




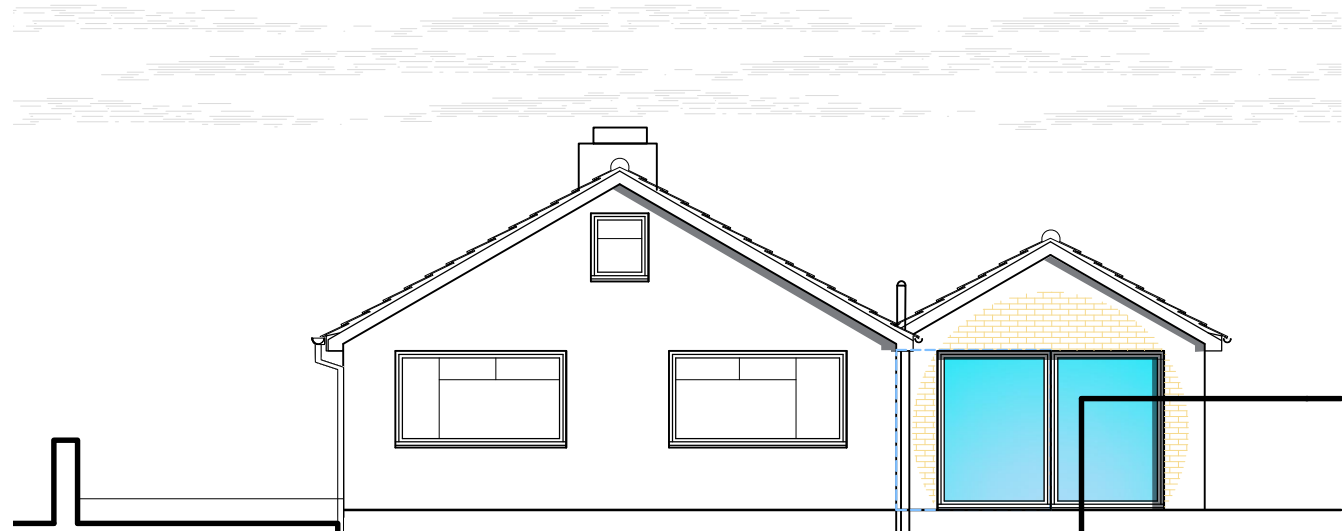


West Elevation

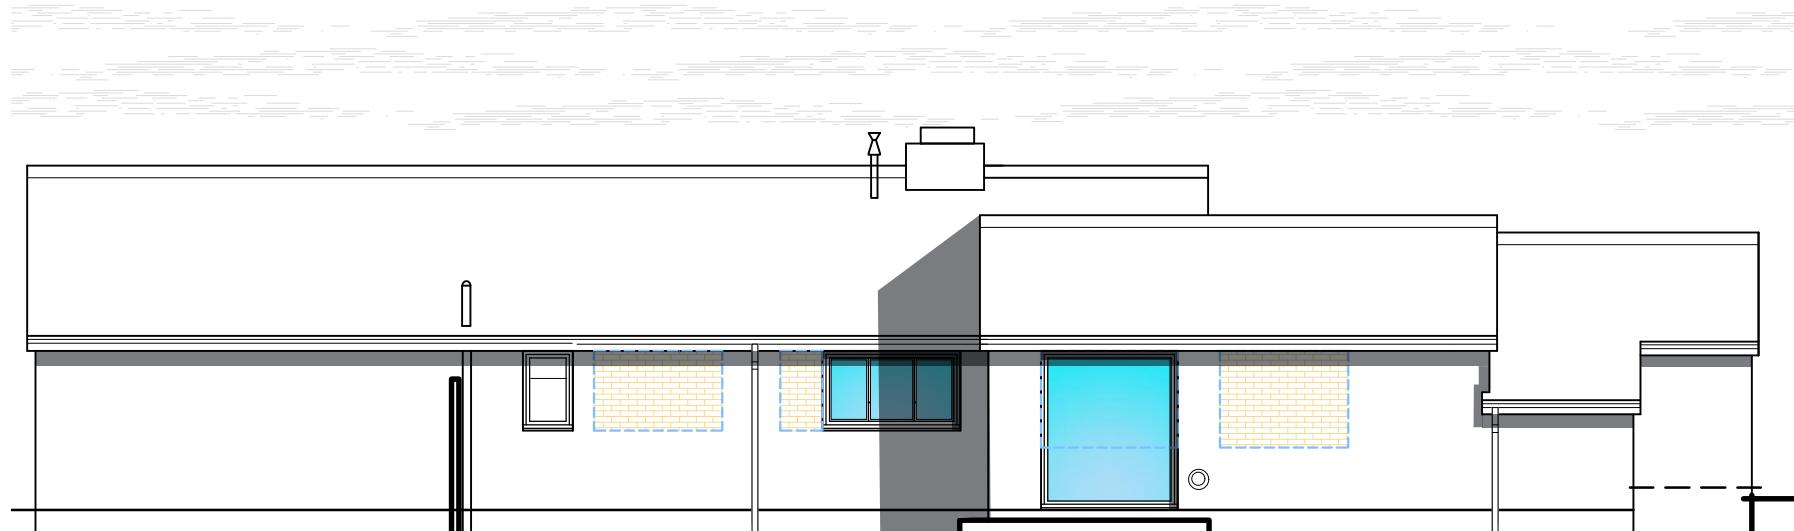

South Elevation

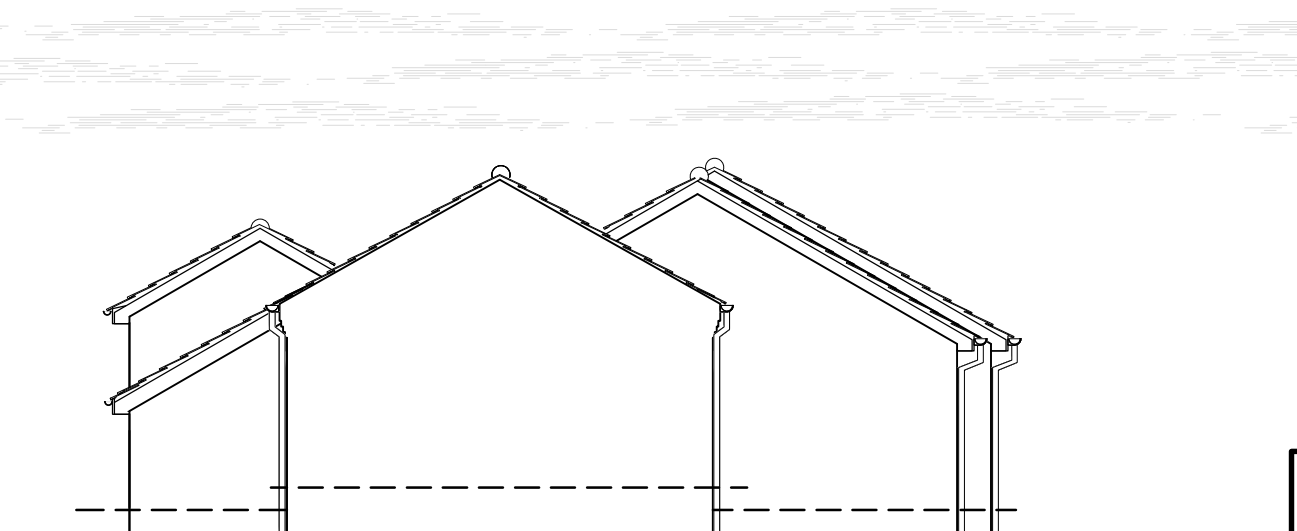

East Elevation (no change)

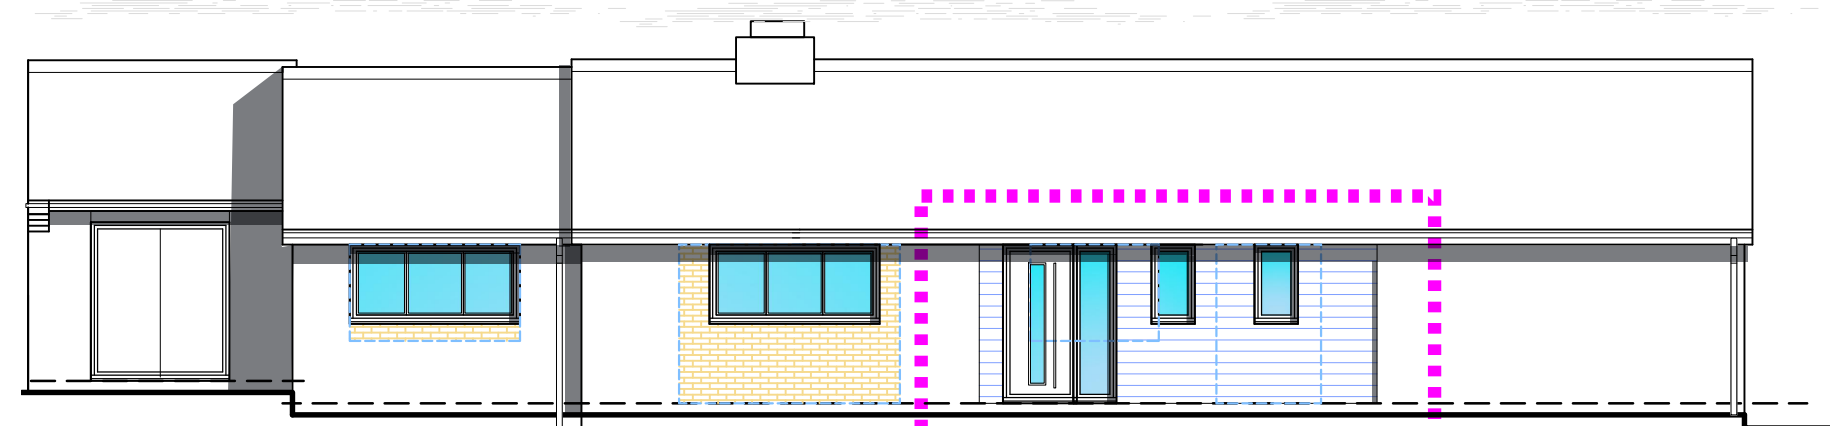

North Elevation

Elevation Notes

1. Facing brickwork to match ext - Buff in colour
2. New and replacement UPVC windows and doors - White In colour
3. Composite cladding - Cedral Lap Sky Blue C10




CEDRAL LAP WOODGRAIN
CLADDING BOARD - C10 SKY BLUE

Fabric change (area for planning consideration only)


Scale: 1:100

1 Proposed Elevations

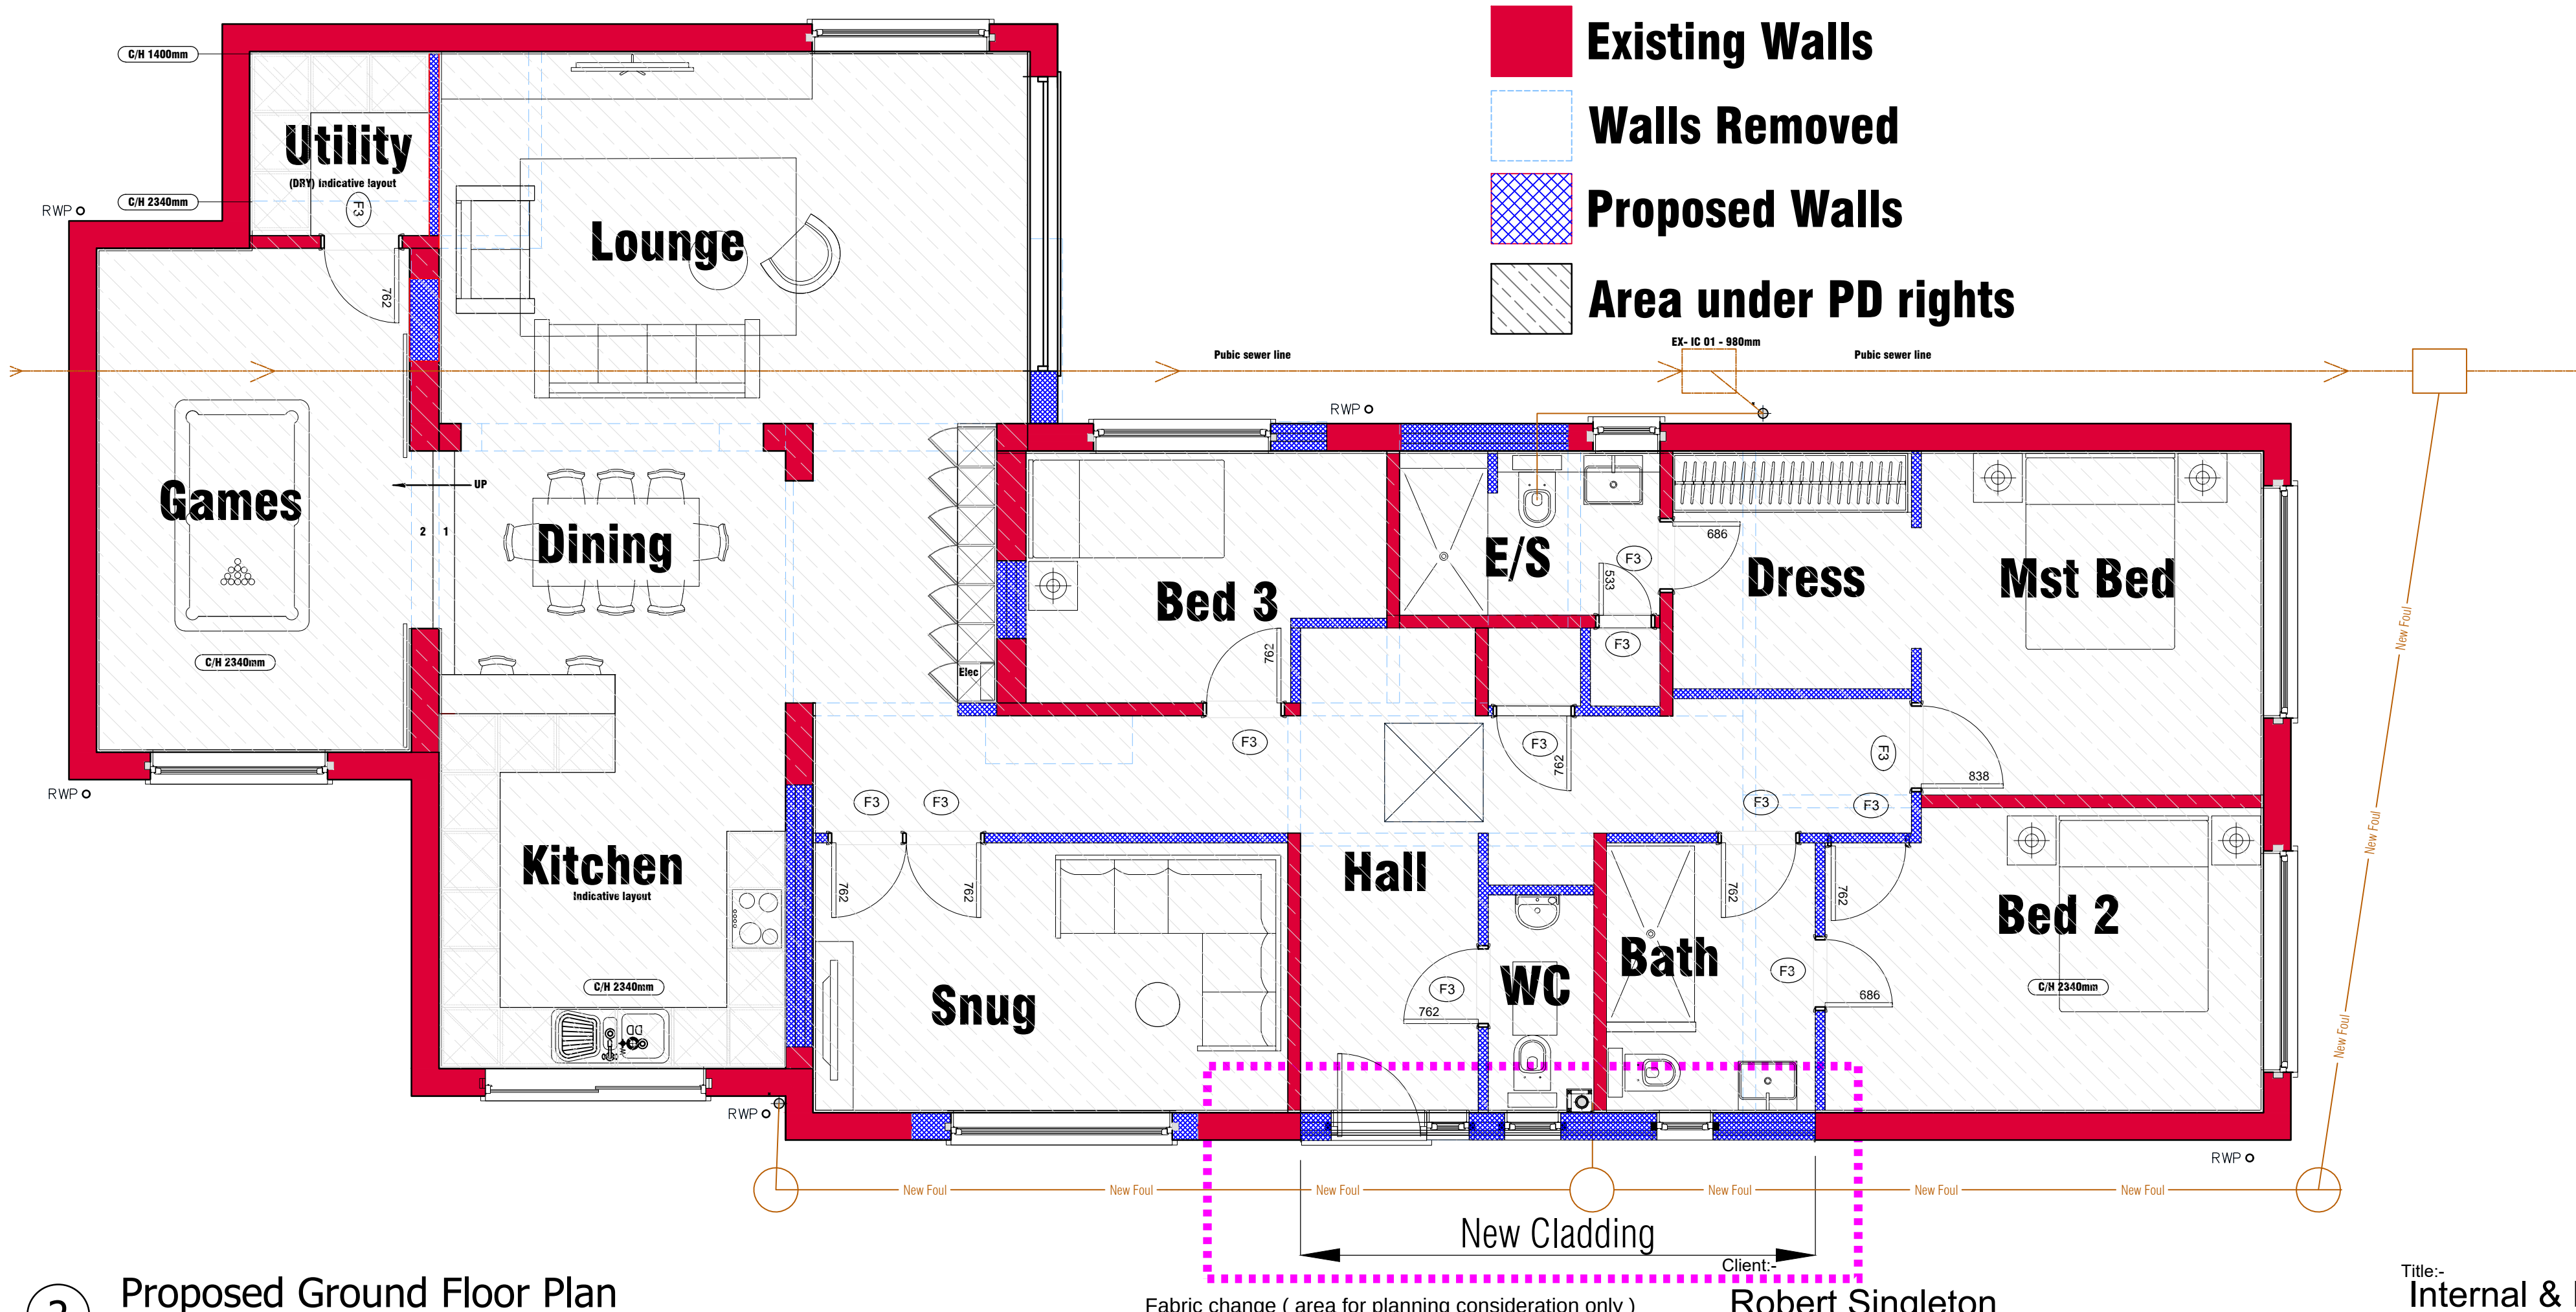

Fabric change (area for planning consideration only)

Client:-
Robert Singleton

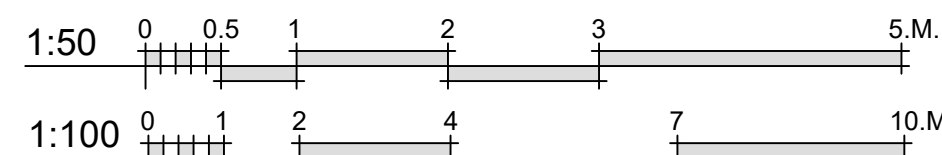

Scale:- 1:50/100/200/1250 @A1

Drawn By:- M@C Checked By:-

Date:- 14-07-24 Date:-

Job.No:- 2187 Drg.No:- 03.01

Rev:-

Title:-
Internal & External Alterations
Proposed Plans & Elevations
Project:-

4 Fennell Close
Waterlooville
PO7 7XH



MICIA Design
Consulting - Design - Build
Portsmouth - Southampton - Chichester - Hove - Guildford

02392 98 47 88
designers@mcadesign.uk

www.mcadesign.uk
f i n

Offices

- Southampton (HQ)**
Freedom Works Mount Pleasant Road, Southampton SO14 0QB
- Portsmouth**
33 Sapphire Ridge, Waterlooville, PO7 8NY
- Chichester**
Metro House, Northgate, Chichester PO19 1BJ
- Hove**
Creative Hub, Hove, Hove Business Centre, Fonthill Rd, Hove BN3 6HA
- Guildford**
Parallel House, 32 London Rd, Guildford GU1 2AB

NB

- (1) FIGURED DIMENSIONS MUST BE TAKEN IN PREFERENCE TO SCALED DIMENSIONS AND SITE DIMENSIONS ARE TO BE CHECKED BEFORE WORK IS PUT IN HAND.
- (2) THIS DRAWING IS THE COPYRIGHT OF MC ARCHITECTURAL DESIGN AND MUST NOT BE REPRODUCED OR USED WITHOUT THEIR WRITTEN PERMISSION.
- (3) IT IS THE SOLE RESPONSIBILITY OF THE BUILDING OWNER TO DRAW UP ALL LEGAL AGREEMENTS WITH ADJOINING PROPERTY OWNER TO COVER THE OVER HANGING OF ANY FASCIAS, GUTTERING, FOUNDATIONS OR ANY PART OF THE BUILDING. MC ARCHITECTURAL DESIGN CAN NOT BE HELD RESPONSIBLE IN ANY WAY WHATSOEVER FOR ANY LEGAL COSTS OR OTHER COSTS INCURRED THROUGH ANY NEIGHBOURHOOD DISPUTES.
- (4) IT IS THE SOLE RESPONSIBILITY OF THE BUILDING OWNER TO COMPLY WITH THE PARTY WALL ACT 1996. MC ARCHITECTURAL DESIGN CAN NOT BE HELD RESPONSIBLE IN ANY WAY IF NON COMPLIANCE IS ADOPTED.

Rev:-	Description:-	Date:-	Chkd by:-
C	Planning issue	23-07-24	
B	Draft issue	20-07-24	
A	Draft issue	15-07-24	

Planning