

NOTES:

This drawing has been prepared for the purposes of Planning Application and is not to be used for any other purpose. Dimensions are indicative and should be referenced against measured surveys only.

This drawing is the property of LUNDI ARCHITECTS and must not be reproduced, in part or whole, or deviated from, without their permission.

PROPOSAL

Unit 1 - 96.8 sqm
Unit 2 - 96.8 sqm

Side entrance into entrance hall and WC. Traditional layout of Living, dining, kitchen and utility on the ground floor.

First floor with 3 bedrooms, family bathroom and additional en-suite.

AMENDMENTS	DATE
B Floor layout changed	28.11.23
A Floor plans updated	11.07.23

CLIENT
PETER ERNEST HOMES

PROJECT
**REDEVELOPMENT OF
31 FOREST END
WATERLOOVILLE**

DRAWING TITLE
**GROUND FLOOR PLANS
AS PROPOSED**


DATE
MAY 2023

SCALE
1:50 @ A3

DRAWING No. LA2268 08	REVISION B
---------------------------------	----------------------

**LUNDI
ARCHITECTS**

Lundi Architects Ltd
THE STUDIO
12A FIVE HEADS ROAD
HORDEAN
HANTS, PO8 9NW
www.lundi-architects.co.uk
studio@lundi-architects.co.uk

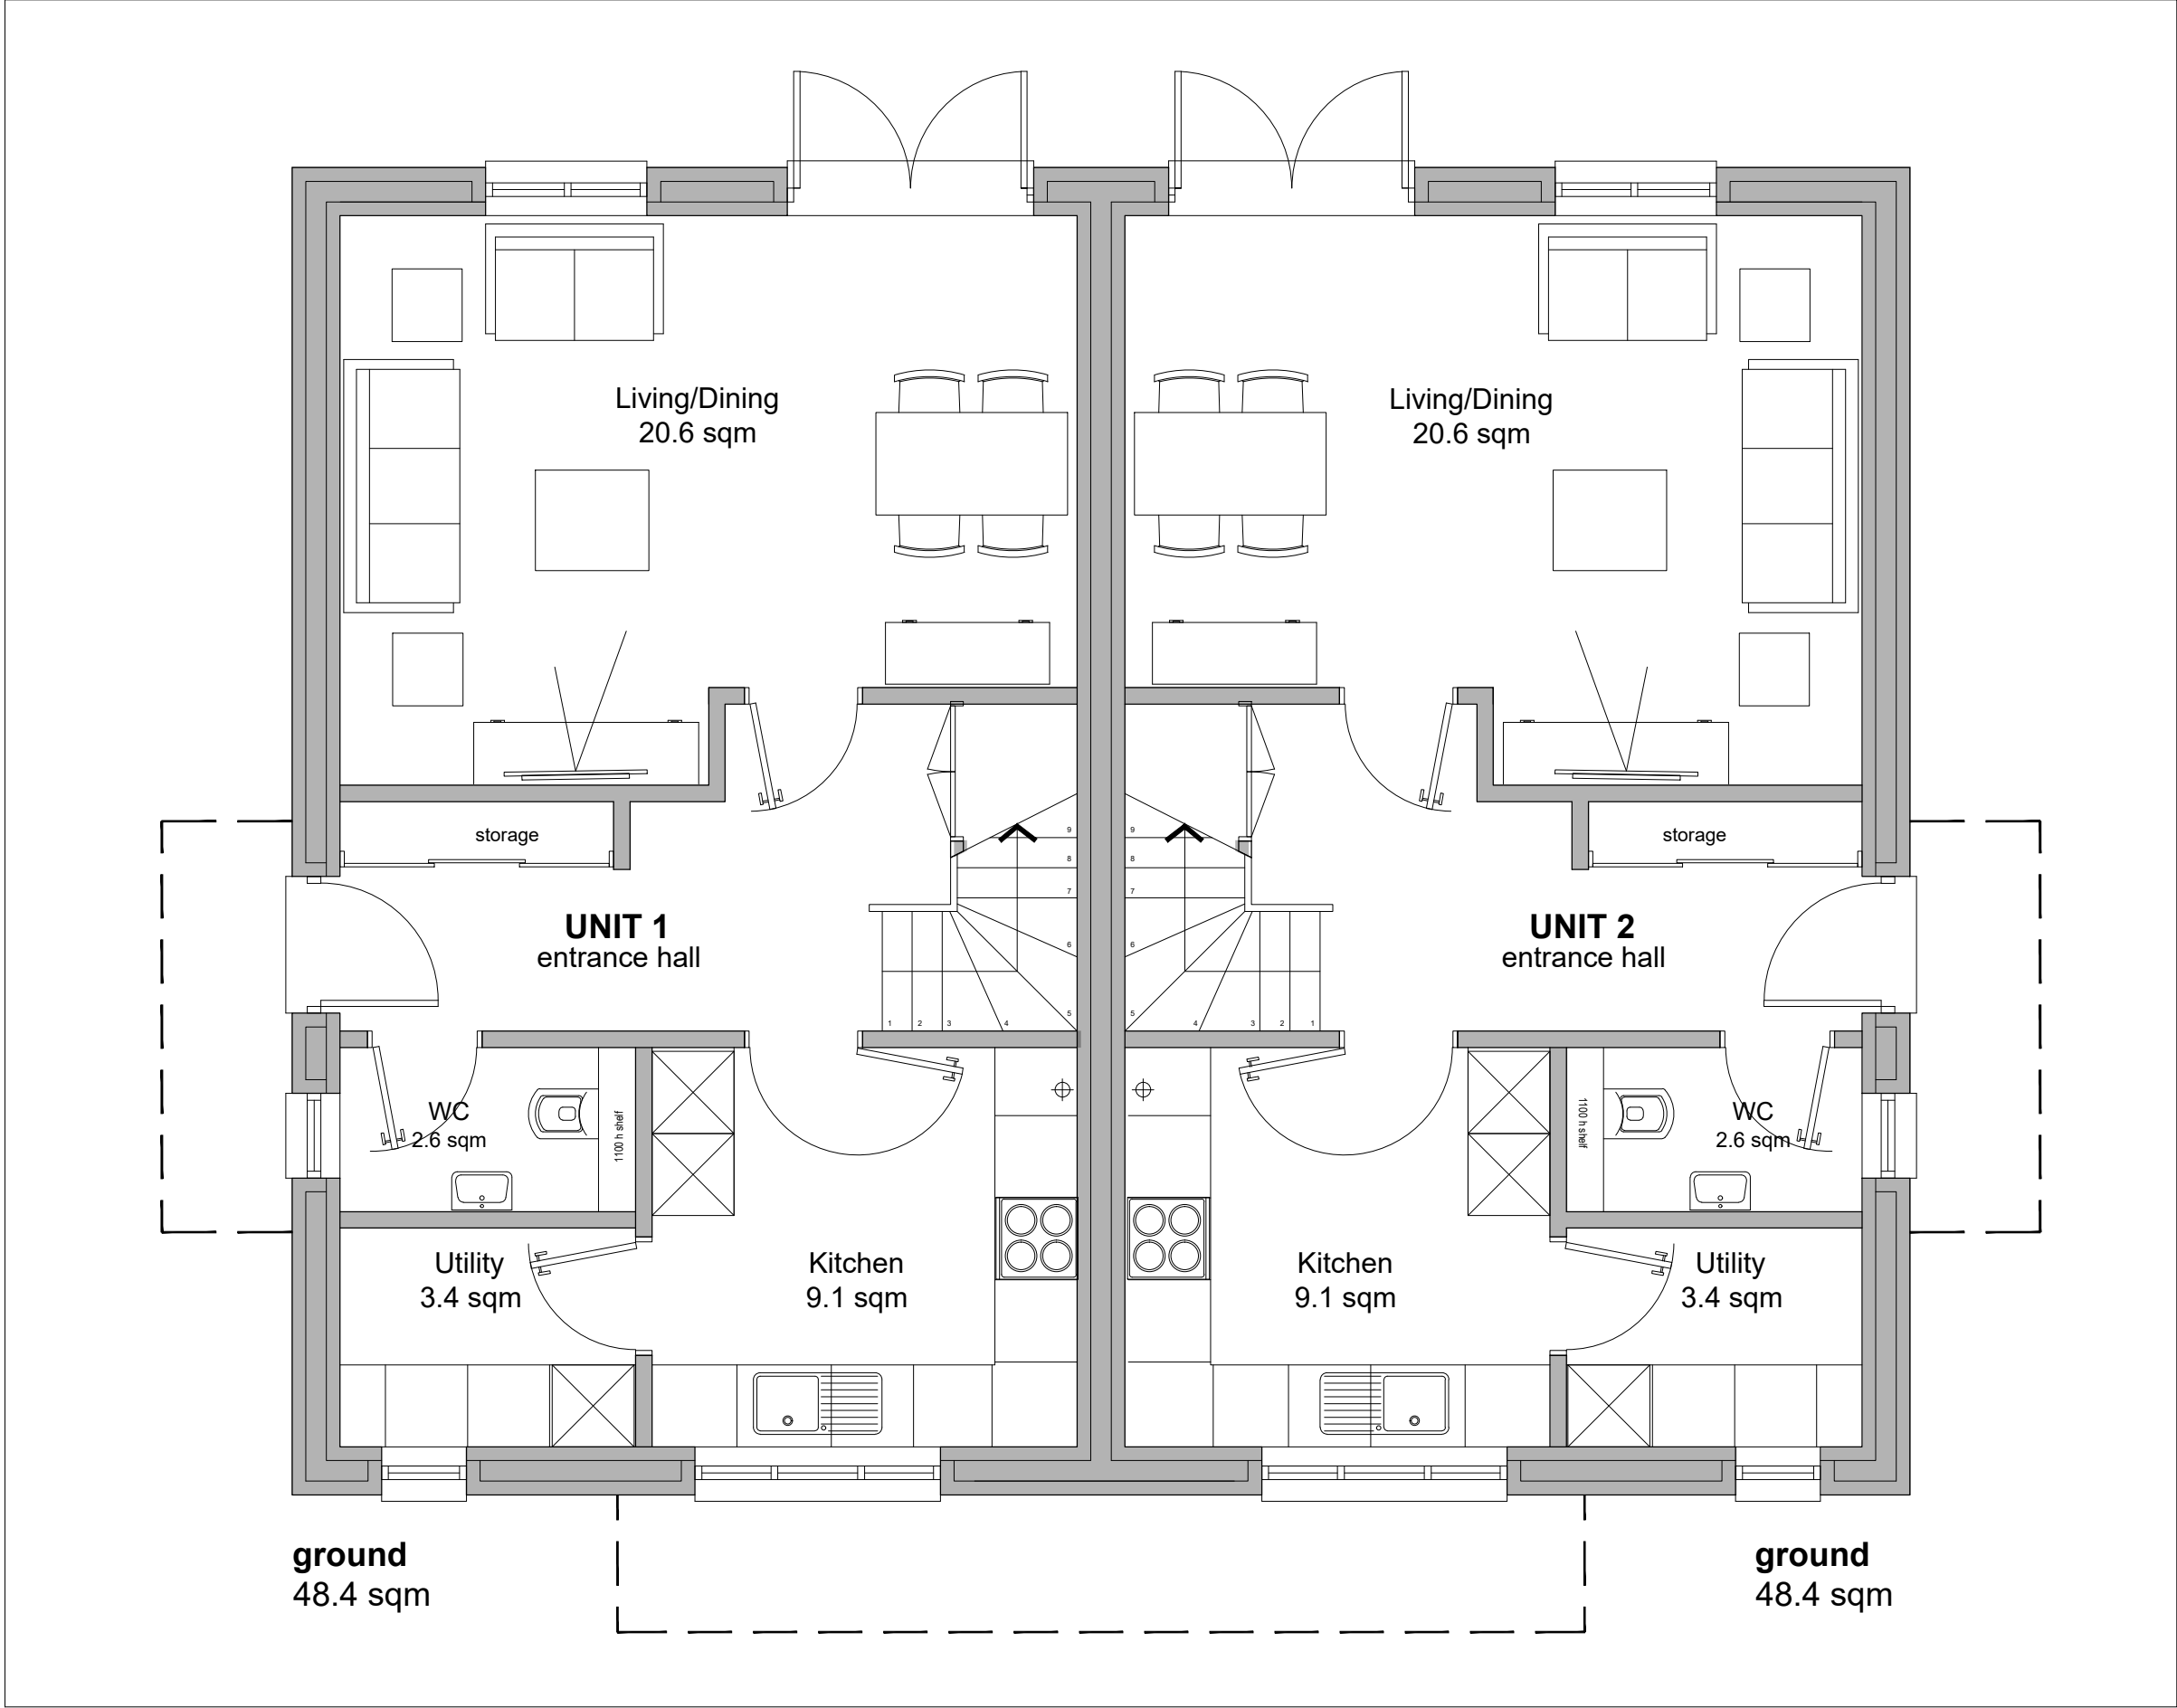

GROUND FLOOR AS PROPOSED