




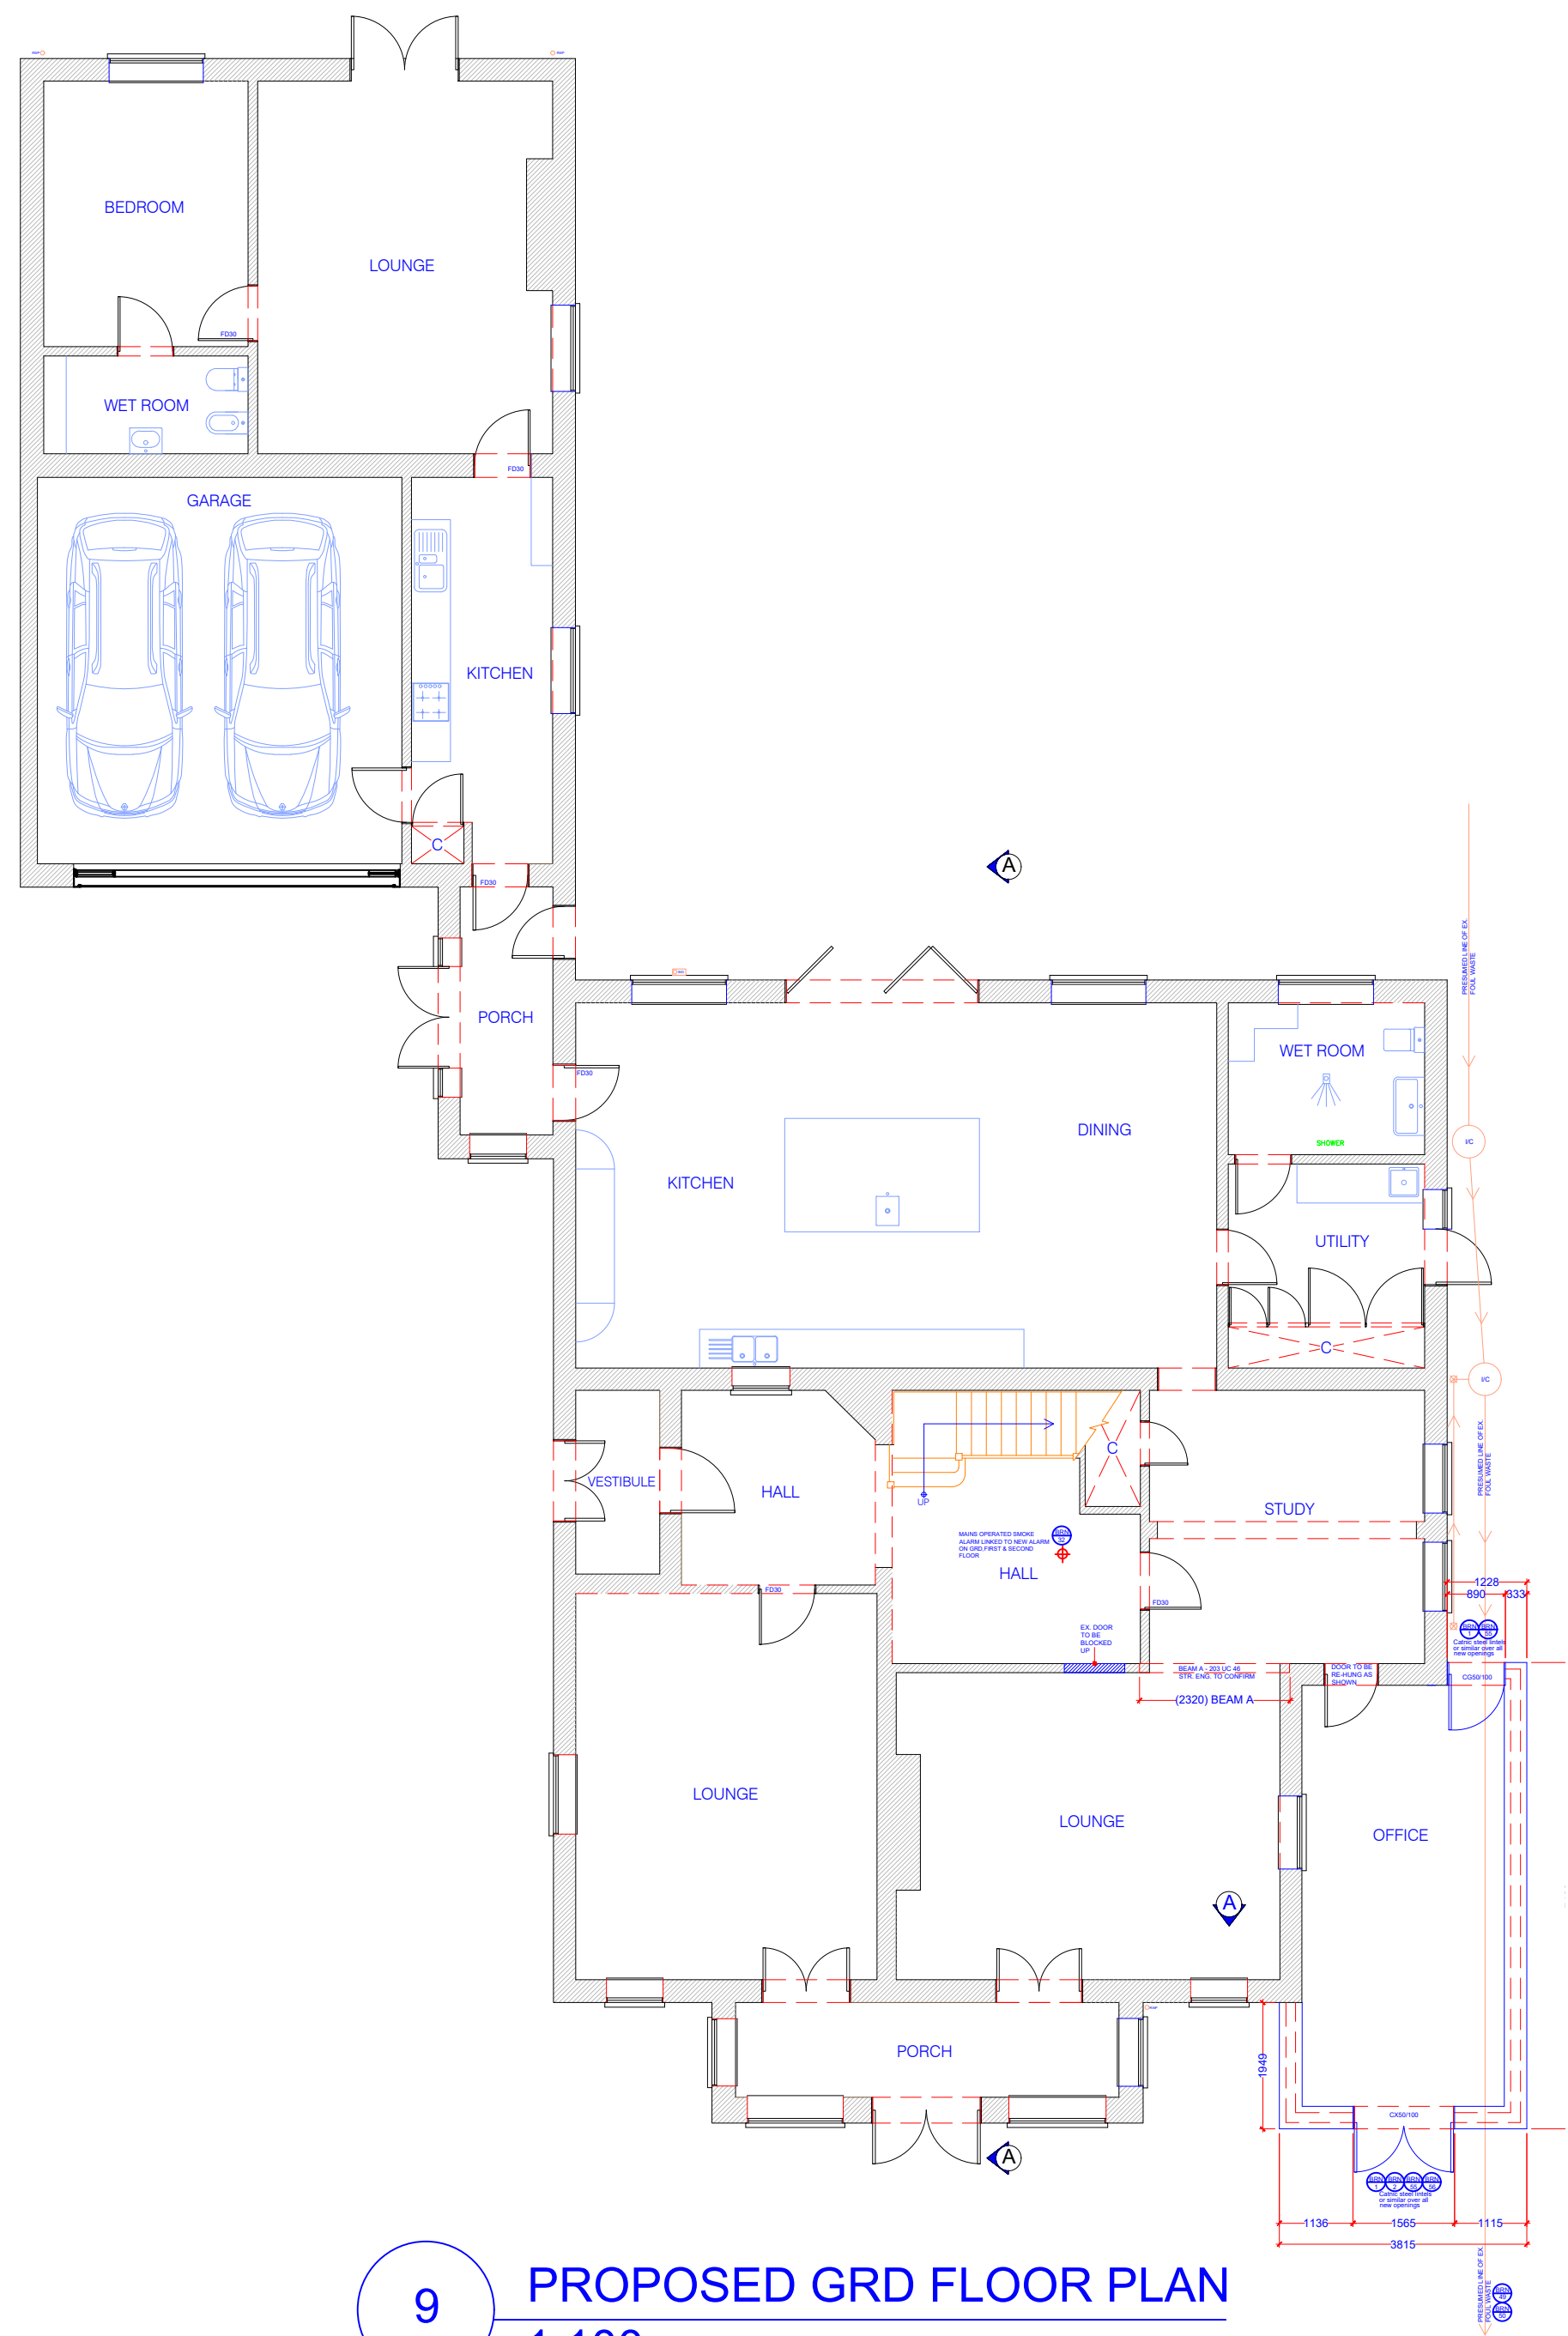


9 PROPOSED GRD FLOOR PLAN
1:100

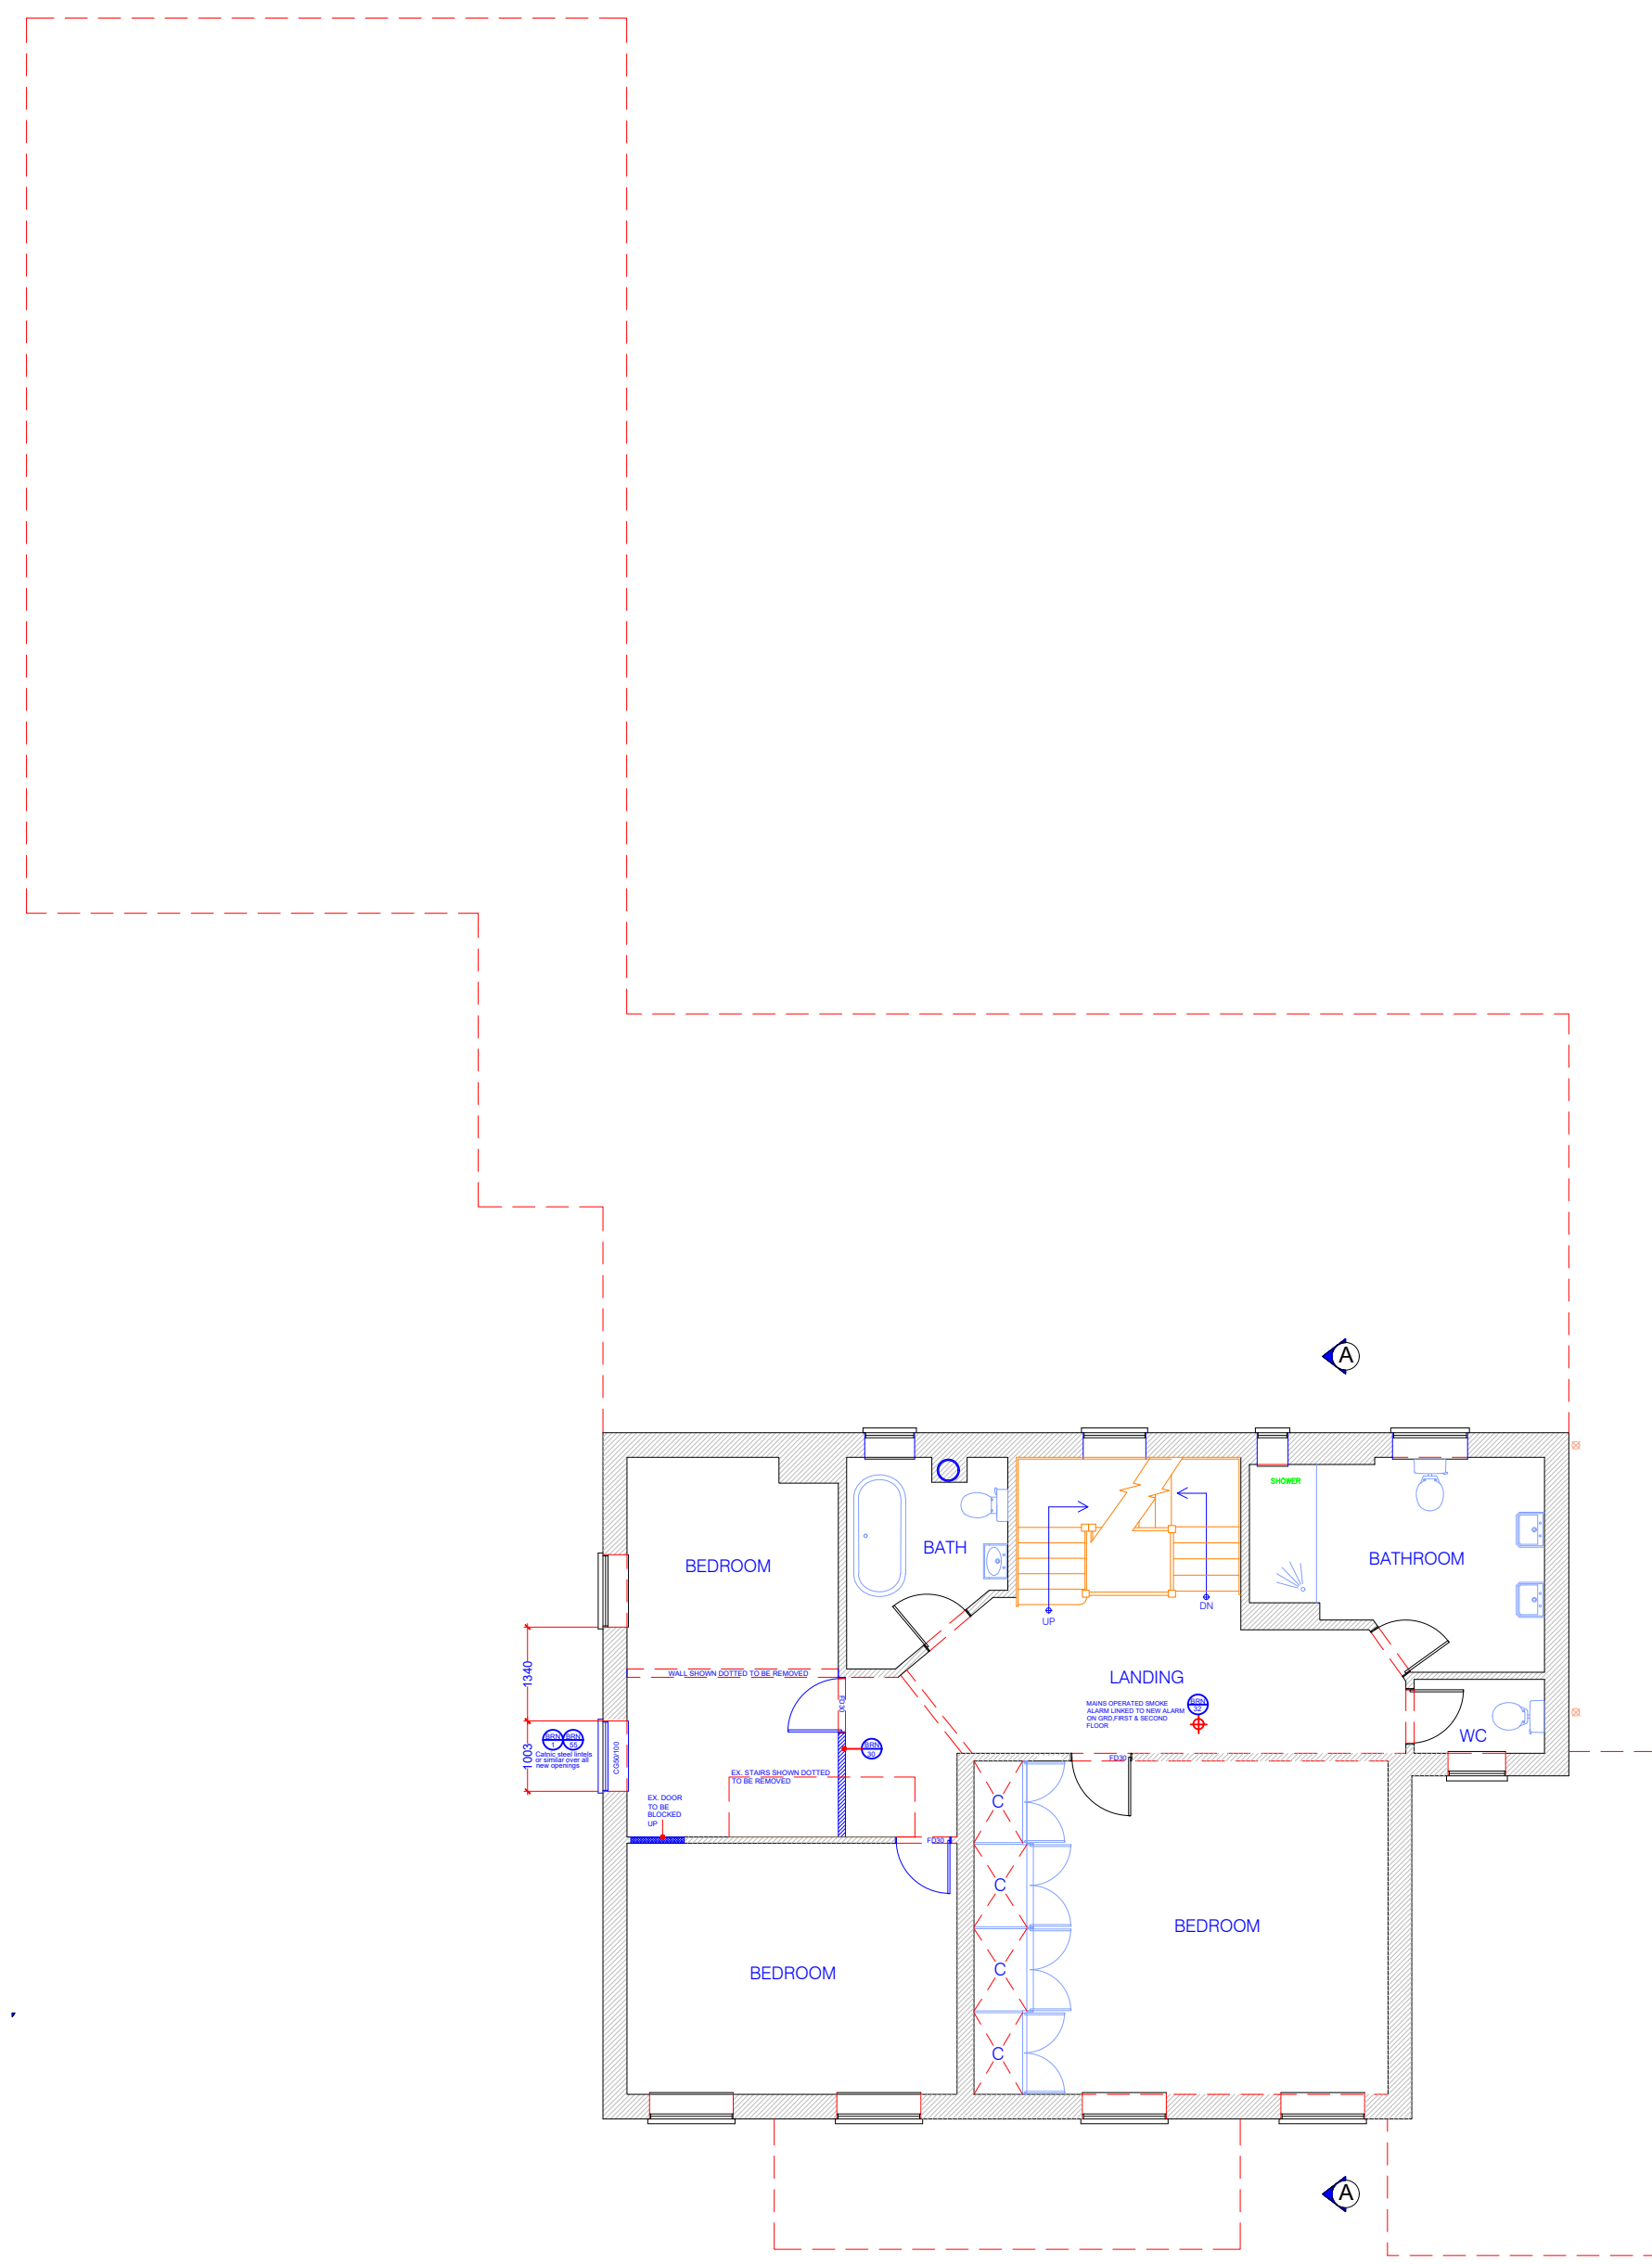


10 PROPOSED FIRST FLOOR PLAN
1:100

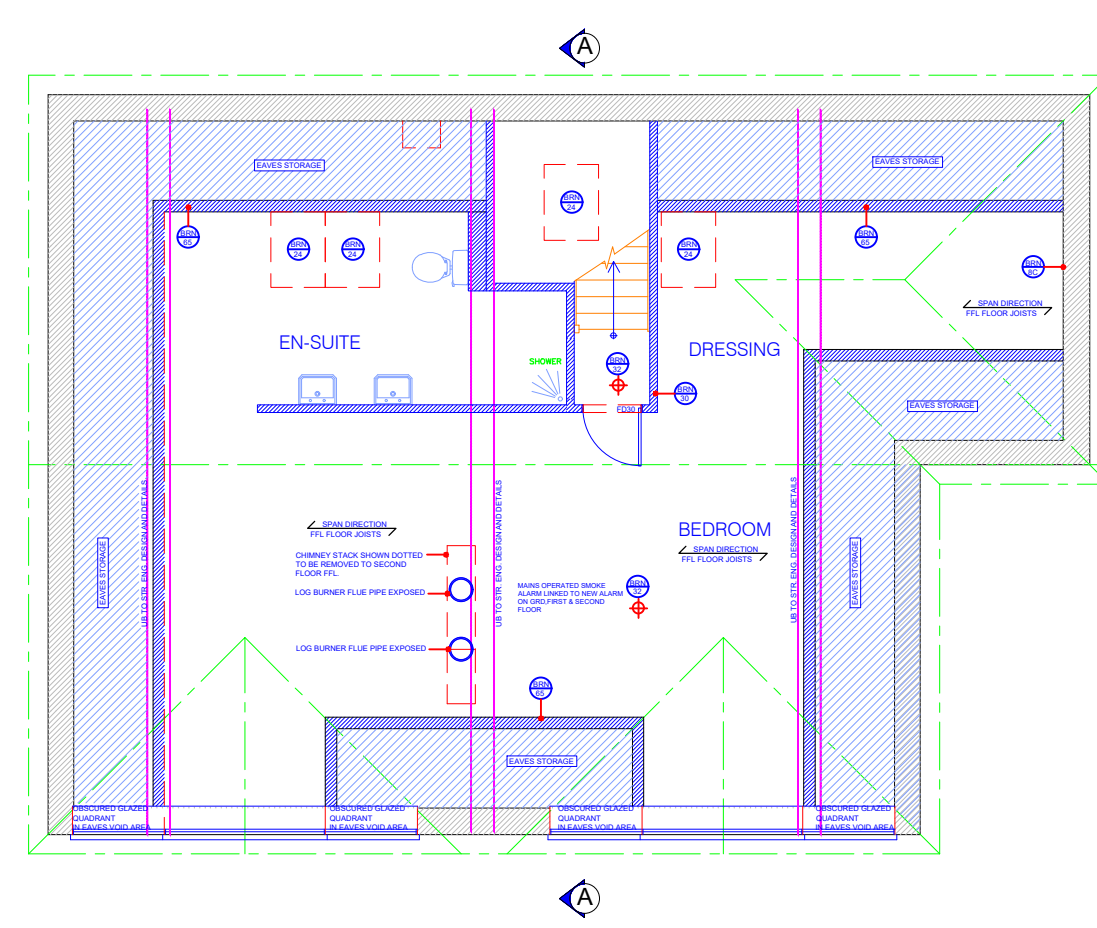


11 PROPOSED SECOND FLOOR PLAN
1:100

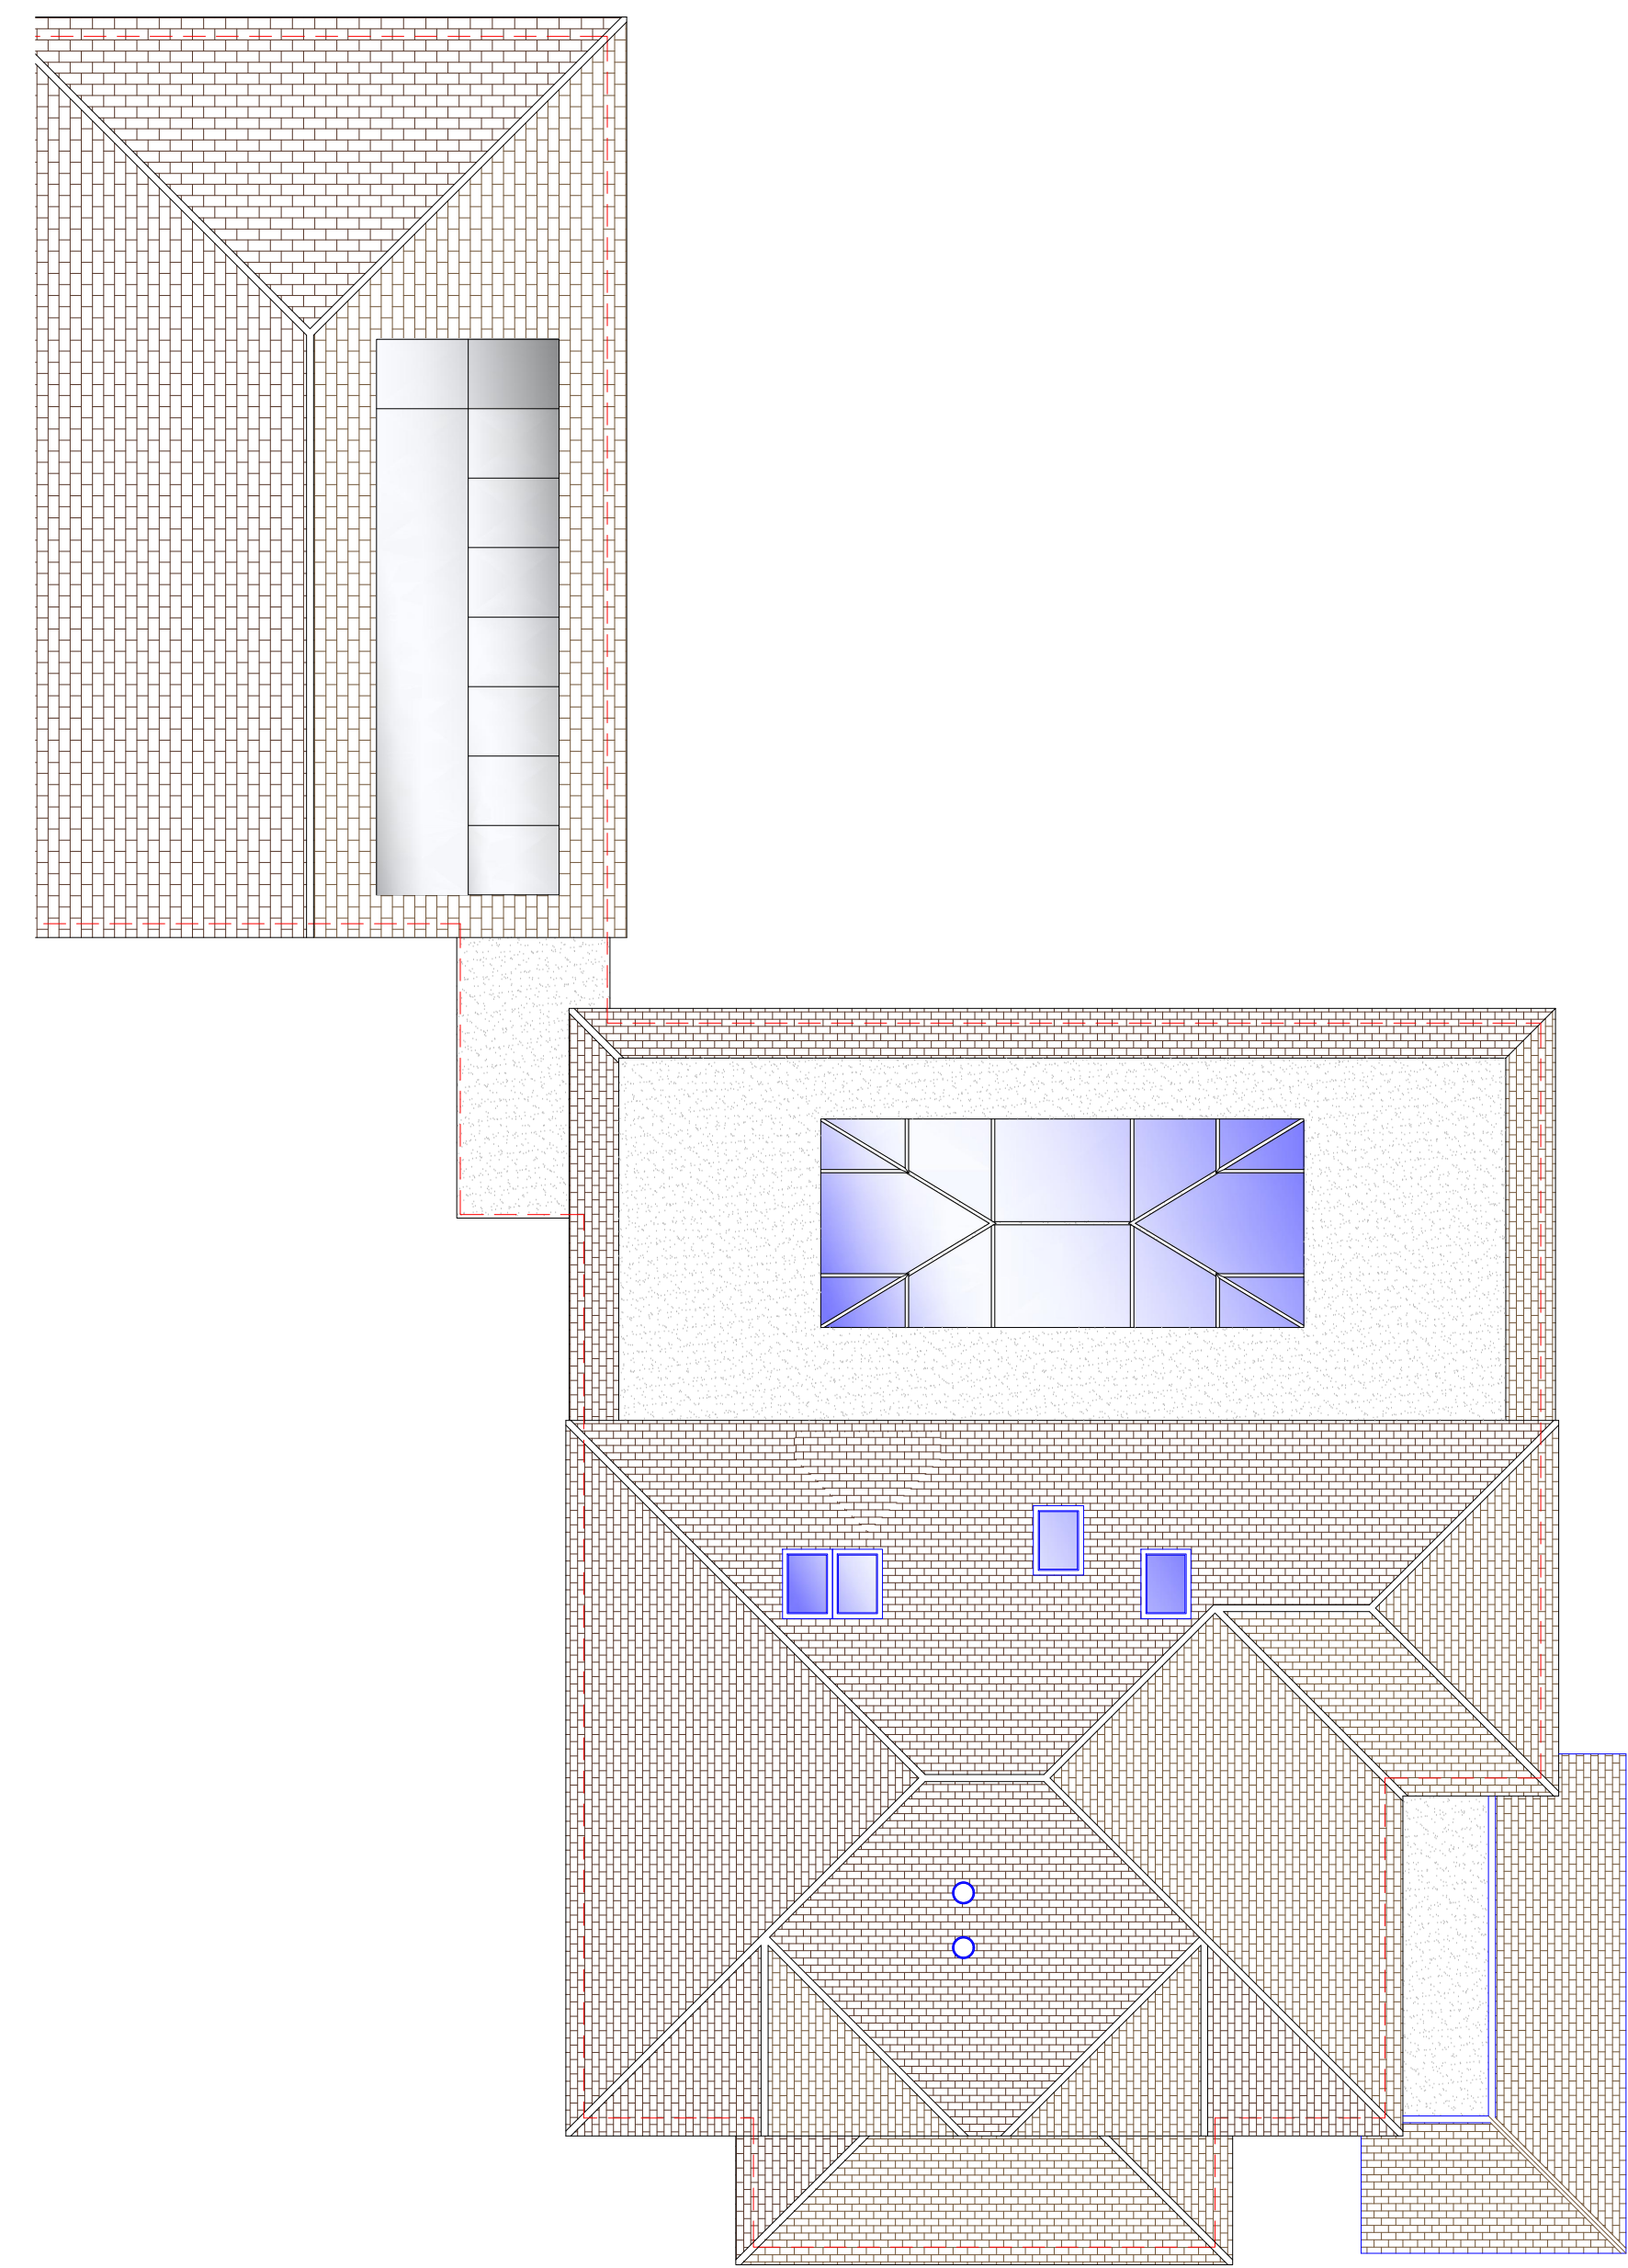


12 PROPOSED ROOF PLAN
1:100

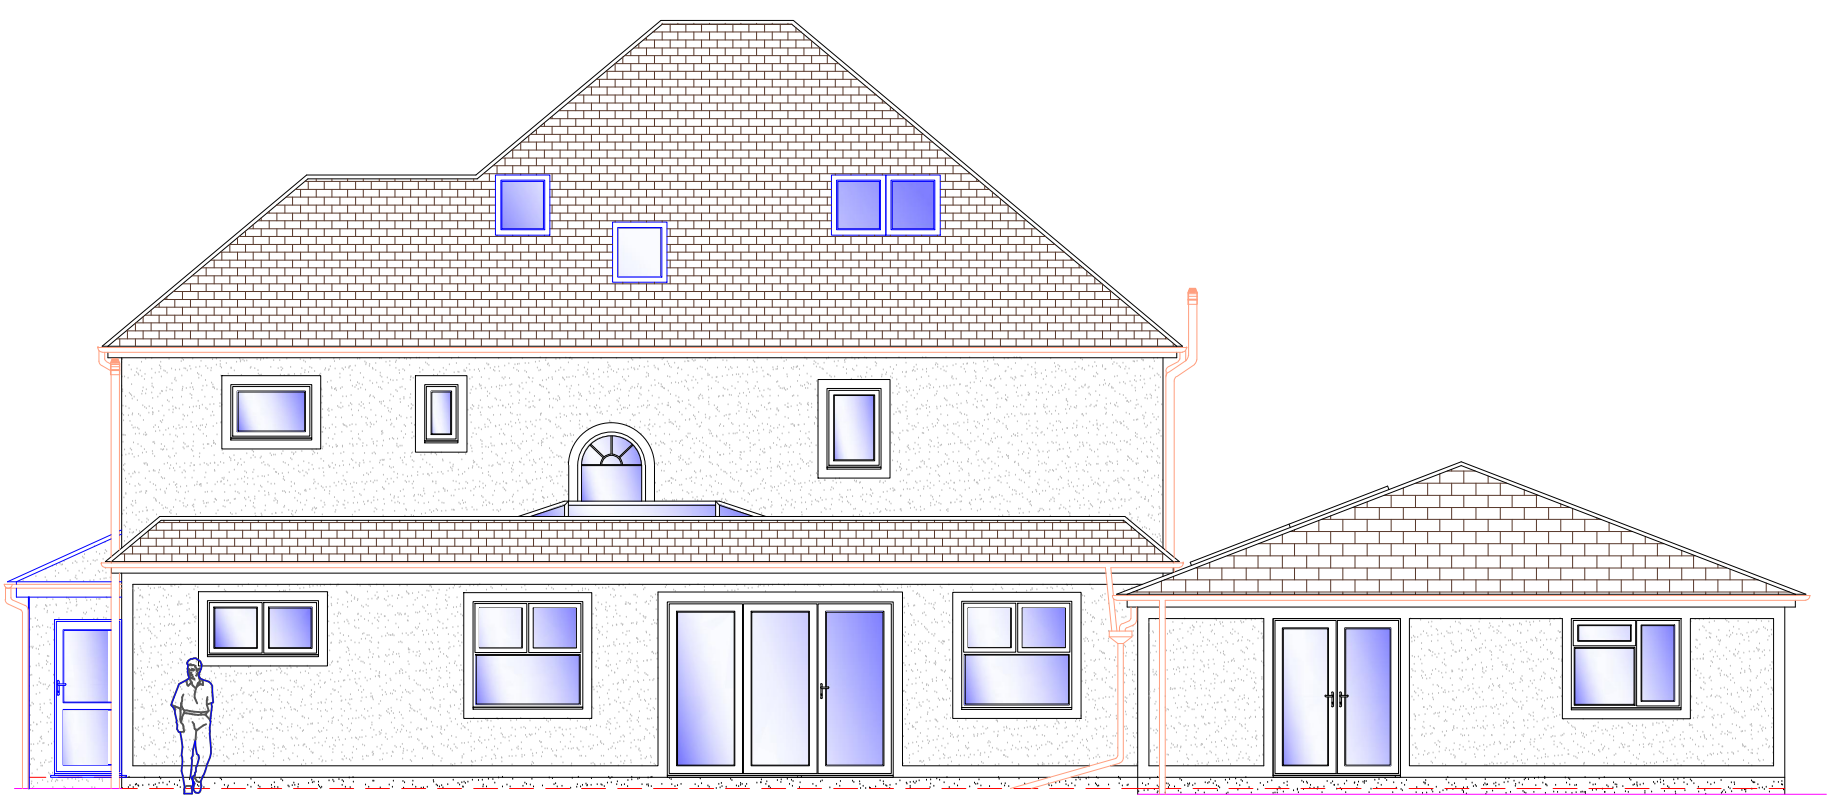


13 PROPOSED SIDE ELEVATION
1:100

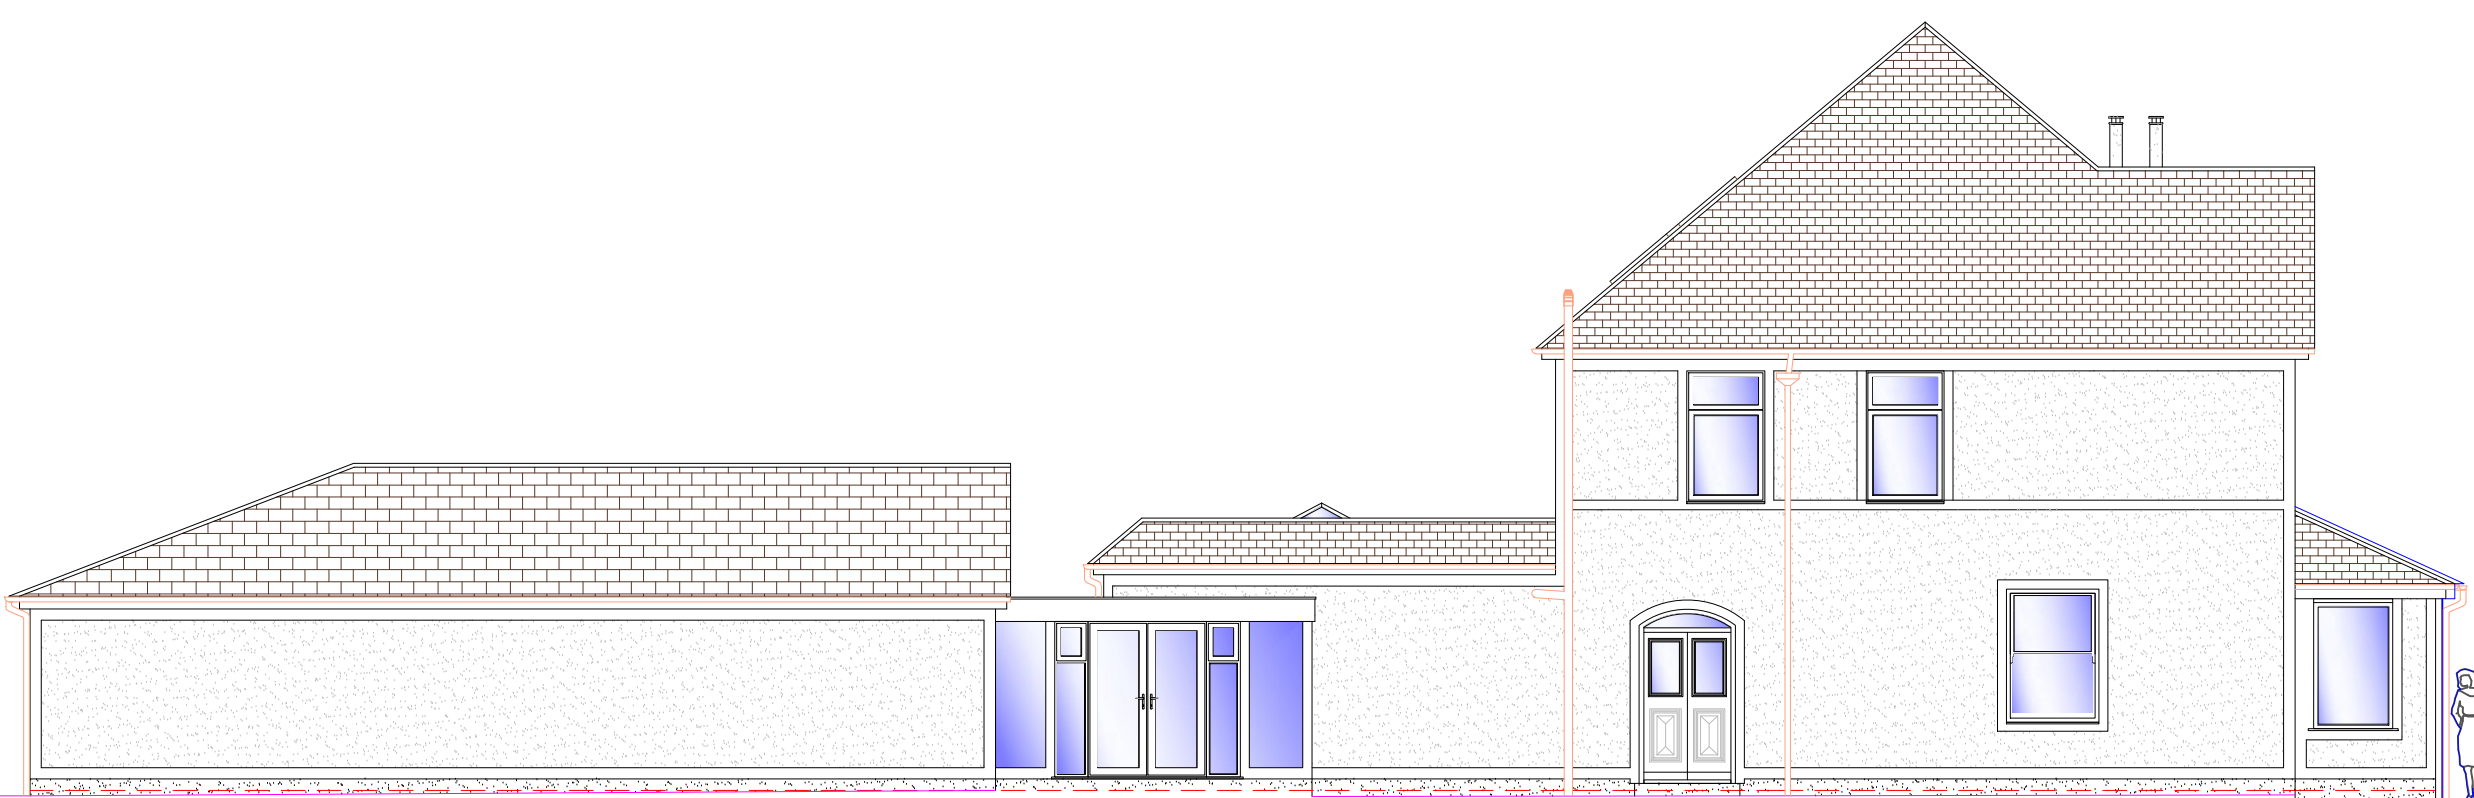

14 PROPOSED FRONT ELEVATION
1:100

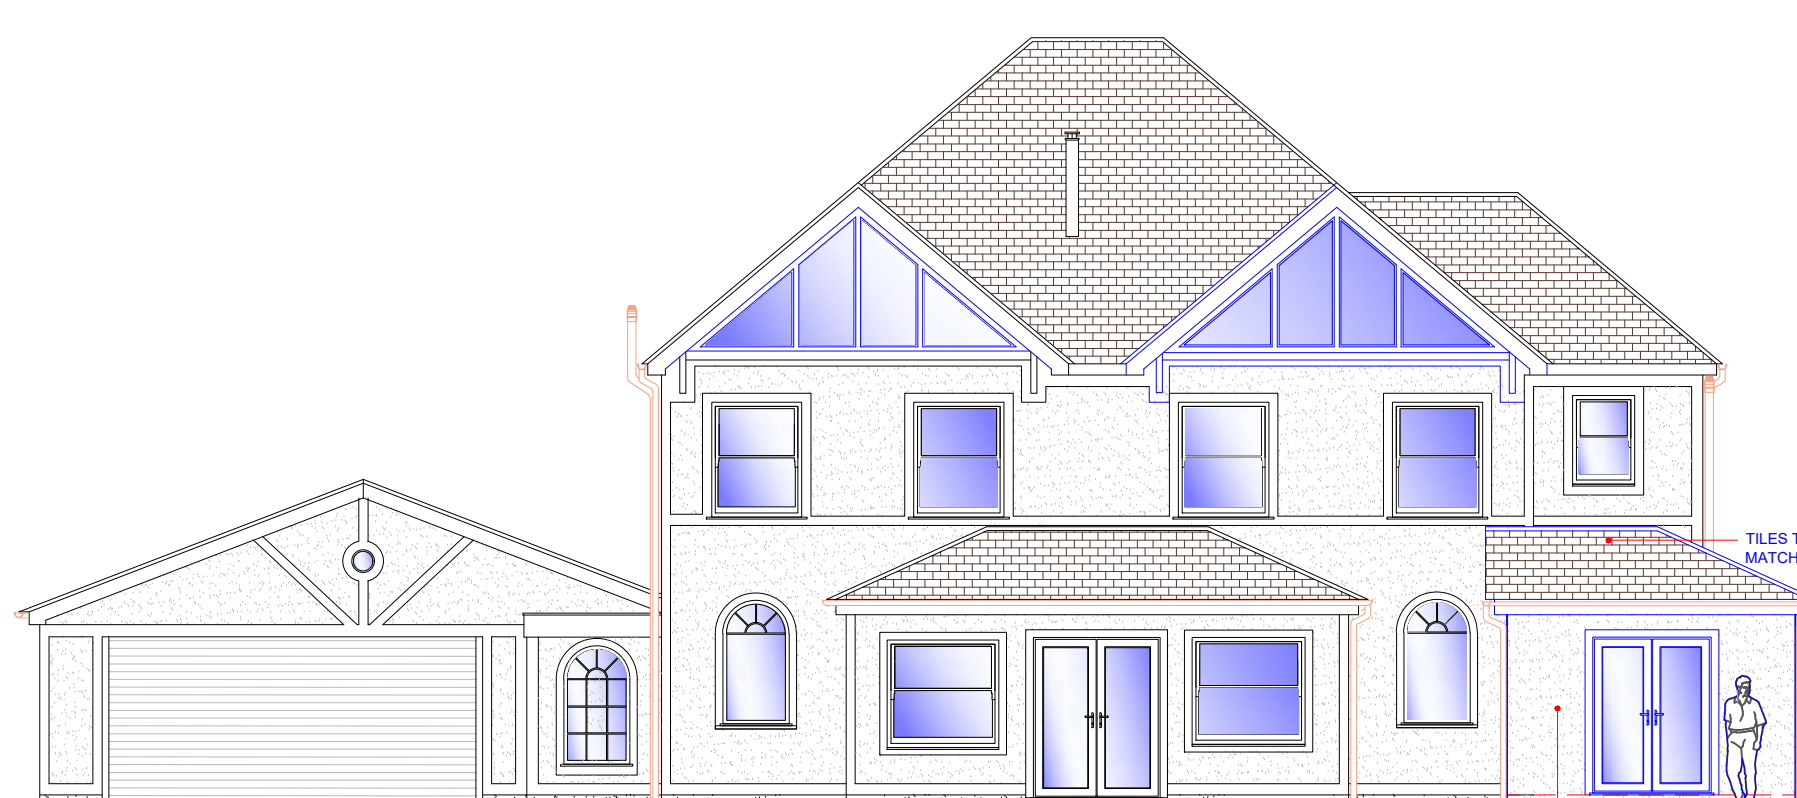

15 PROPOSED SIDE ELEVATION
1:100

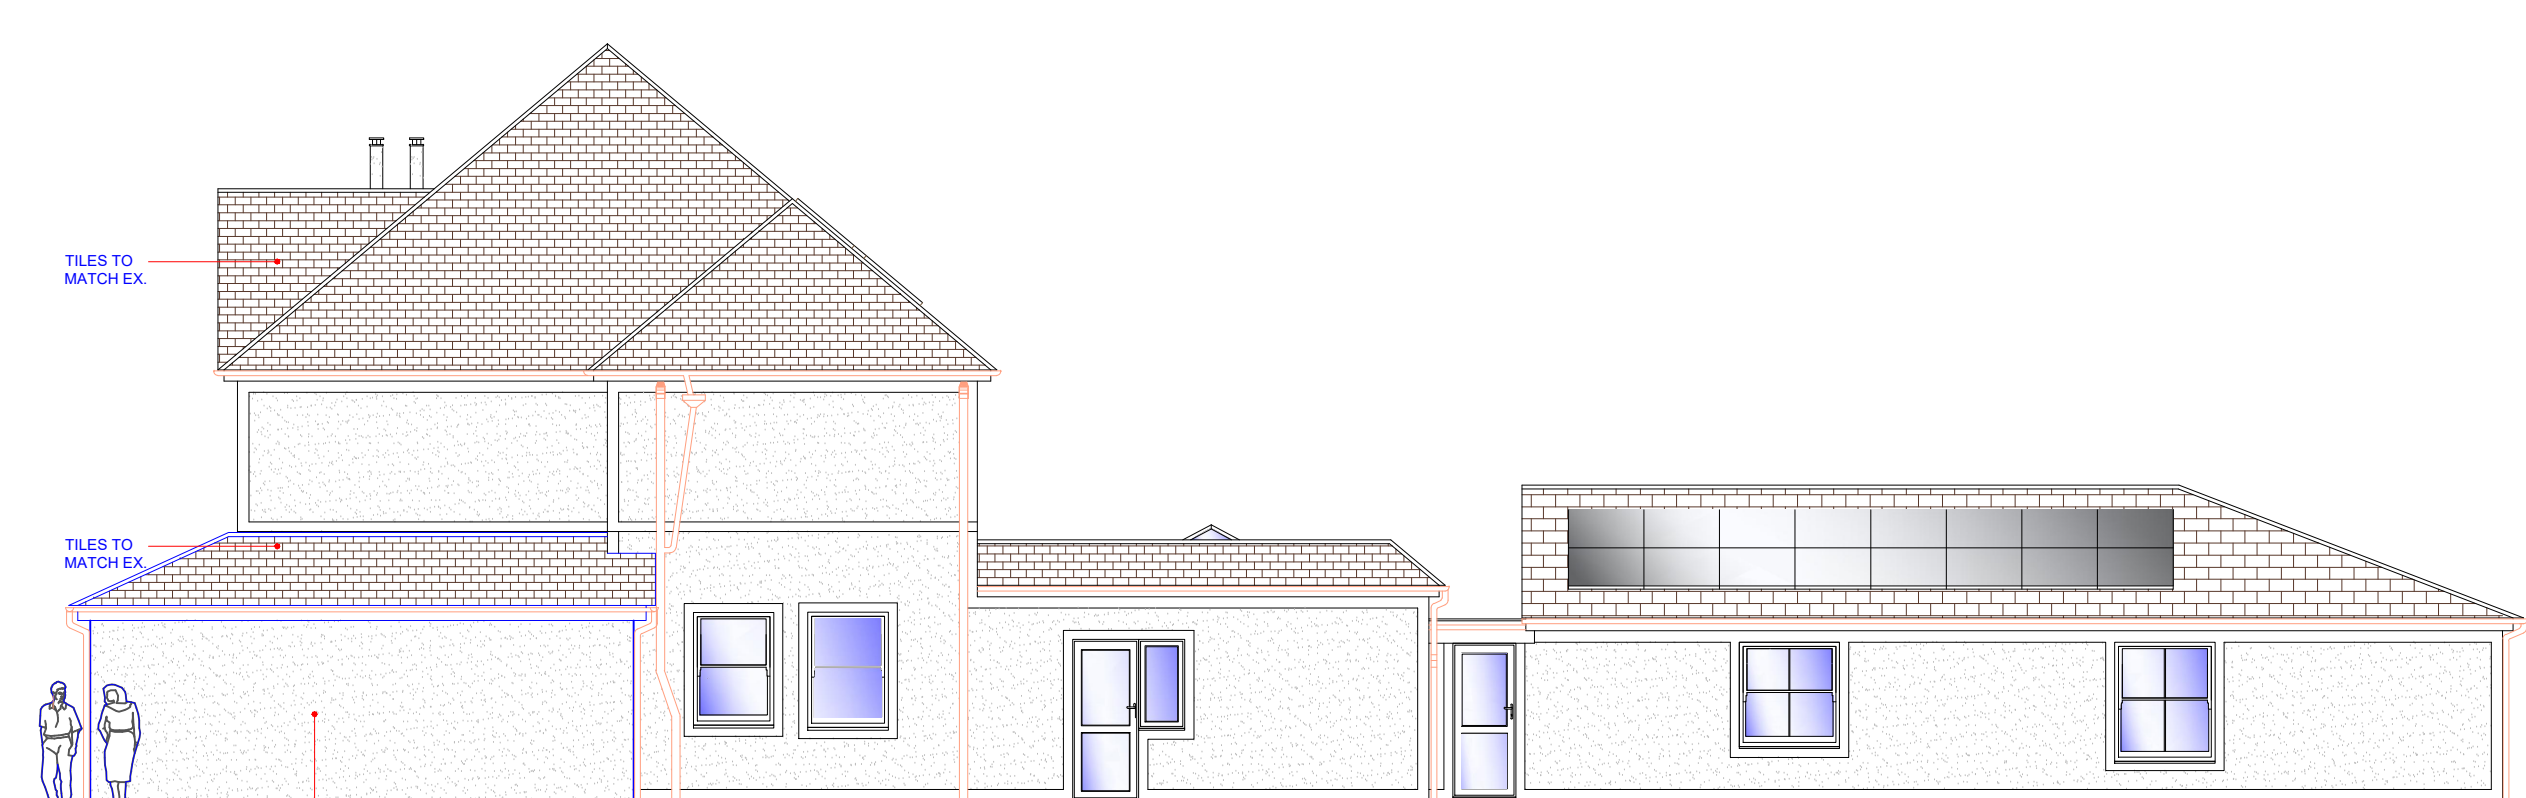

16 PROPOSED REAR ELEVATION
1:100

1:100
2m 0 2m 4m 6m 8m 10m

1:50
1m 0 1m 2m 3m 4m 5m

BRN
1

DENOTES ATTACHED BUILDING REGULATION NOTES
DENOTES ITEM No.

DETAILS AND DIMENSIONS OF ALL LEVELS OF PROPOSED PLANS TO BE CHECKED ON SITE BY APPOINTED CONTRACTOR PRIOR TO ANY COMMENCEMENT/ORDERING OF MATERIALS OR DISCREPENCIES DIRECTED TO CLIENT - DM DESIGNS ACCEPTS NO RESPONSIBILITY IN ANY PART ON DRAWINGS UNLESS OTHERWISE AGREED PRIOR.

NOTE:
DRAWING:PEARSON_01A TO BE USED IN CONJUNCTION WITH ASSOCIATED BUILDING REGULATIONS NOTES PEARSON/BRN.
DIRECTIONAL NORTH ARROW SHOWN ON BLOCK & LOCATION PLANS PEARSON/BLP.

MODIFICATIONS

TITLE
LOFT CONVERSION AND SINGLE STOREY EXTENSION

CUSTOMER
'DOLPHIN HEIGHTS' 172 SEAFRONT,
HAYLING ISLAND, HAVANT, PO11 9HP

DRAWN BY:
DM designs

DRAWING NO:
PEARSON_01A
SCALE:
DATE:
REVISION:
A

2 OF 3
VARIES:
08.08.2023
A0