



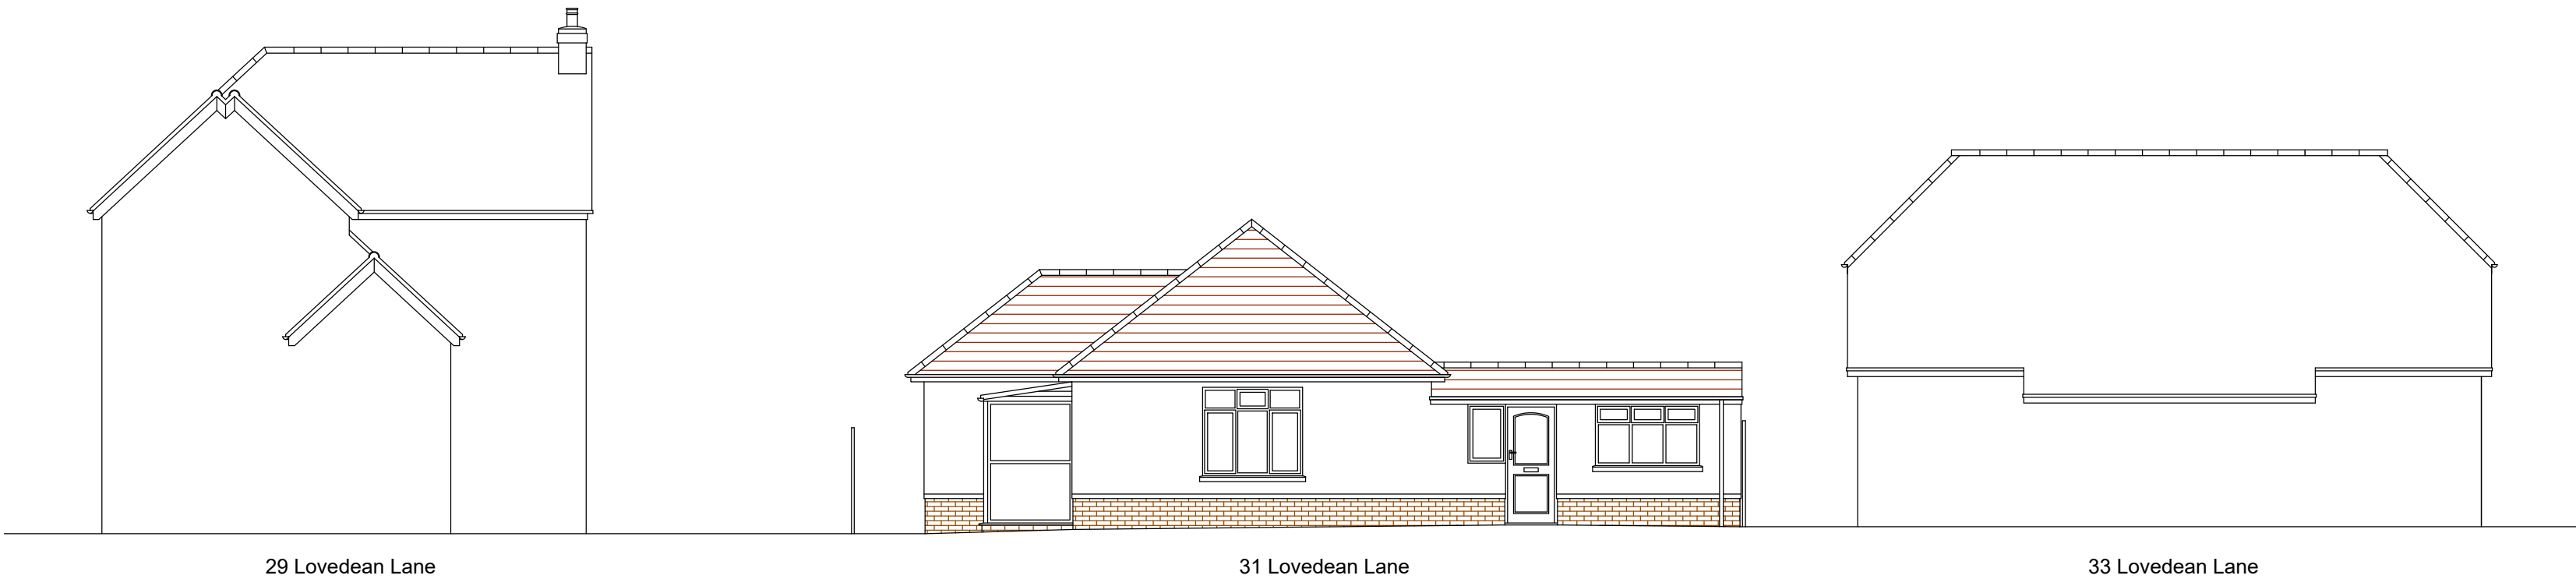

Existing North Elevation  
(1:100)






Proposed North Elevation  
(1:100)

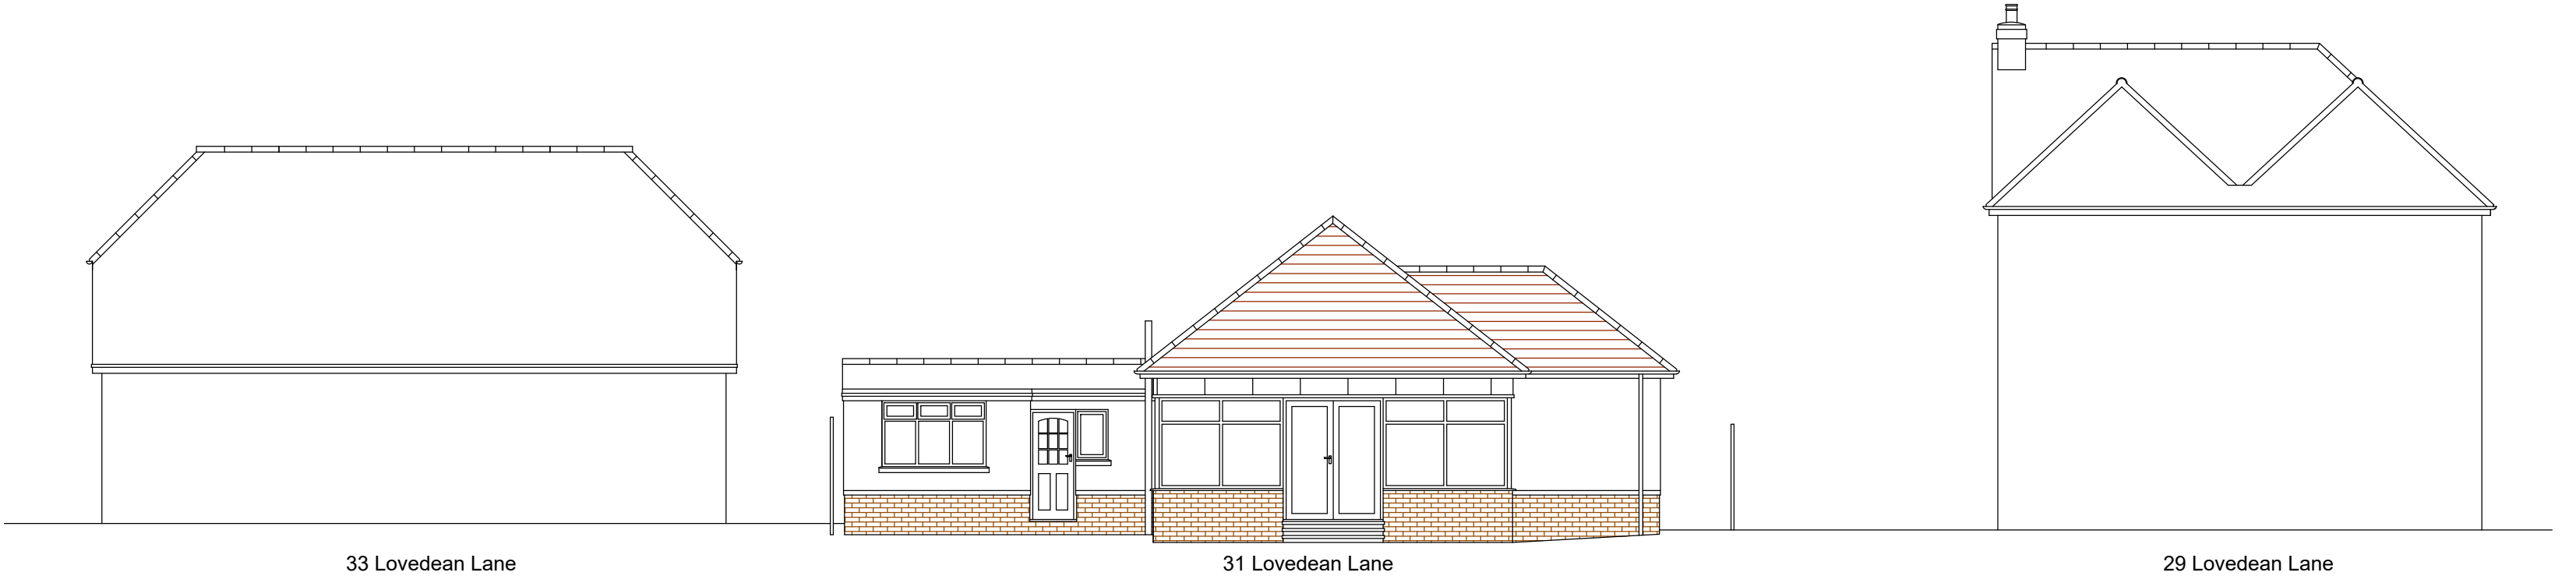

Existing South Elevation  
(1:100)



Proposed South Elevation  
(1:100)

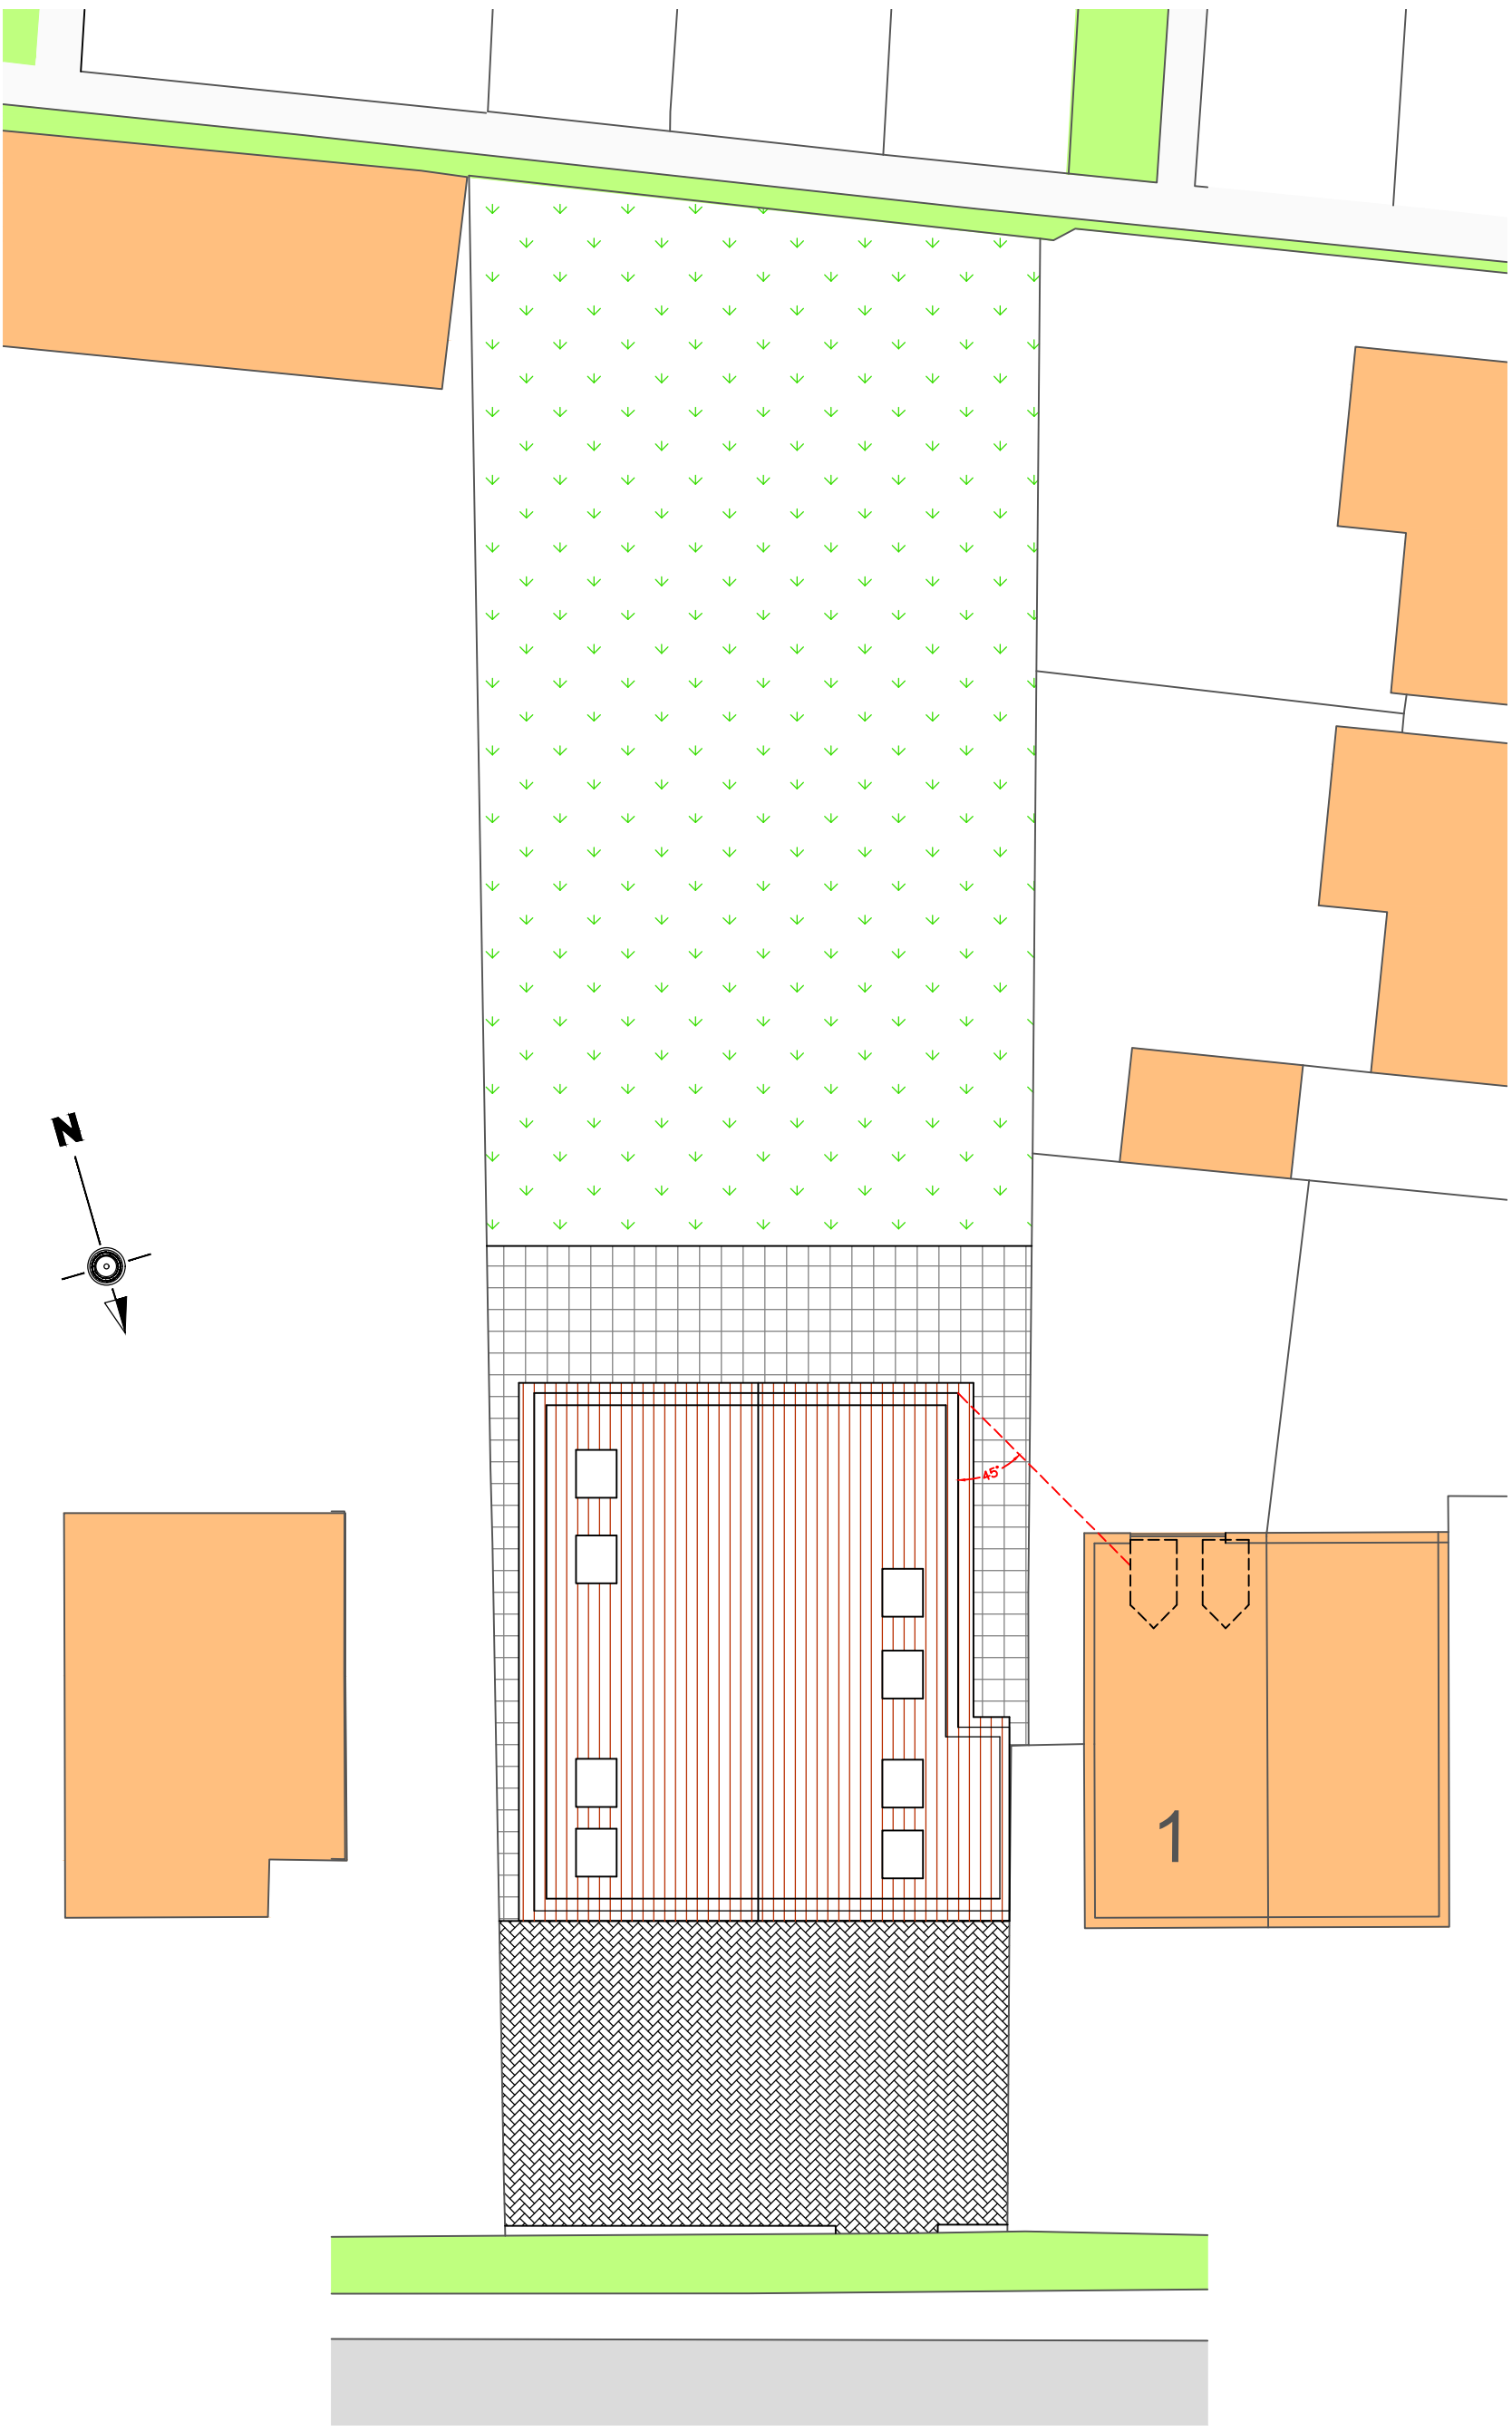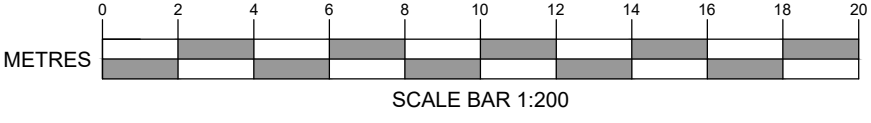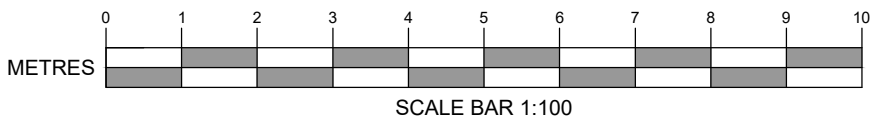

Proposed Site Plan  
(1:200)

NOTES:  
All dimensions to be checked on site and any discrepancy notified. Written dimensions are to be used in preference to scaled dimensions.  
  
This drawing is the property of J.M. Ralph Associates and must not be reproduced, in part or whole, or deviated from, without their permission.

| Purpose              |                              |            |
|----------------------|------------------------------|------------|
| PLANNING APPLICATION |                              |            |
| Amendment            |                              | Date       |
| P4                   | RIDGE HEIGHT REDUCED TO 8.7m | 18/12/2023 |
| P3                   | 45° OVERSHADOW LINES ADDED   | 07/12/2023 |
| P2                   | LAYOUT AMENDED               | 22/11/2023 |

| Client                                                                              |  |
|-------------------------------------------------------------------------------------|--|
| M. POYNTER<br>31 LOVEDEAN LANE<br>COWPLAIN<br>WATERLOOVILLE<br>HAMPSHIRE<br>PO8 8HJ |  |

| Project                                                               |  |
|-----------------------------------------------------------------------|--|
| 31 LOVEDEAN LANE<br>COWPLAIN<br>WATERLOOVILLE<br>HAMPSHIRE<br>PO8 8HJ |  |

| Title                               |  |
|-------------------------------------|--|
| EXISTING AND PROPOSED STREET SCENES |  |

| Scale      | Date       |
|------------|------------|
| 1:100 @ A1 | 11.09.2023 |

| Drawing No. | Revision |
|-------------|----------|
| 23/051/006  | P4       |

J.M. Ralph Associates  
Chartered Building Surveyors

6-7 Culverin Square  
Limberline Road  
Portsmouth  
Hampshire  
PO3 5BU  
Email: jason@jmralf.com  
Tel: 07990 617707

RICS