




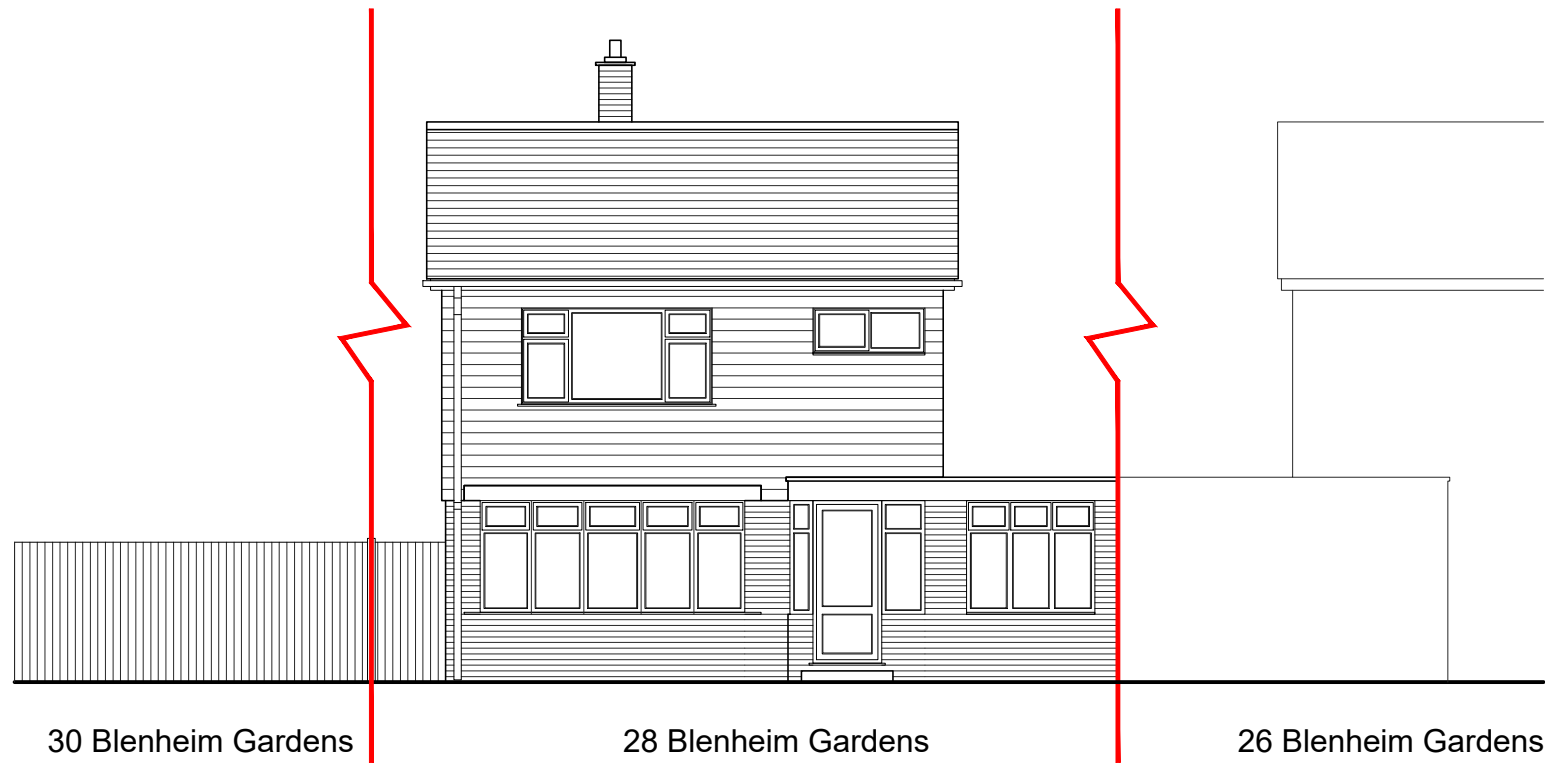

Front Elevation

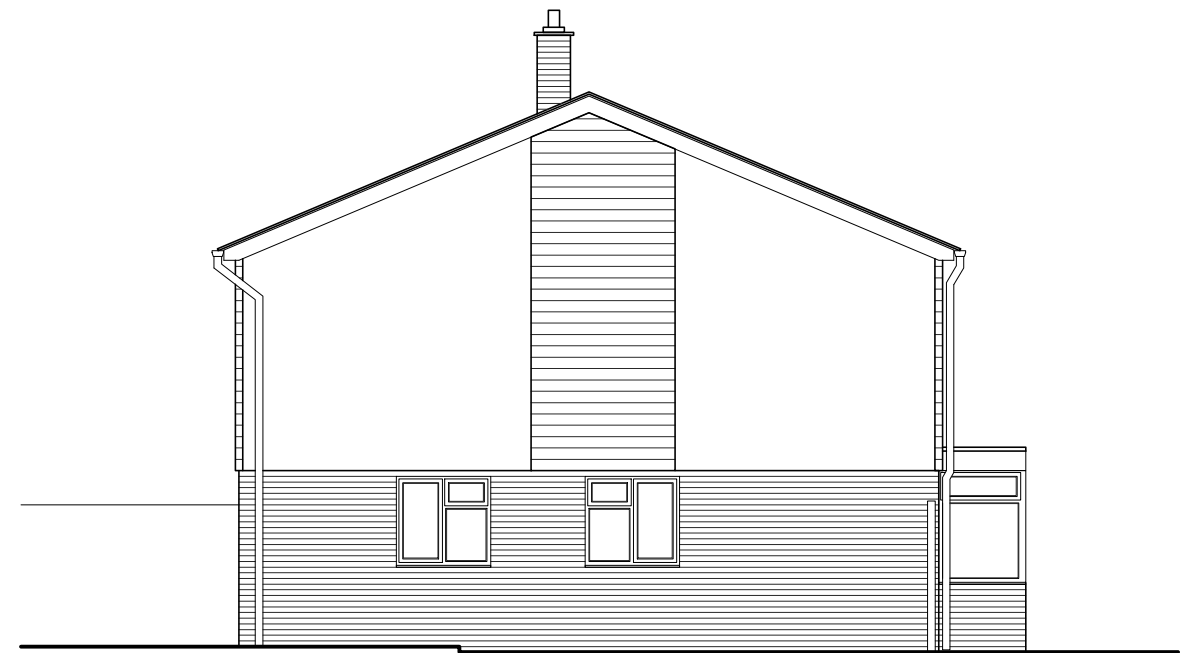


Side Elevation

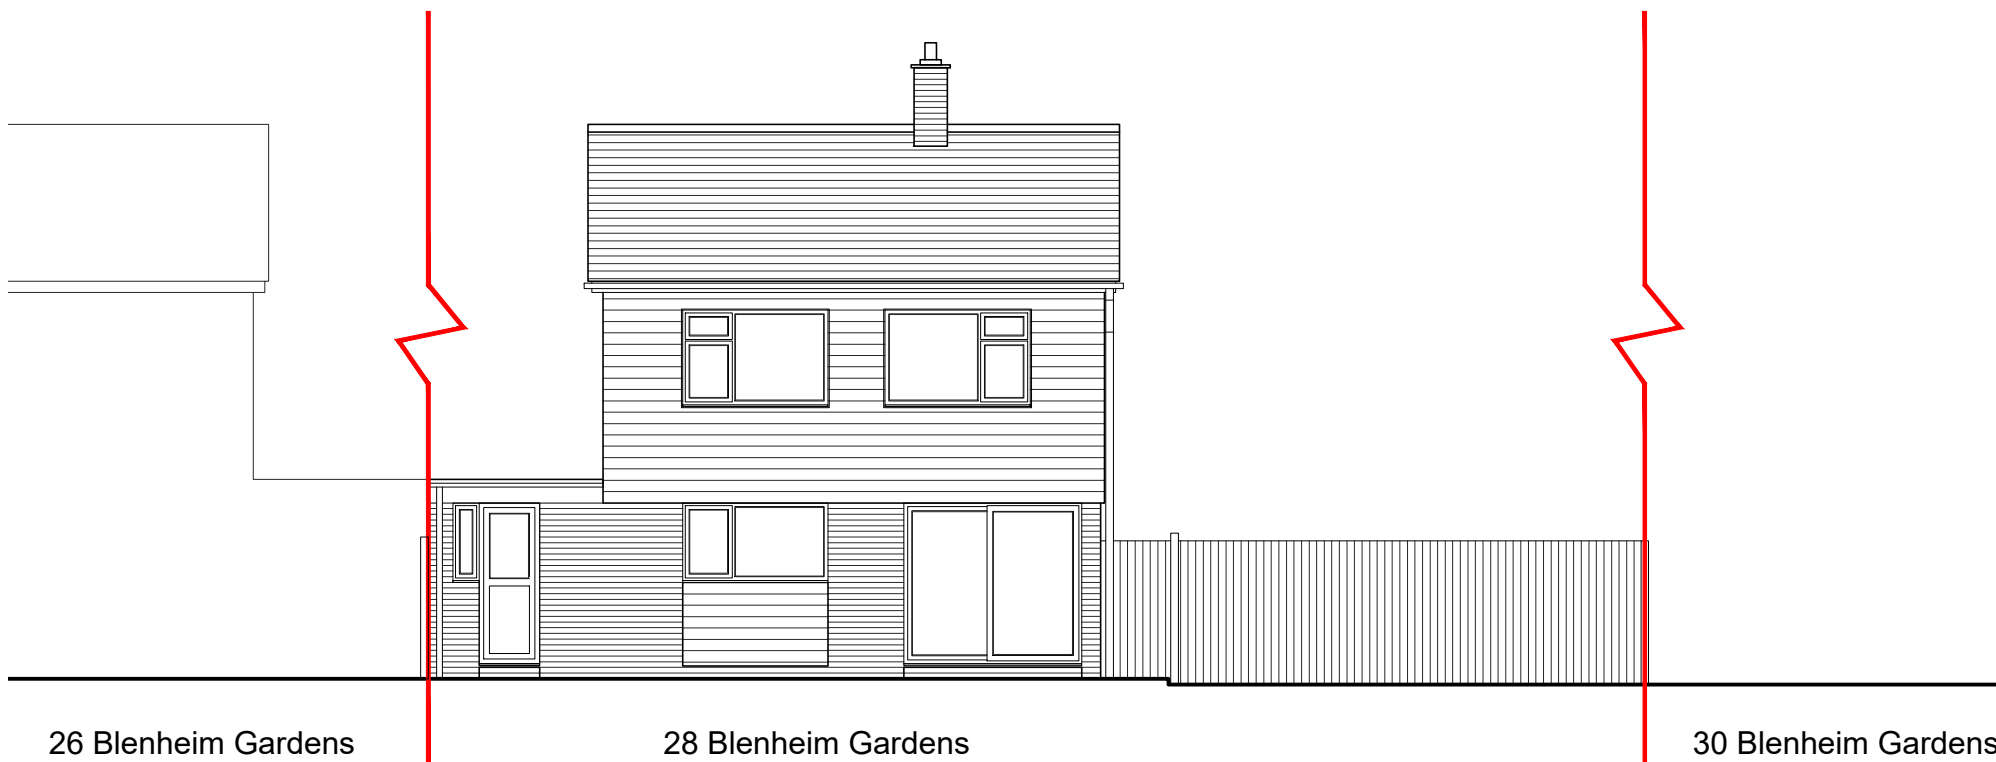

Rear Elevation

Elevations 1:100 @ A3

 

Rev.	Revision Note/Purpose of Issue	Drw By	Date	Chk By	Date
------	--------------------------------	--------	------	--------	------

Applicant

James Spurling

Project

Proposed Residential Extension
28 Blenheim Gardens
Havant, PO9 2PN

Drawing Title

Existing Elevations

Project Ref.	No.	Rev.	Drawn By	Date	Scale at A3
28BLG	0003	P01	AH	19/12/24	1:100