


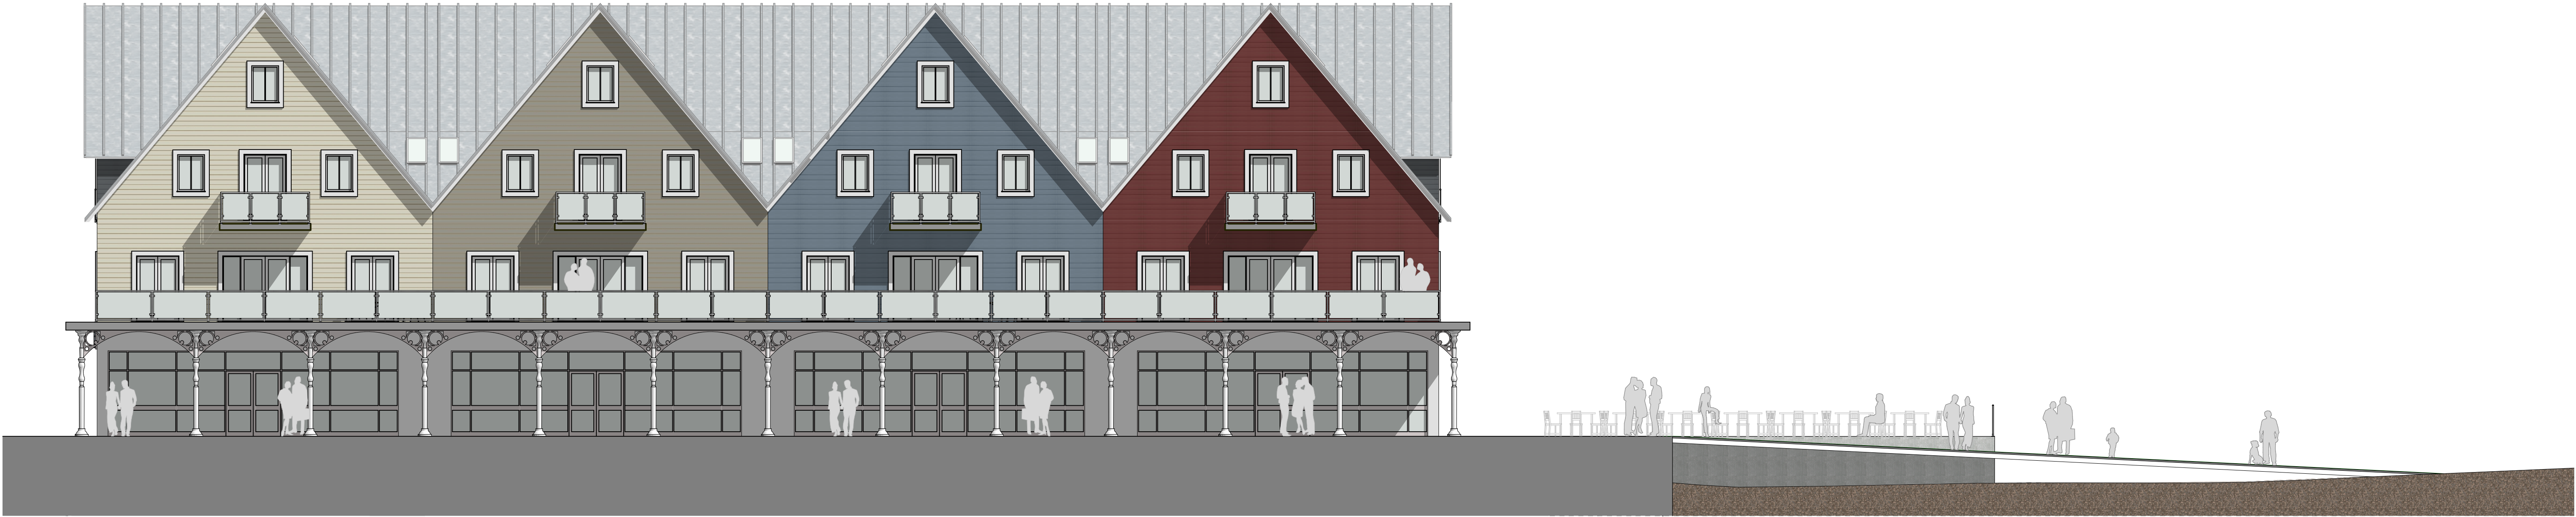

revisions & notes:			
RevID	CHD	Change Name	Date
A	Ch-01	Planning Application	12/12/2024

Drawing:
Drawing name: West Elevation - East Building
Date: ####
Scale: 1:100 @ A1
Drawn: JS

Project:
Project name: Beachlands
Site address: 5 Sea Front
Client: Linland Ltd

Project description: Site Redevelopment
Project status: Planning



61 South Street, Havant, Hampshire PO9 1BZ
t: 023 9248 2494 e: design@pwp-architects.com f: 023 9248 1152 w: www.pwp-architects.com

Project No. **5855** drawing No. **1292** rev **A**