



ELECTRIC VEHICLE CHARGING POINTS -
DOUBLE PORTS



101MM DIA BAILEY REMOVABLE STAINLESS STEEL
BOLLARDS (OR EQUAL APPROVED)
BETWEEN CAR PARK FOR PHASE 1 & PHASE 2



150MM DIA CONCRETE FILLED STEEL POST
RAL 1023 TRAFFIC YELLOW 1000MM HIGH ROOTED
EITHER SIDE OF LOADING DOORS




WELL CONSOLIDATED GRAVEL -
BREEDON GOLDEN AMBER (OR EQUAL APPROVED)



NATURAL BLOCK PAVING TO VEHICLE AREAS -
MARSHALLS PRIORA NATURAL HERRINGBONE
(OR EQUAL APPROVED)



CHARCOAL BLOCK PAVING TO PEDESTRIAN AREAS,
DEMARCATON OF PARKING BAYS AND DISABLED
PARKING - MARSHALLS KEYBLOCK/PRIORA
CHARCOAL HERRINGBONE (OR EQUAL APPROVED)

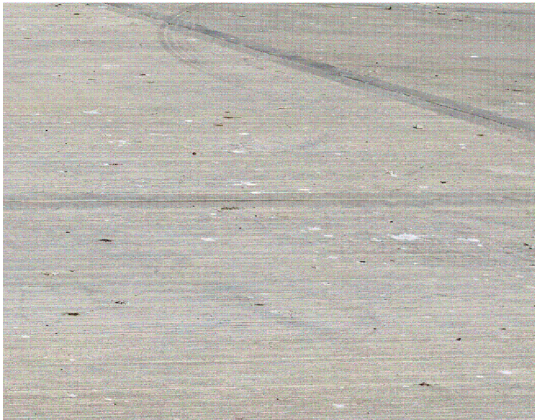

BRUSHED CONCRETE TO SERVICE YARDS




TARMACADAM SURFACING

Figured dimensions only are to be used. All dimensions to be checked onsite.
Differences between drawings and between drawings and specification or bills
of quantities to be reported to the PRC Group.

The copyright of the drawings and designs contained therein remains
vested in the PRC Group.

Revisions: Drawn/Chkd: Date:

REV A. RMA BOUNDARY
LINE AMENDED MT JUNE 24

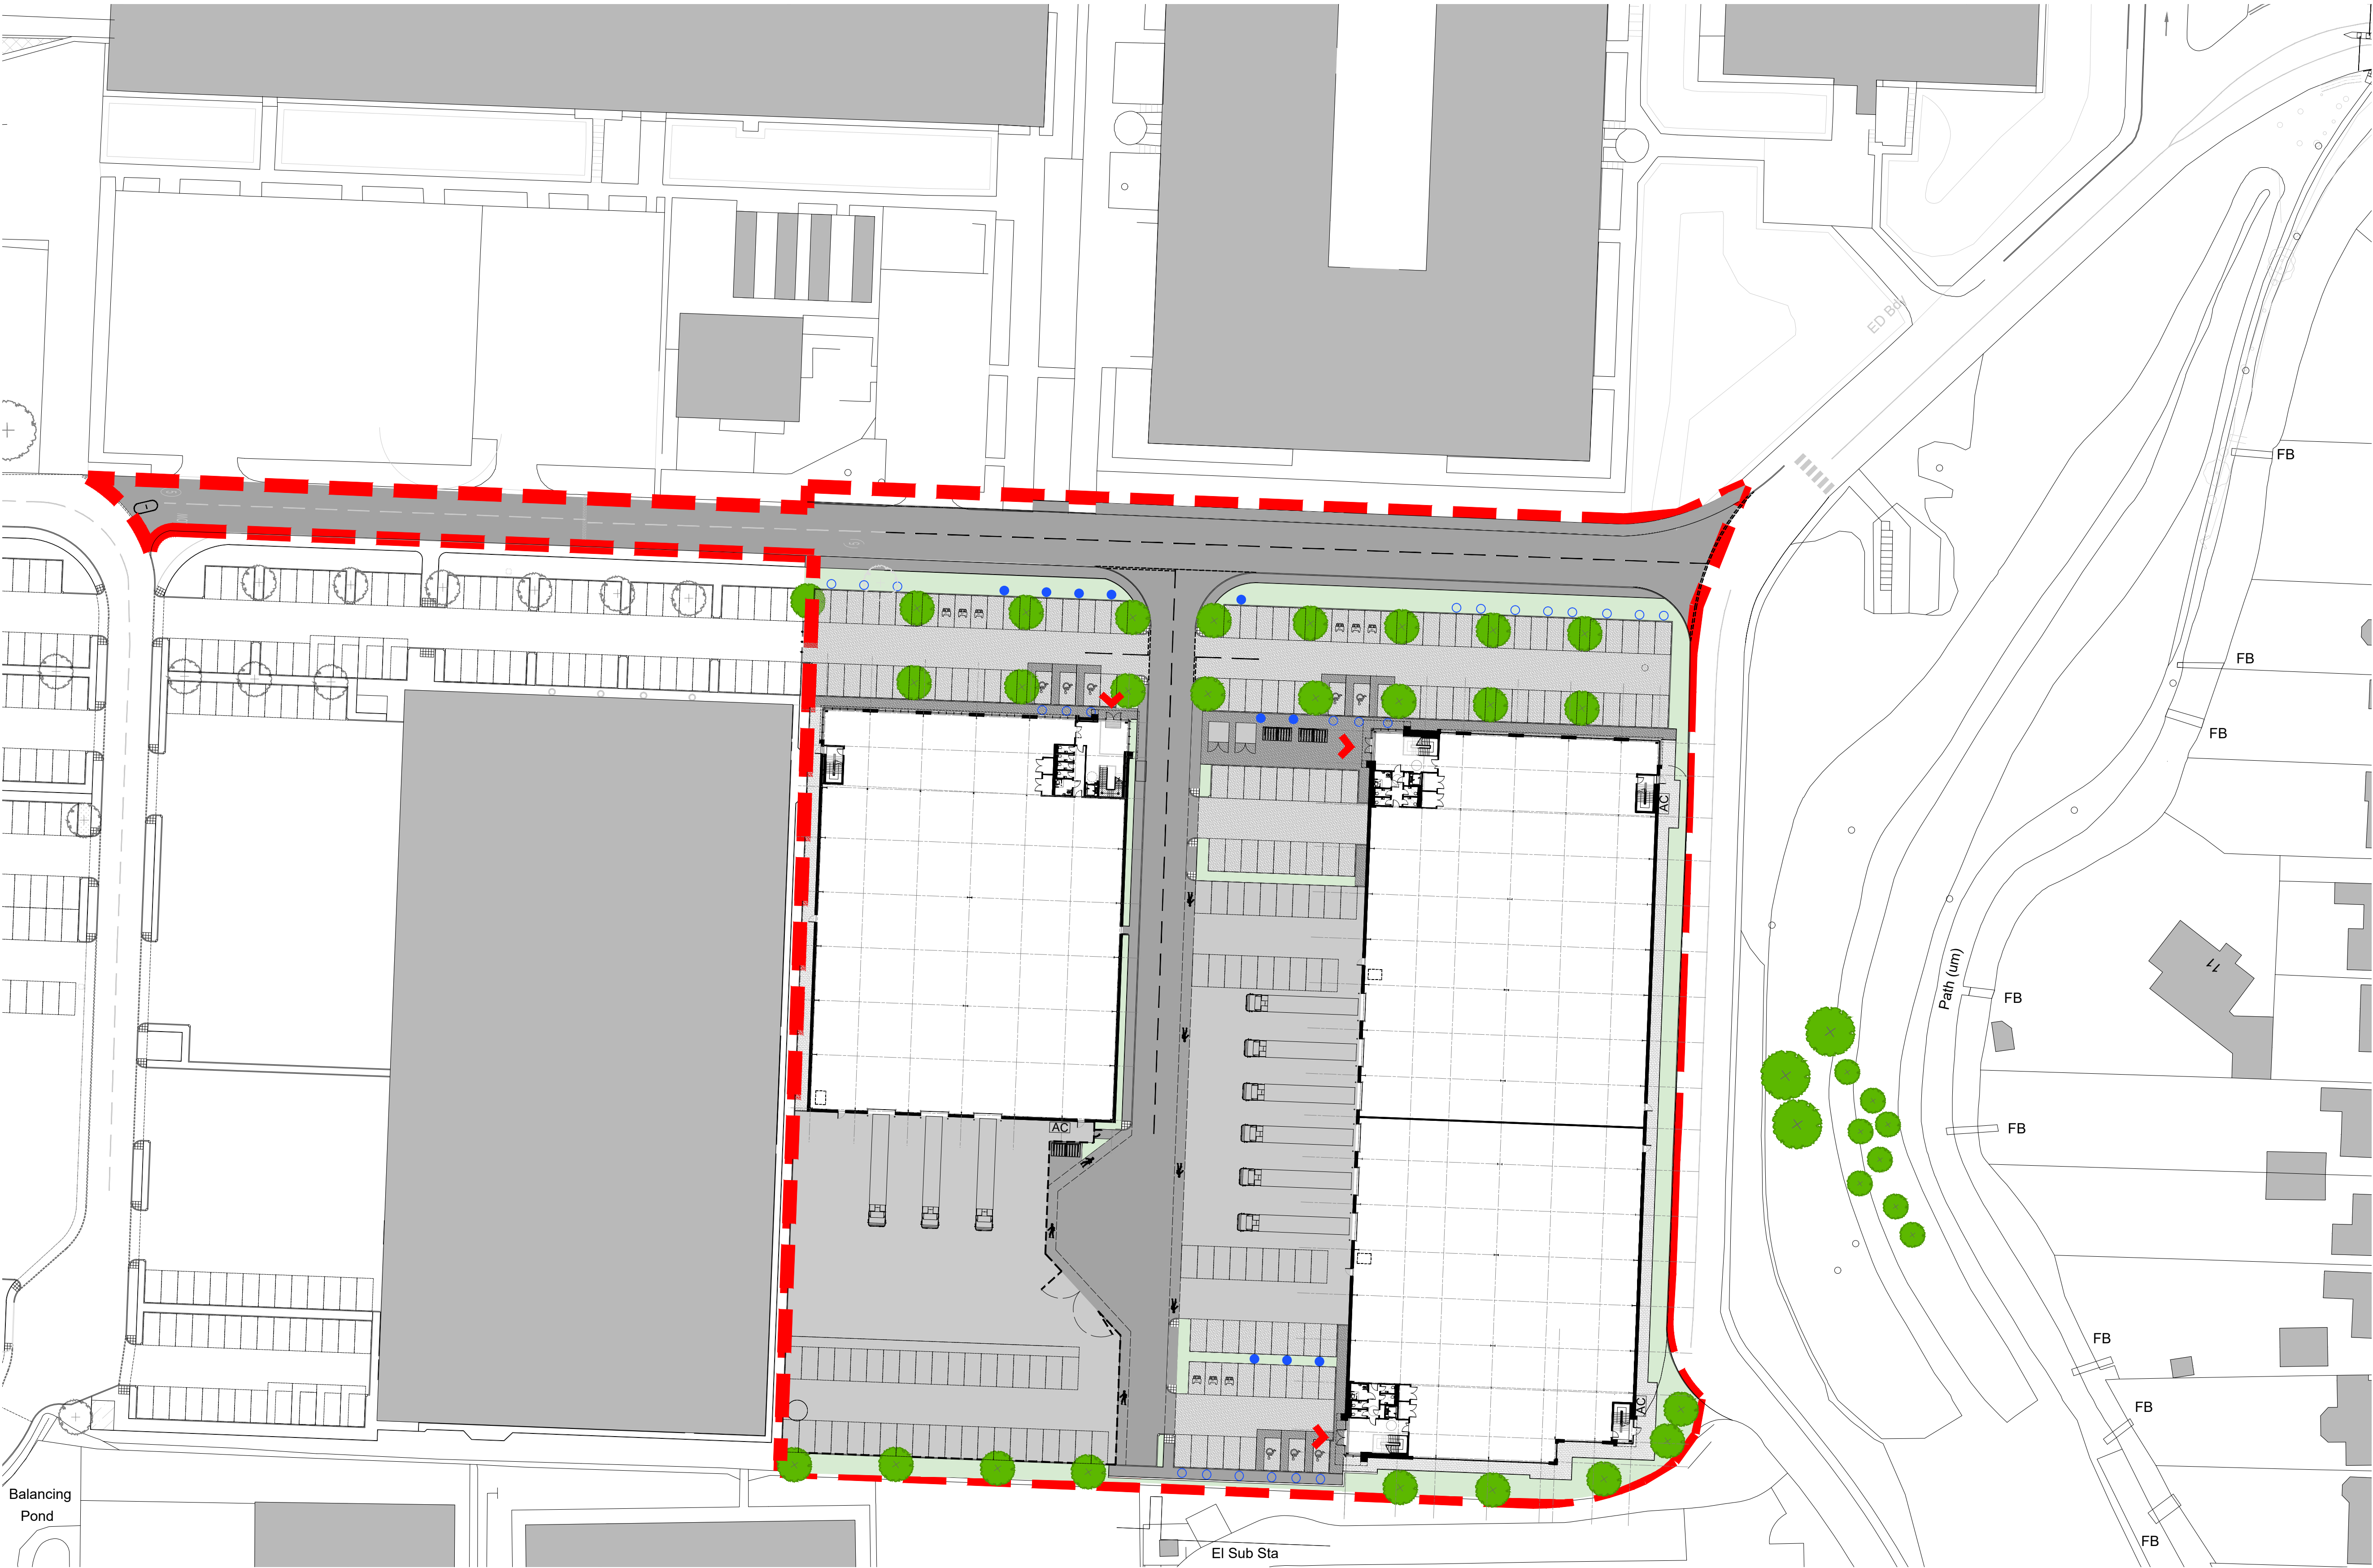

- KEY
- PHASE 2 RMA BOUNDARY
 - SOFT LANDSCAPE
 - TARMACADAM SURFACING
 - BRUSHED CONCRETE SERVICE YARD
 - NATURAL BLOCK PAVING TO VEHICLE AREAS
 - CHARCOAL BLOCK PAVING TO PEDESTRIAN AREAS
 - WELL CONSOLIDATED GRAVEL
 - TWO TIER CYCLE STORAGE AND SHELTER - PROVIDING 60 SPACES
 - DOUBLE ELECTRIC VEHICLE CHARGING POINTS / DUCTS FOR FUTURE POINT
 - CAR SHARE PARKING SPACES
 - DROP KERB

Client:
XLB LLP



Project:
LANGSTONE PHASE 2

12 Warren Yard,
Warren Park,
Milton Keynes,
MK12 5NW
01908 305 246

info@prc-group.com
www.prc-group.com

Drawing Title:
PROPOSED EXTERNAL
MATERIALS SITE PLAN

Scale @ A1:
1:500

Checked by:
ME

Date:
JAN 24

Job No:
11629

Stage: Drawing No: Rev:
PL 070 A

Issue Status:
Construction ☐ Preliminary ☐
Information ☐ Approval ☐
Tender ☐

Architecture
Planning
Master Planning
Urban Design
Interiors
Landscape

Offices
Woking
London
Milton Keynes
Warsaw

PRC Architecture & Planning

0 10 20 30 40 50m
Scale 1:500

