

7 QUEEN STREET
PLANS - EXISTING & PROPOSED


GENERAL NOTES

Dimensions to be checked on site before commencing work. Any discrepancies shall be reported to the architect immediately.


Do not scale from these drawings except for planning purposes. Use figured dimensions only.

ACCOMPANYING DOCUMENTATION

All details shown on Helyer Davies Architects drawings are to be read in conjunction with the project specification and other consultants drawings and details.

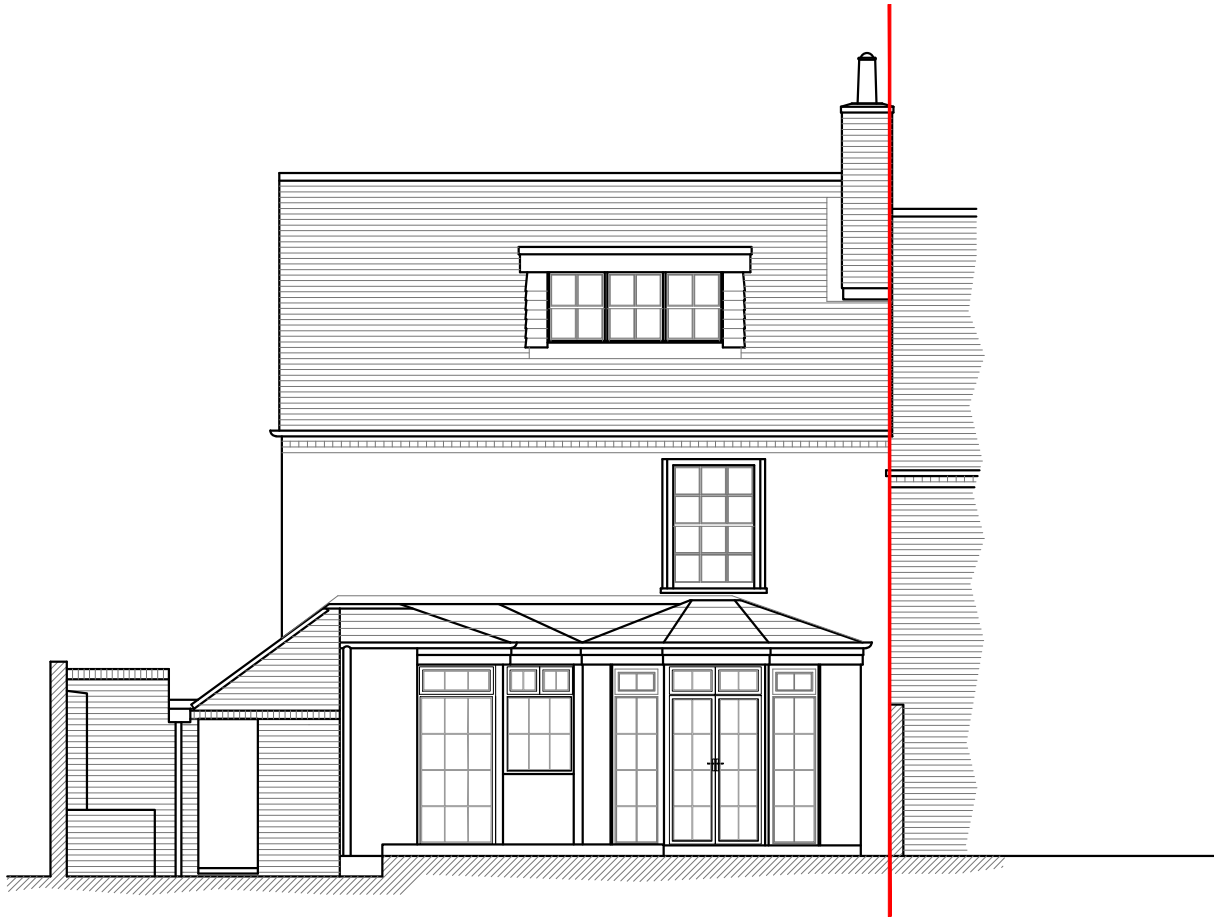


SOUTH ELEVATION / SECTION
EXISTING
1:100

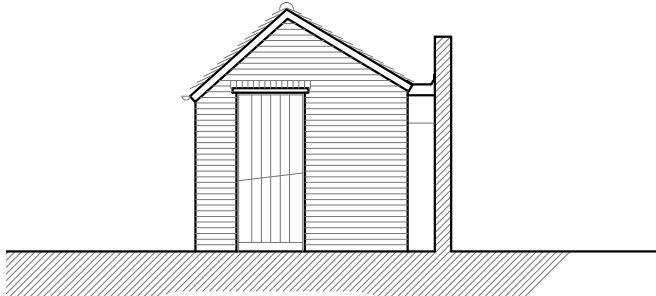


NORTH ELEVATION / SECTION
EXISTING
1:100




EAST ELEVATION
EXISTING
1:100

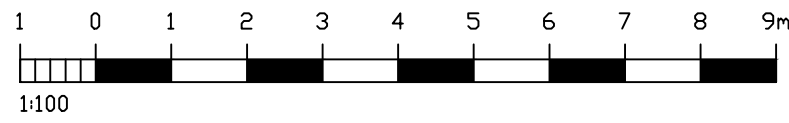

EAST ELEVATION
PROPOSED
1:50

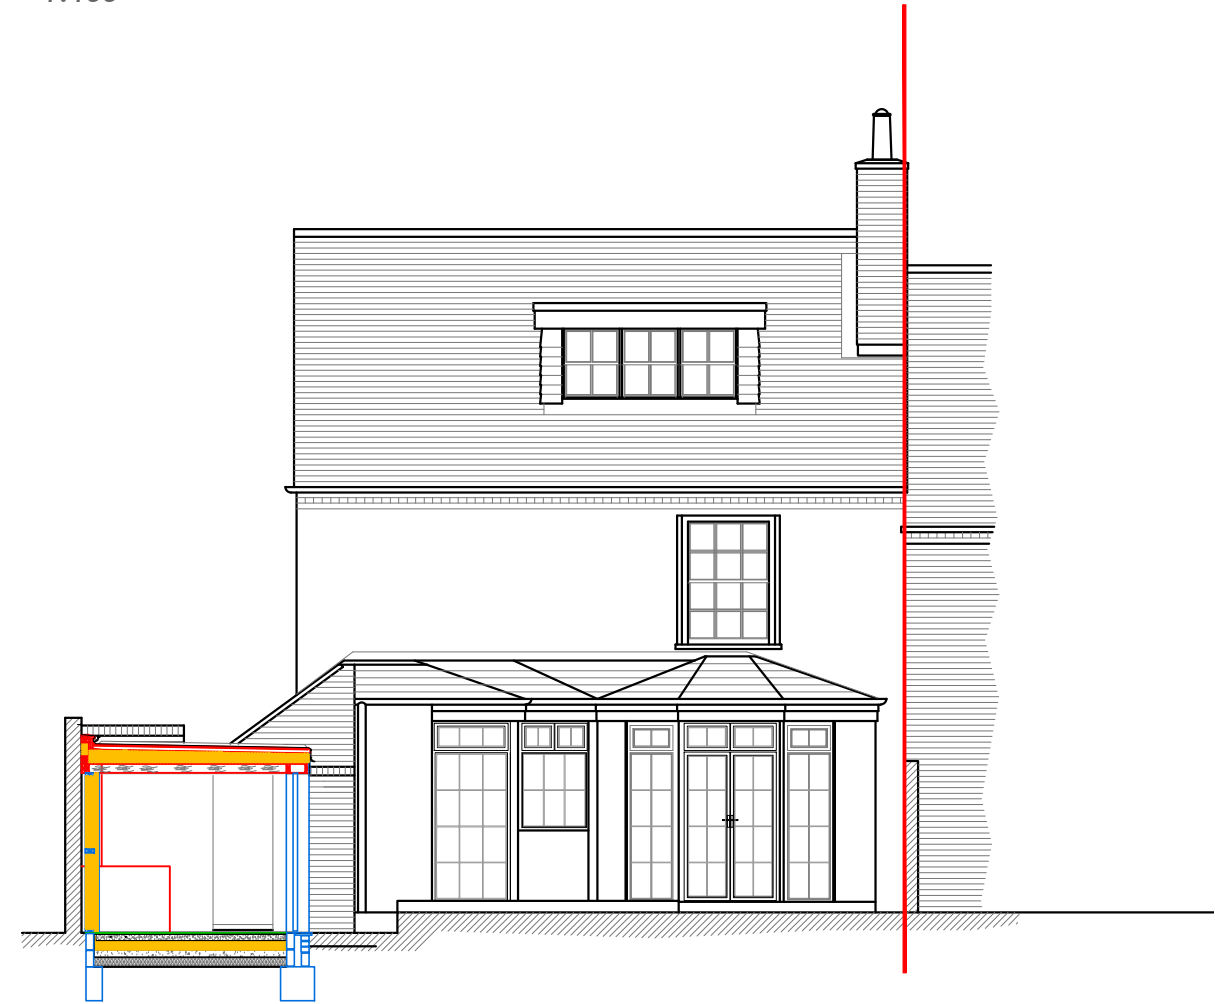


SOUTH ELEVATION / SECTION
PROPOSED
1:100

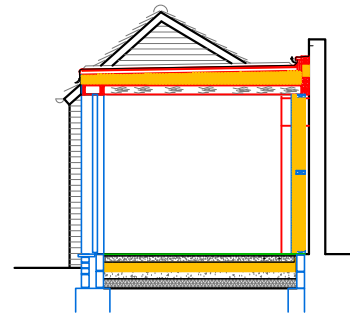


NORTH ELEVATION / SECTION
PROPOSED
1:100




EAST ELEVATION
PROPOSED
1:100

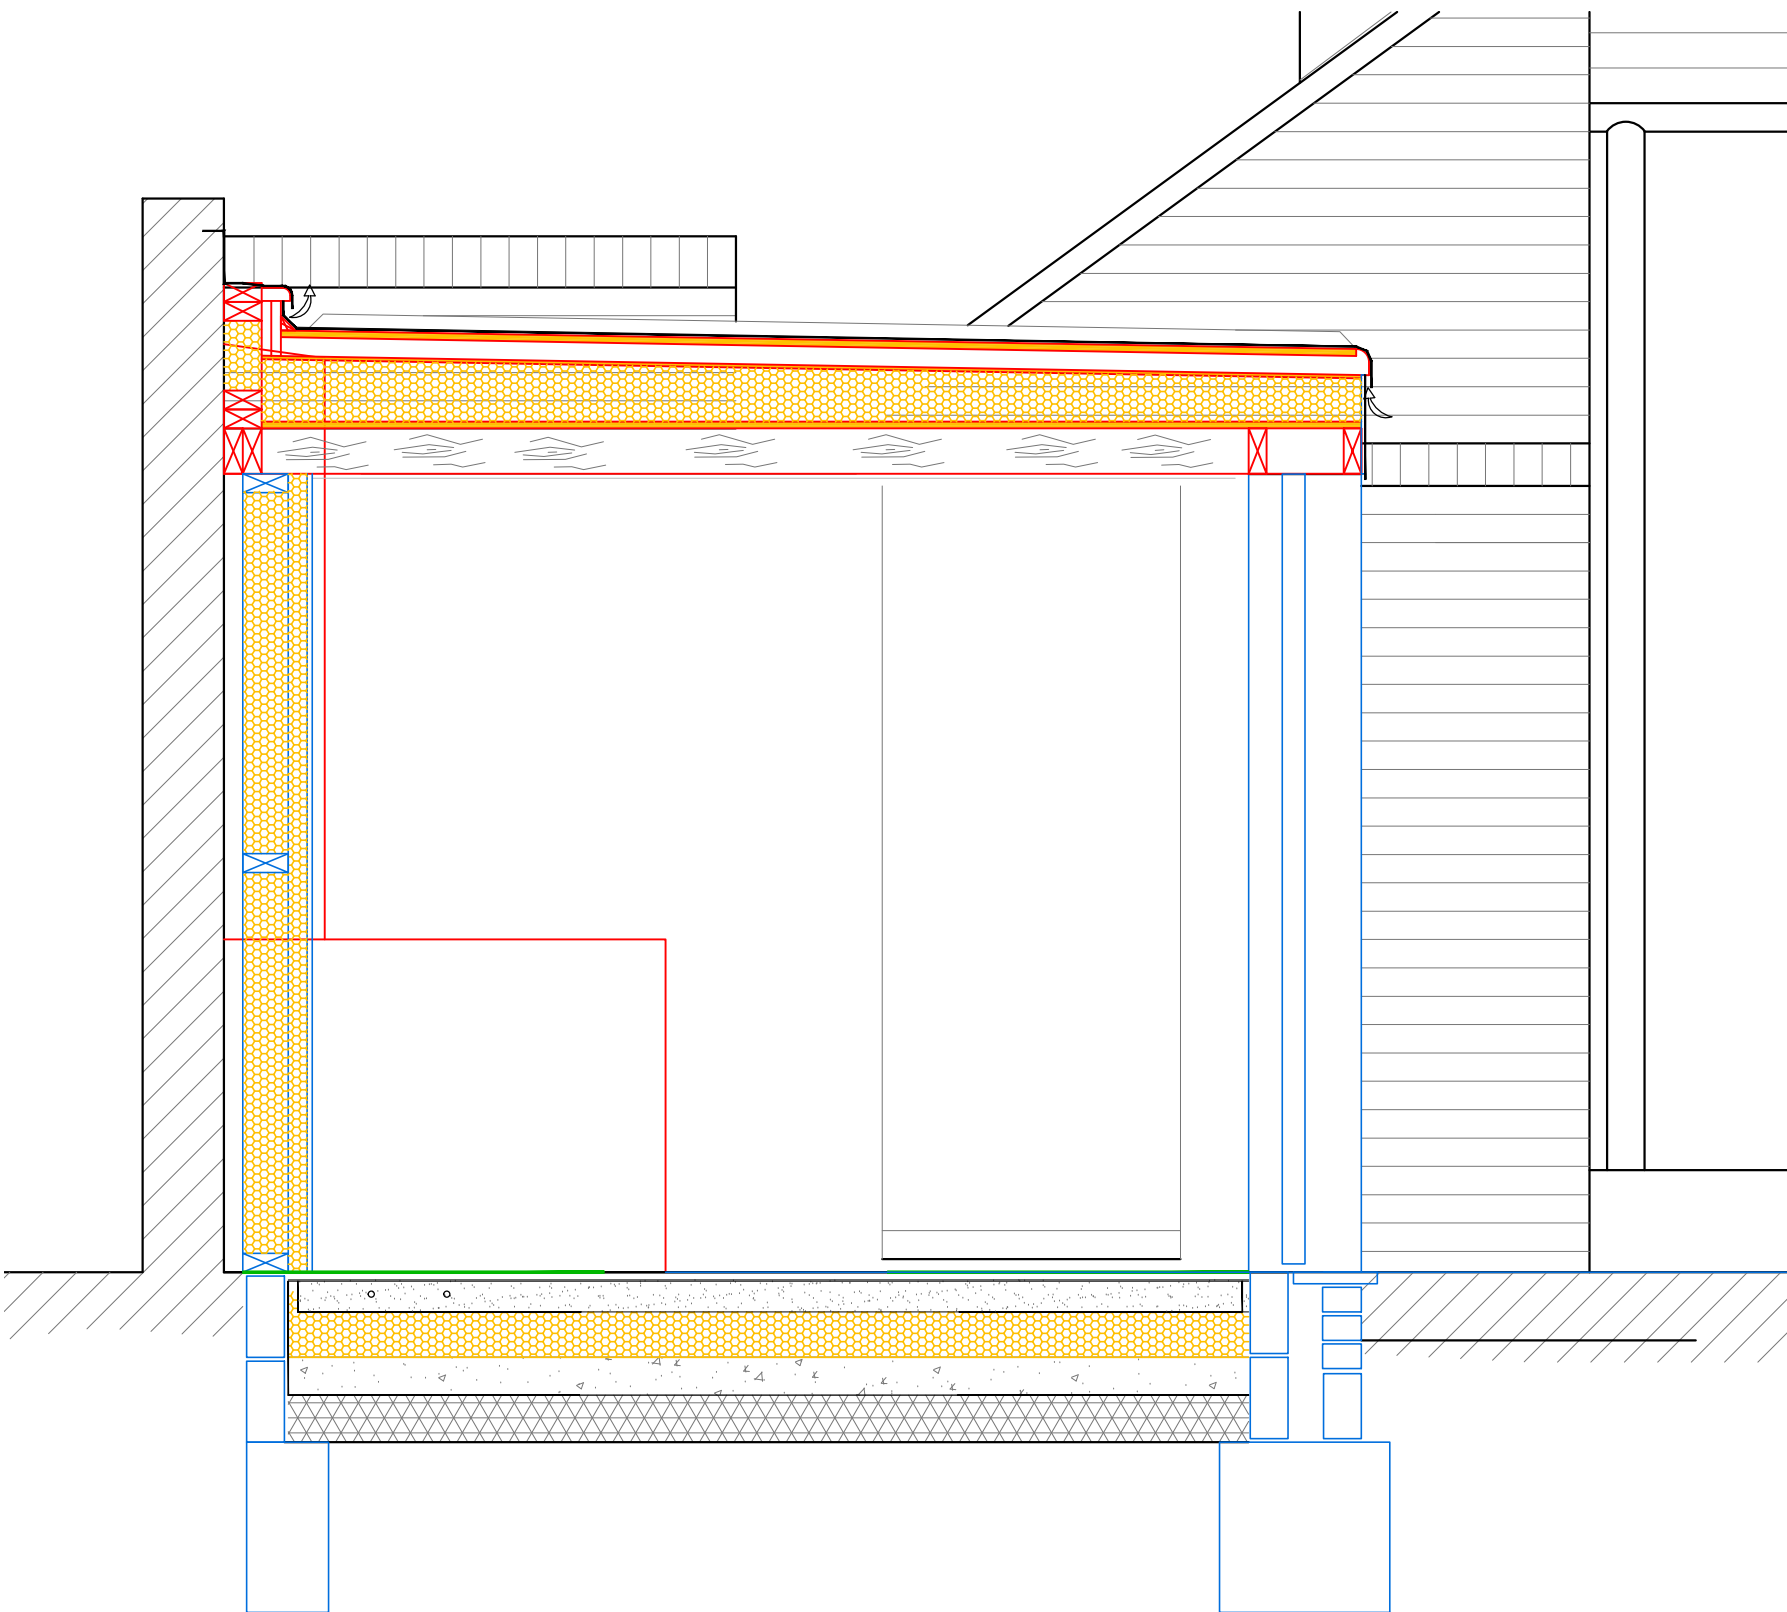



SOUTH ELEVATION / SECTION
PROPOSED
1:20

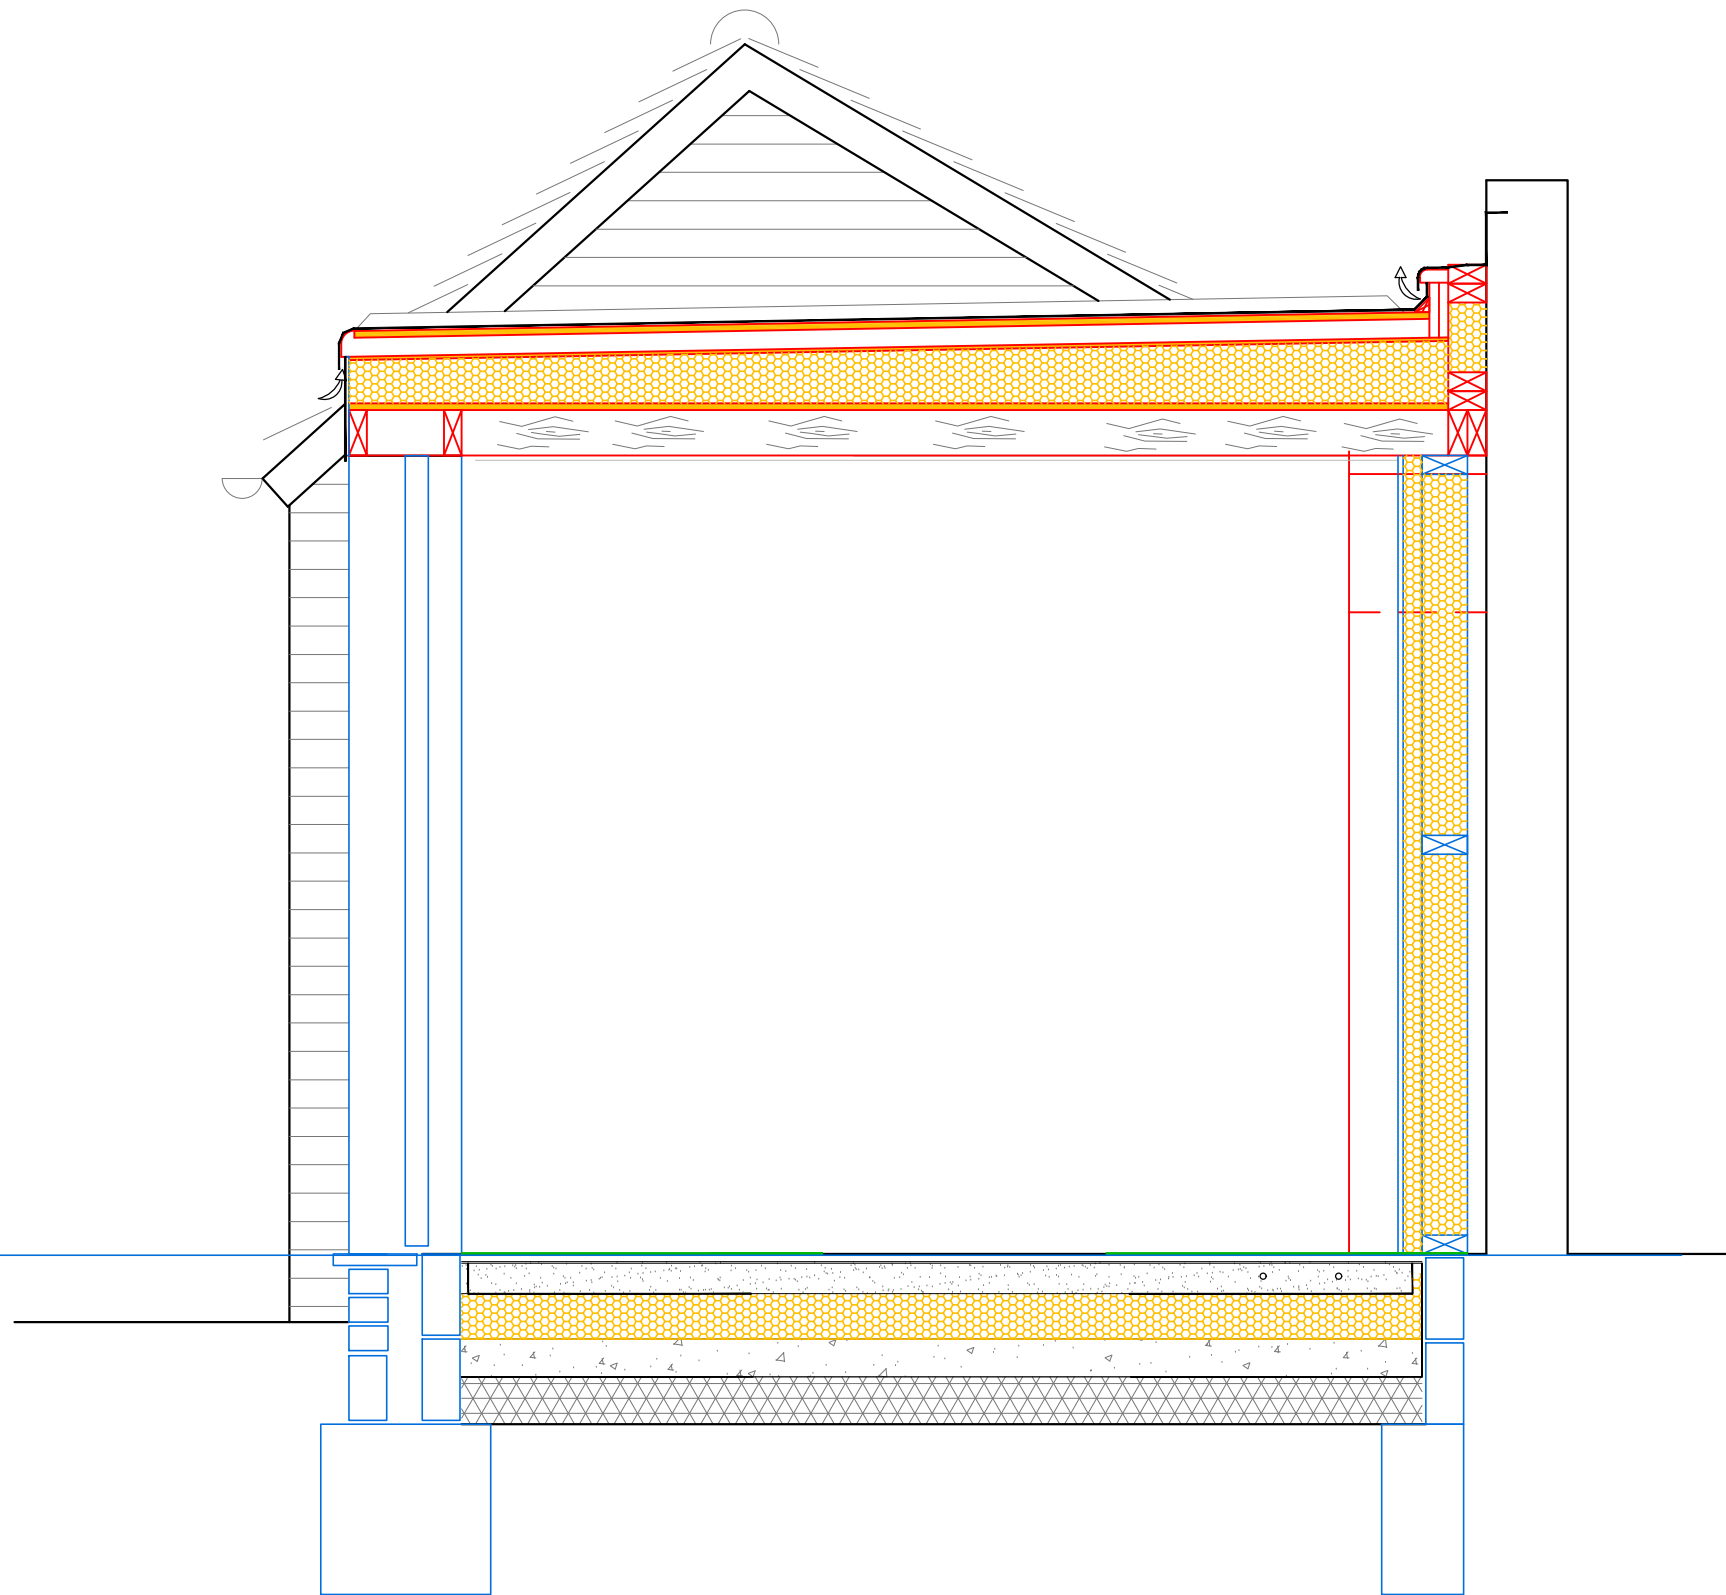

NORTH ELEVATION / SECTION
PROPOSED
1:20

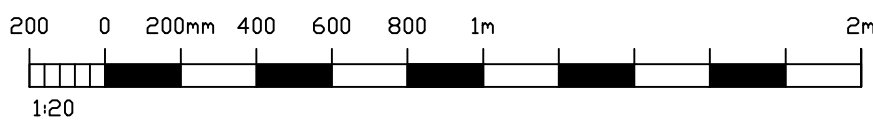


LOCATION PLAN - EXISTING
1:1250
Crown Copyright 2021.
All rights reserved.
Licence number 100020449

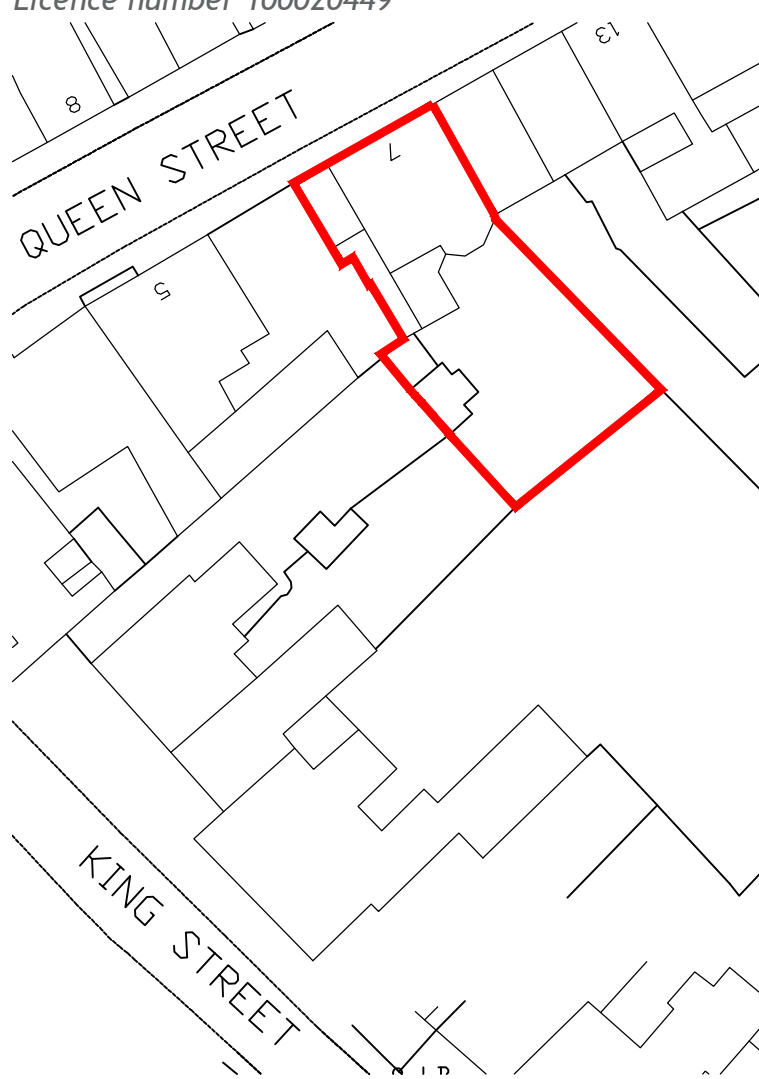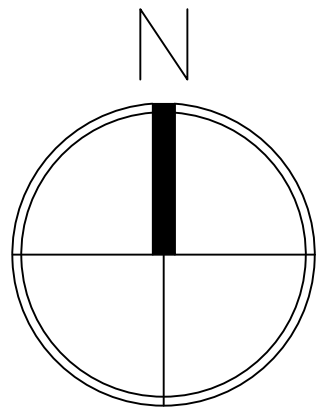

BLOCK PLAN - PROPOSED
1:500

REV	DATE	AMENDMENT	DRAWN

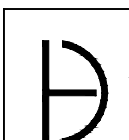 Helyer Davies Architects

www.hdarchitects.co.uk
mail@hdarchitects.co.uk
01243 370 715

Unit 1 The Old Flour Mill . Queen St
Emsworth . PO10 7BT

PROJECT
Proposed Extension 7 Queen Street

DRAWING	SCALE
Existing & Proposed Elevations Sections	As noted @A1

DATE	DRAWN
Jul-24	MH
DRAWING No.	REV
21093 - 501	