



Note:
Do not Scale from this Drawing (except for planning approval).
All dimensions are in millimetres and to be checked on site.
All Dimensions relating to subcontractors or suppliers work
must be checked and agreed between the main contractor and
the sub-contractors and suppliers.

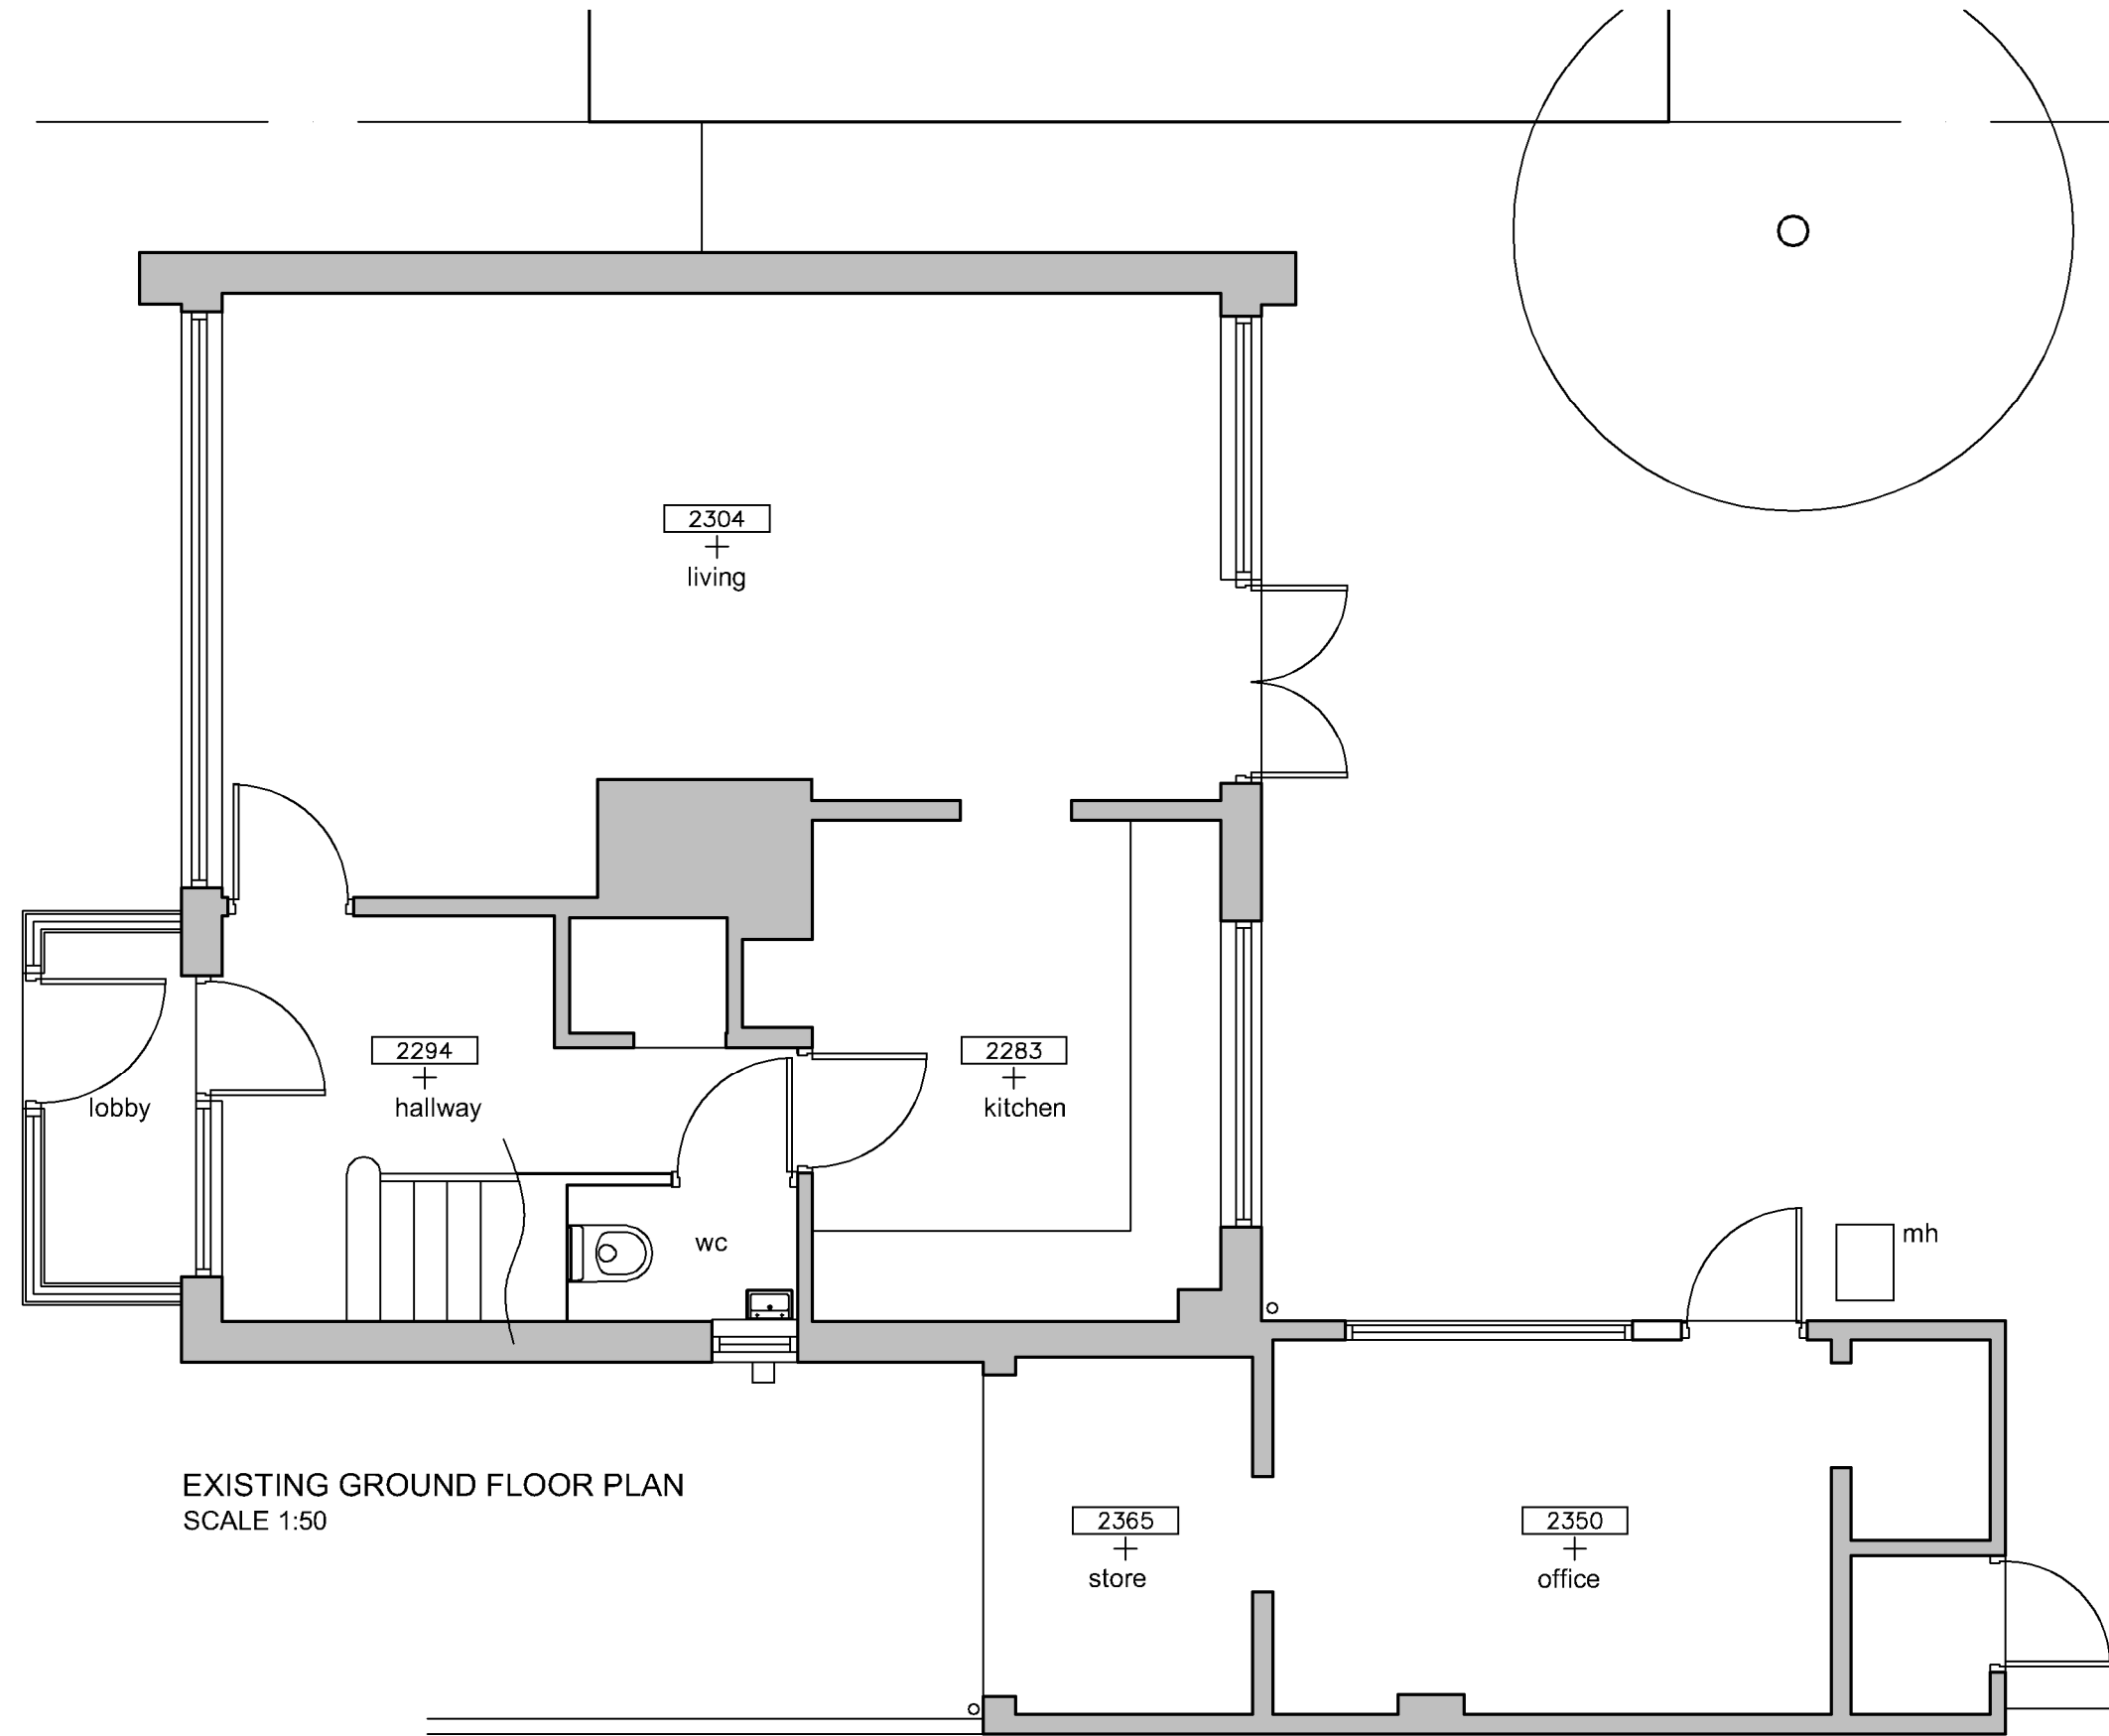

EXISTING GROUND FLOOR PLAN
SCALE 1:50

SCALE BAR 1:50

 

DRAWING TITLE -		DATE -		SCALE -		grp architectural design t. 07747 011252 e. gavin.page77@gmail.com	
MEASURED SURVEY -		July 2024		1:50 @ A3			
EXISTING GROUND FLOOR PLAN		DRN -	CHK -	DRAWING REF -	Rev		
		gp	-	24259 EX100	-		
CLIENT -							
Mr & Mrs Hooper, 15 Belmont Grove, Bedhampton.							