


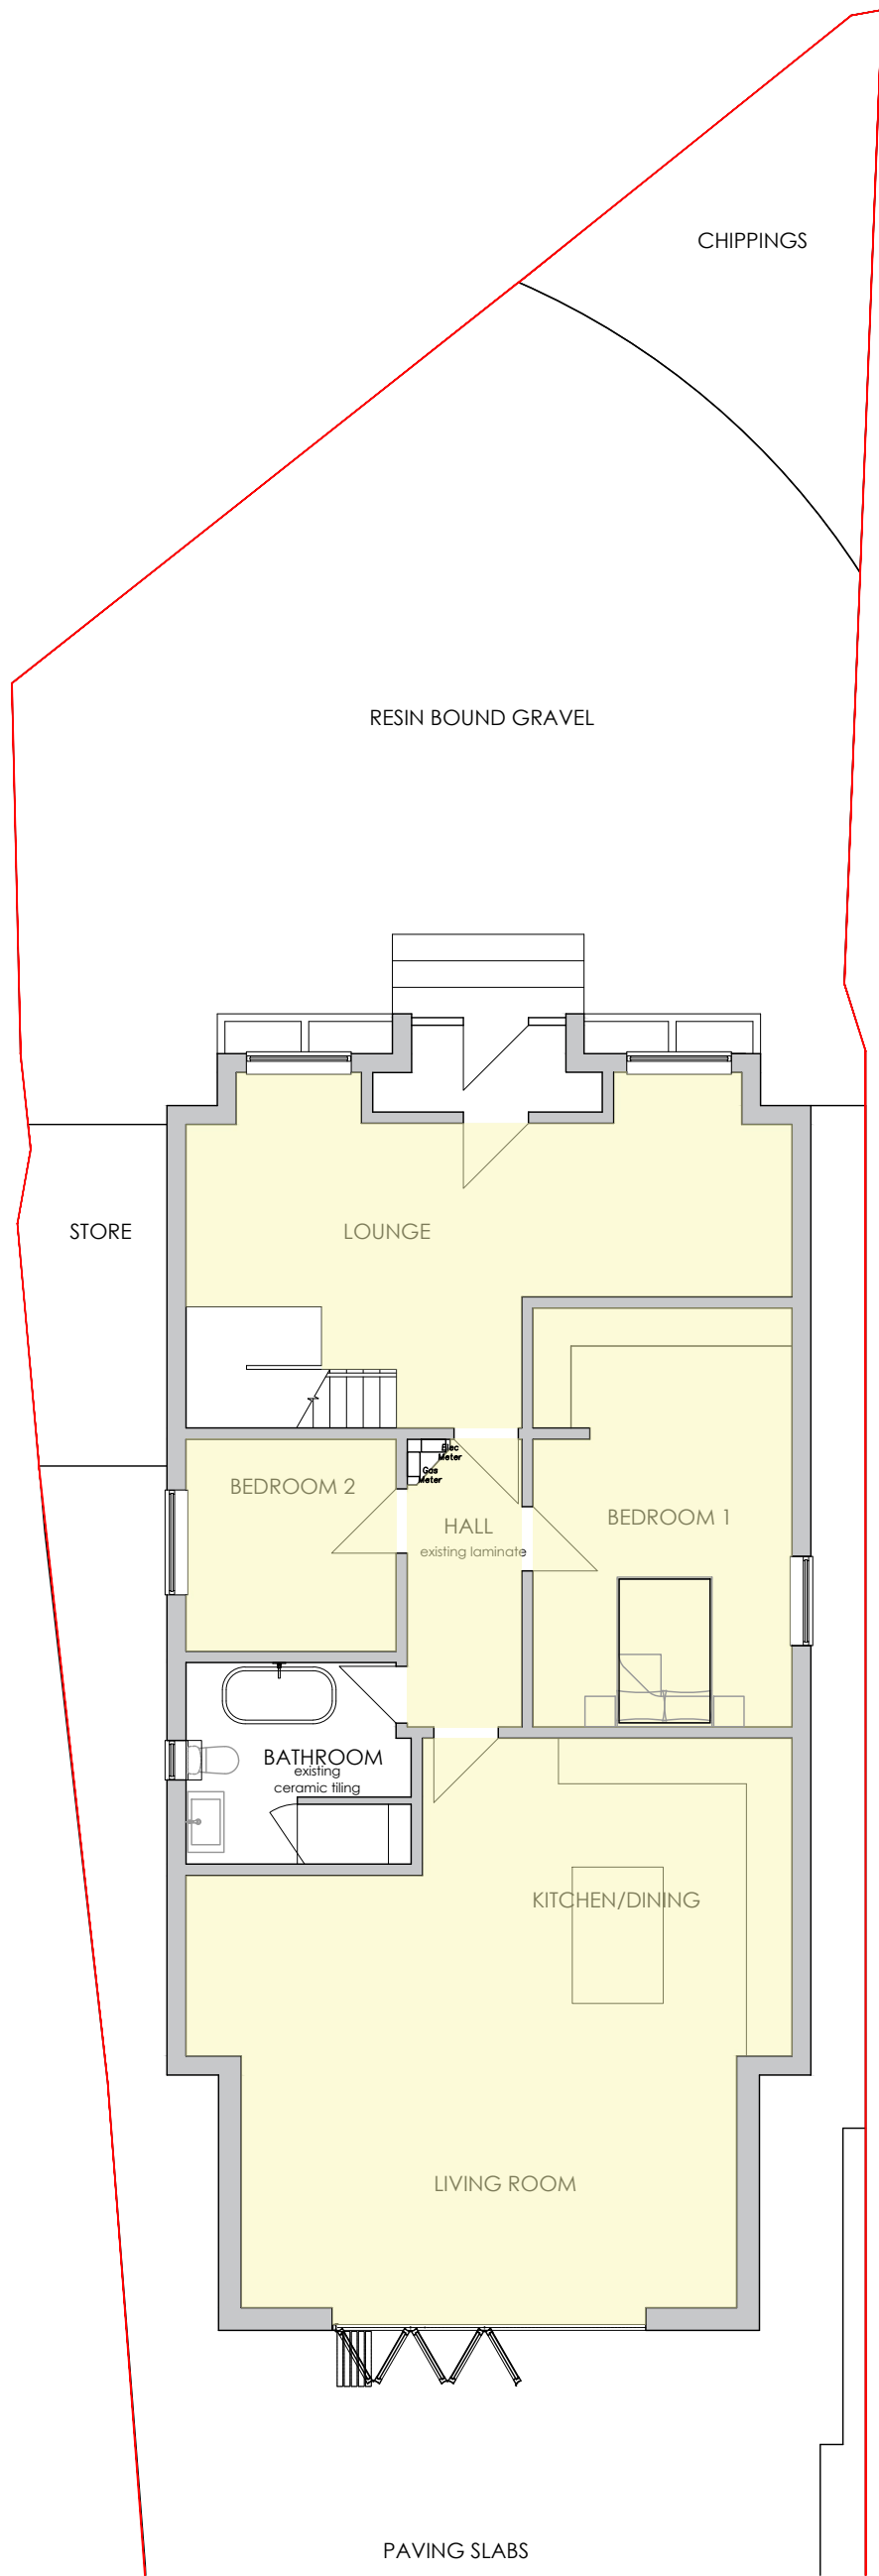


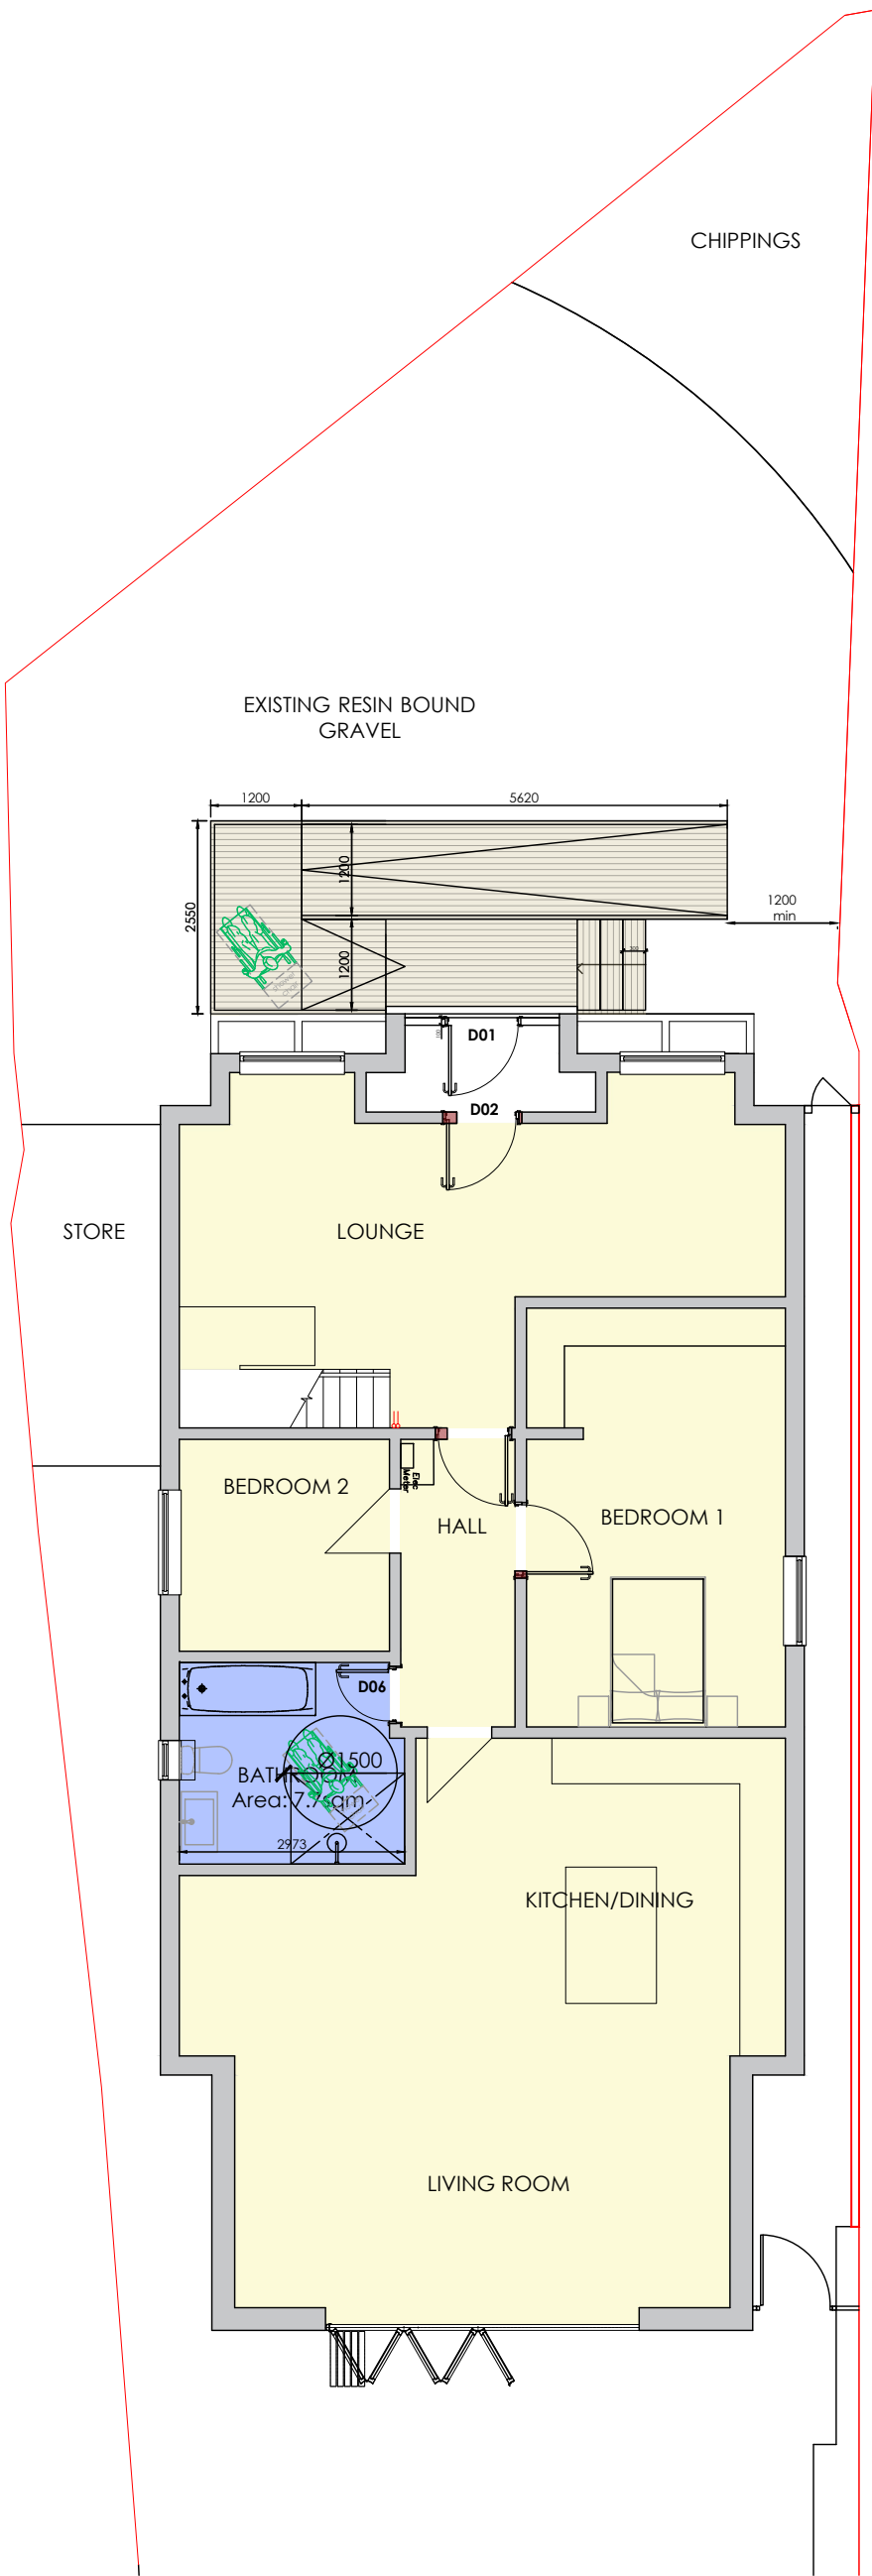

EXISTING RAMP LAYOUT SCALE 1:100

 


PROPOSED RAMP LAYOUT SCALE 1:100

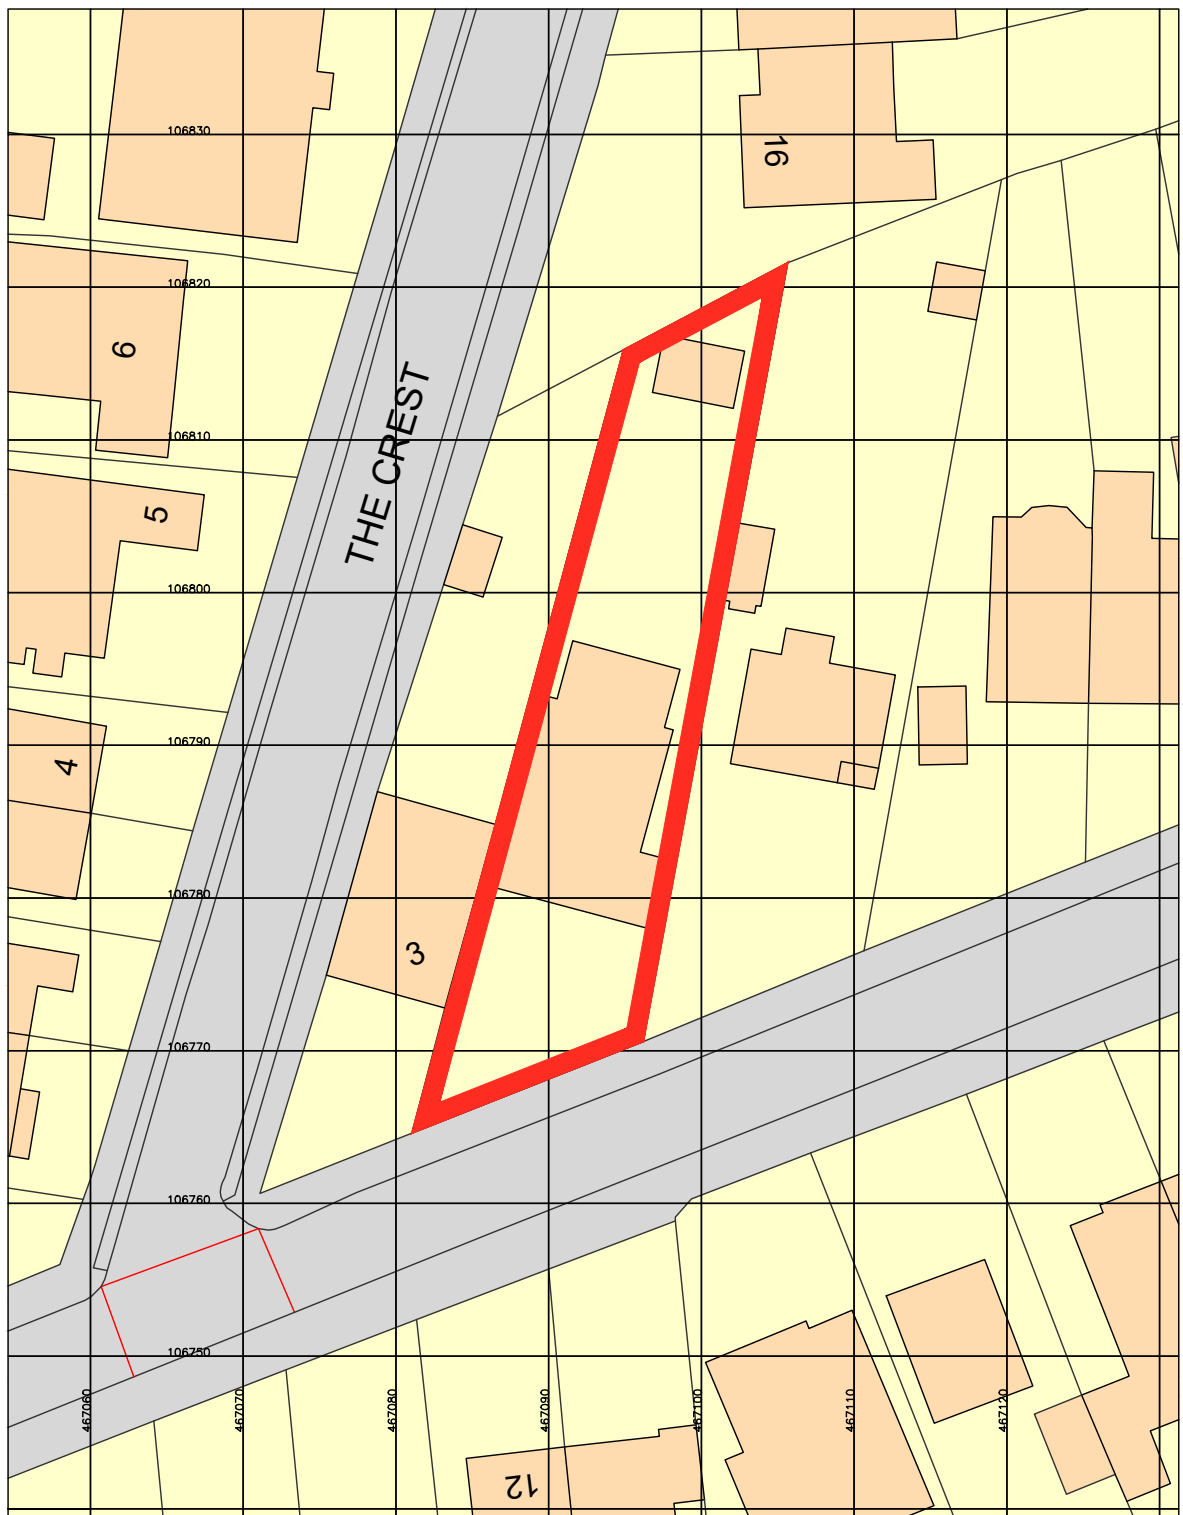


Ordnance Survey, (c) Crown Copyright 2023. All rights reserved.

SITE LAYOUT SCALE 1:500

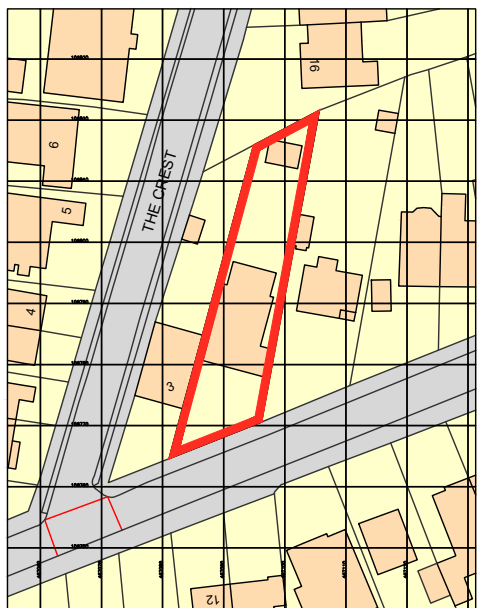


Ordnance Survey, (c) Crown Copyright 2023. All rights reserved. Licence number 100022432


SITE LAYOUT SCALE 1:1250

 

EXISTING FRONT ELEVATION SCALE 1:50

 

PROPOSED FRONT ELEVATION SCALE 1:50

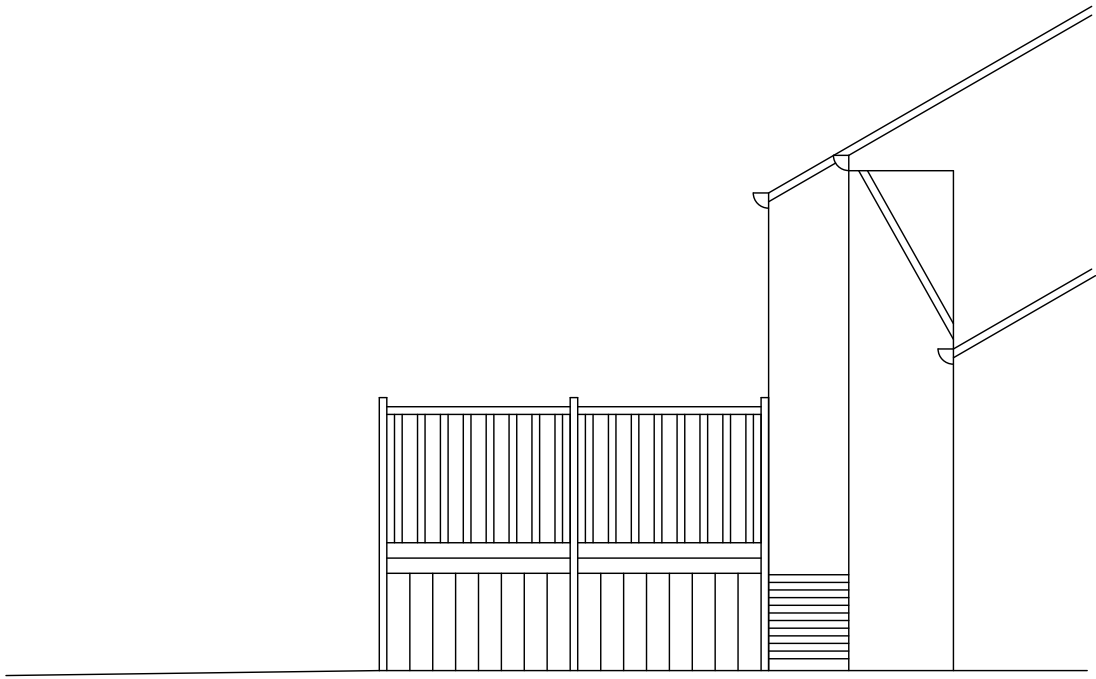

PROPOSED SIDE ELEVATION SCALE 1:50

Rev	Date	Details	Drawn	Checked
A	01/24	Added redline boundary to site plans	JM	-

Issued for:

PLANNING

Project/Client:	Project No:
5 The Dale	PRO 068
Waterlooville	Dwg No:
Portsmouth, PO7 5DB	(WD)-P-004
	Rev:
	A
Drawings:	Scale:
Existing and	A.S @A1
Proposed Plans and elevations	Drawn By: Date:
	JM 09-03-2023
	Checked By: Date:



Southern Office: 1 Devon Square, Newton Abbot, TQ12 2HN
Central Office: 176 King Street, London, W6 0RA
T: +44 (0)333 577 0809 F: +44 (0)871 733 4738
www.plg.uk

© Plg Consultants Ltd. Contractors must work only to figured dimensions which are to be checked on site.
Registered Office - Venture House, 27-29 Glasshouse Street, London W1B 5DF. Registered Number - 8046920
STANDARD NOTES:
• Contractor must verify all dimensions on site before commencing any work or shop drawings.
• If this drawing exceeds quart's taken in any way, the building designers are to be informed before works initiated.
• Only figured dimensions to be taken from this drawing. Do not scale off this drawing.
• Drawing based on Ordnance Survey and/or existing record drawings - design and drawing content subject to Site Survey, Structural Survey, Site Investigations, Planning and Statutory Requirements and Approvals.