




Proposed Elevations

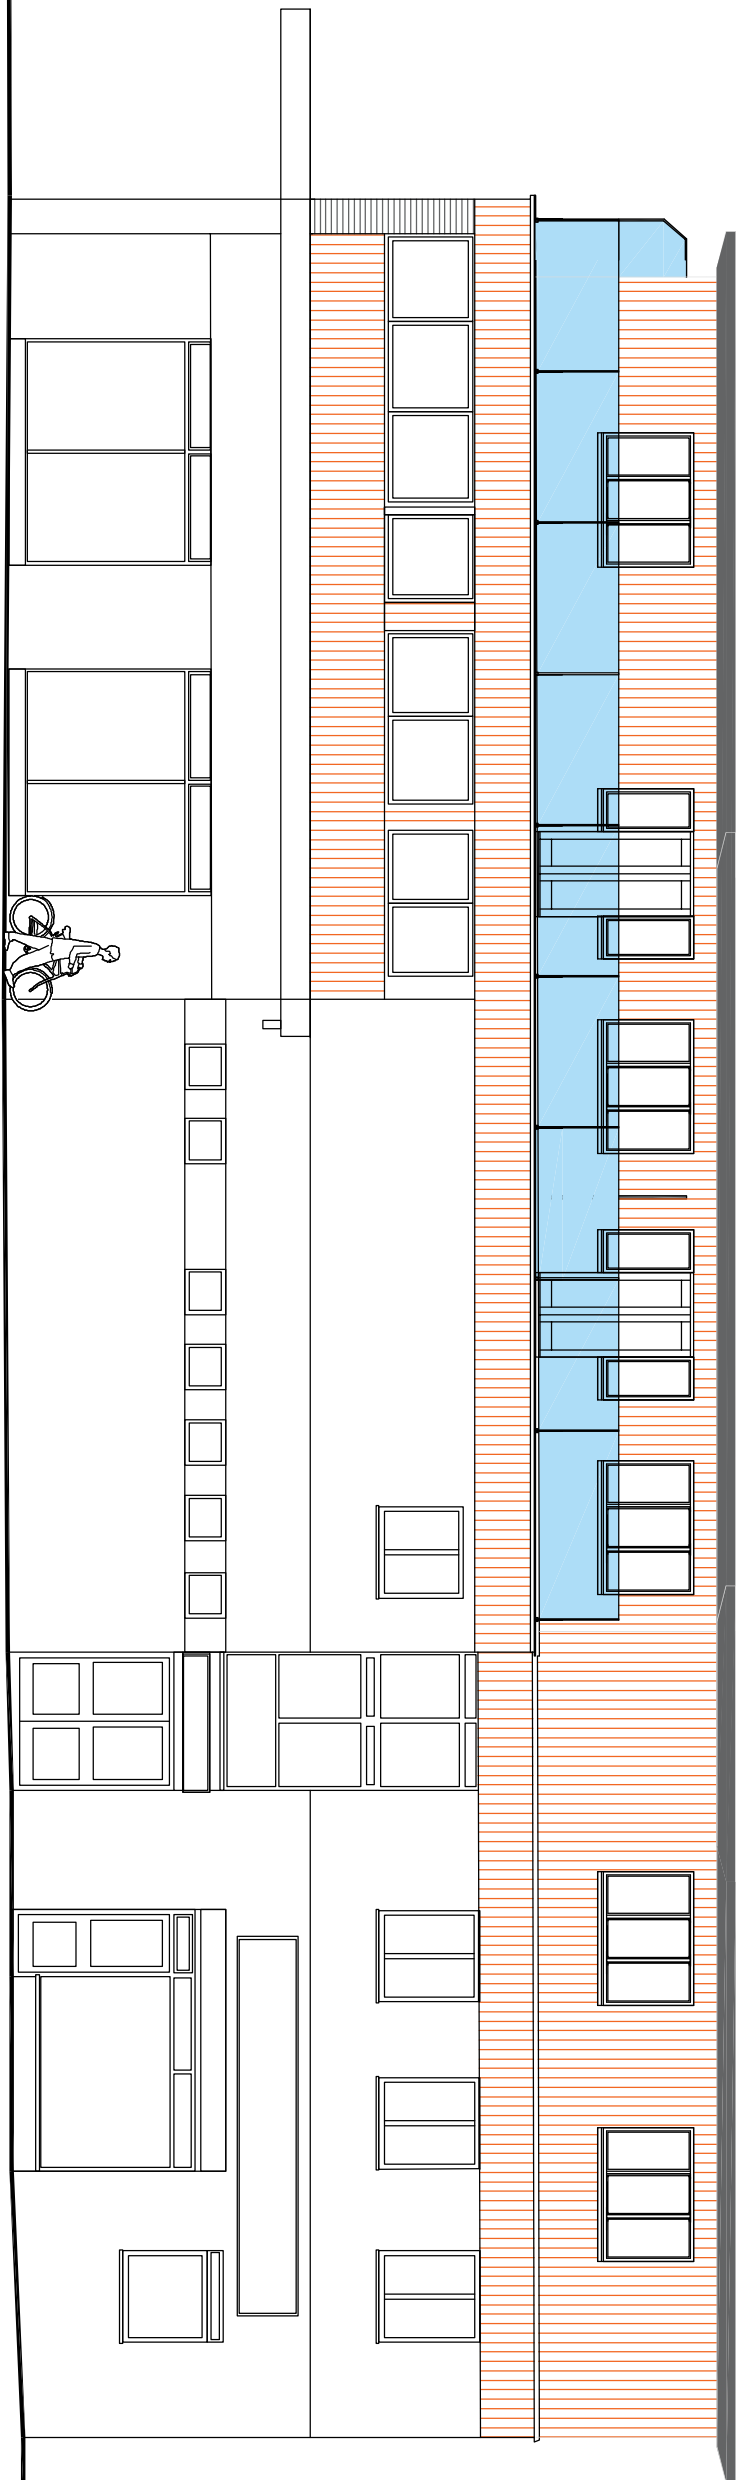


NORTH ELEVATION

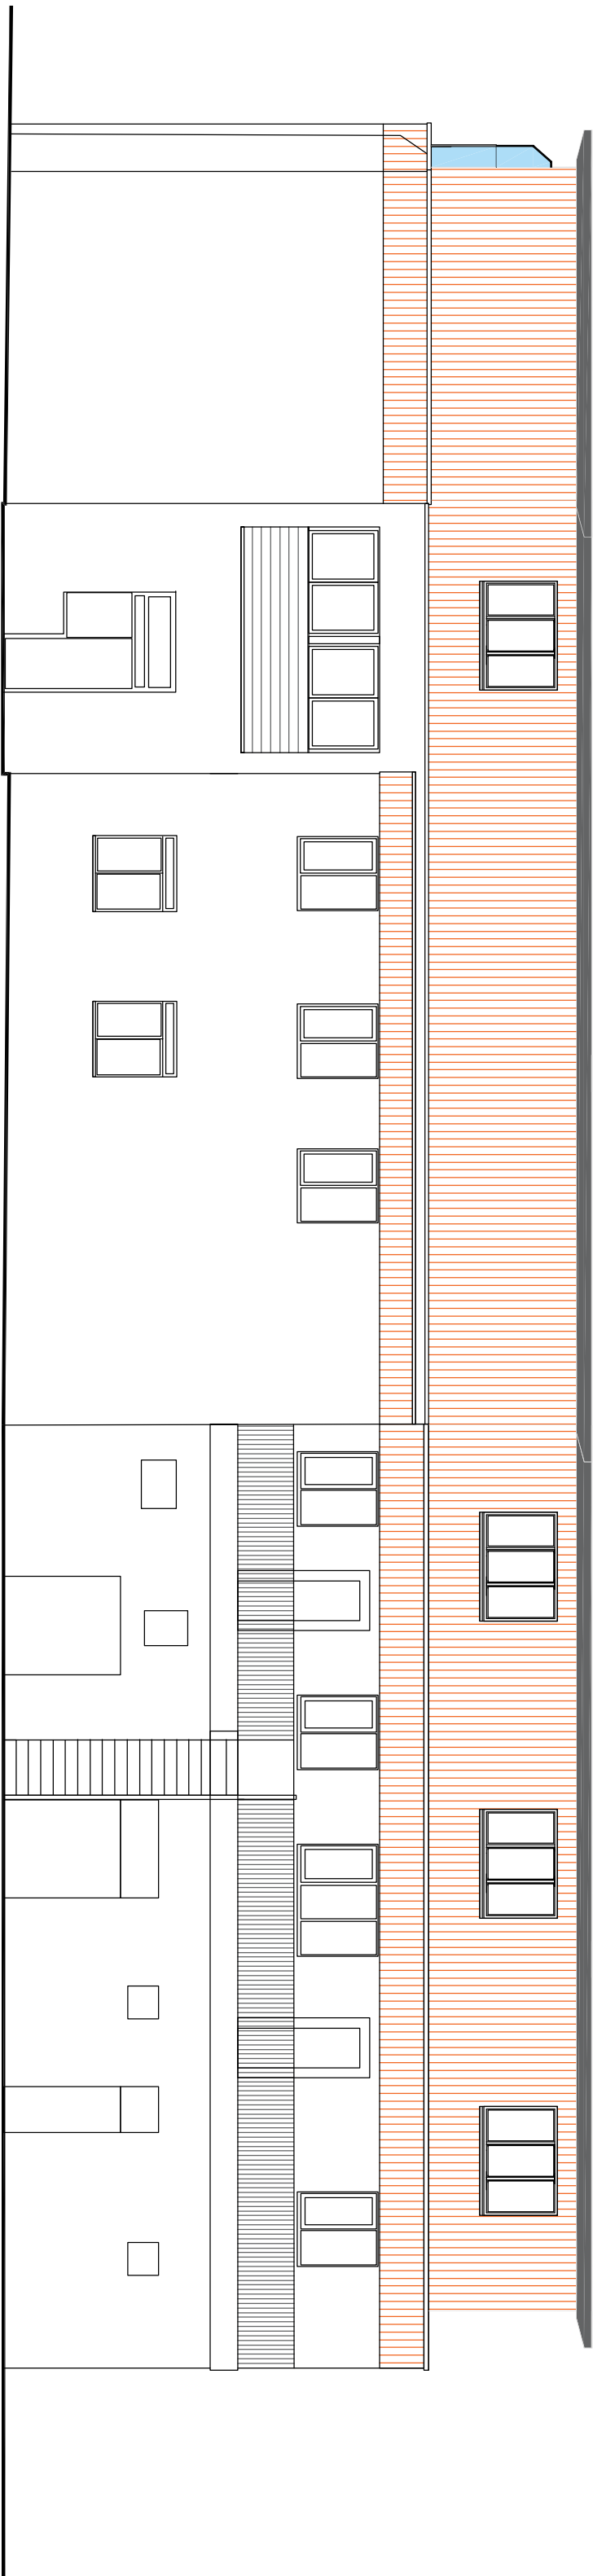


WEST ELEVATION

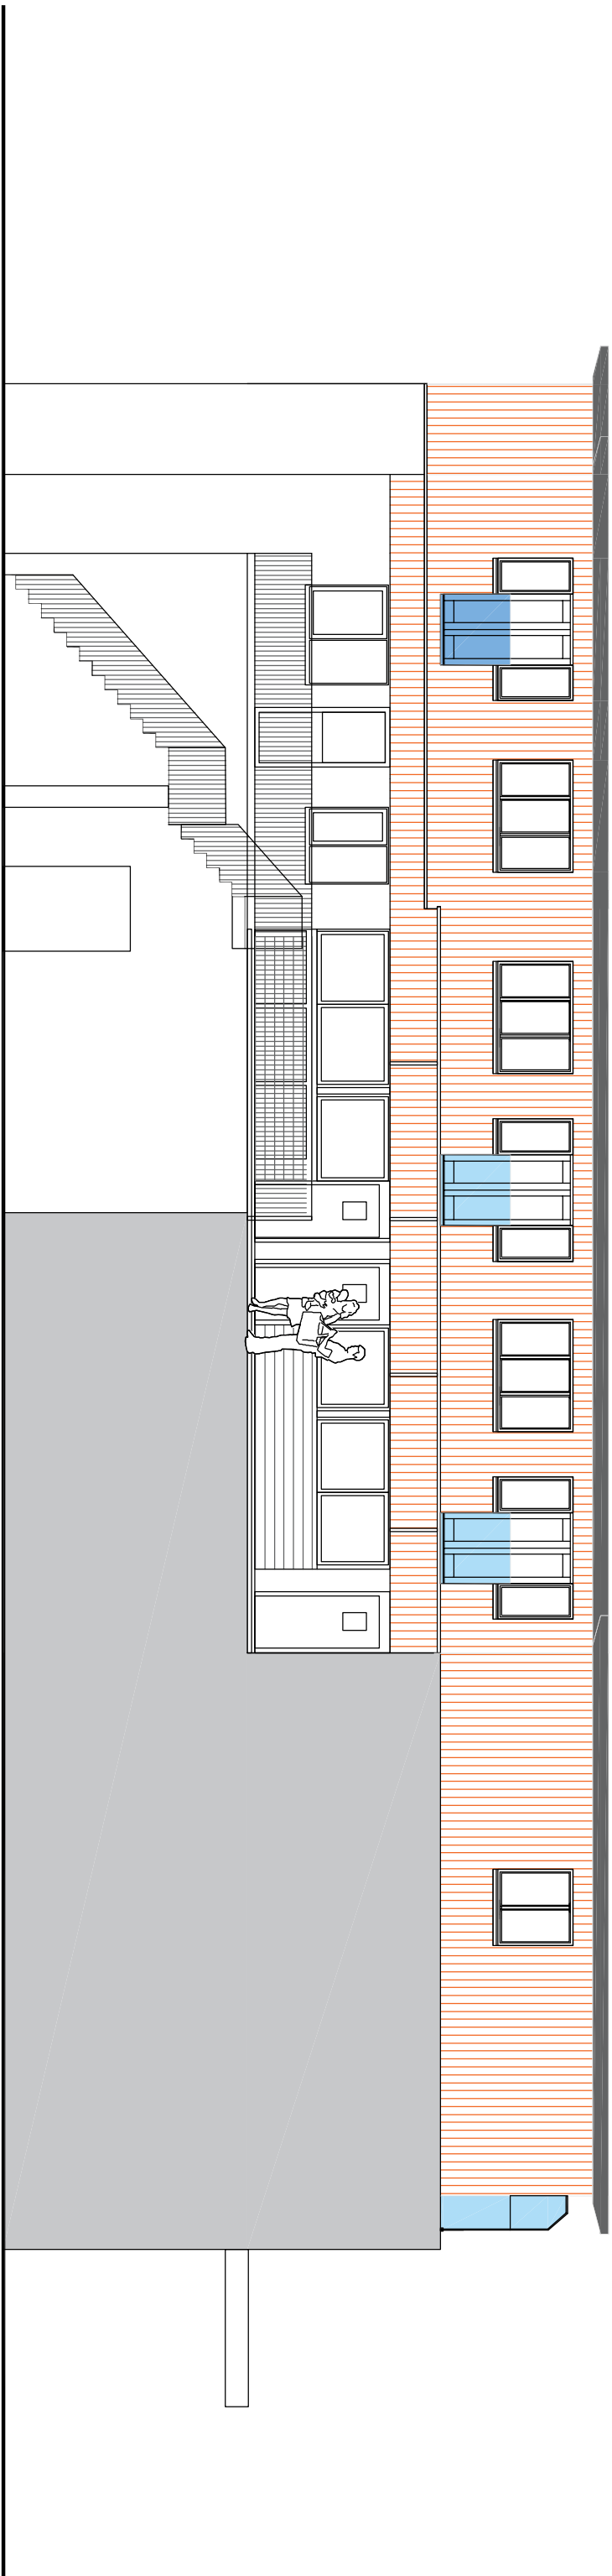


SOUTH ELEVATION

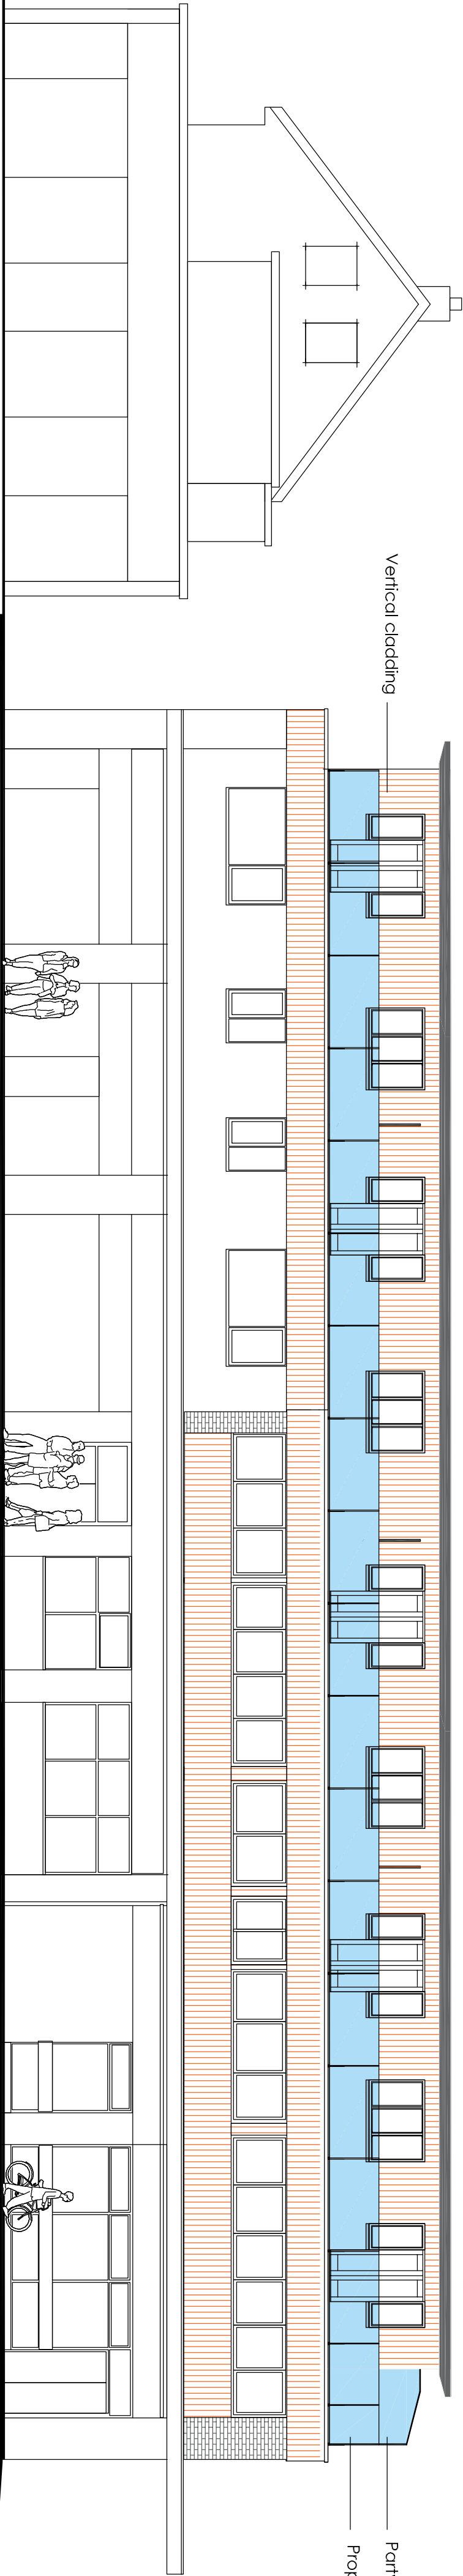

EAST ELEVATION (London Road)

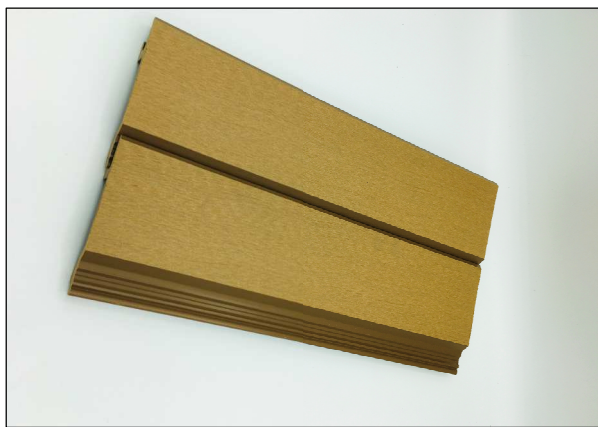

Proposed Vertical Cladding

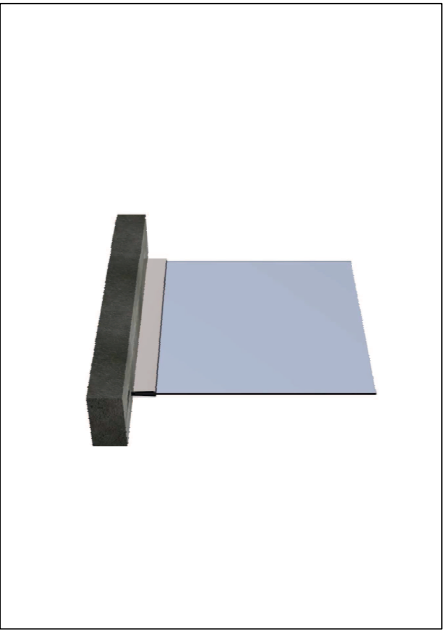

Proposed Balconies Railings

Revised	Drawn By	Date	Sheet No.	Scale	Project
	CF	21/07/24	A1	1-100	
Project:					
Femwood House					
London Rd,					
Waterlooville					
PO7 7HG					
Drawing Title:					
Proposed Balconies And					
Vertical cladding					
Drawn By	Date	Sheet No.	Scale	Project	
CF	21/07/24	A1	1-100		
CFA FULL P1					
PLANNING					
Chris Flint Associates Ltd					
CHARTERED SURVEYORS - PROJECT MANAGERS					
DEVELOPMENT CONSULTANTS					
2 Femwood Close Waterlooville, Hants PO7 7NG					
Tel: 013 93 433484 Fax: 013 93 338564					
Email: info@chrisflint.co.uk					