



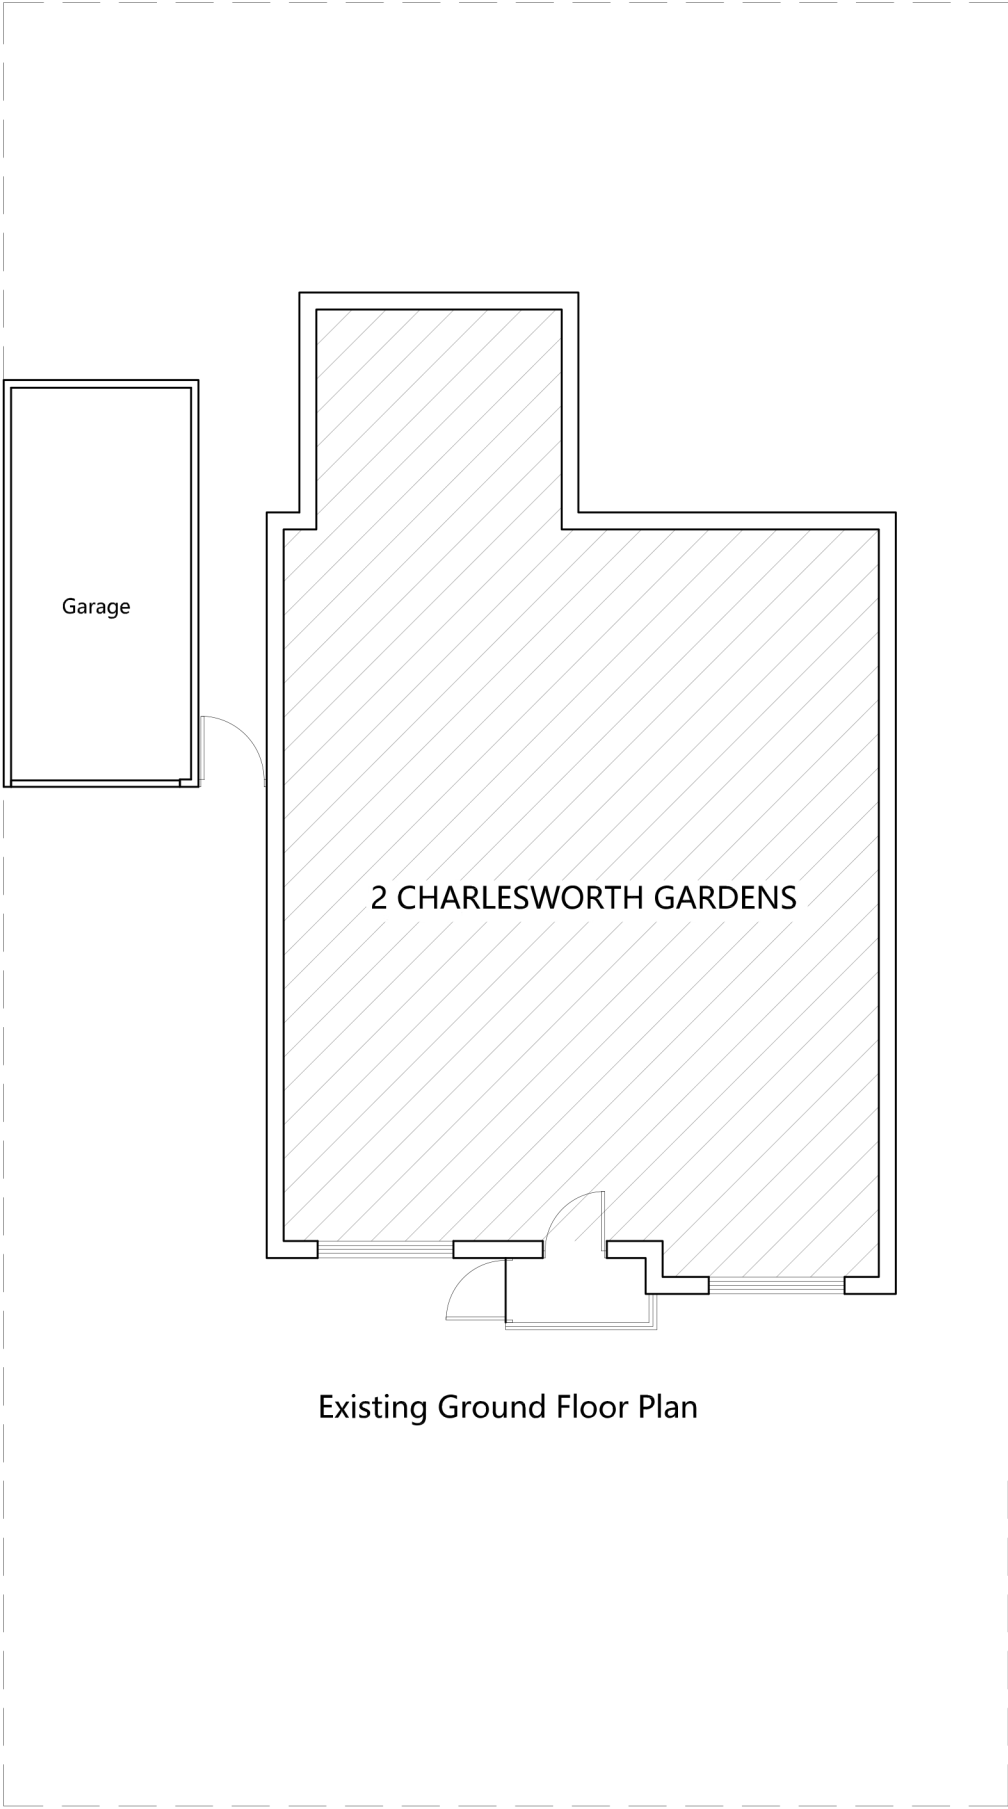

Existing Ground Floor Plan

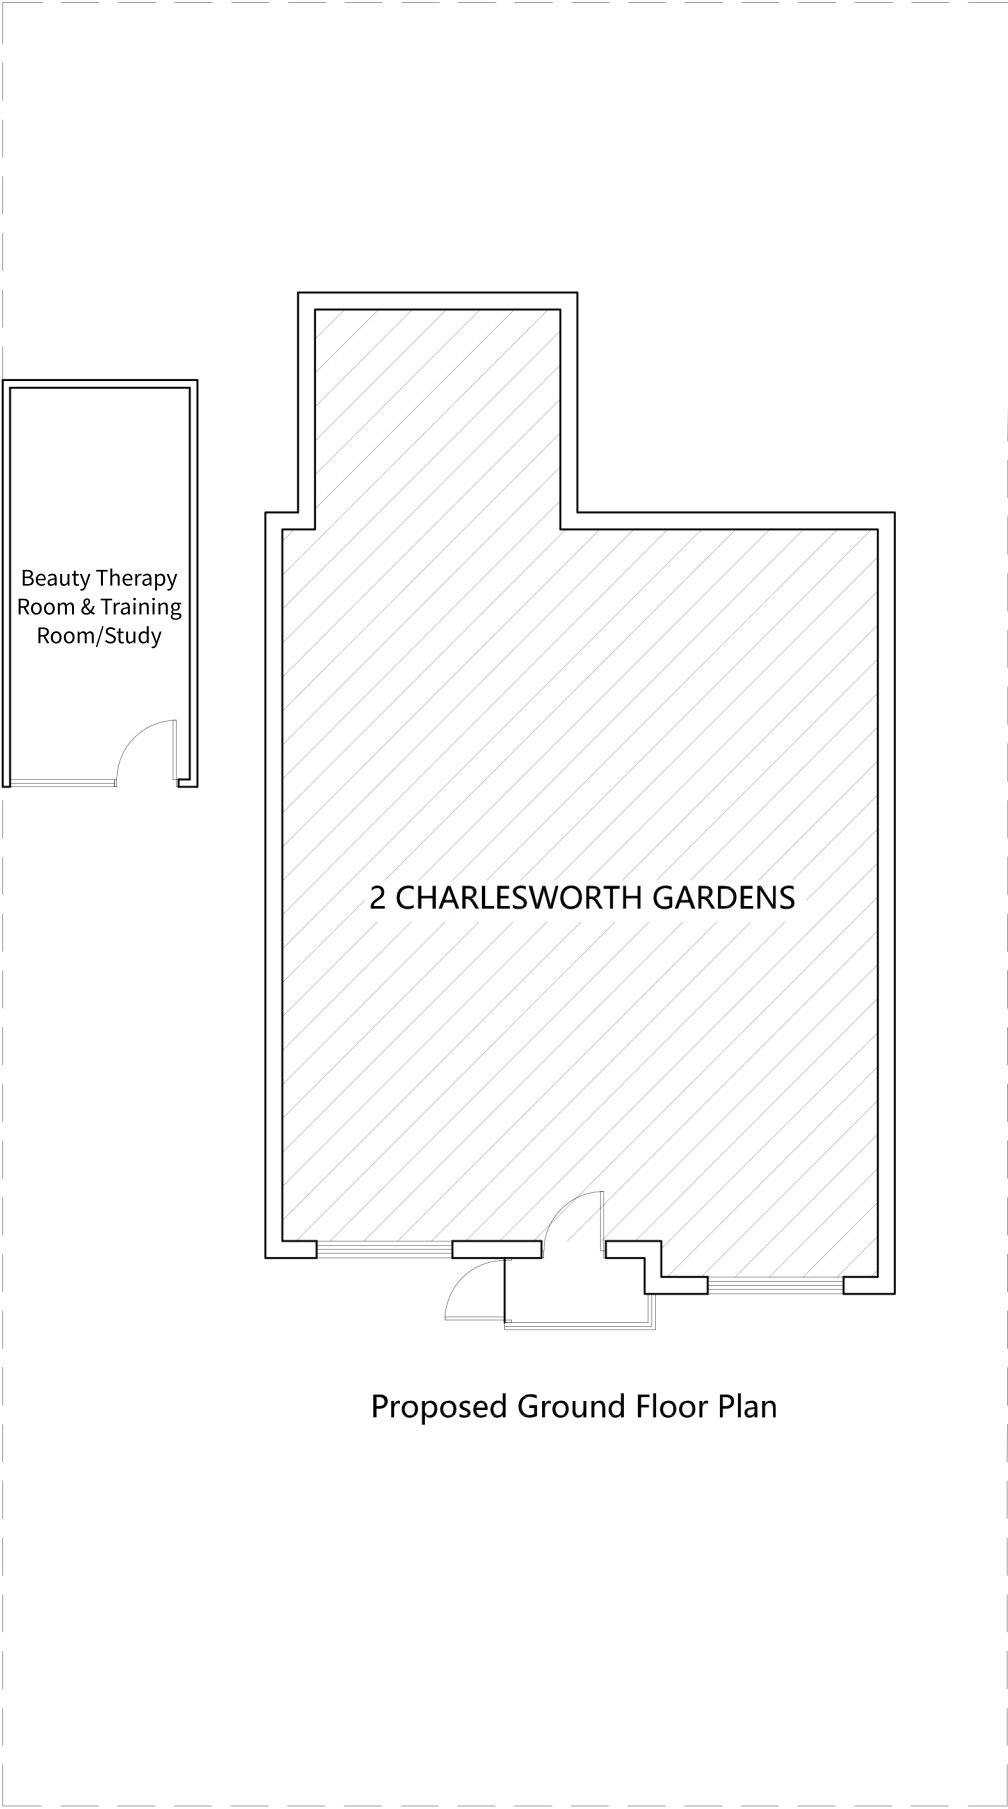

Proposed Ground Floor Plan



PLANNING STUDIO

Project 2 CHARLESWORTH GARDENS PO7 6AU	
Drawing EXISTING AND PROPOSED PLANS	
Dwg No. 101	Date JULY 2024
Scale @ A3 1:100	
	