




EMSWORTH DENTAL SURGERY
30 High Street, Emsworth
PROPOSED

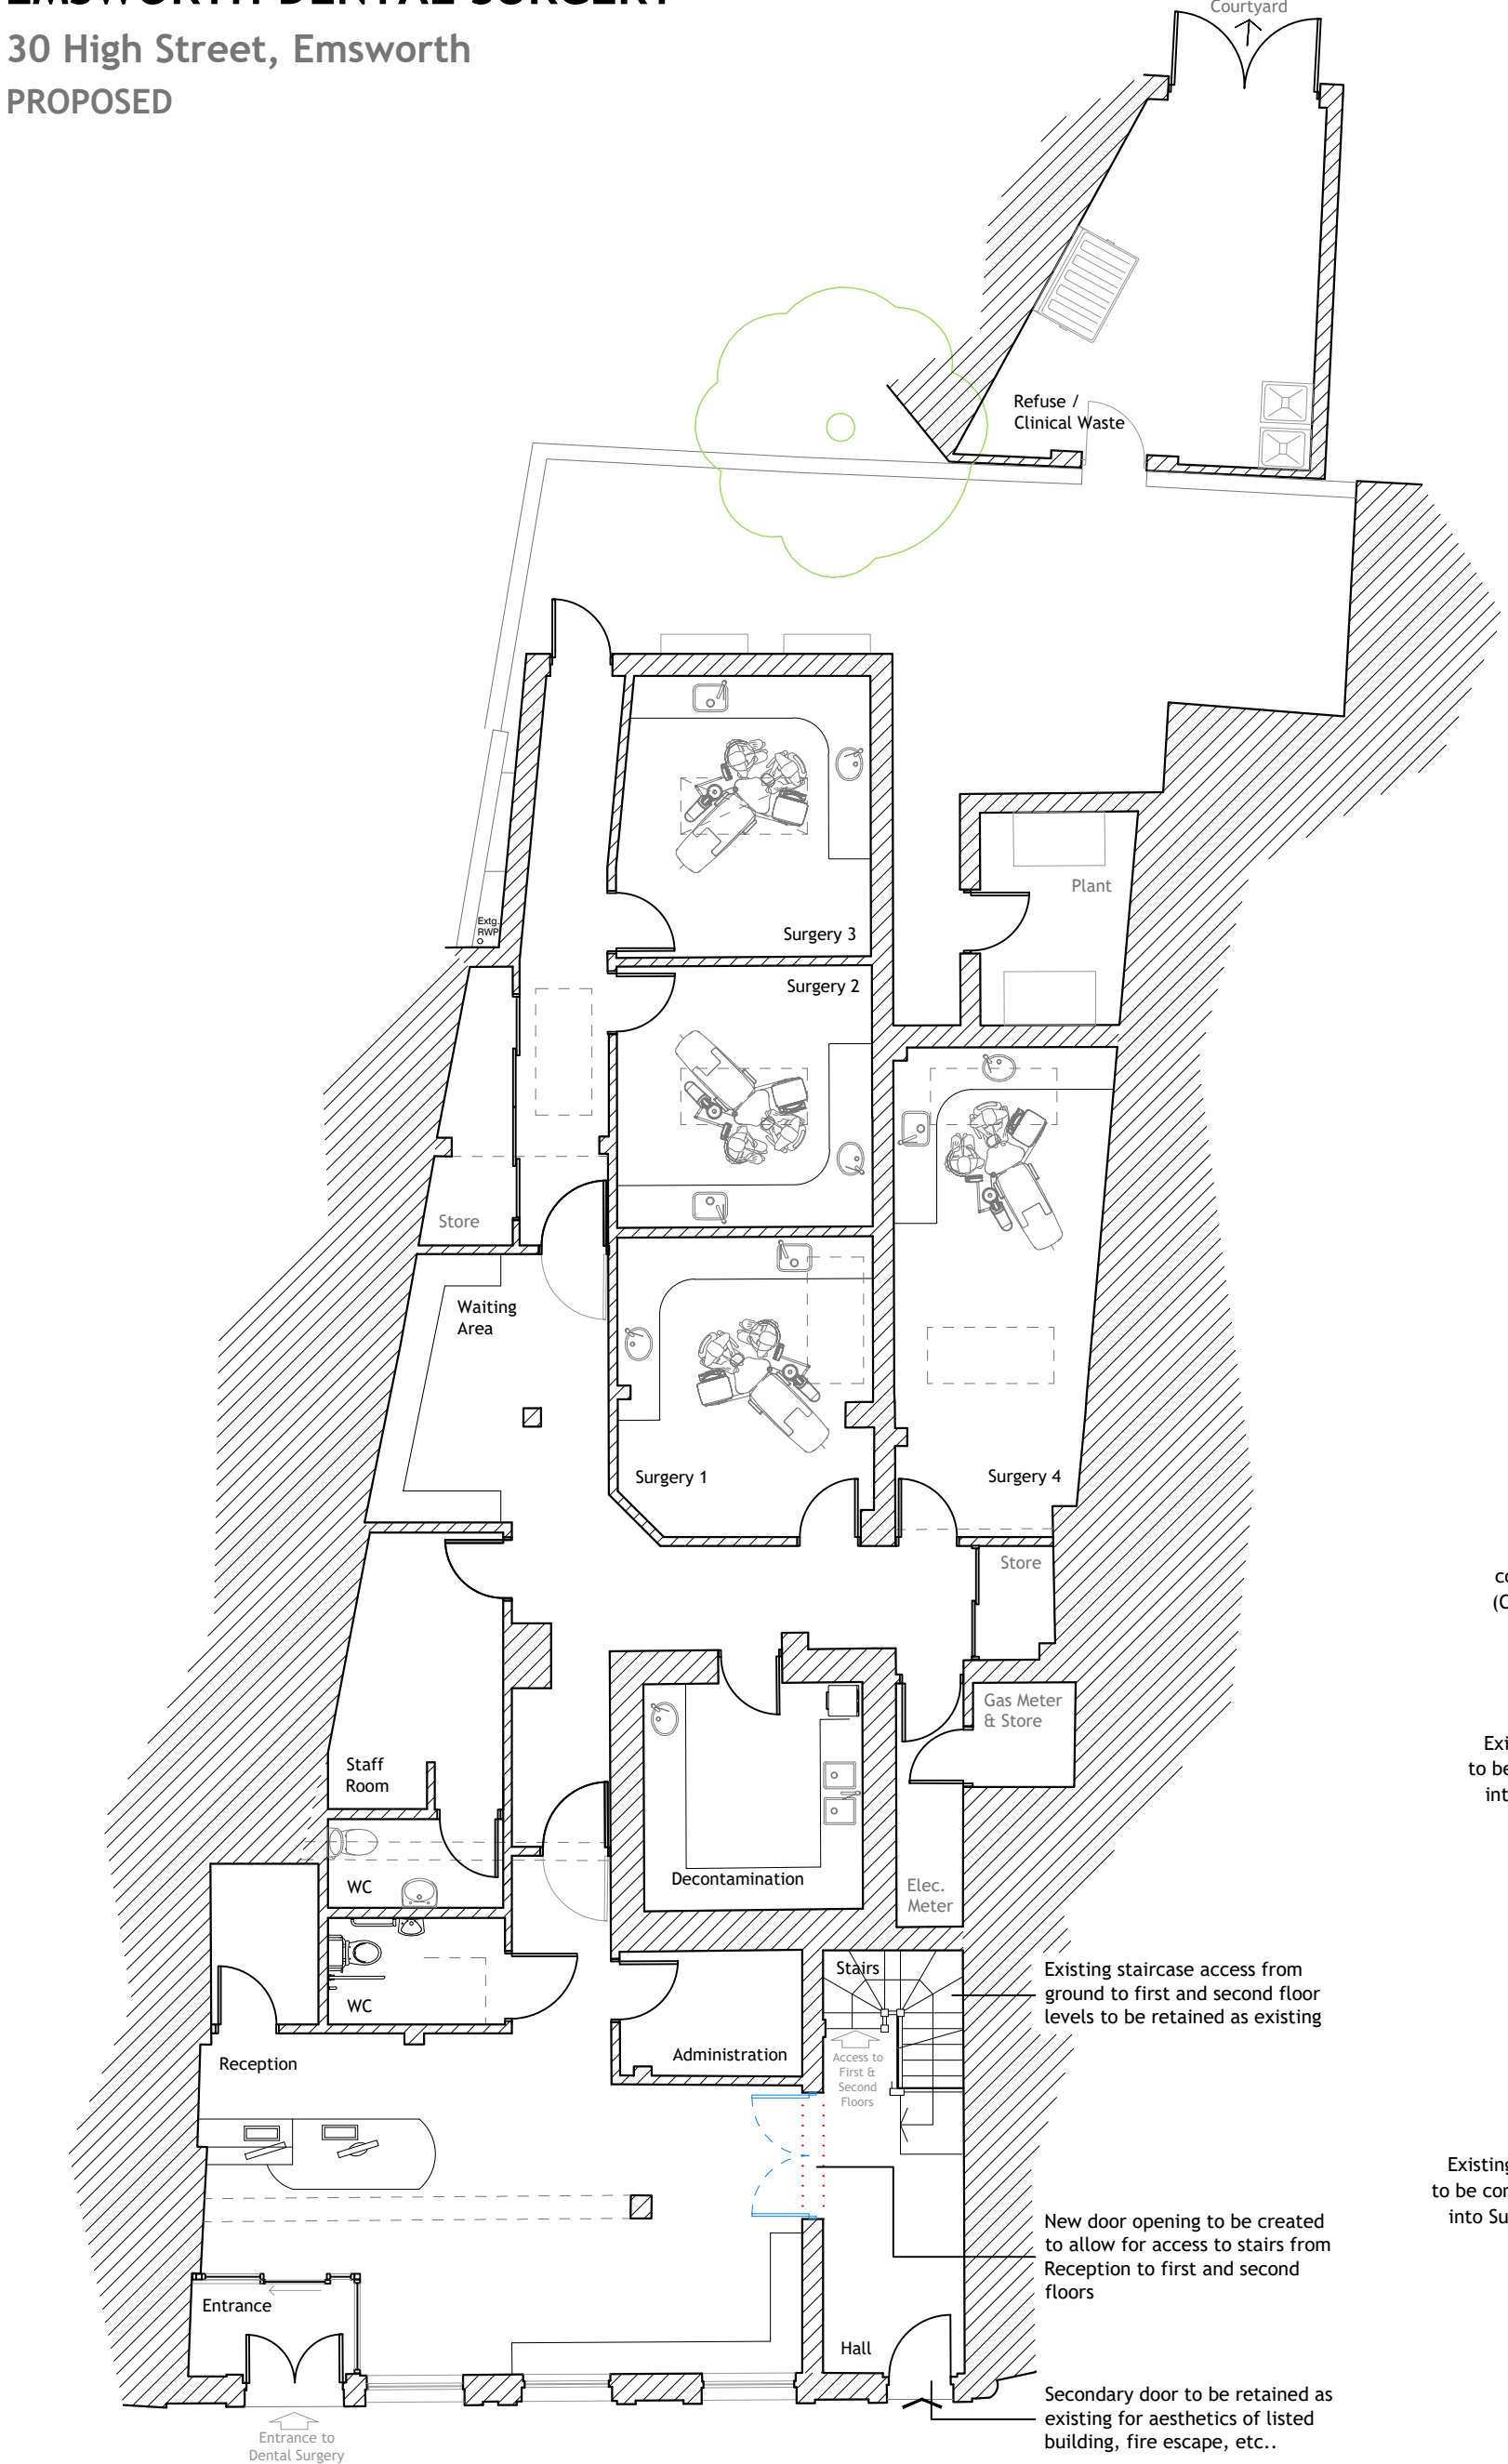


GROUND FLOOR PLAN
1:100

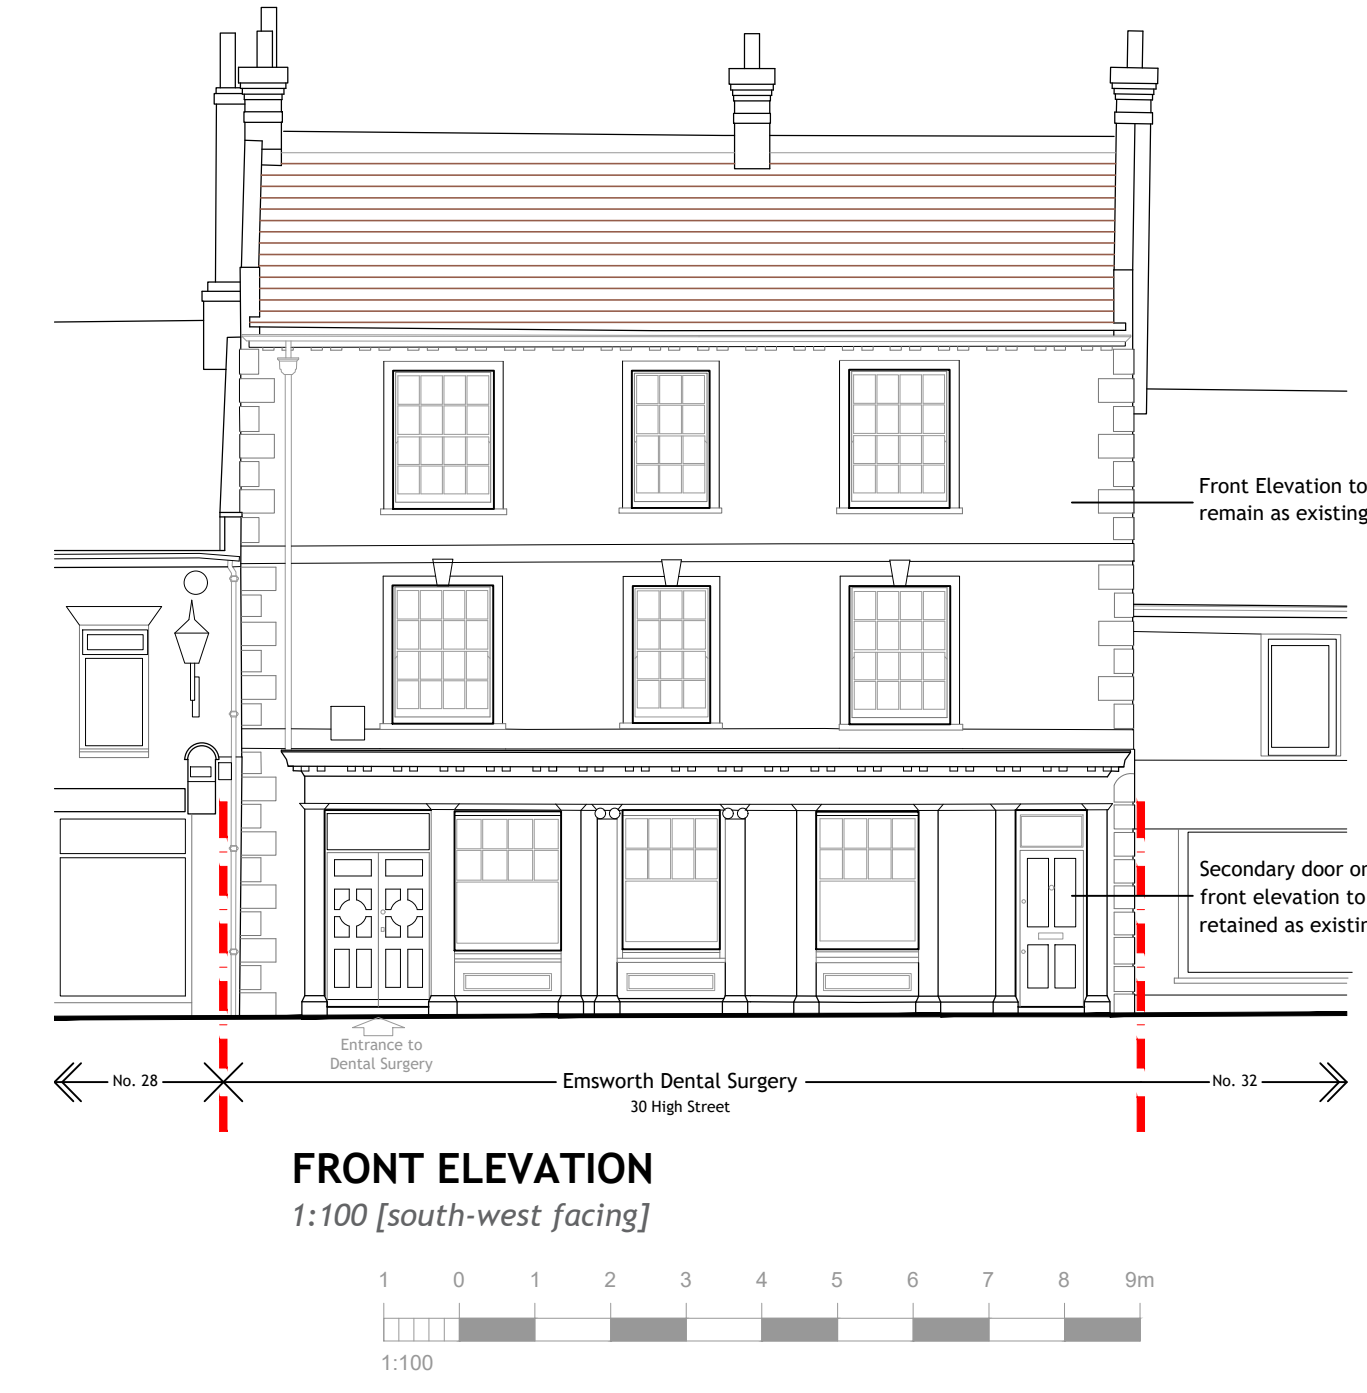


FRONT ELEVATION
1:100 [south-west facing]

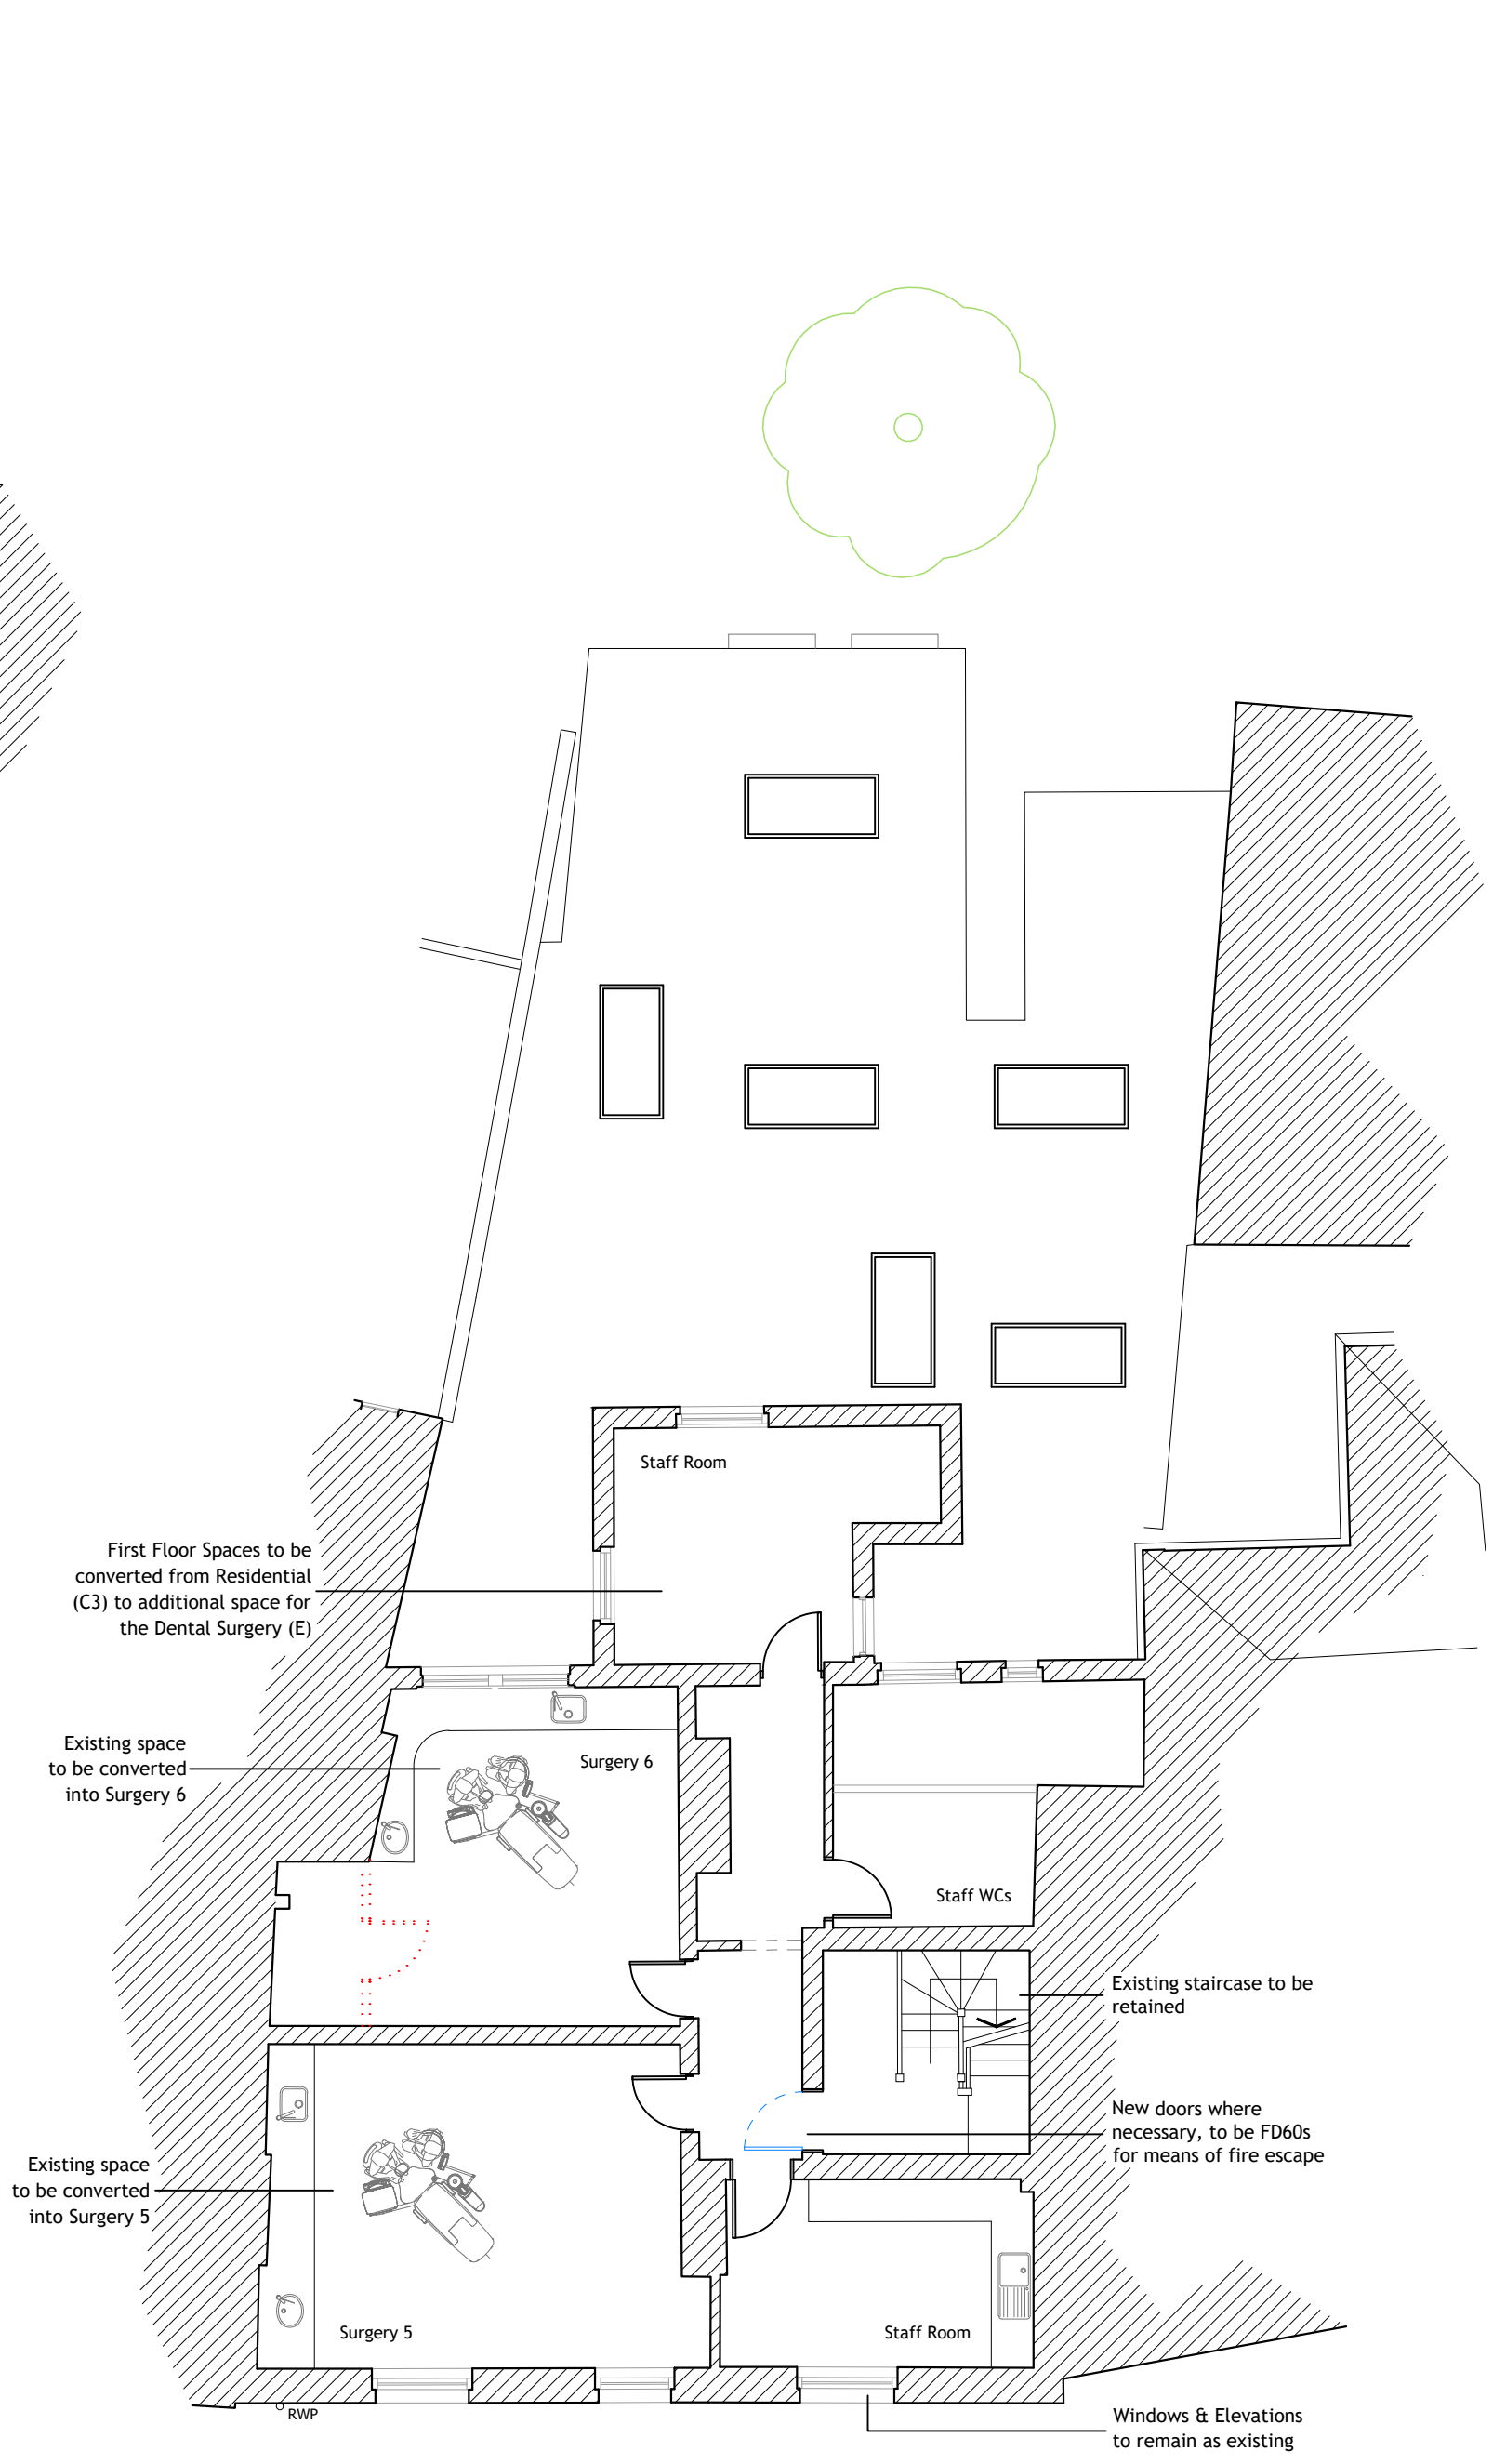


FIRST FLOOR PLAN
1:100

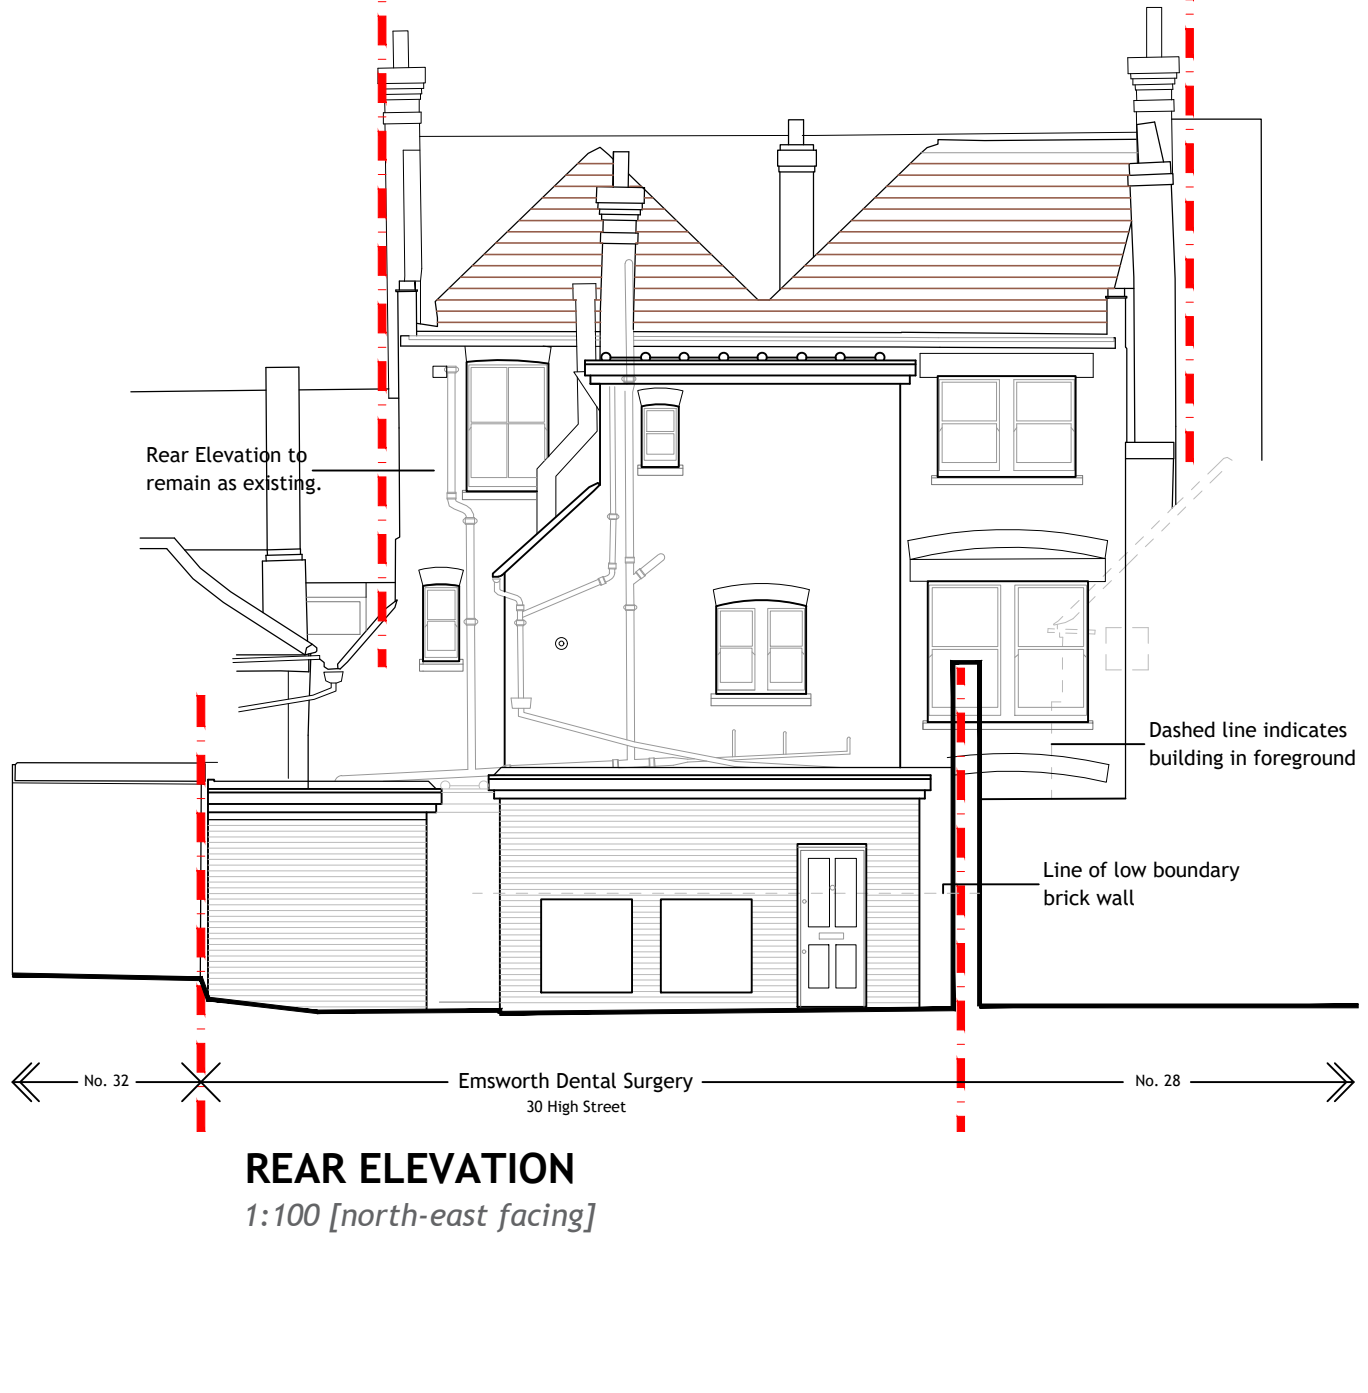


REAR ELEVATION
1:100 [north-east facing]

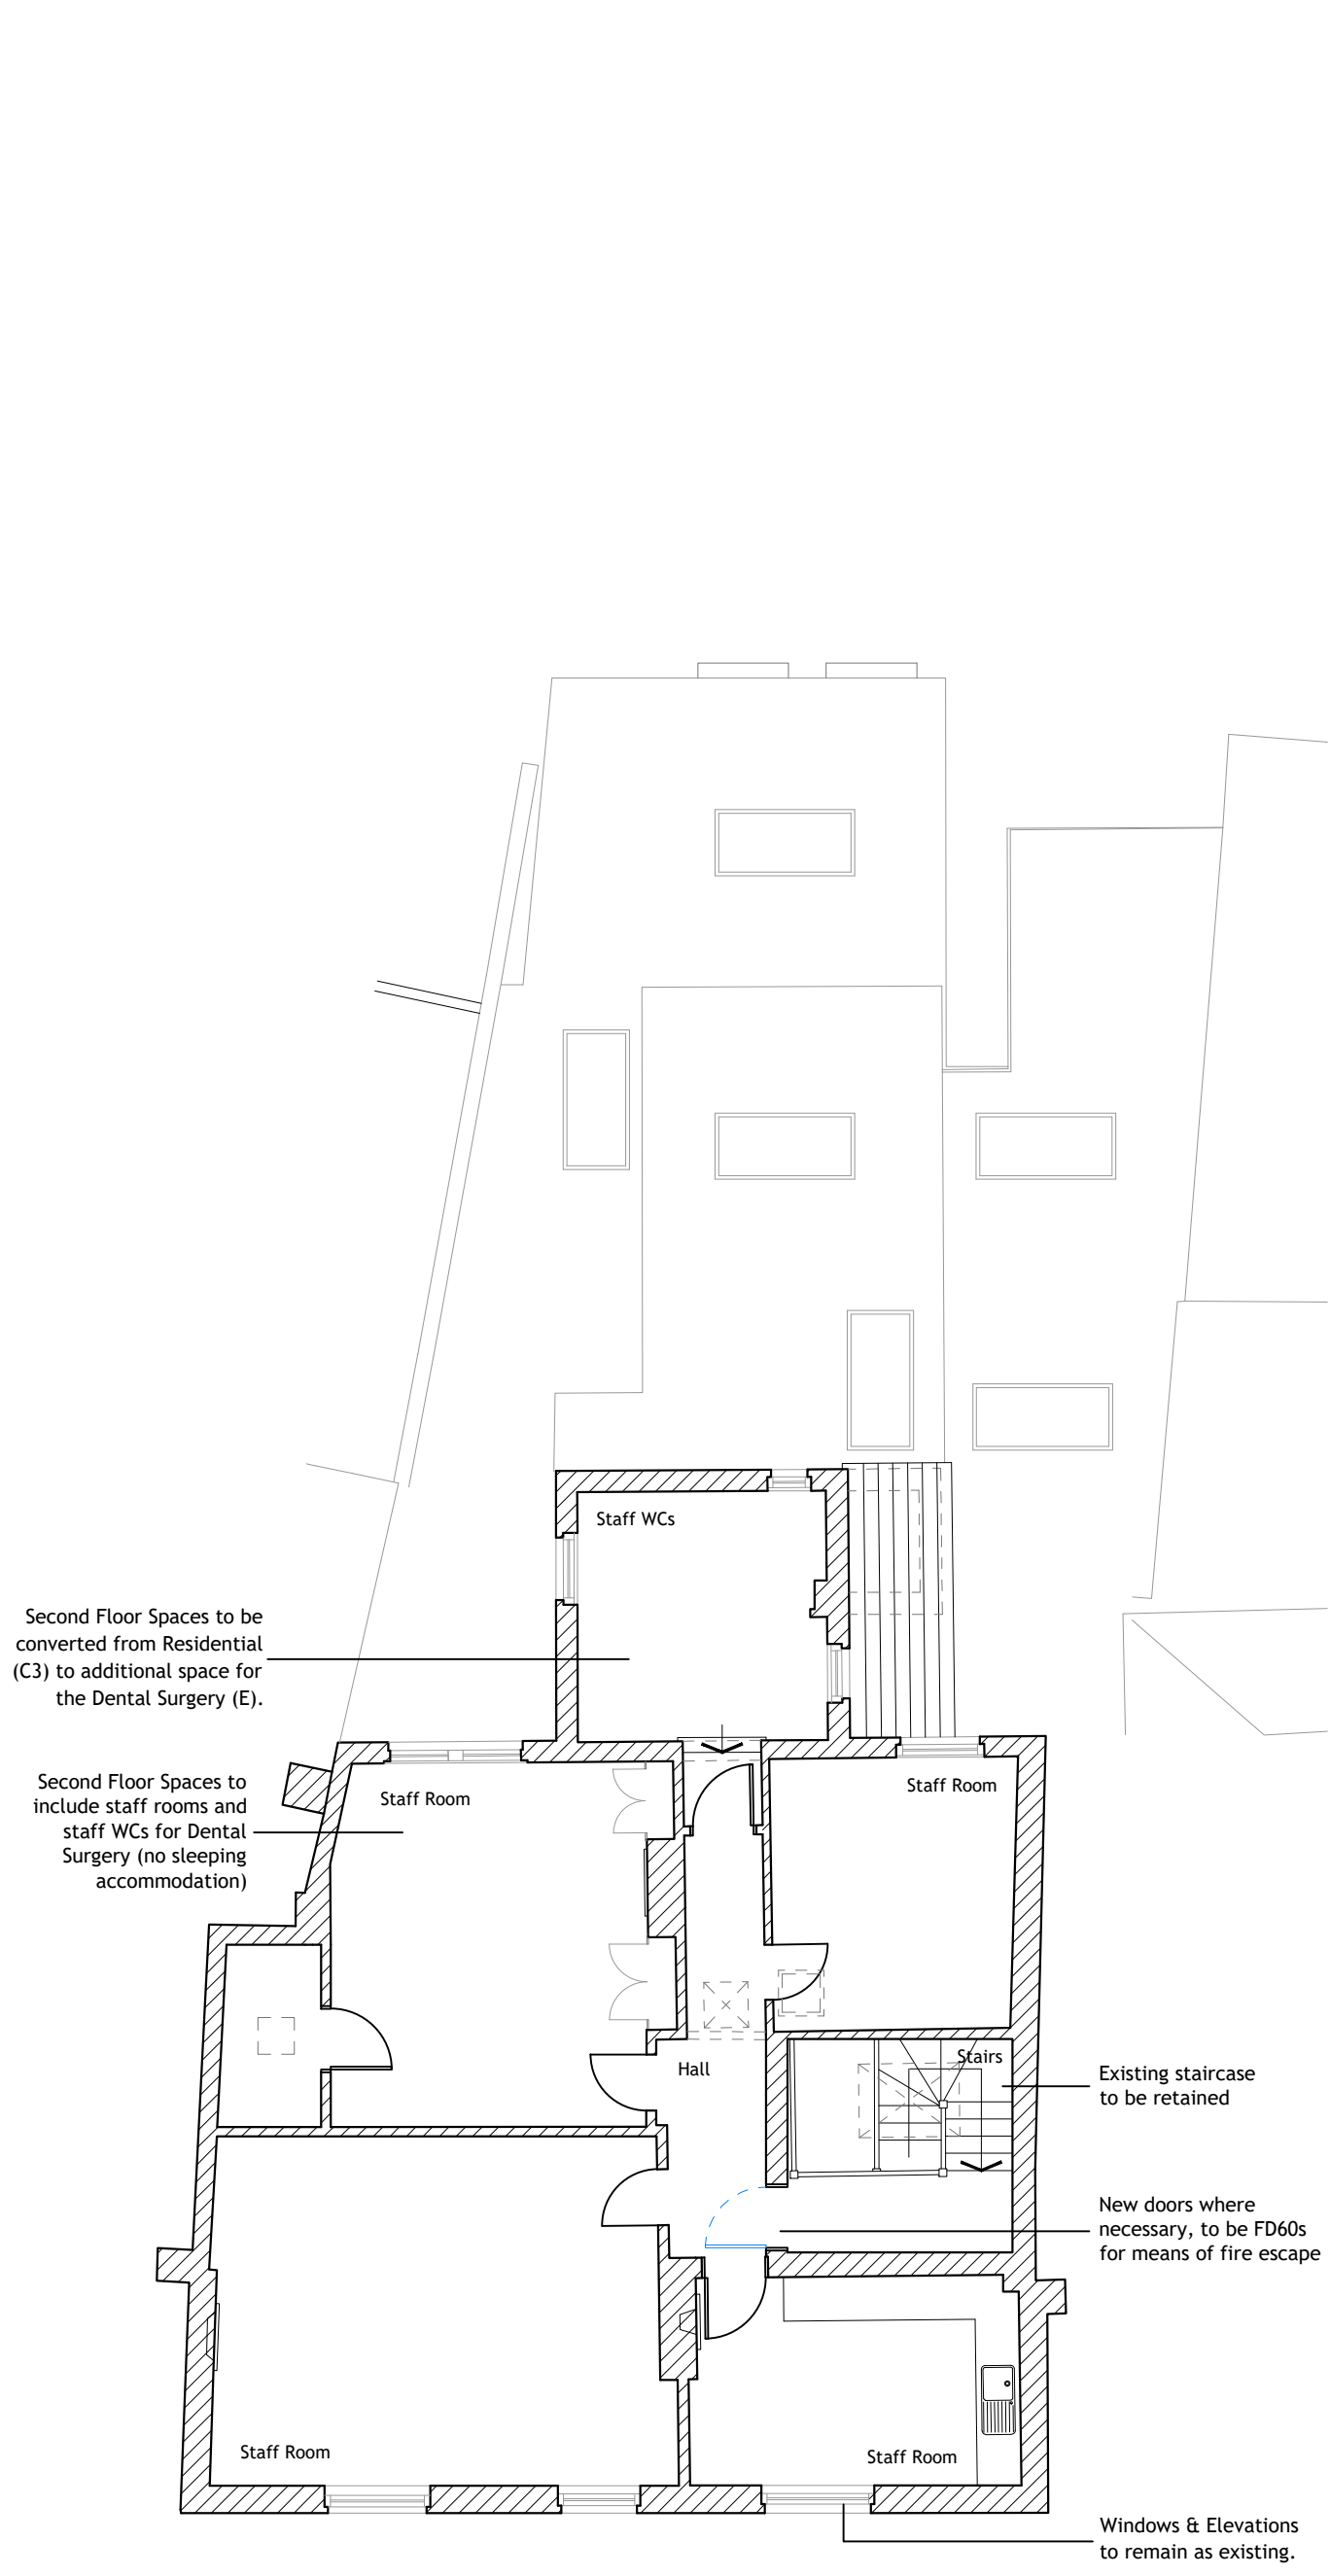


SECOND FLOOR PLAN
1:100

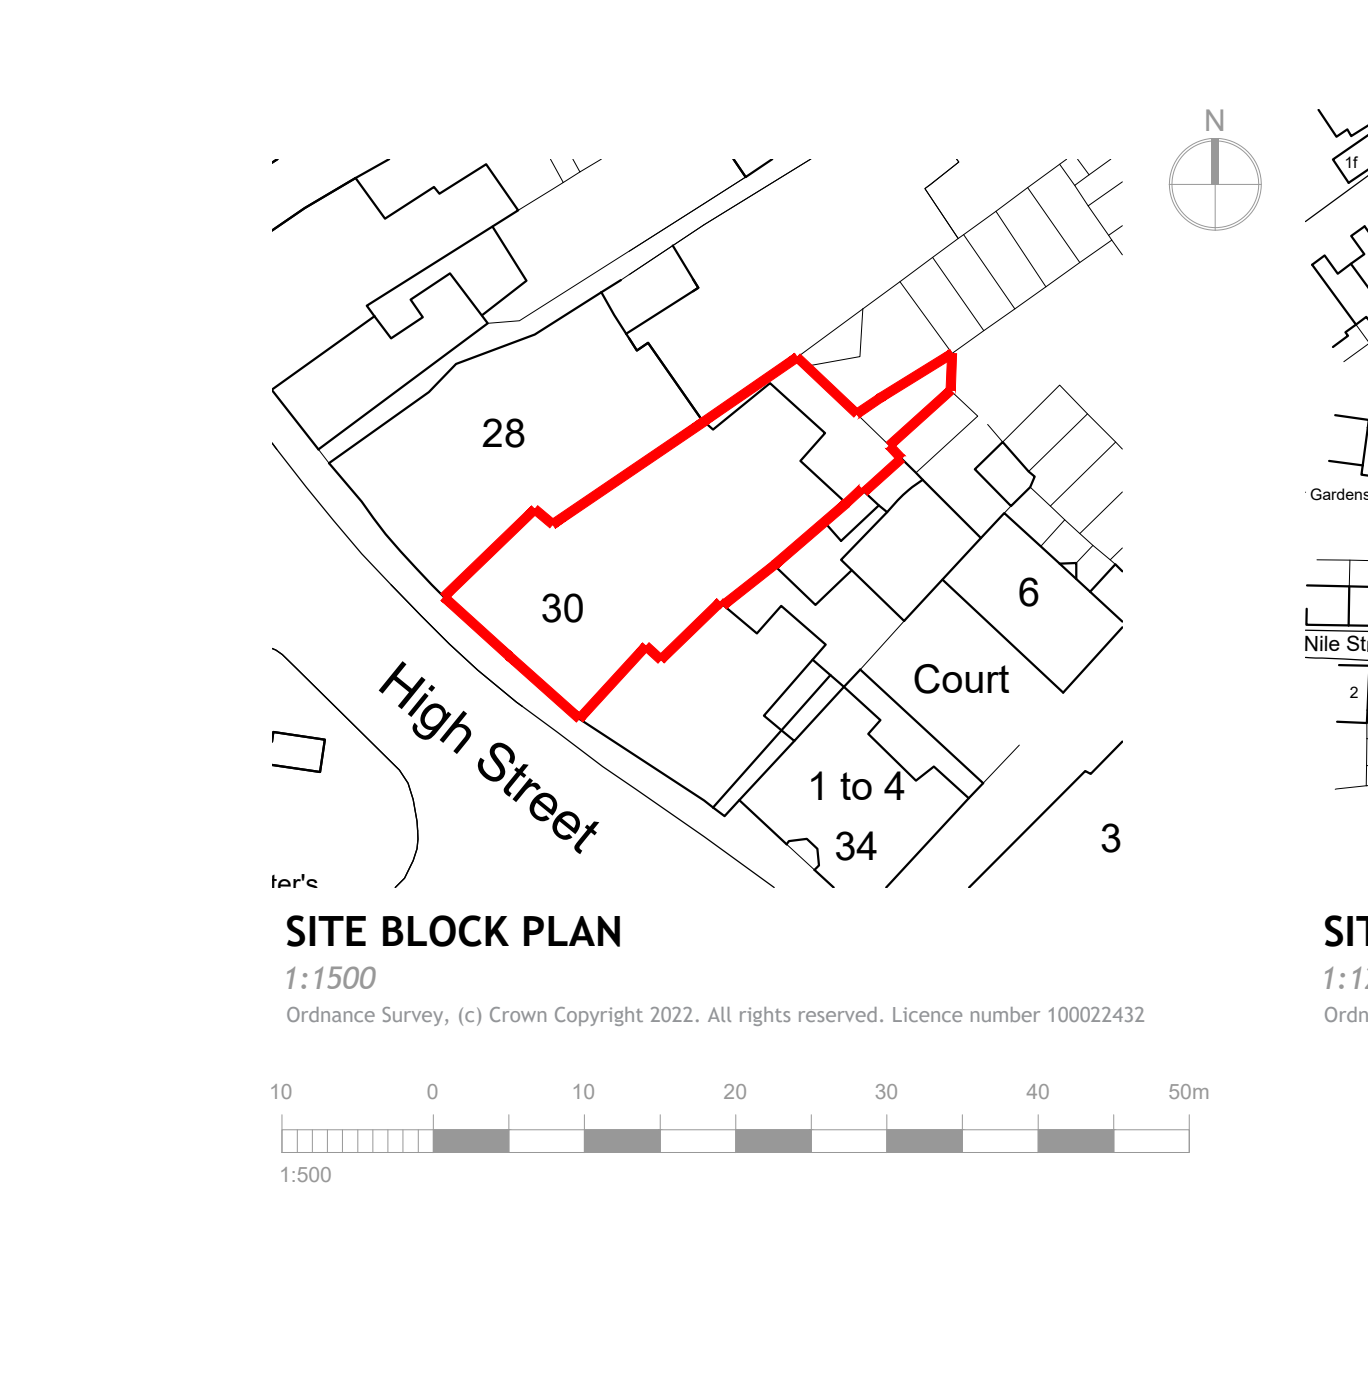

SITE BLOCK PLAN
1:1500

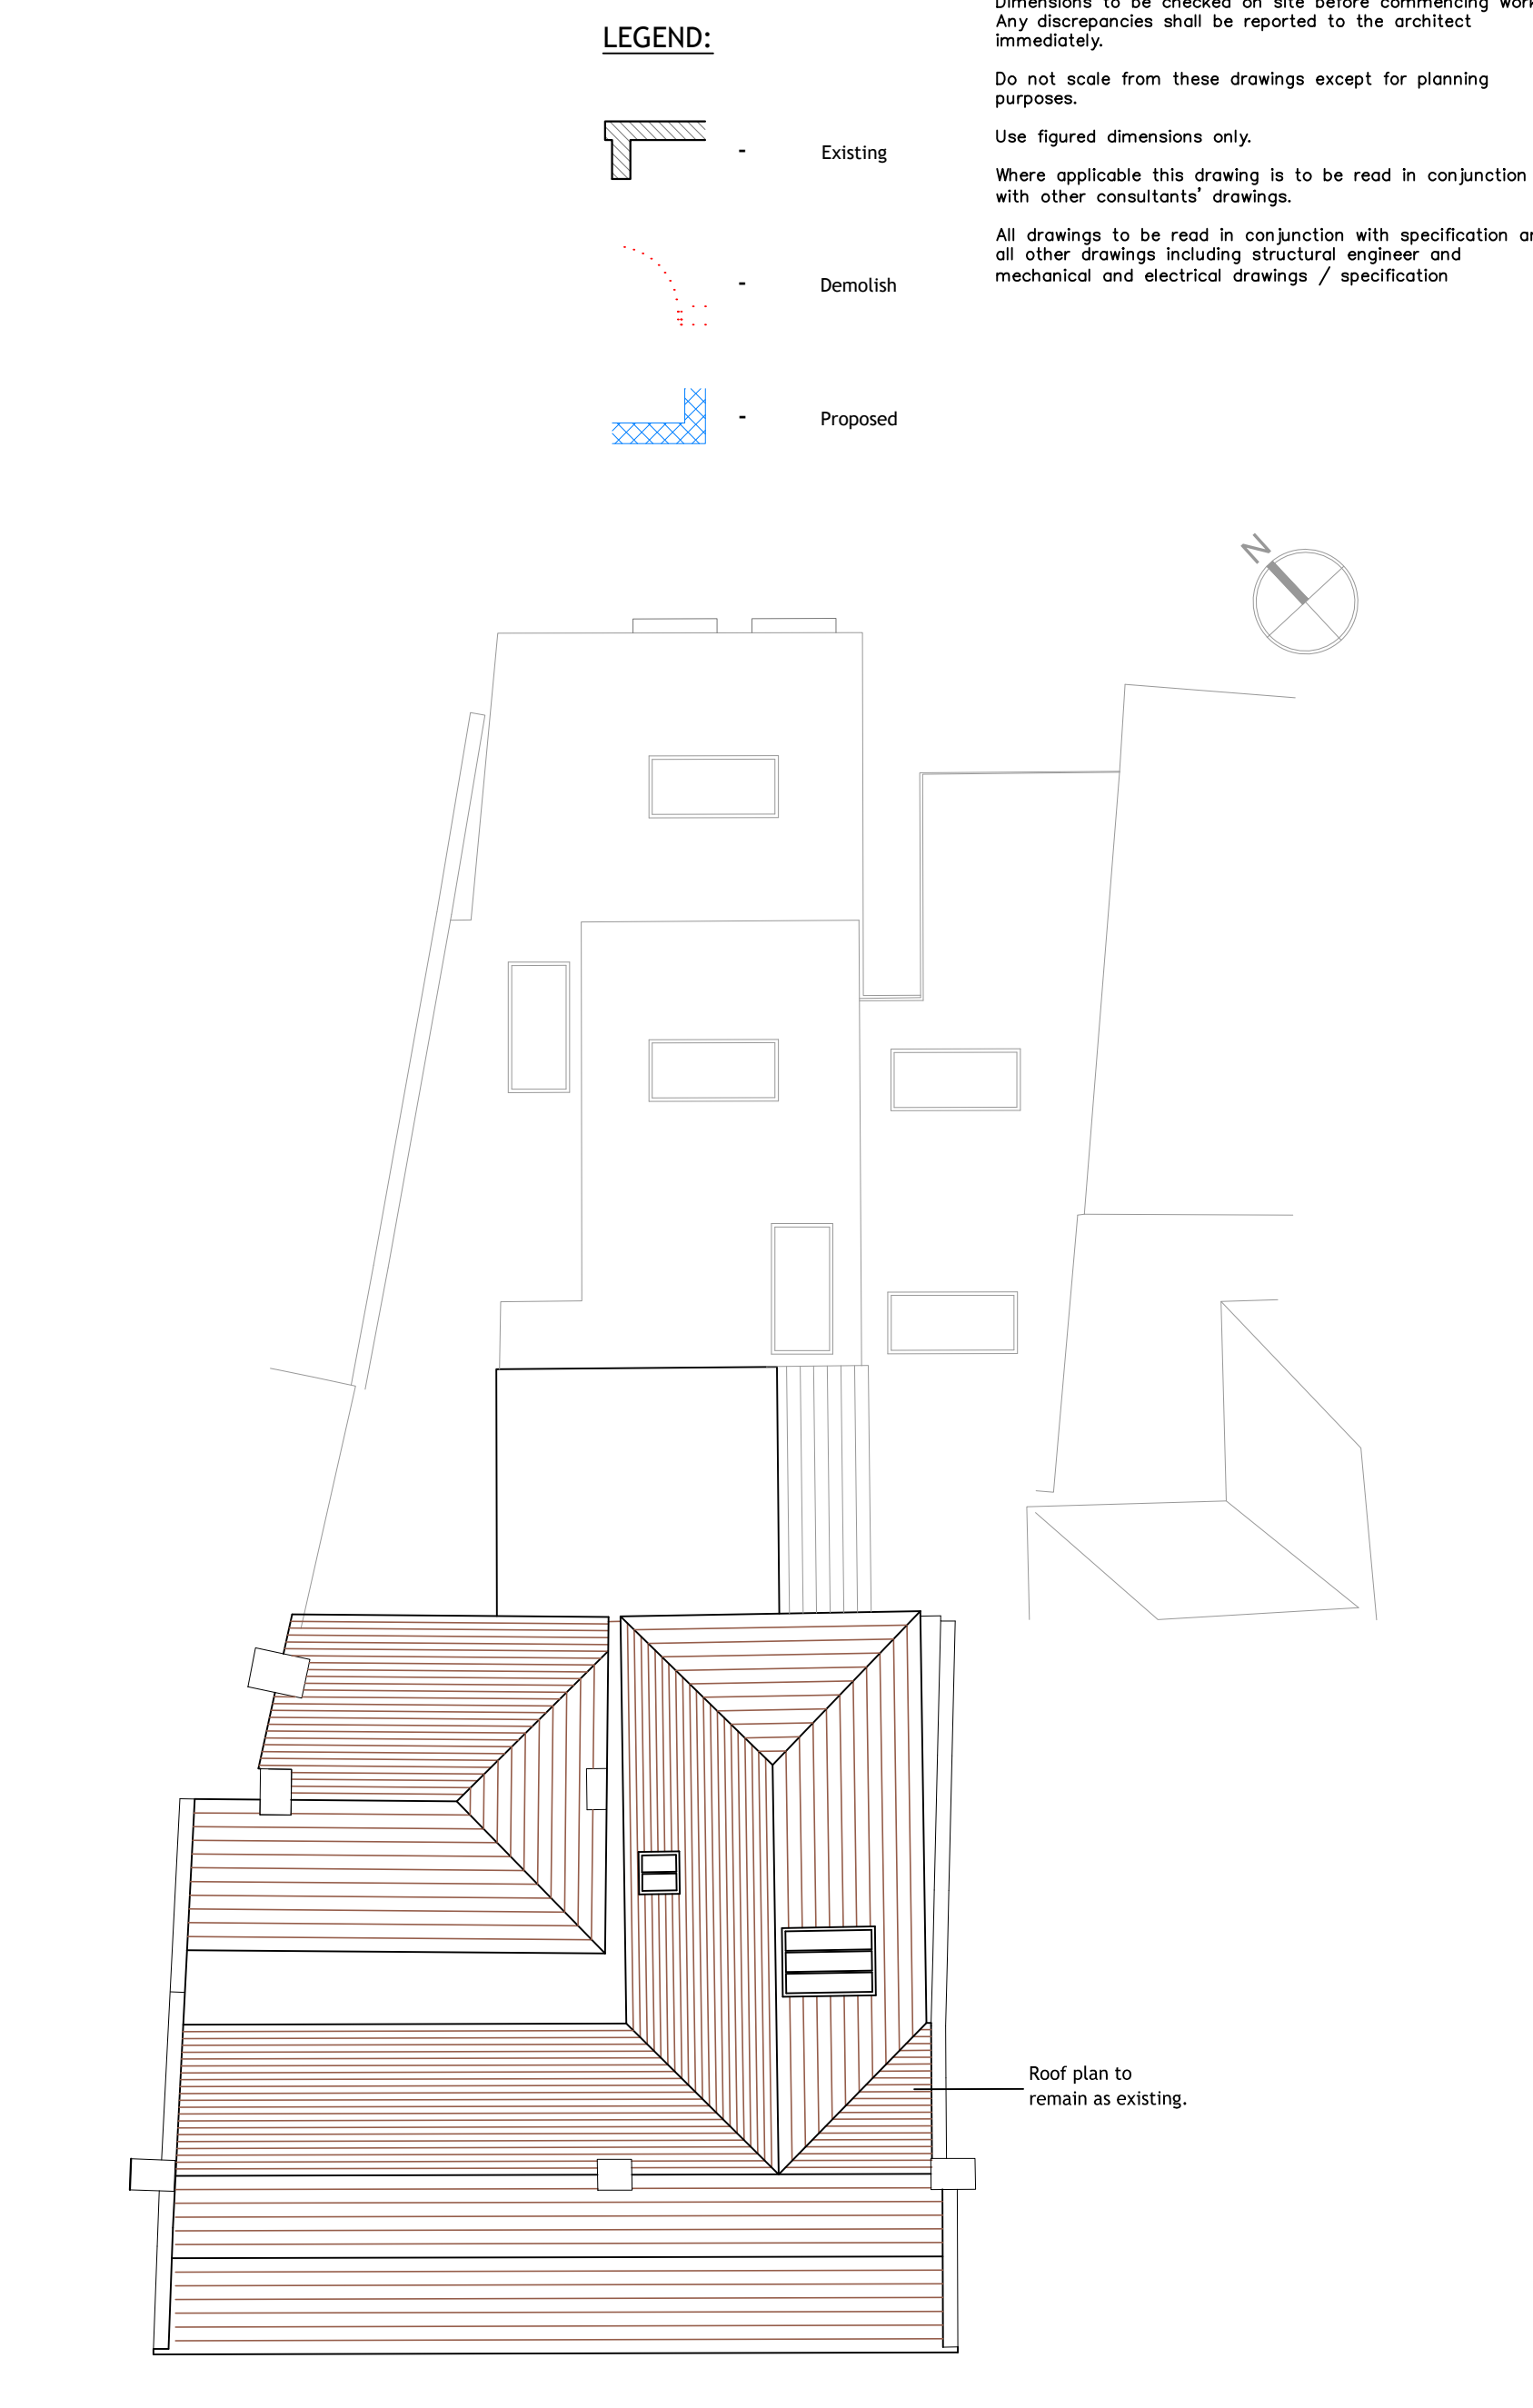


ROOF PLAN
1:100

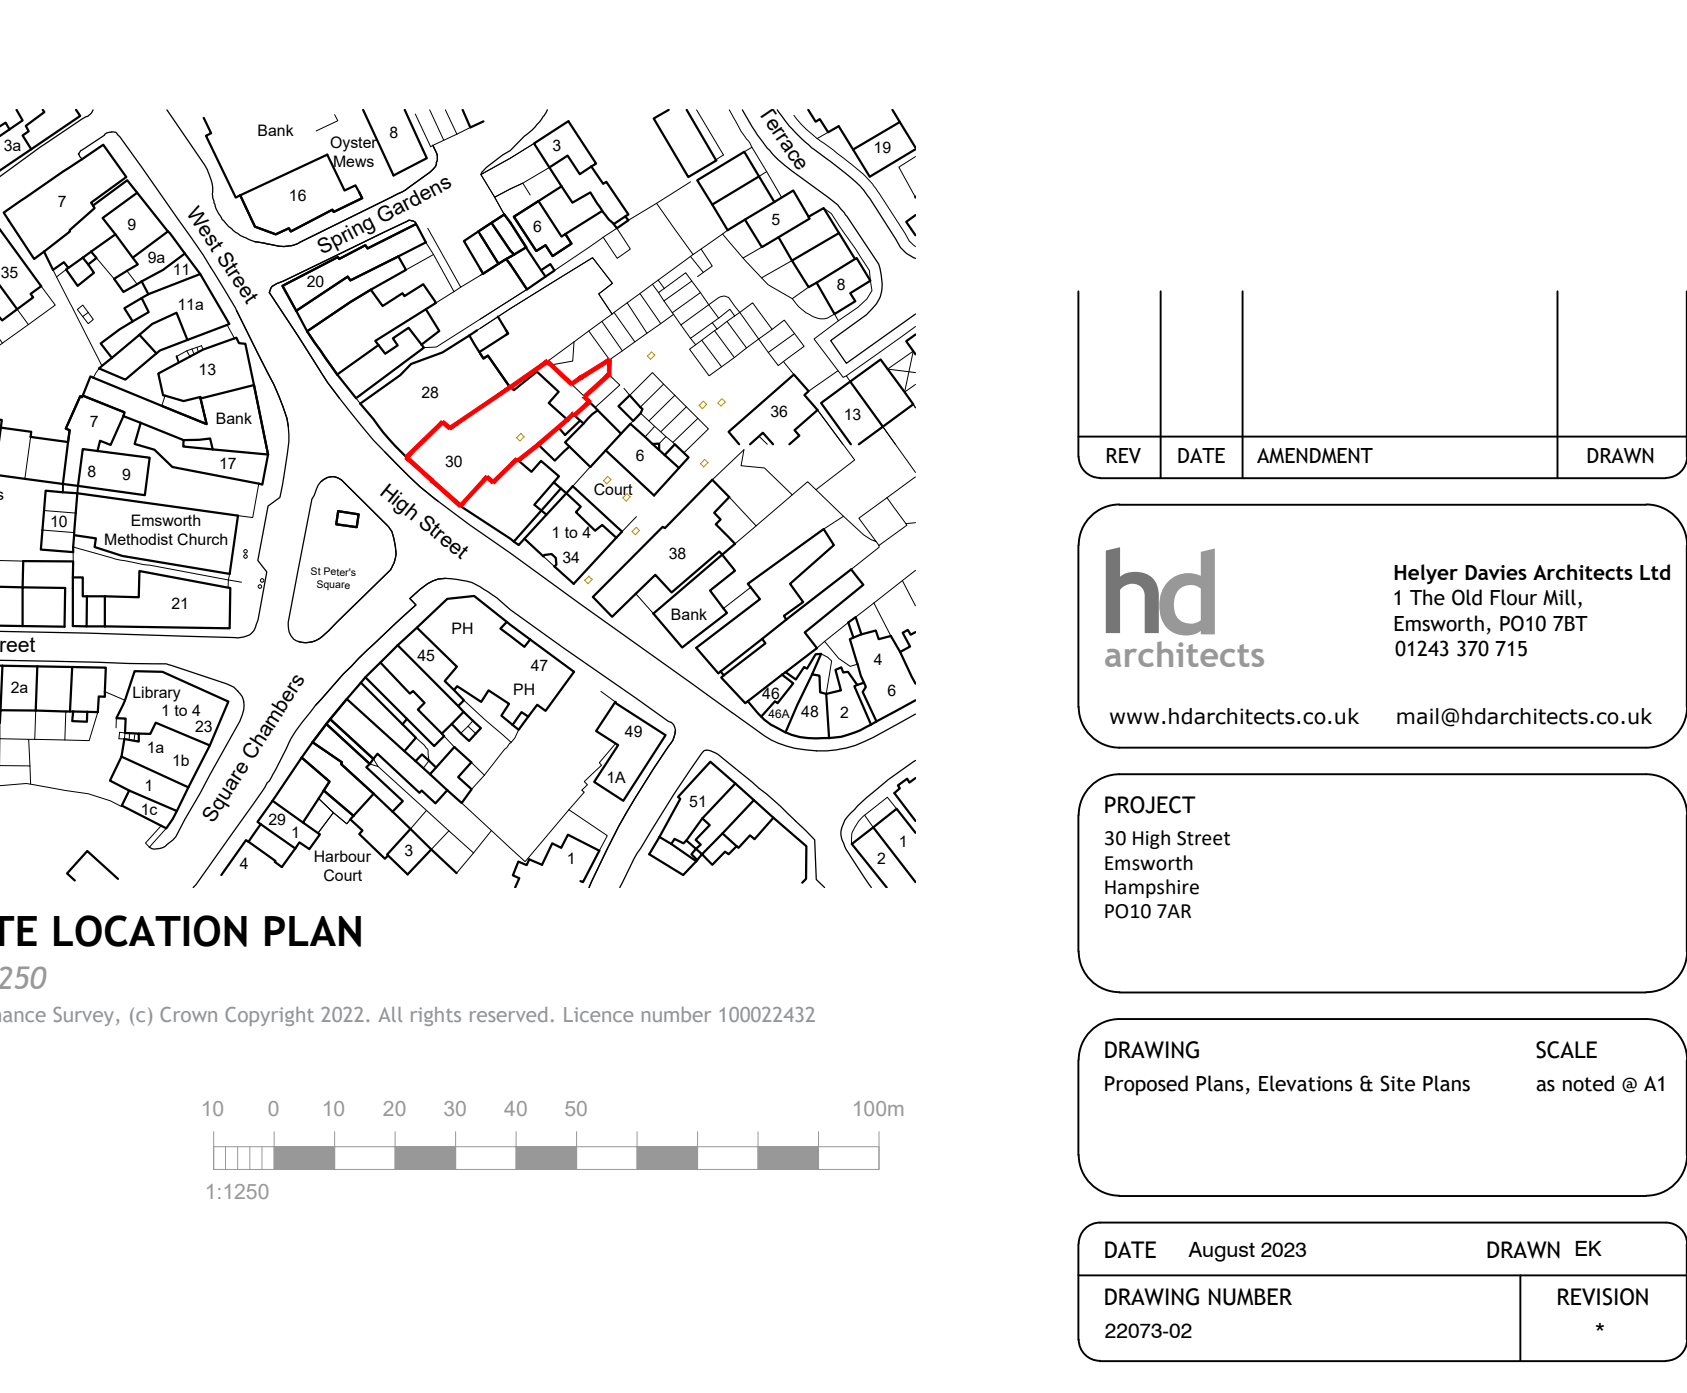

SITE LOCATION PLAN
1:1250

LEGEND:

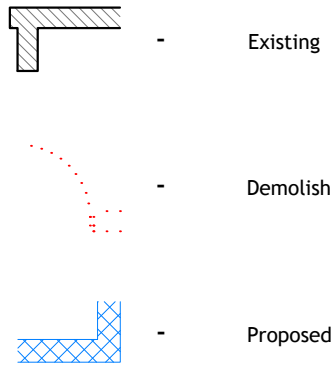

NOTES:

- Dimensions to be checked on site before commencing work. Any discrepancies shall be reported to the architect immediately.
- Do not scale from these drawings except for planning purposes.
- Use figured dimensions only.
- Where applicable this drawing is to be read in conjunction with other consultants' drawings.
- All drawings to be read in conjunction with specification and all other drawings including structural engineer and mechanical and electrical drawings / specification

REV	DATE	AMENDMENT	DRAWN

hd
architects

Helyer Davies Architects Ltd
1 The Old Flour Mill,
Emsworth, PO10 7BT
01243 370 715

www.hdarchitects.co.uk mail@hdarchitects.co.uk

PROJECT
30 High Street
Emsworth
Hampshire
PO10 7AR

DRAWING
Proposed Plans, Elevations & Site Plans

SCALE
as noted @ A1

DATE	August 2023	DRAWN	EK
DRAWING NUMBER	22073-02	REVISION	*