

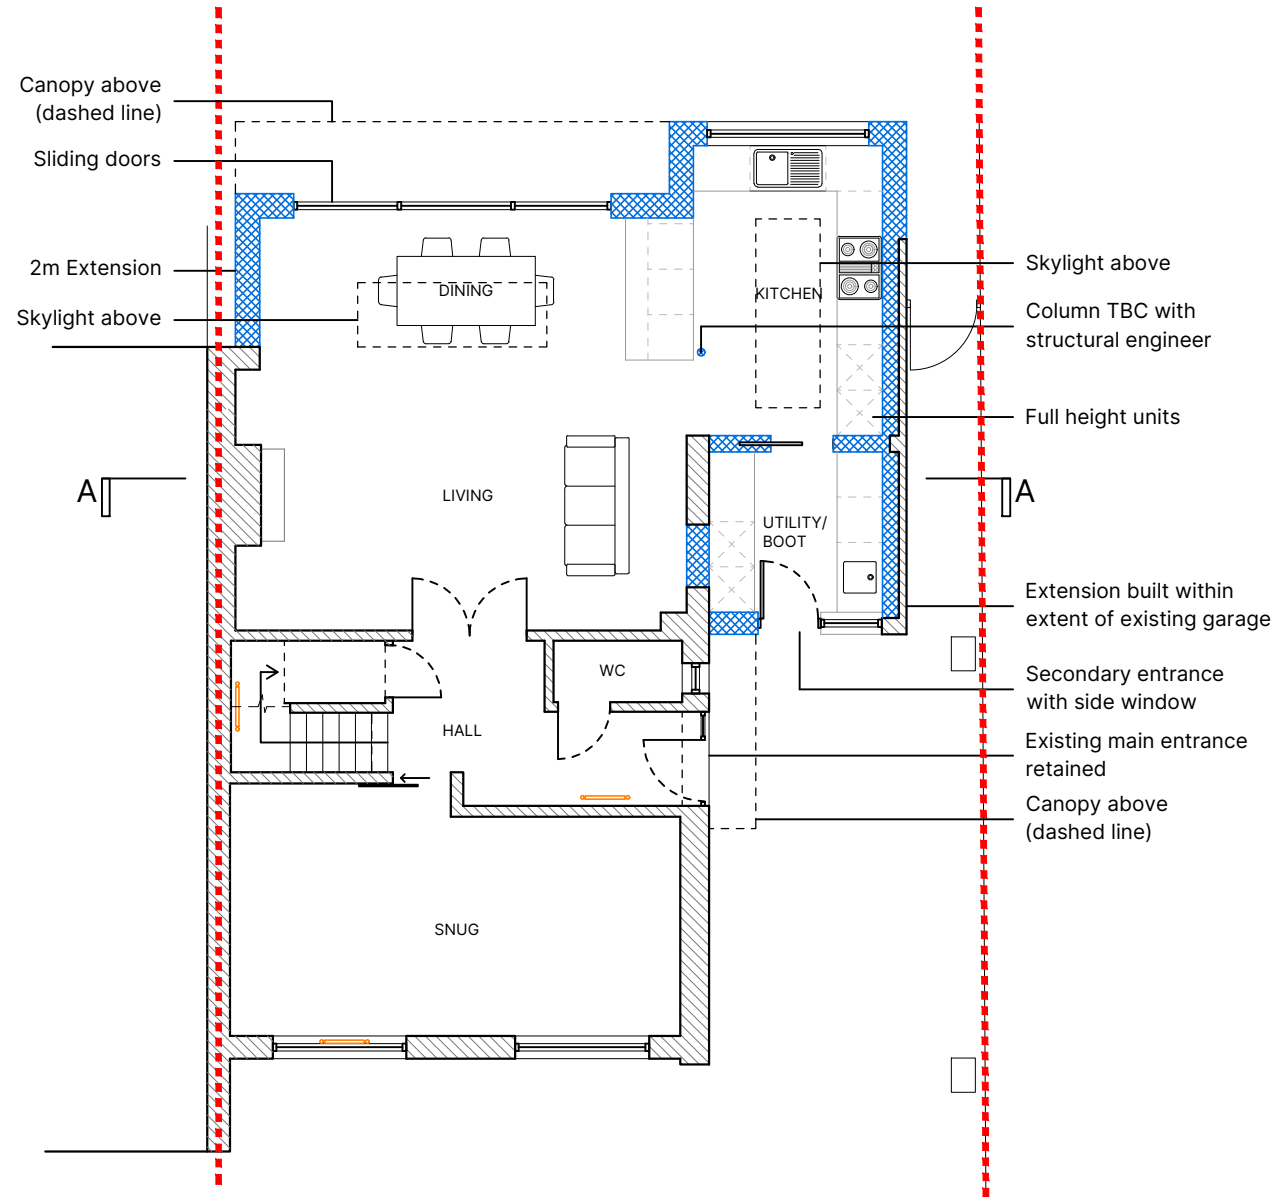




7 BROOK GARDENS
Proposed

 


GROUND FLOOR PLAN
1:100

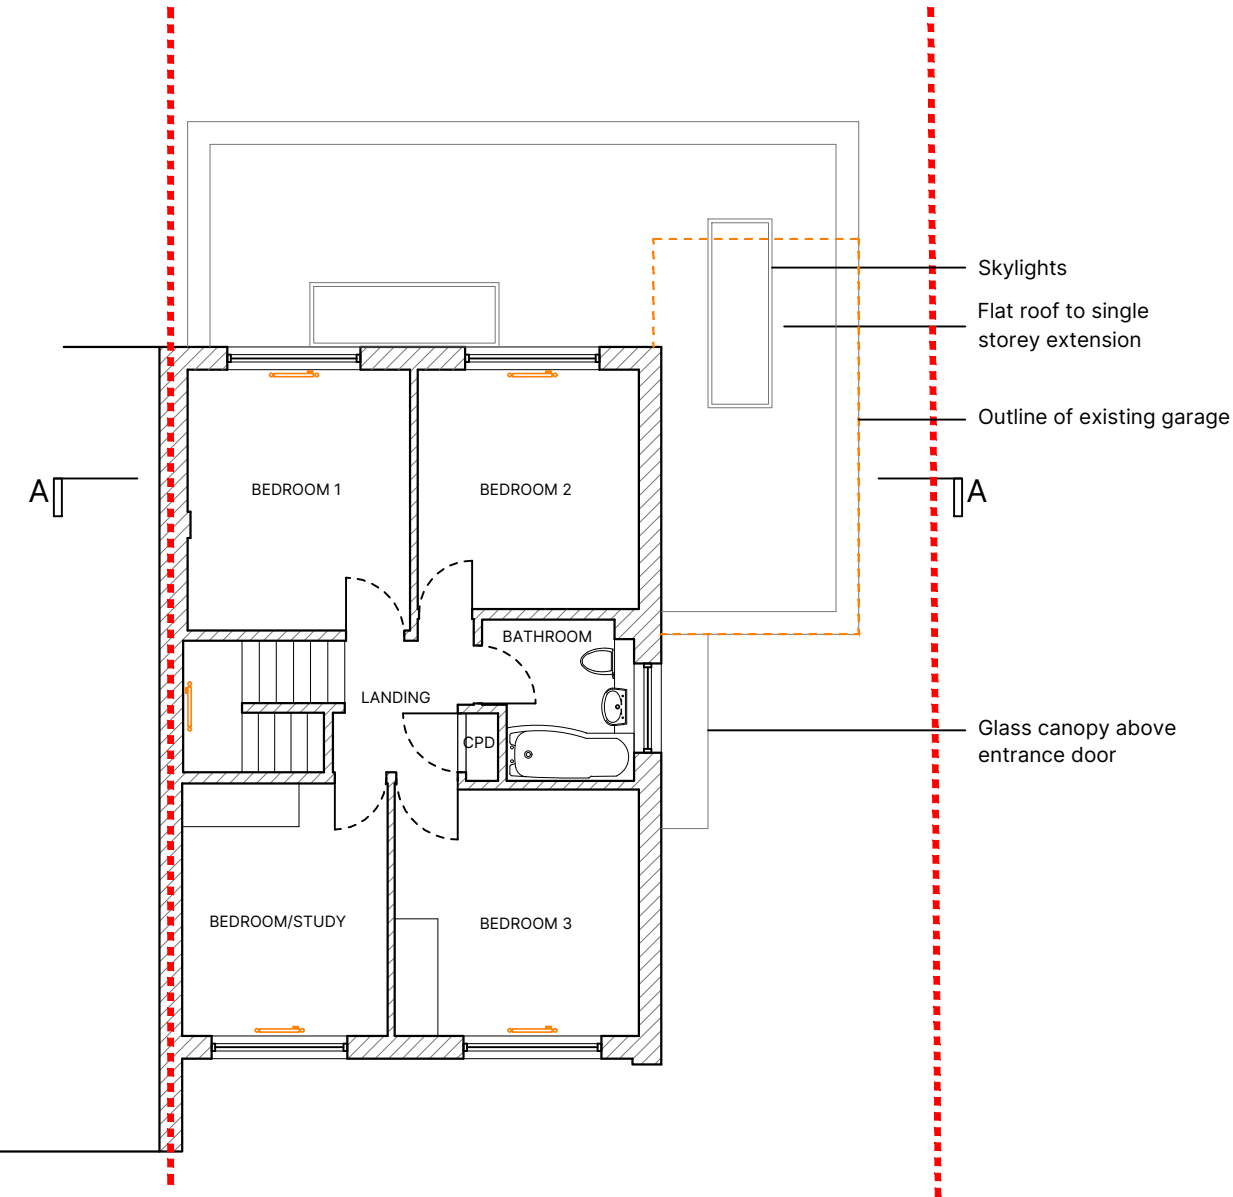

FIRST FLOOR PLAN
1:100

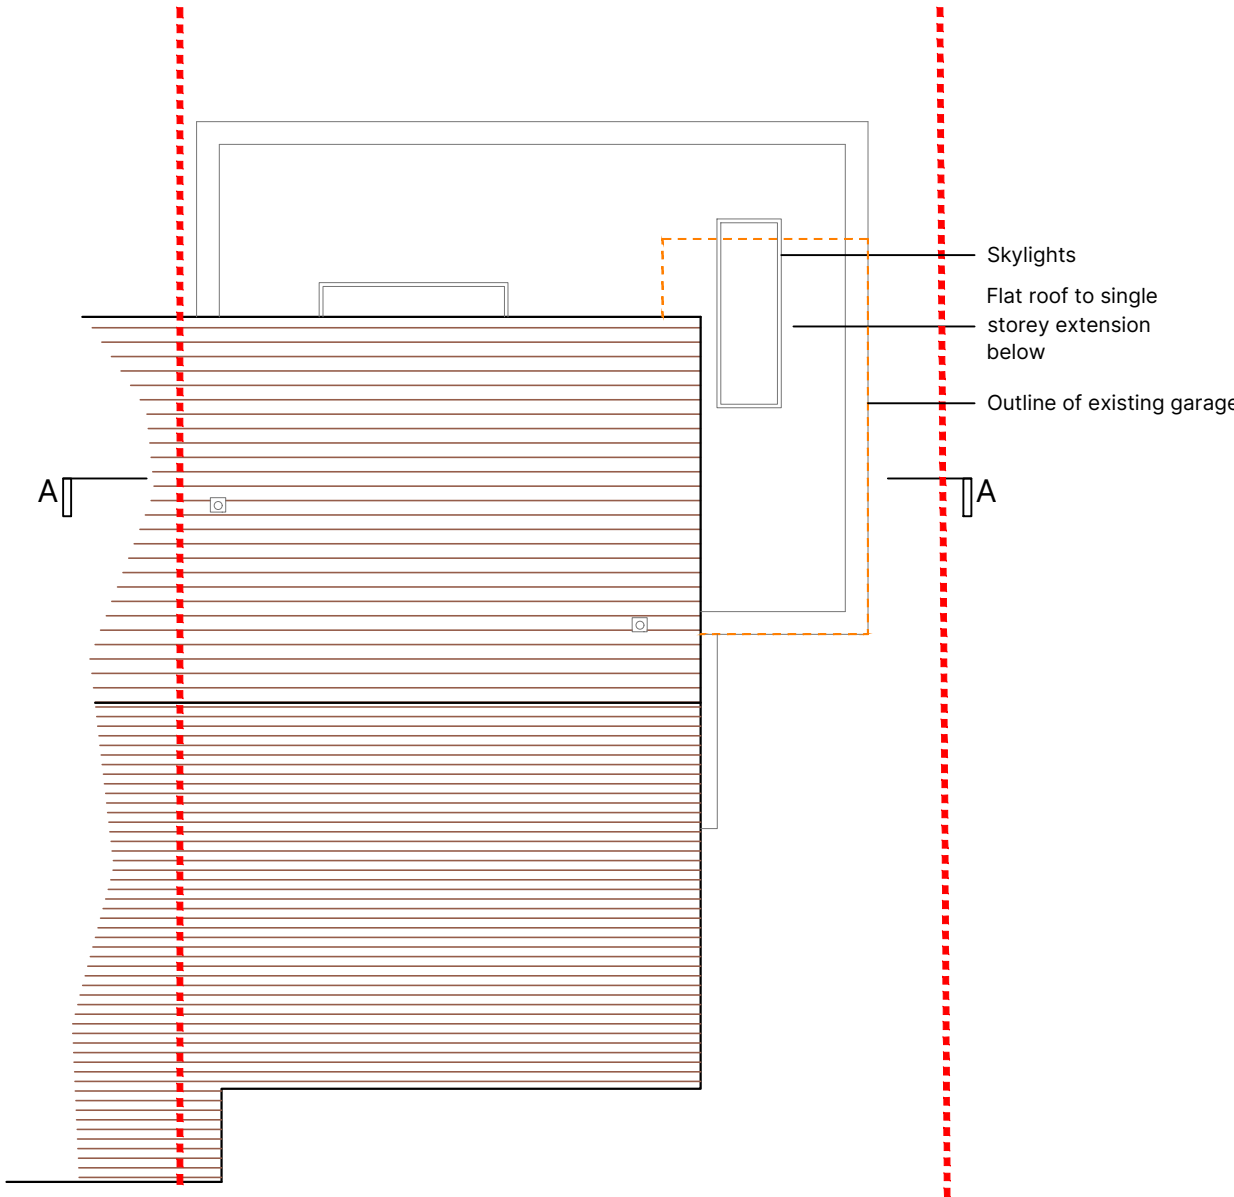 

ROOF PLAN
1:100

 

GENERAL NOTES

Dimensions to be checked on site before commencing work. Any discrepancies shall be reported to the architect immediately.


Do not scale from these drawings except for planning purposes. Use figured dimensions only.

ACCOMPANYING DOCUMENTATION


All details shown on Helyer Davies Architects drawings are to be read in conjunction with the project specification and other consultants drawings and details.



FRONT ELEVATION
[west] 1:100


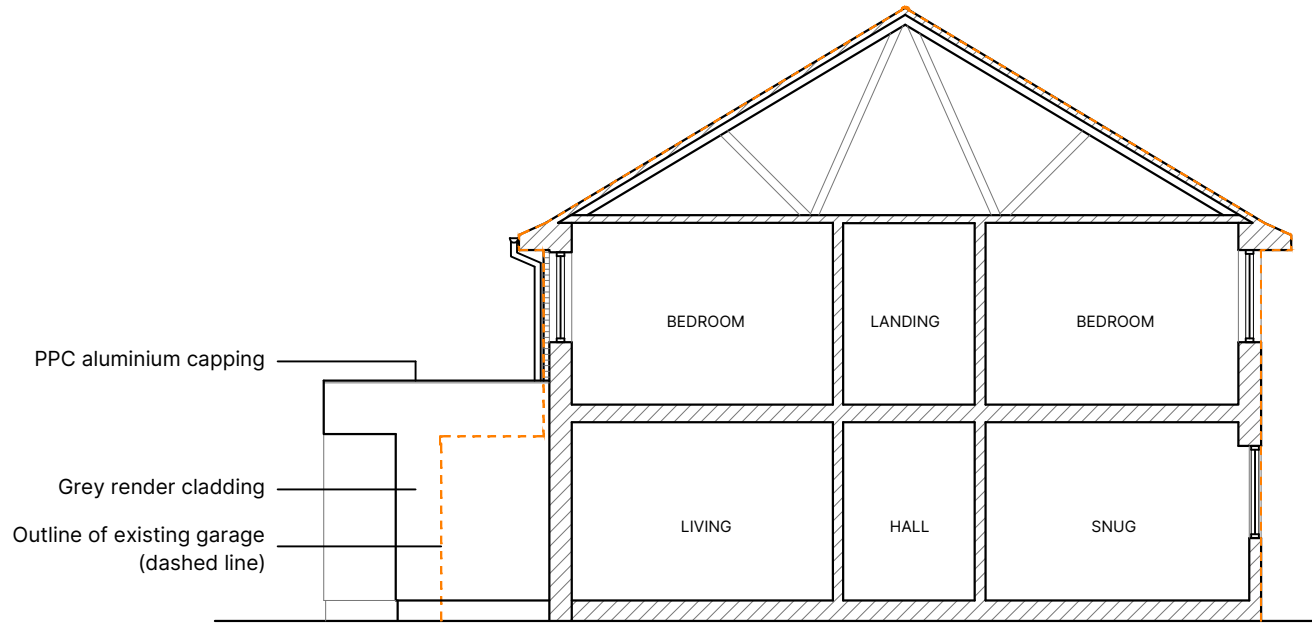


SIDE ELEVATION
[north] 1:100

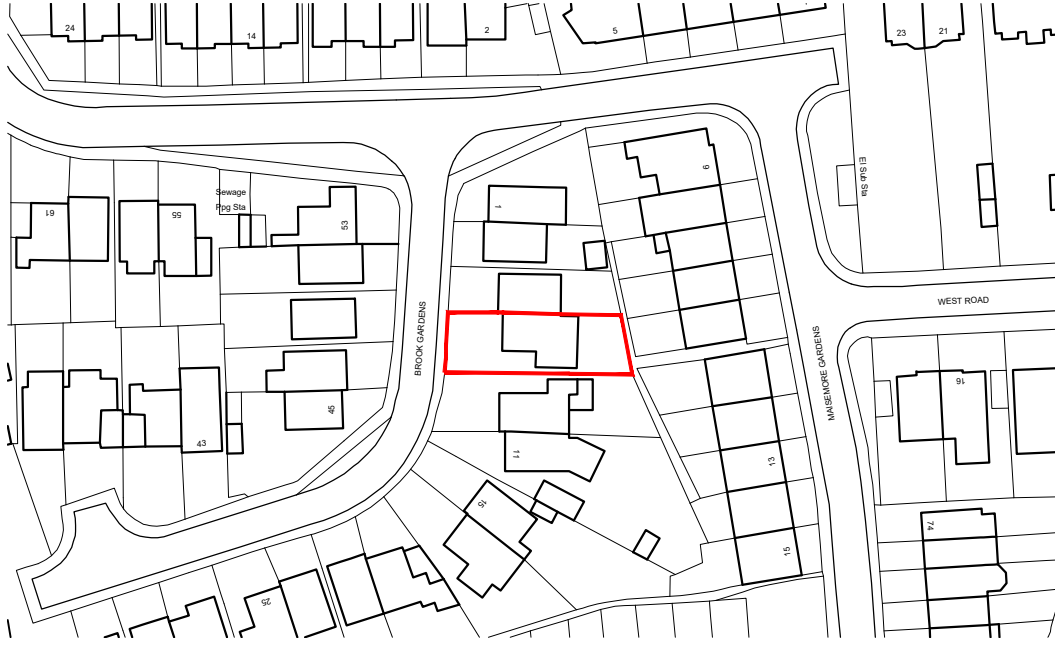


LOCATION PLAN



1:1250
Ordnance Survey (c) Crown Copyright 2024. All rights reserved.
Licence number 100022432

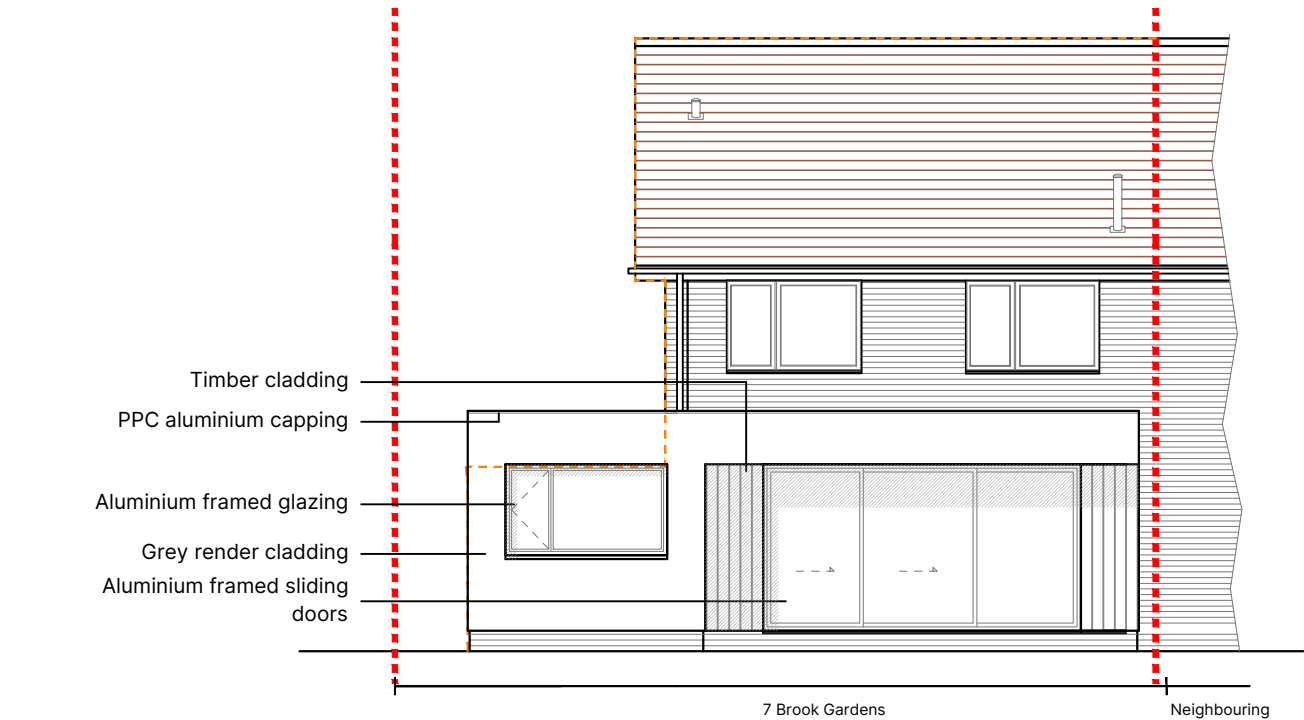 


REAR ELEVATION
[east] 1:100

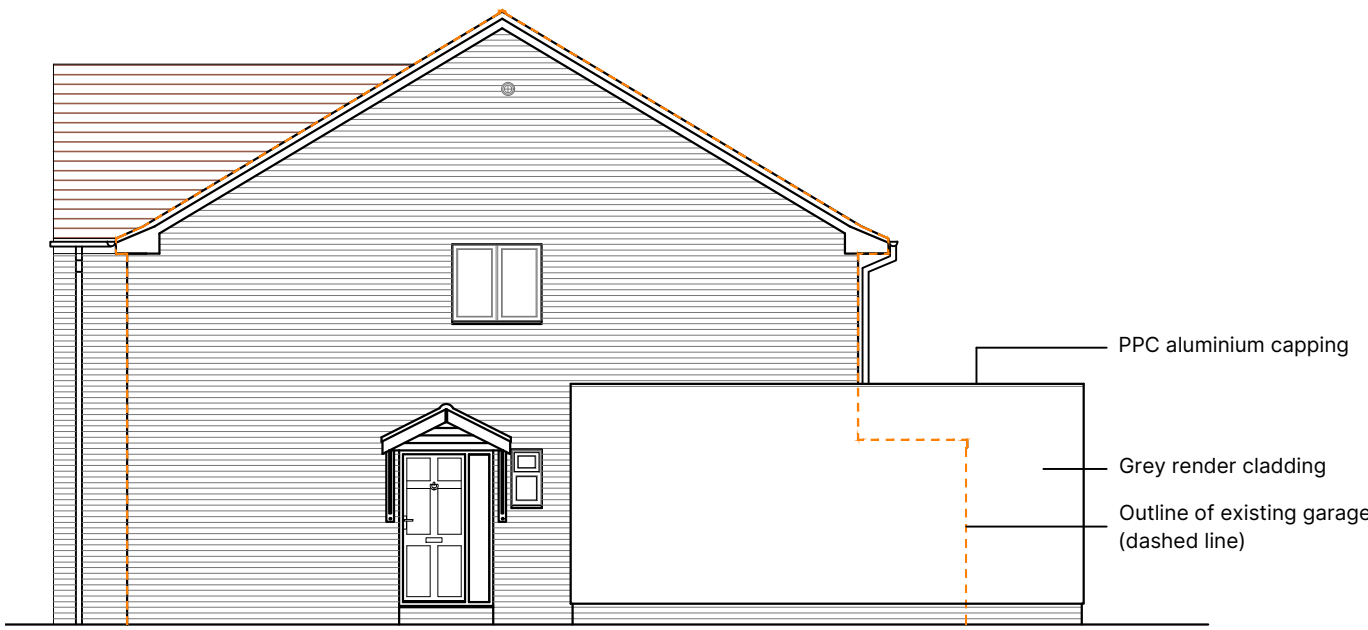

SIDE ELEVATION
[south] 1:100

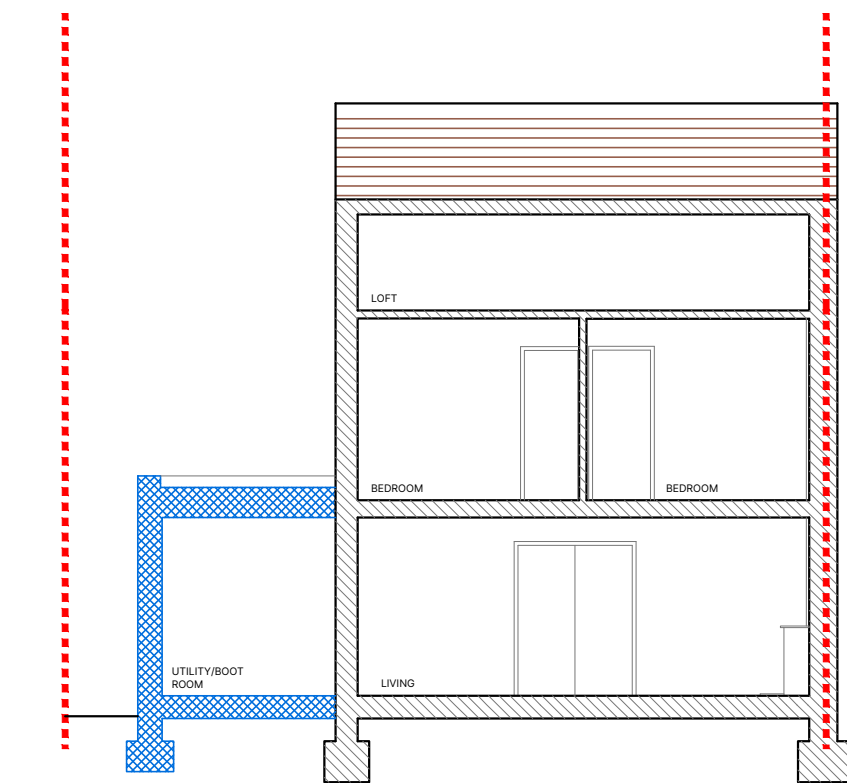 


SECTION AA
1:100

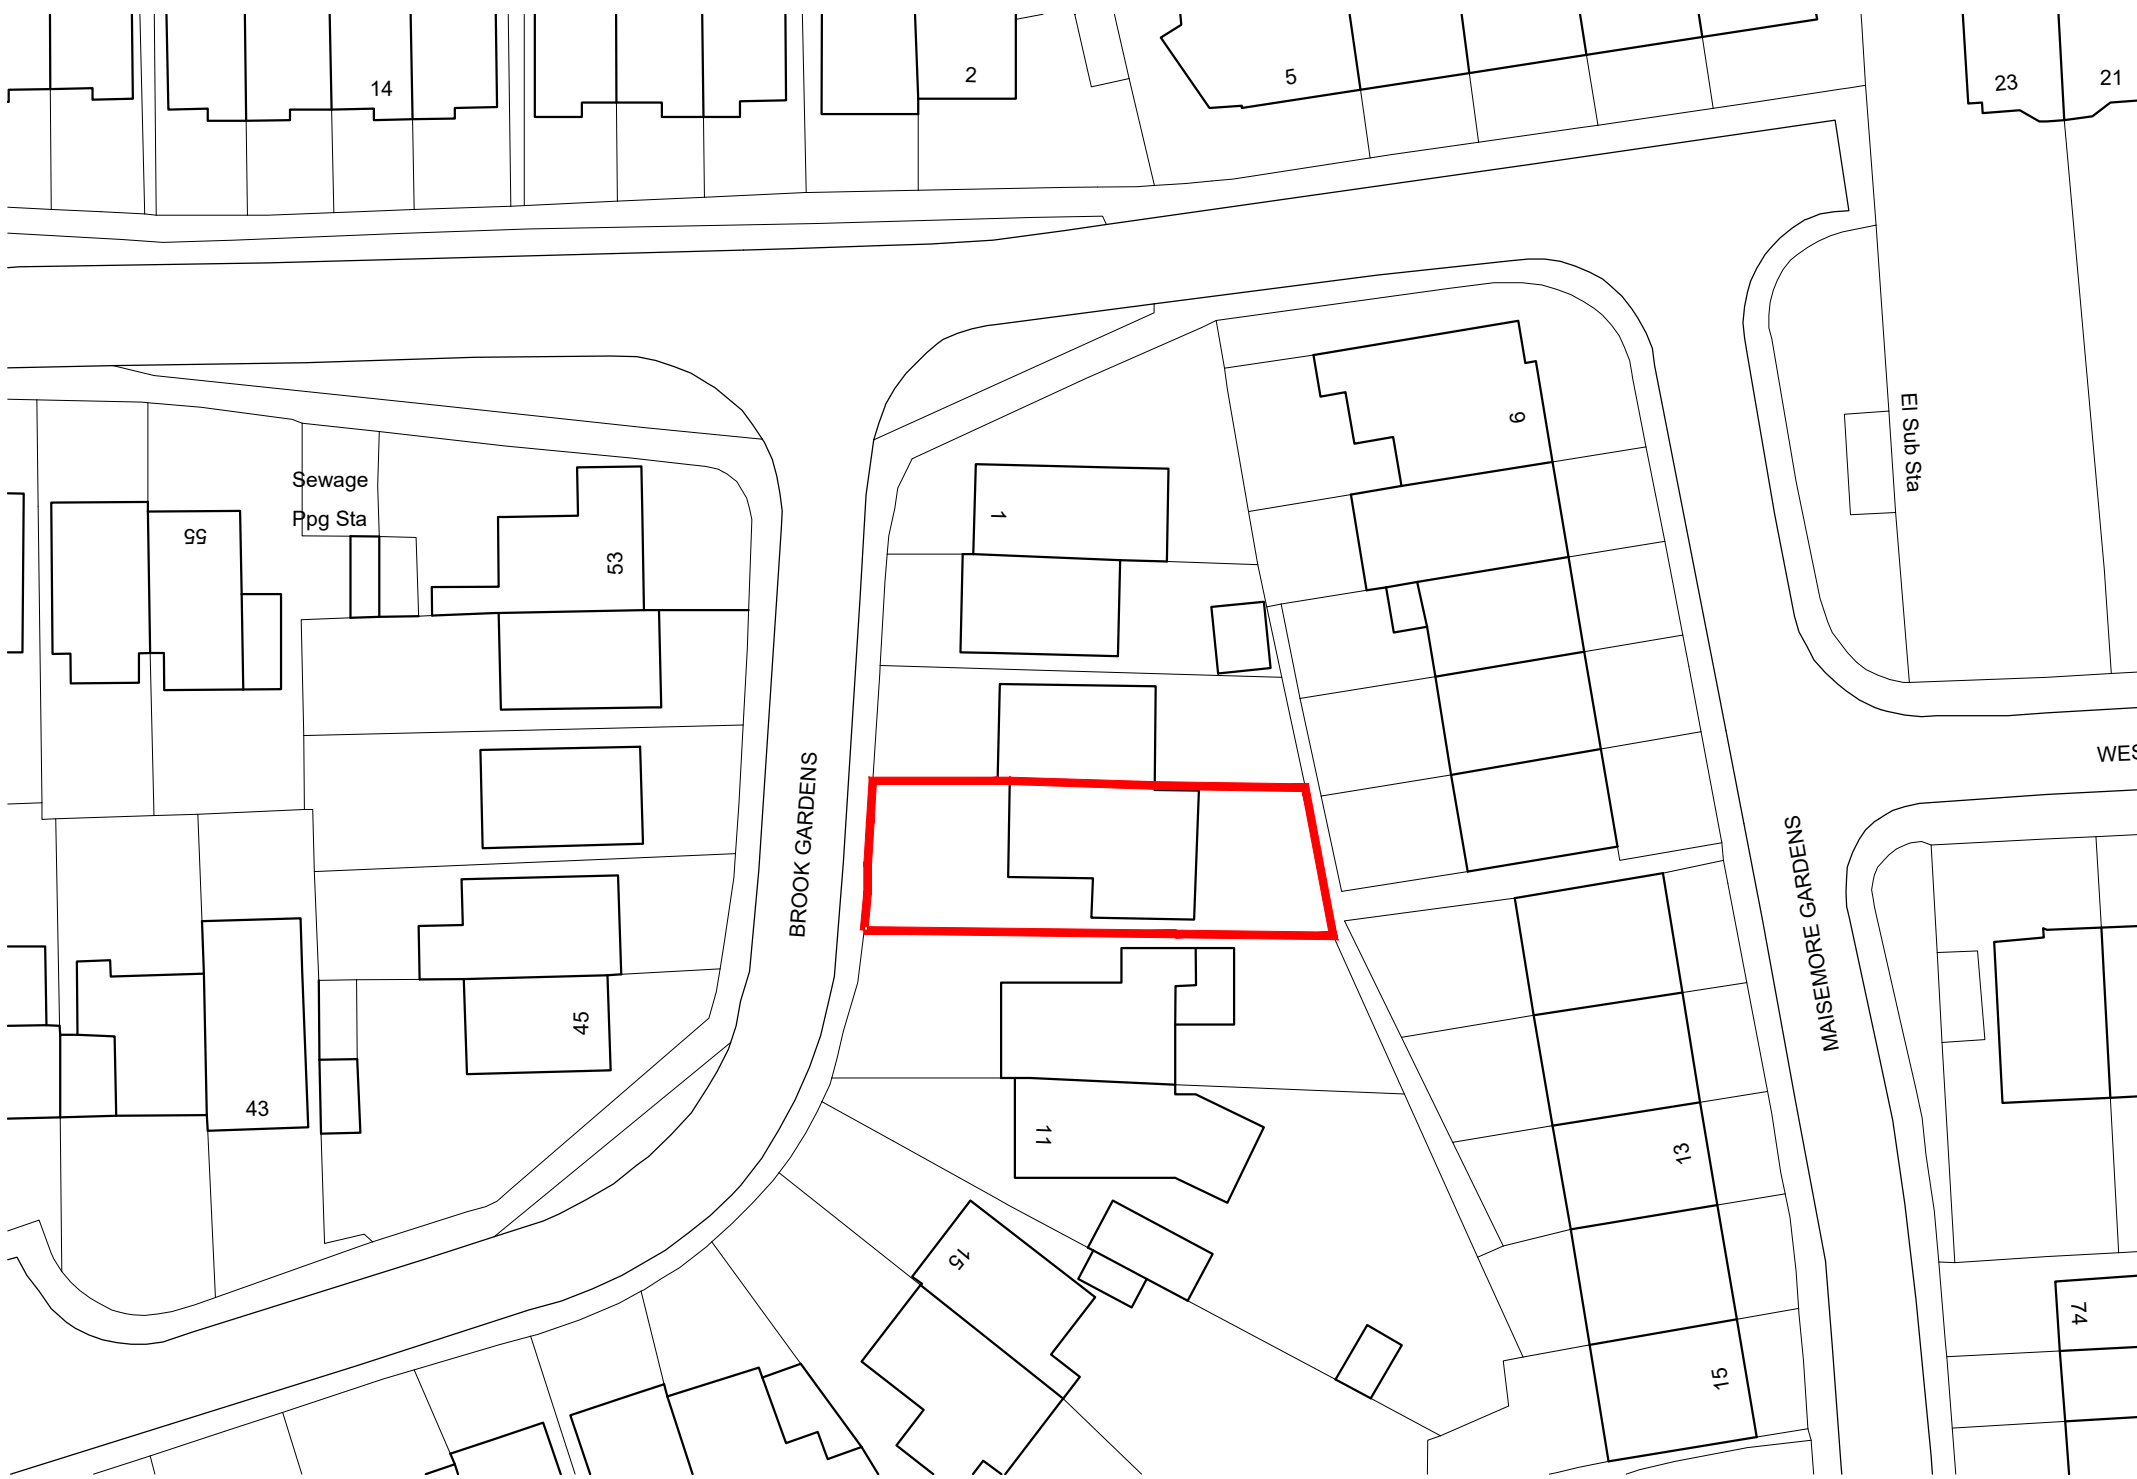

BLOCK PLAN

1:500
Ordnance Survey (c) Crown Copyright 2024. All rights reserved. Licence number 100022432

 

A	05/08/24	Draft Planning Issue	DM
REV	DATE	AMENDMENT	DRAWN

Helyer Davies Architects

www.hdarchitects.co.uk
mail@hdarchitects.co.uk
01243 370 715

Unit 1 The Old Flour Mill . Queen St
Emsworth . PO10 7BT

PROJECT

7 Brook Gardens
Emsworth, Hampshire, PO10 7JY

DRAWING
Proposed Plans and Elevations

SCALE
As noted @A1

DATE
Aug-24

DRAWN
DM

DRAWING No.
24027 - 02

REV
A