


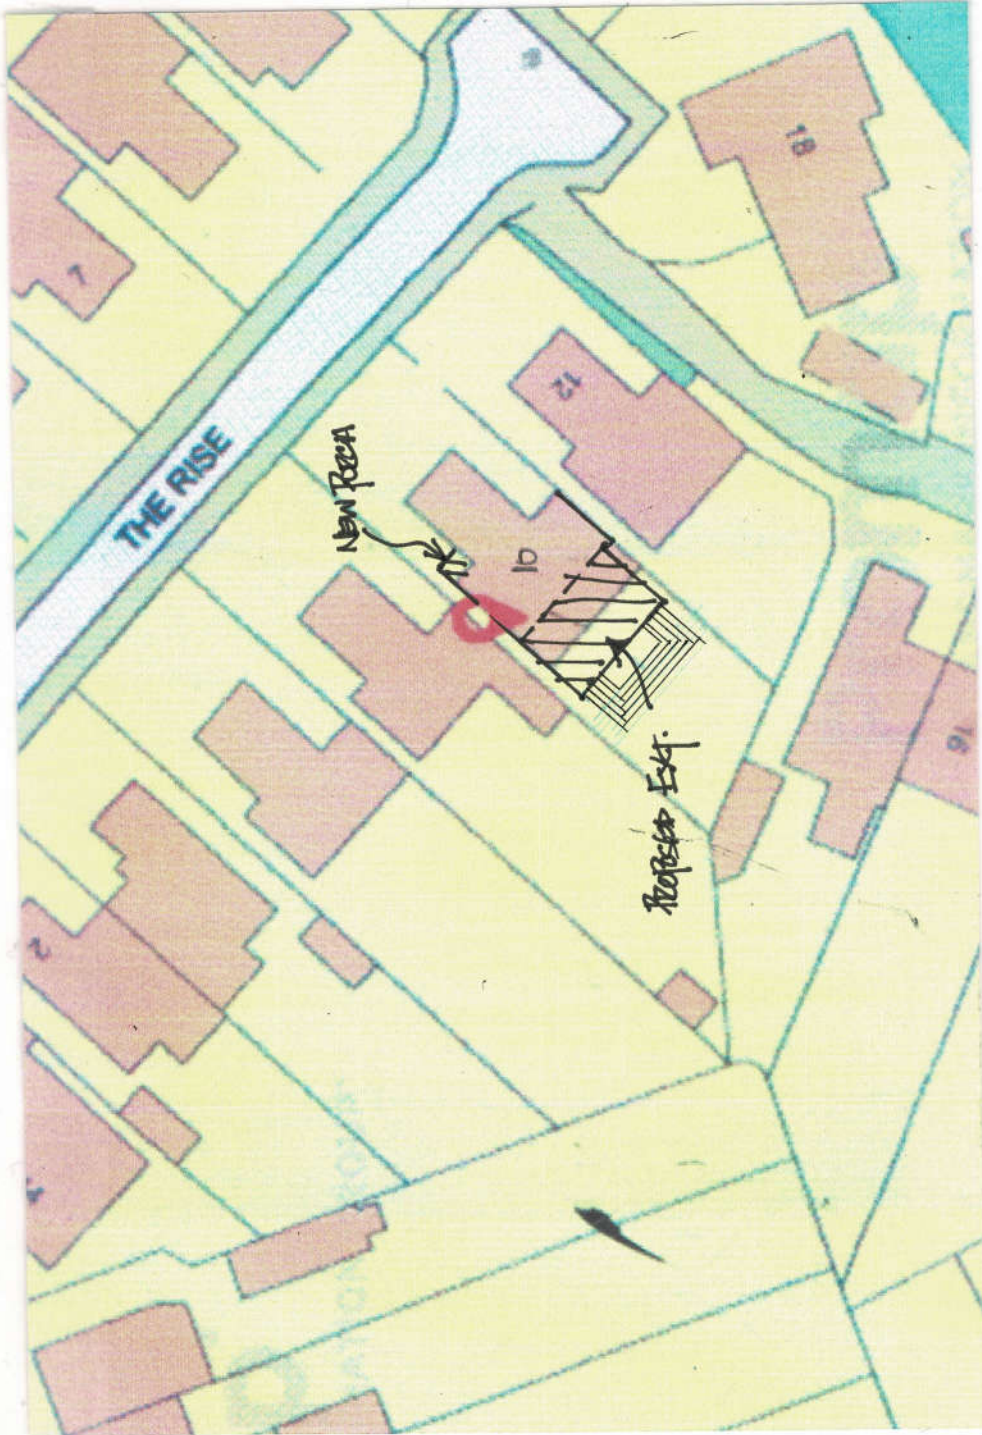

SITE PLAN

Scale 1:500



LOCATION PLAN

Scale 1:1250

OS W 100065752



DEREK TREAGUS ASSOCIATES ARCHITECTURAL SERVICES Tel: 07956 624094 Email: derek.treagus@gmail.com Project REAR EXTENSION AT 10 THE RISE, WATERLOOVILLE, HAMPSHIRE. Client Mr K Bagley Subject Planning Drawing Site & Location Plan Date: Oct 2024 Scale: 1:500, 1:1250 Rev: Drg. No. 24/417/01 • Copyright reserved. • All dimensions are to be site confirmed and should not be scaled unless for Planning purposes. • Verify all queries with the office.					