




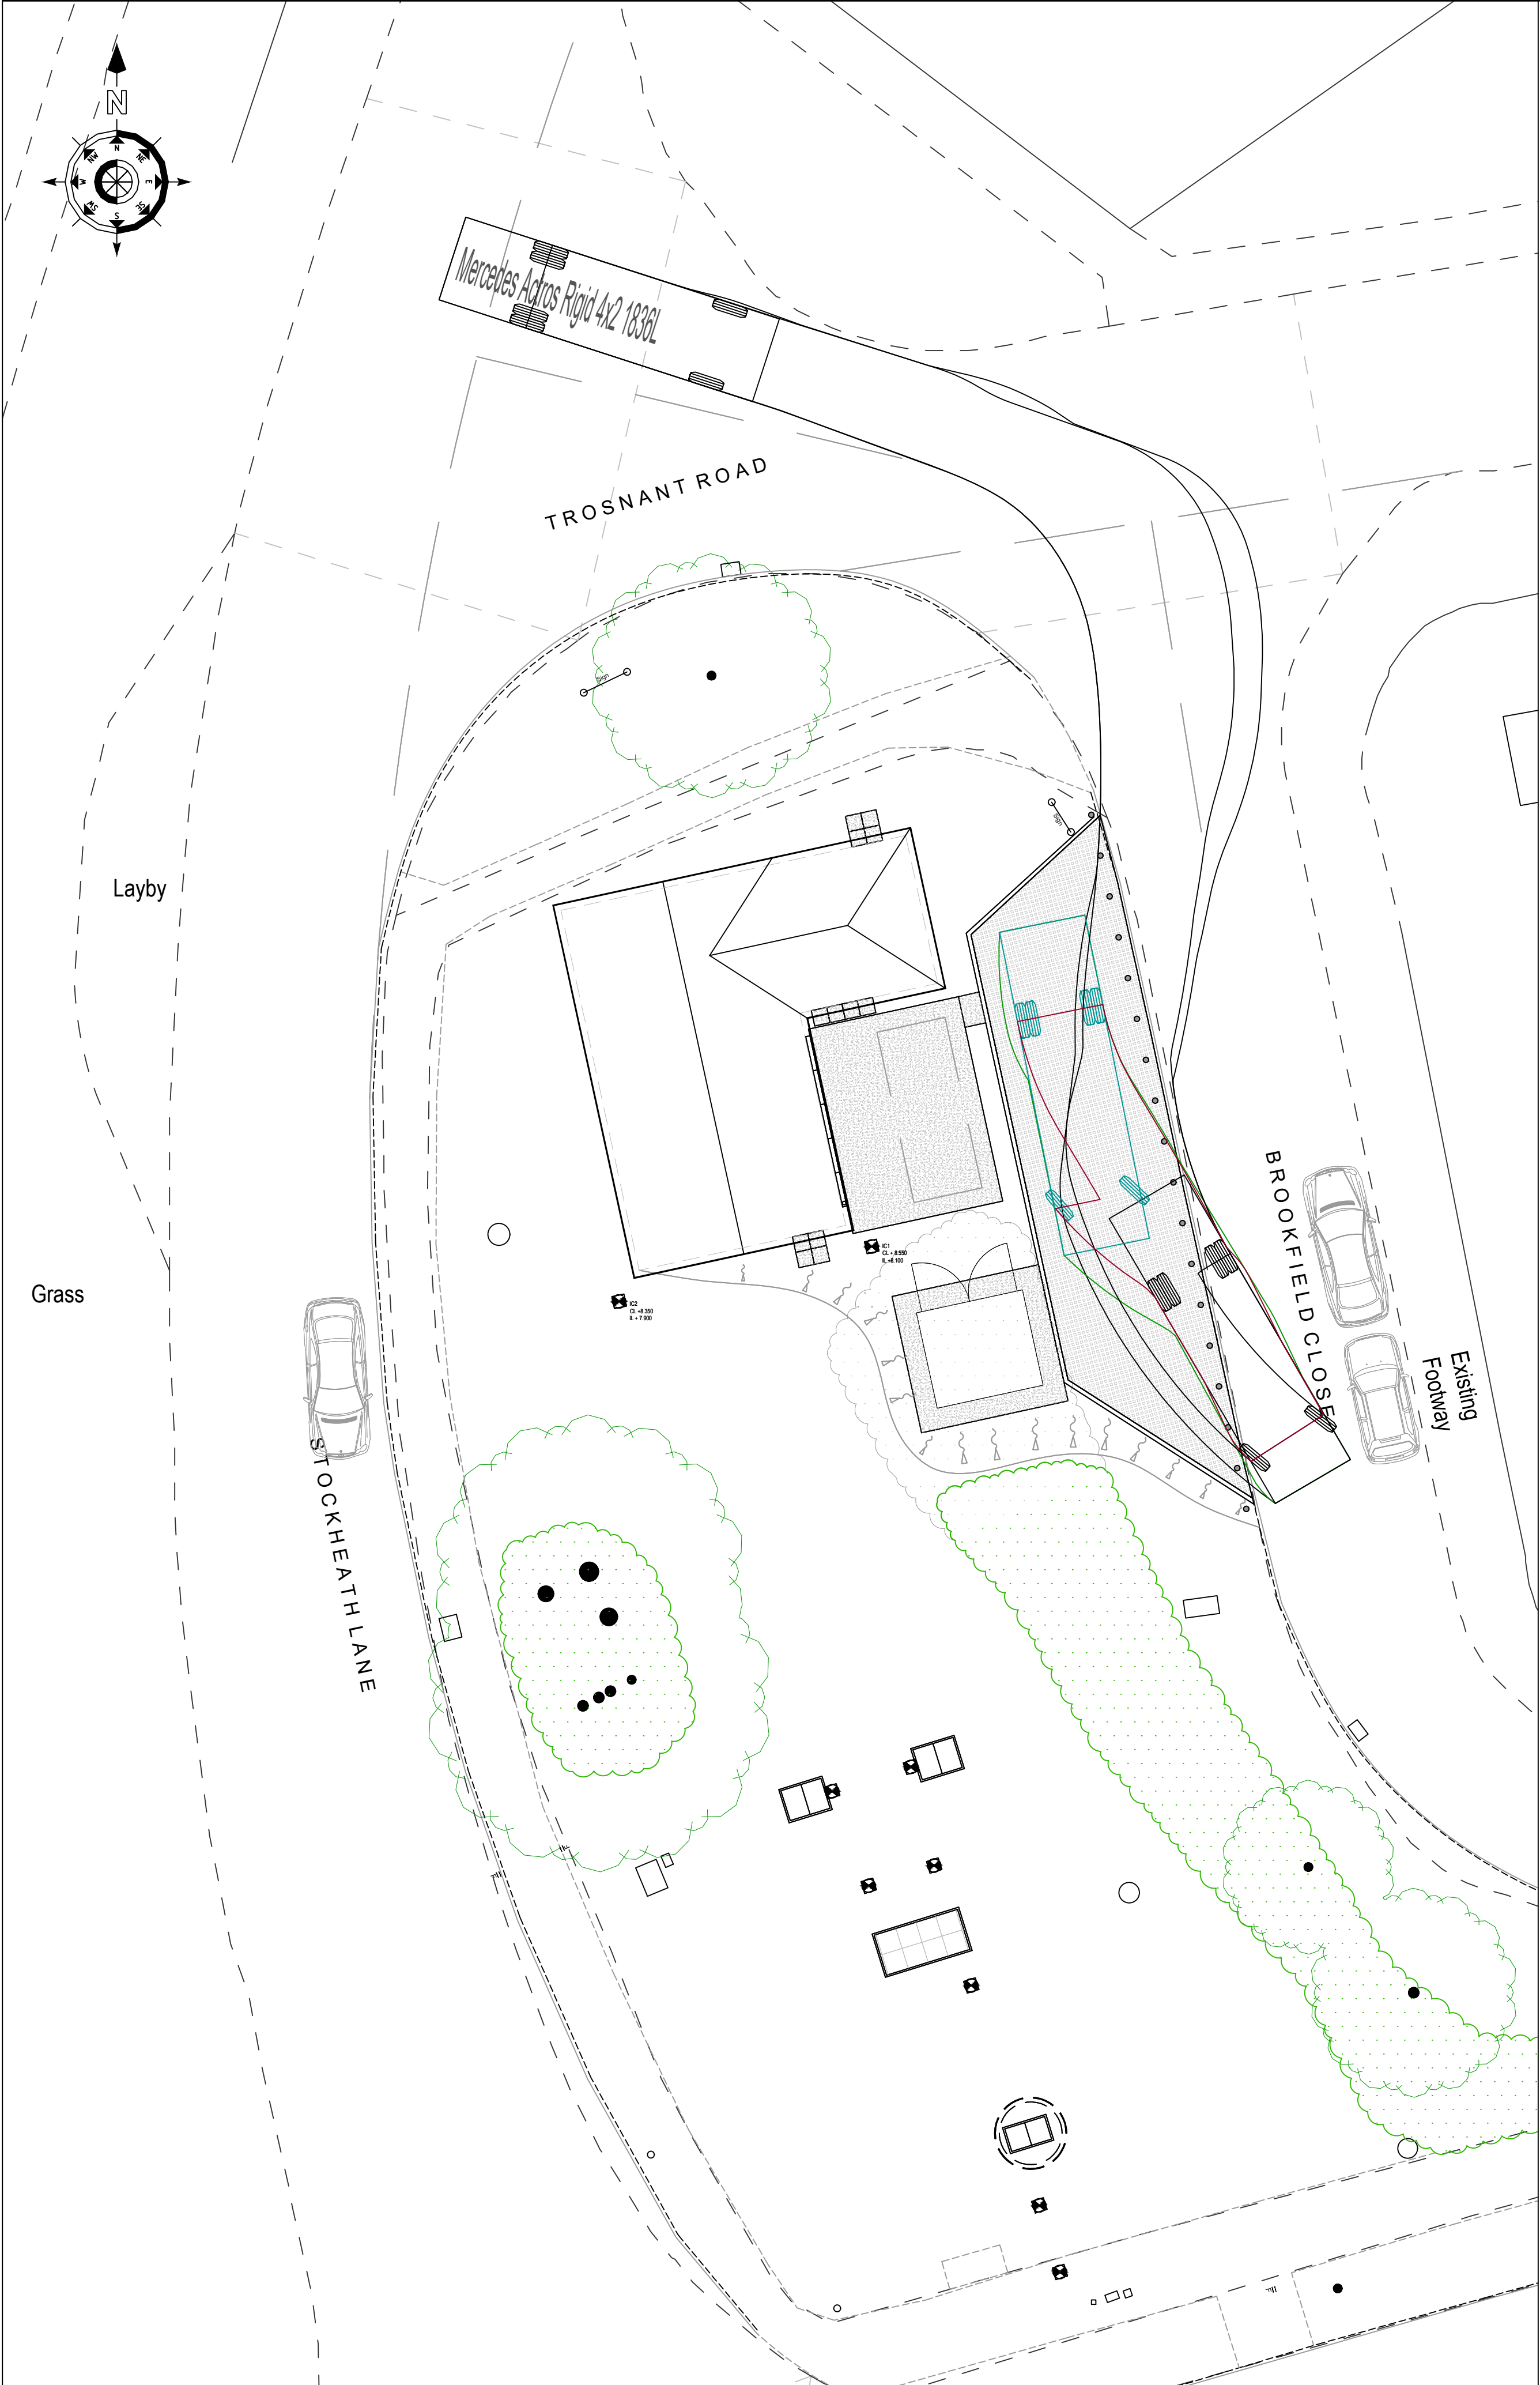

HEAVY GOODS VEHICLE ENTRY TO SITE

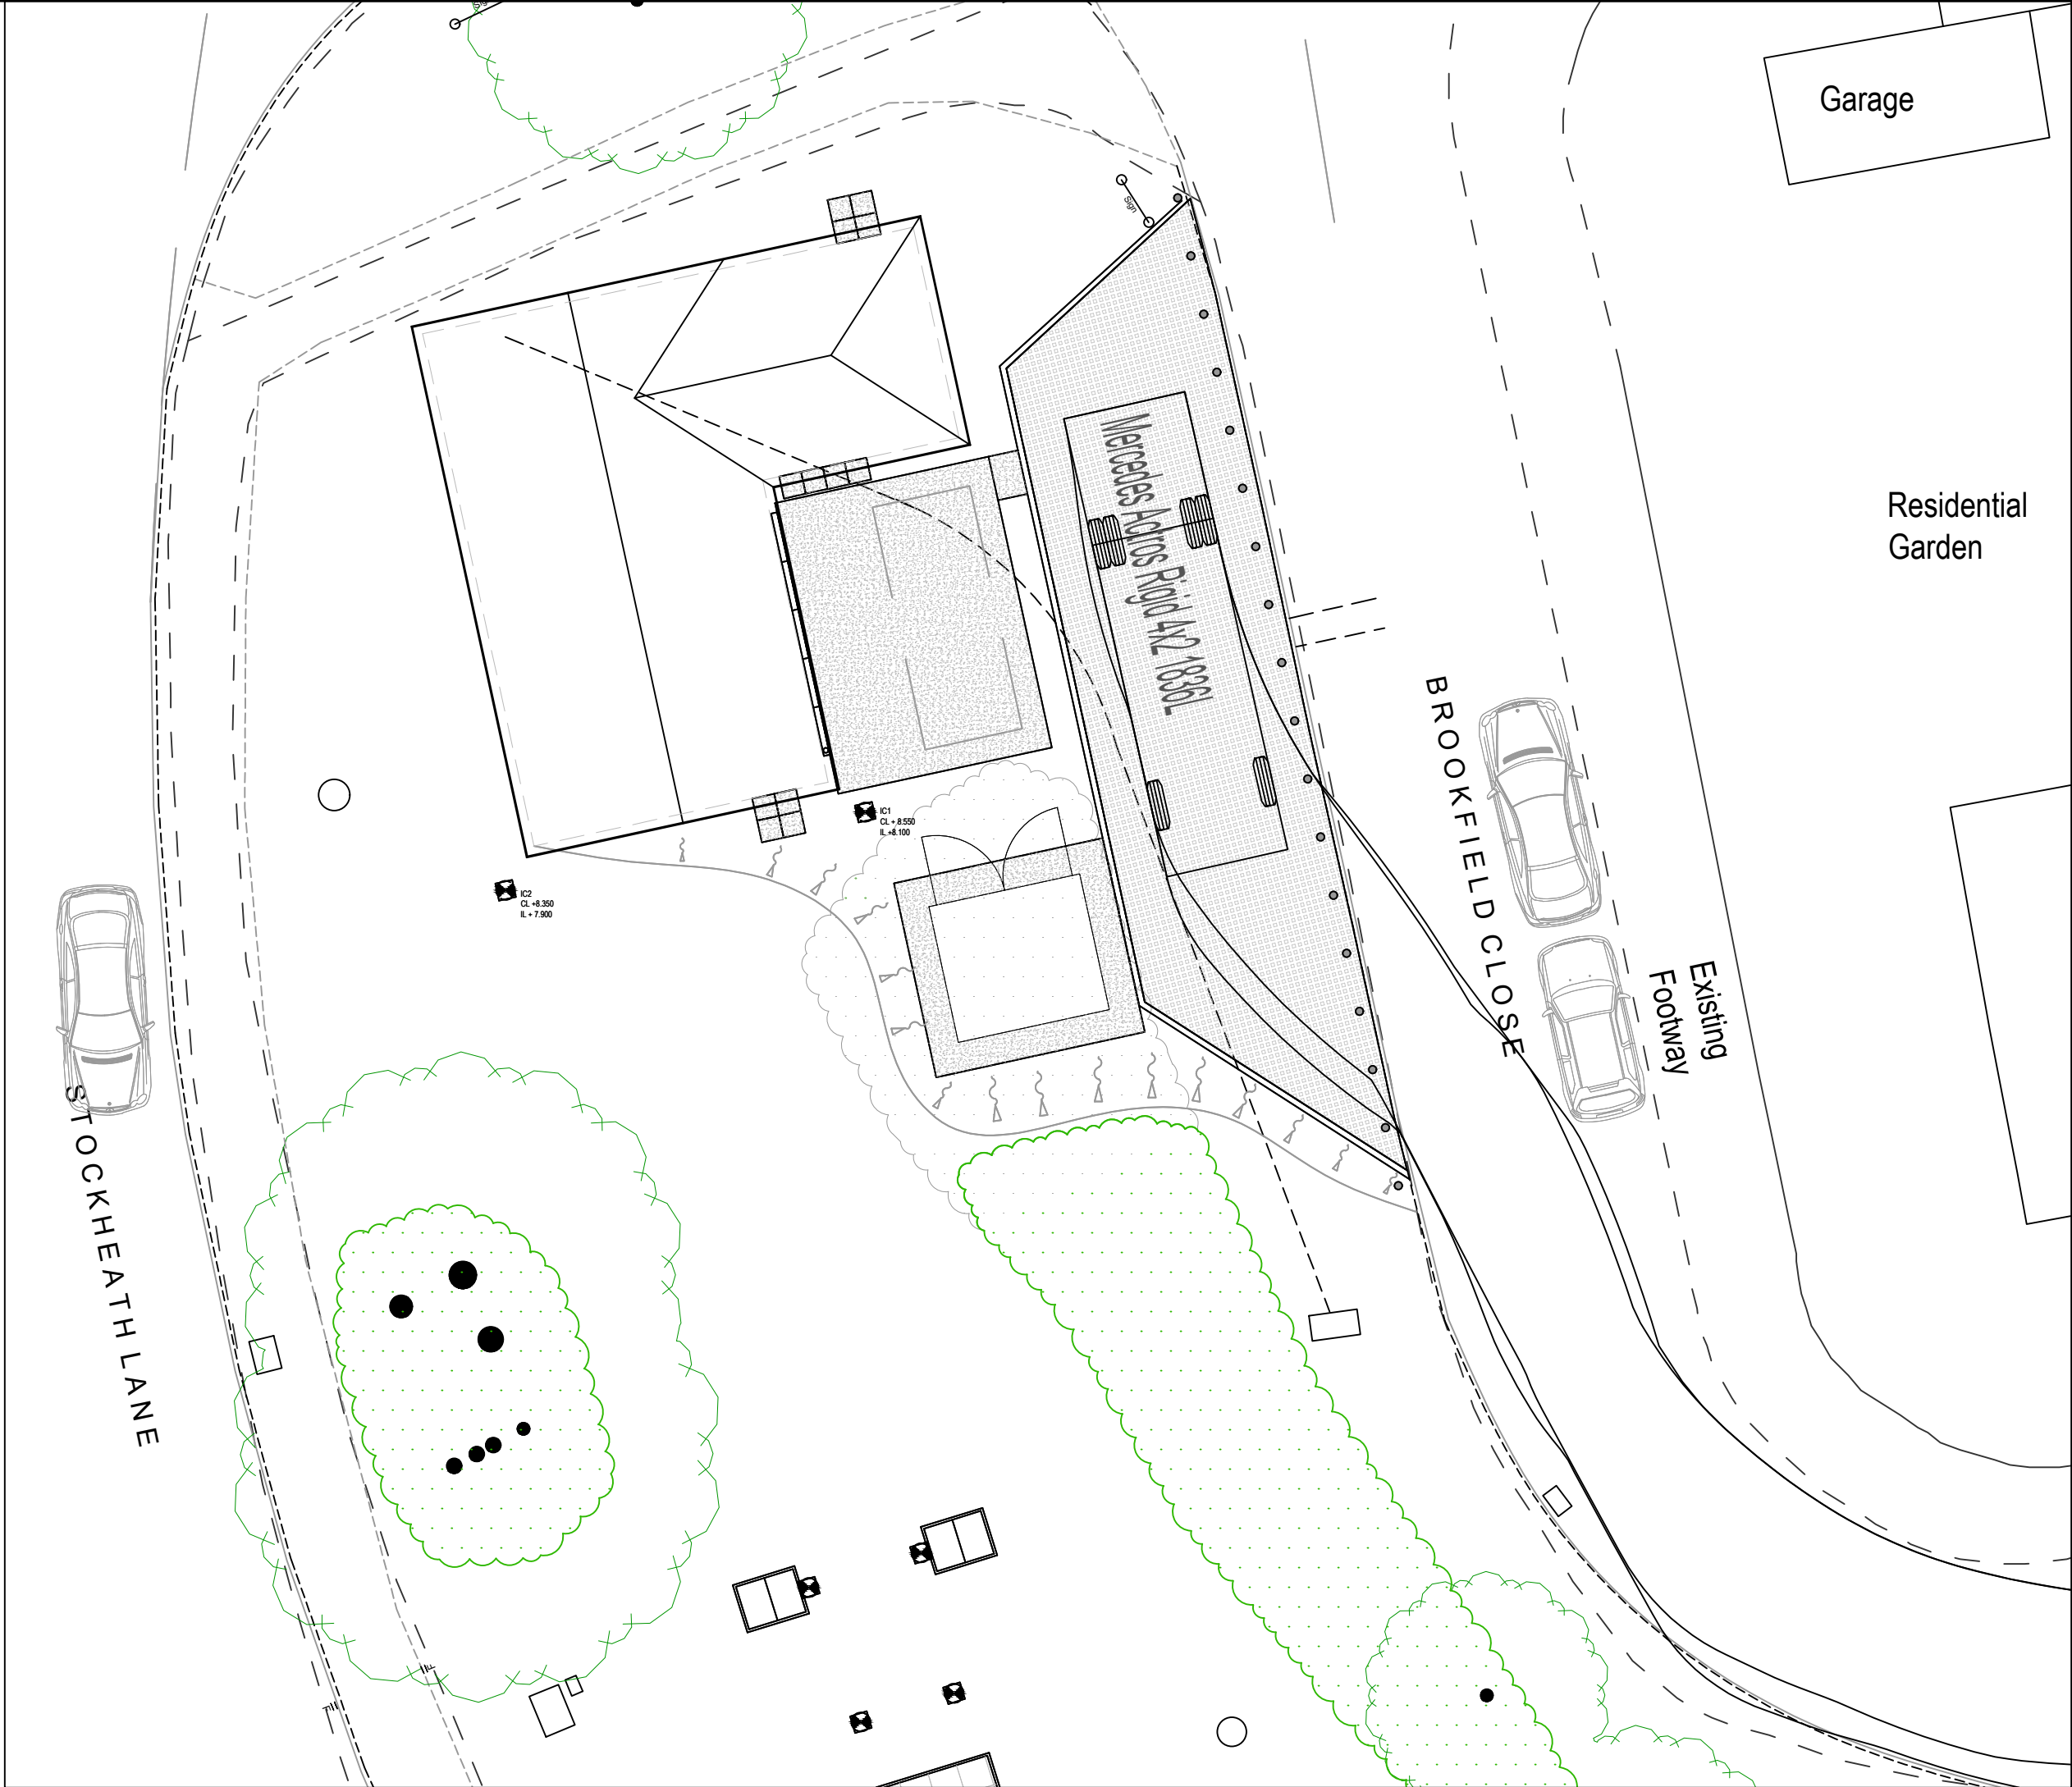

HEAVY GOODS VEHICLE EXIT FROM SITE

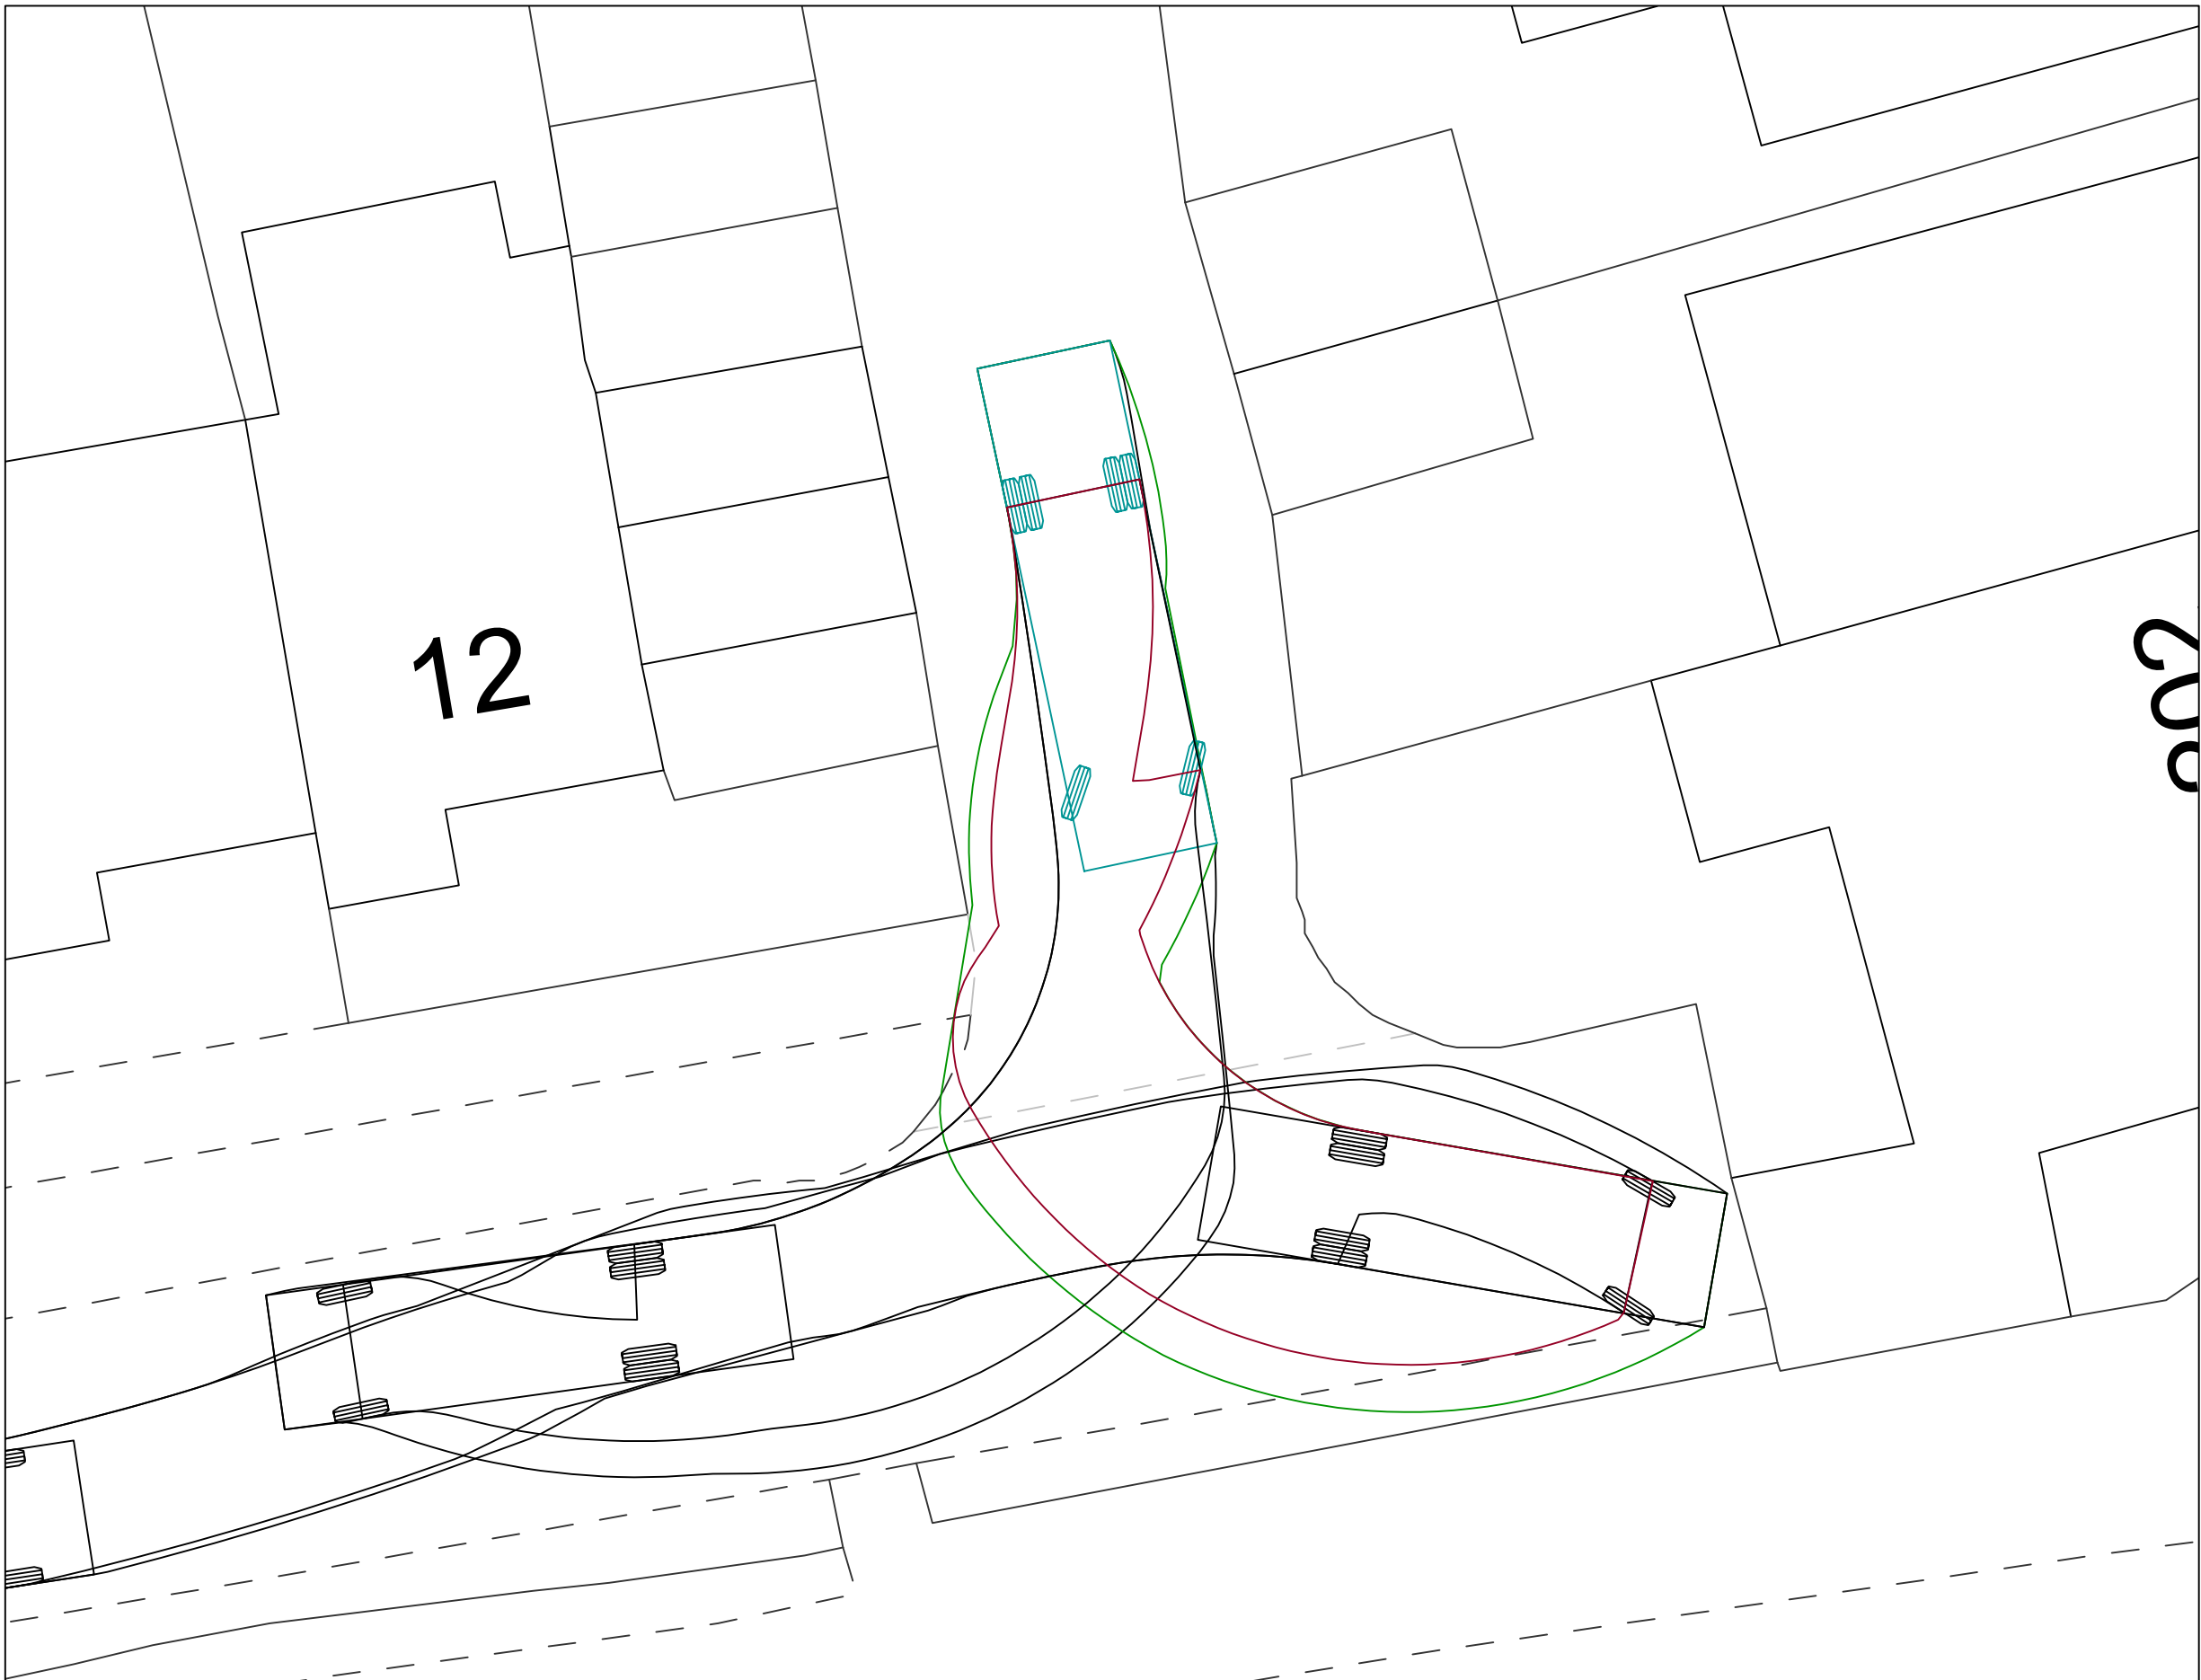

HEAVY GOODS VEHICLE TURNING AT TURNING HEAD OF BROOKFIELD CLOSE

Notes:

- ALL DIMENSIONS IN MILLIMETRES & ALL LEVELS IN METRES UNLESS SHOWN OTHERWISE.

LEGEND

Mercedes Actros Rigid 4x2 1836L
Overall Length 9.455m
Overall Width 2.494m
Overall Height 3.495m
Min Body Ground Clearance 0.200m
Track Width 2.494m
Lock to lock time 5.00s
Wall to Wall Turning Radius 10.250m

DRAWING REFERENCES

S847.11-IDS-PW-RT-DR-C-0010 SITE LOCATION PLAN
S847.11-IDS-PW-RT-DR-C-0011 EXISTING SITE PLAN
S847.11-IDS-PW-RT-DR-C-0012 PROPOSED SITE PLAN
S847.11-IDS-PW-RT-DR-C-0013 PROPOSED EQUIPMENT PLANS
S847.11-IDS-PW-RT-DR-C-0014 PROPOSED ELEVATIONS
S847.11-IDS-PW-RT-DR-C-0015 PROPOSED BUILDING ELEVATIONS
S847.11-IDS-PW-RT-DR-C-0016 PROPOSED LGV / SITE ACCESS / EGRESS
S847.11-IDS-PW-RT-DR-C-0018 PROPOSED EQUIPMENT BUILDING SECTIONS

Scale 1:125

CURRENT REVISION CHANGES

- DRAWING REFERENCES UPDATED

Rev	Status Code	Drn By	Des By	App By	Description	Date	
P02	S3	MJS	KV	JO	RR	FOR REVIEW	25.03.24
P01	S3	MJS	KV	RR	RR	FOR REVIEW	18.12.23

TRANT Engineering Ltd.
Head Office: Rushington House,
Rushington, Southampton
SO40 9LT.
Telephone: (023) 8066 5544
E-Mail: Engineering@trant.co.uk
www.trant.co.uk

Contractors Drawing Number:
S847.11-IDS-PW-RT-DR-C-0017

Telephone: Havant (023) 9249 9888
Fax: Havant (023) 9245 3832
Website: www.portsmouthwater.co.uk
Registered Office: PO Box 8 West Street
Havant Hampshire PO9 1LG
REGISTERED IN ENGLAND No. 2536455

PIN:	S847.11	Scale:	1:125	Sheet Size:	A1
------	---------	--------	-------	-------------	----

Project Title:

RACTON BOOSTER TRANSFER PUMPING STATION

Drawing Title:

PROPOSED HEAVY GOODS VEHICLE ACCESS/EGRESS

Portsmouth Water Drawing Number:	Rev:
	P02