



NOTES:
Dimensions to be checked on site before commencing work. Any discrepancies shall be reported to the architect immediately.
Do not scale from these drawings except for planning purposes. Use figured dimensions only.
Where applicable this drawing is to be read in conjunction with other consultants' drawings.

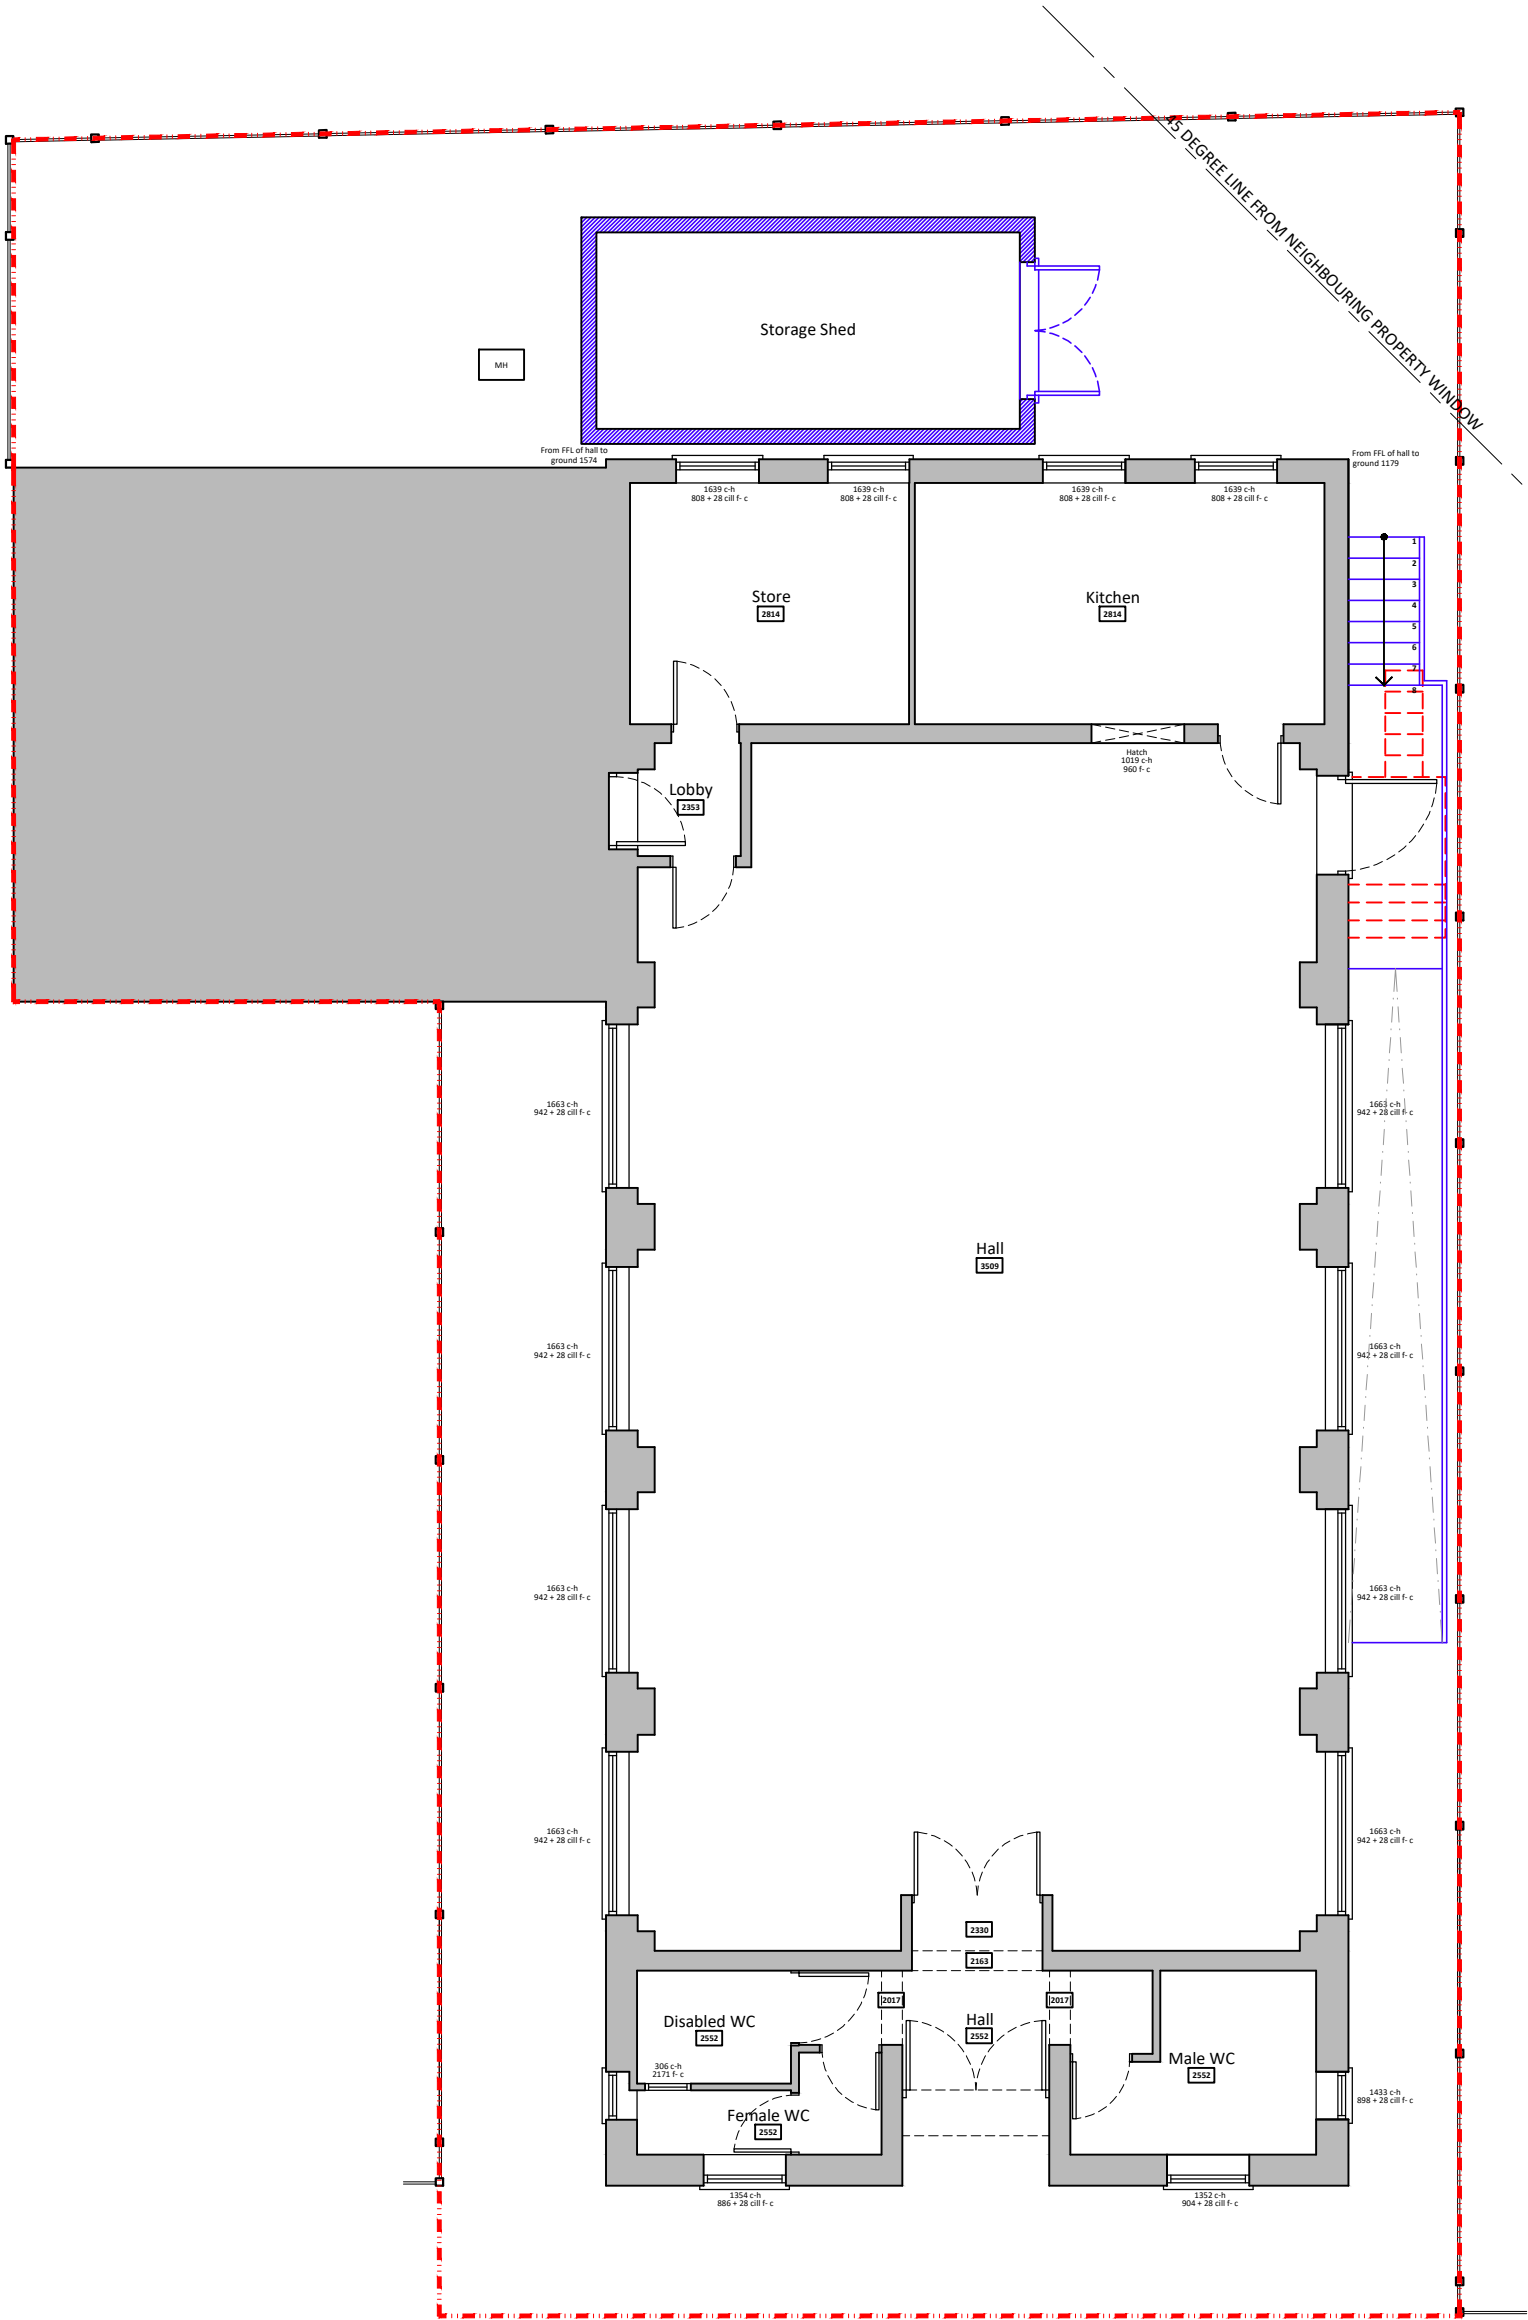


Ground floor plan scale 1:100

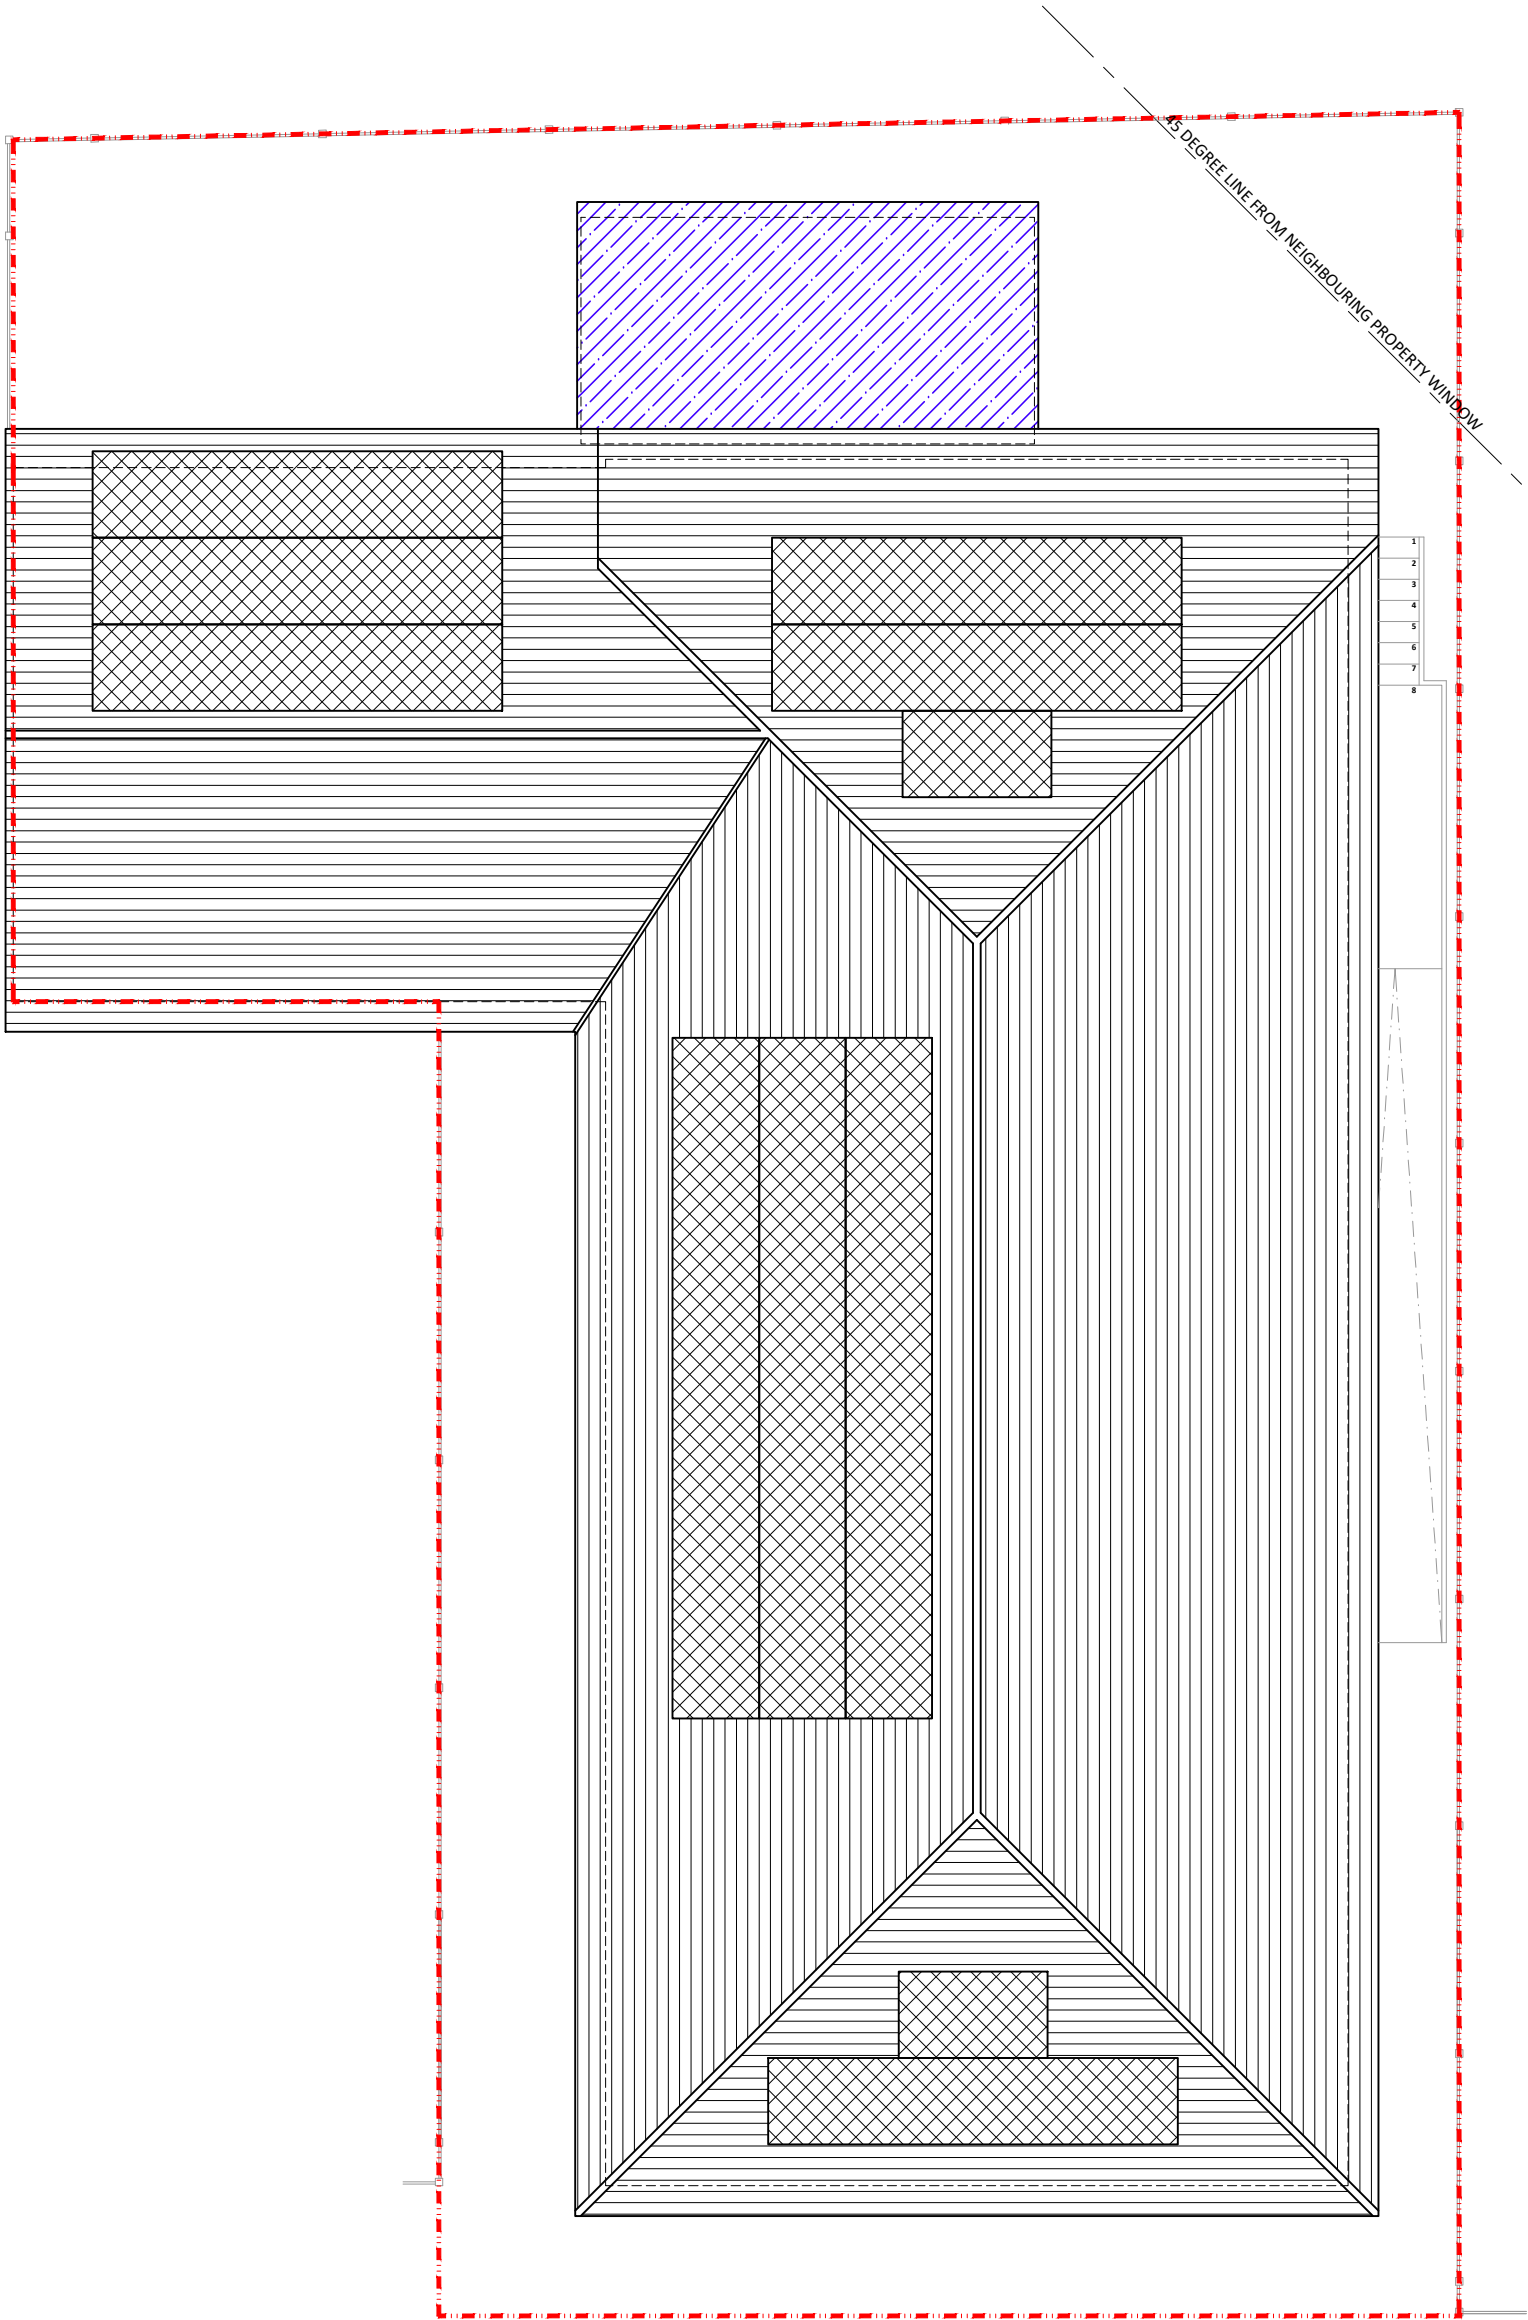

Roof plan scale 1:100

Boundary line
Existing walls
Proposed walls
Removed structure
Proposed structure

 

For
ST JAMES PARISH HALL
Project
PROPOSED ALTERATIONS AT
ST JAMES PARISH HALL,
20 CHURCH PATH, EMSWORTH
PO10 7DP

Title
PROPOSED PLANS
Date
MAY 24
Job Number
PL07/24
Drawn
SR
Drawing Number
04
Scale
as noted @ A2
Checked
.
Revision
0

Office Tel:
01243 933732
Email:
admin@jb-architecturedesign.com
Web:
www.jb-architecturedesign.com

