

APPENDIX 3 TREE PROTECTION PLAN AUGUST 2024

- 


Root protection area of tree radially from the centre of the stem
- 

Protective barrier
- CEZ

Construction exclusion zone
- 

Proprietary ground protection boards installed where no exiting hard standing is in situ
- 

Supervised exploratory excavations within this area to 600mm depth using hand tools only to determine screw pile locations

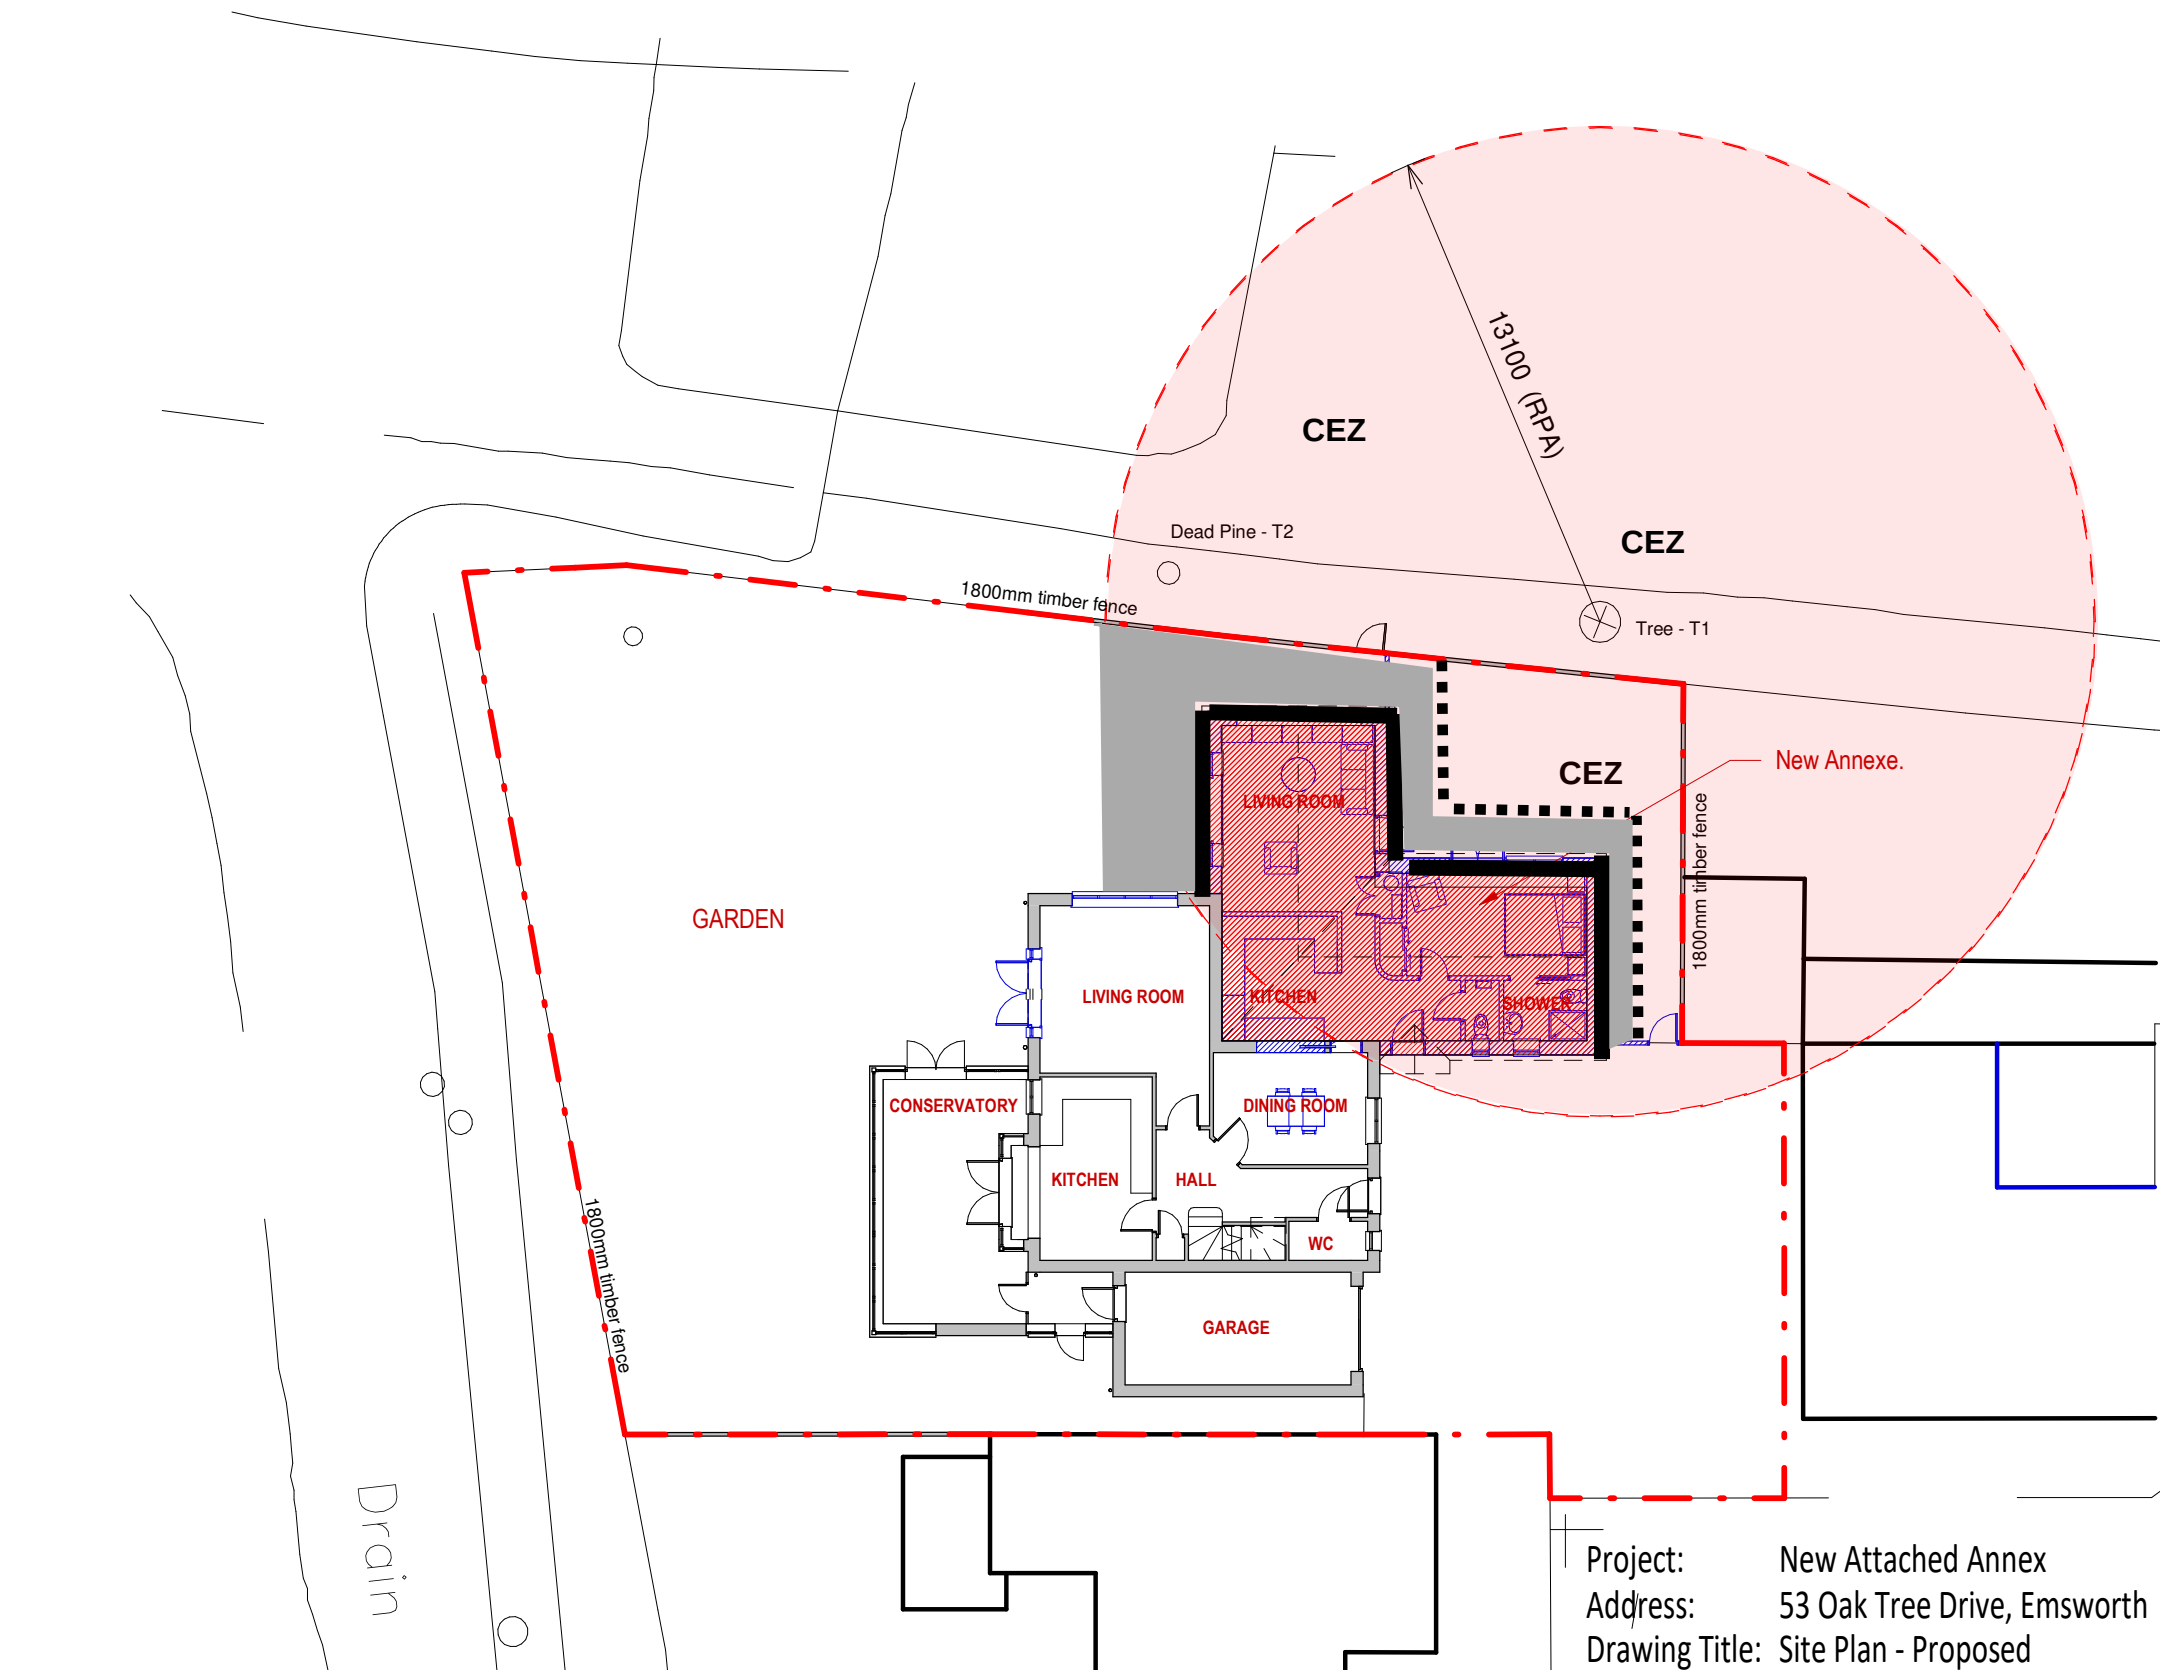

Site Plan - Proposed,
1 : 200
0 10m

Project: New Attached Annex
Address: 53 Oak Tree Drive, Emsworth
Drawing Title: Site Plan - Proposed

Drawing No: 23010/A07 C

C	Correction of T1 and RPA	15/08/2024
B	Drawing layout adjusted.	06/06/2023
A	Issued for budget estimate.	02/06/2023
Rev.		Date

THE ARCHITECTS DESIGN LTD

Unit 20D, The WREN Centre, Emsworth, Hampshire, PO10 7SU
01243 624622 | jp@thearchitectsdesign.co.uk | www.thearchitectsdesign.co.uk

Sheet Issue Date	Drawing Status:	Scale @ A3
May 2023	PLANNING	1 : 200

All dimensions shall be checked on site before work commences and any discrepancies advised. Figured dimensions only are to be taken from this drawing. This drawing is to be read in conjunction with all relevant consultants and/or specialists drawings/documents and any discrepancies or variations to be advised before work commences. This drawing is copyright of the architect and may not be copied, altered or reproduced in anyway without our written authority.