

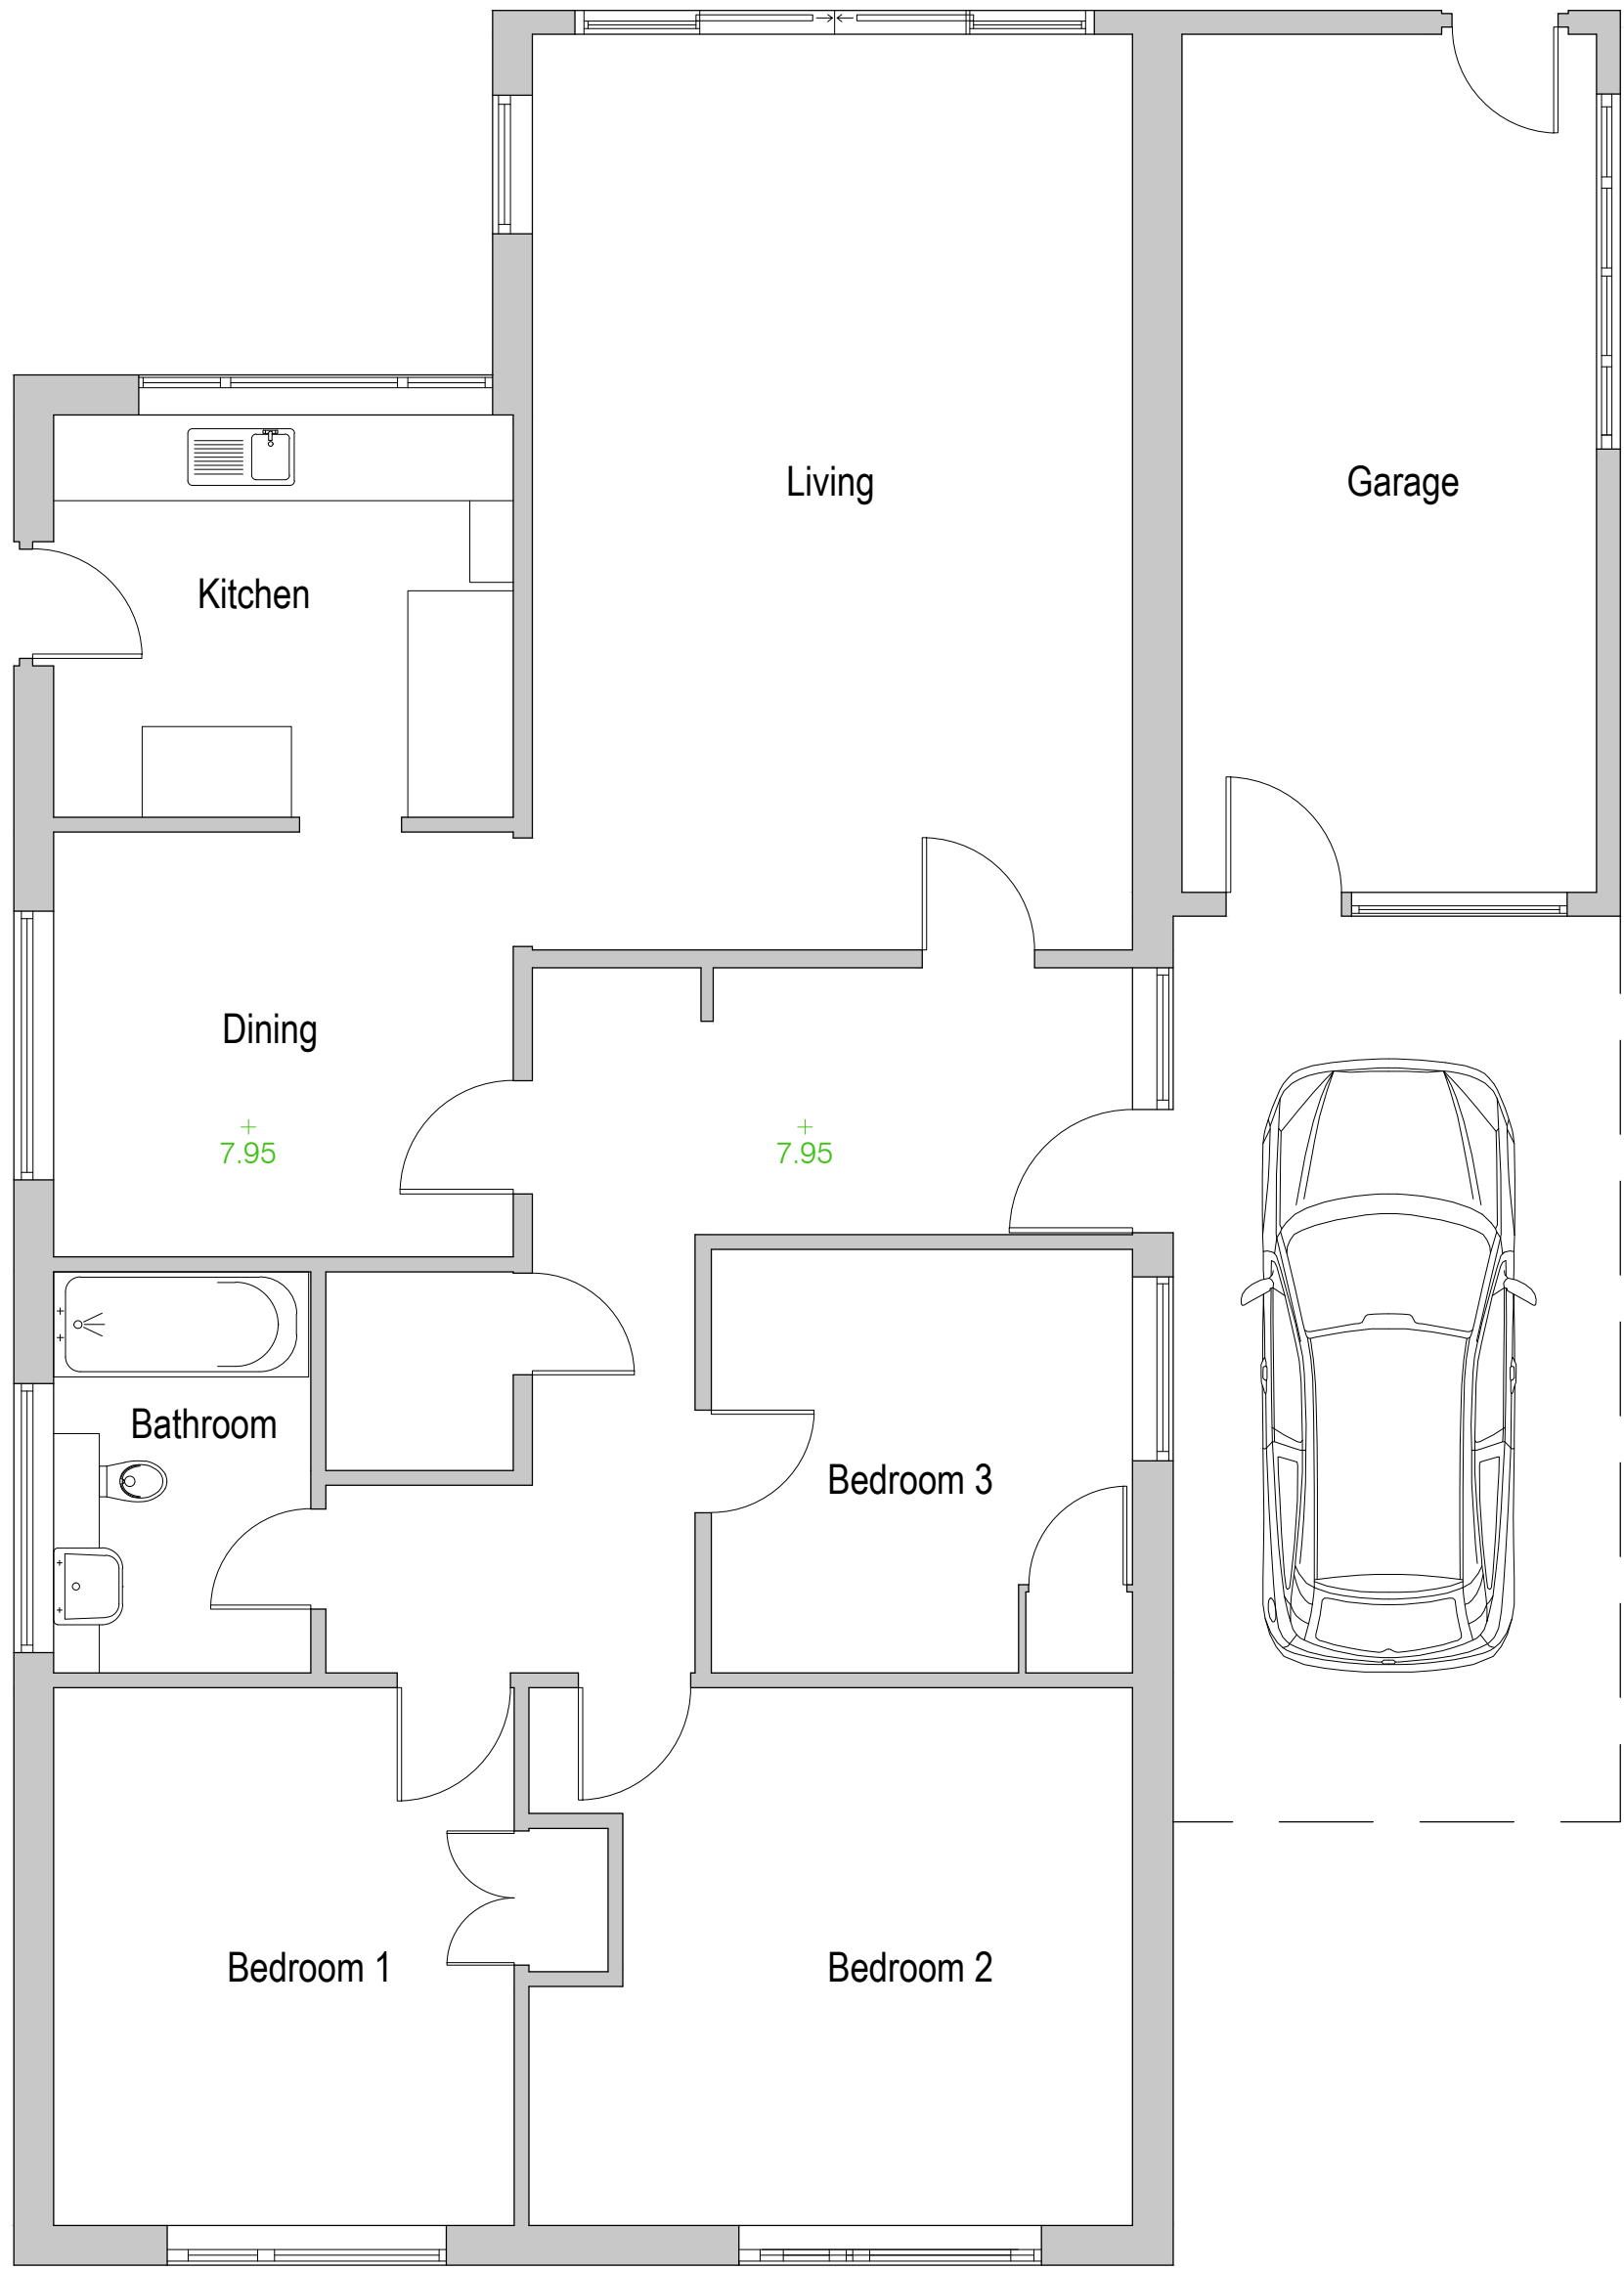
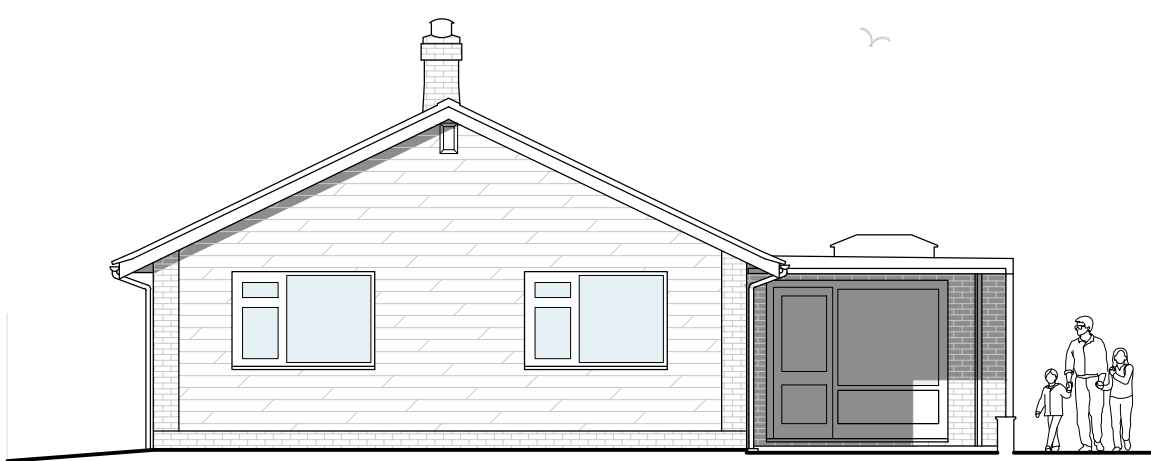



Approximate total gross internal
floor space - 118 m²
1270 ft²

 


GROUND FLOOR

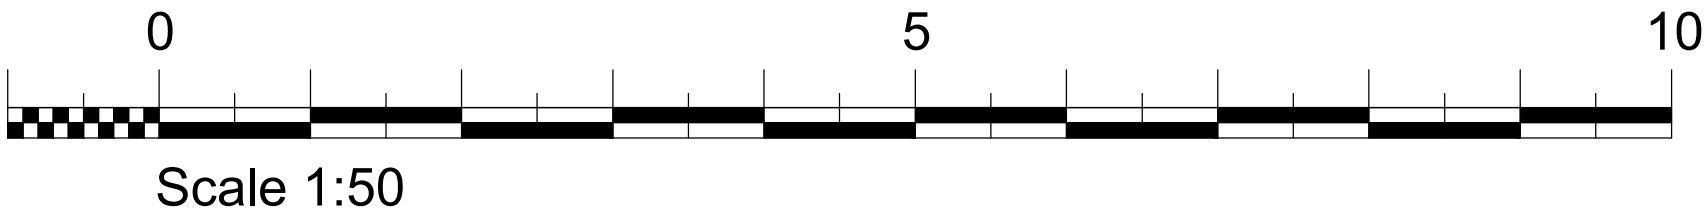

Front Elevation (east)

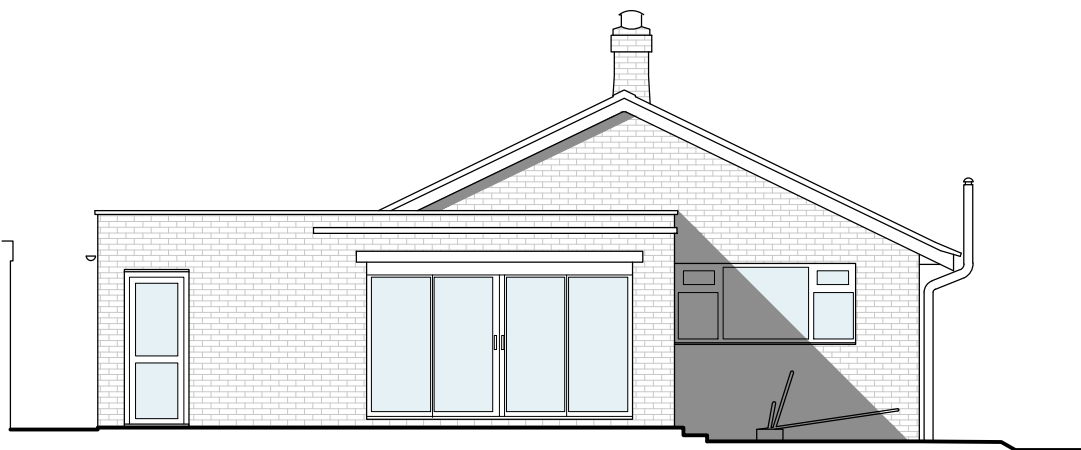


Rear Elevation (west)

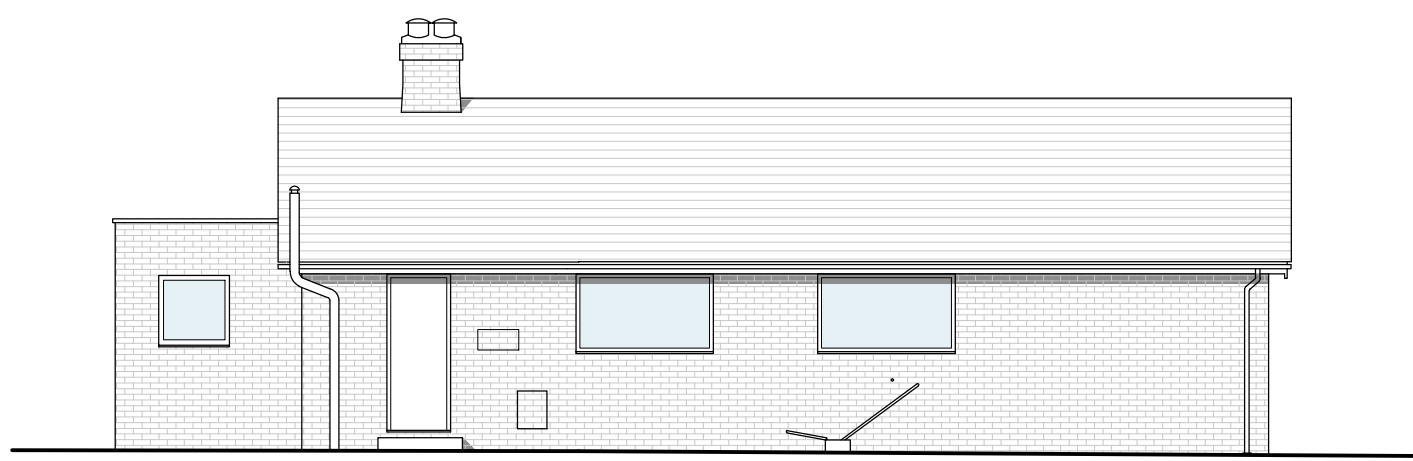

Side Elevation (south)



Side Elevation (north)

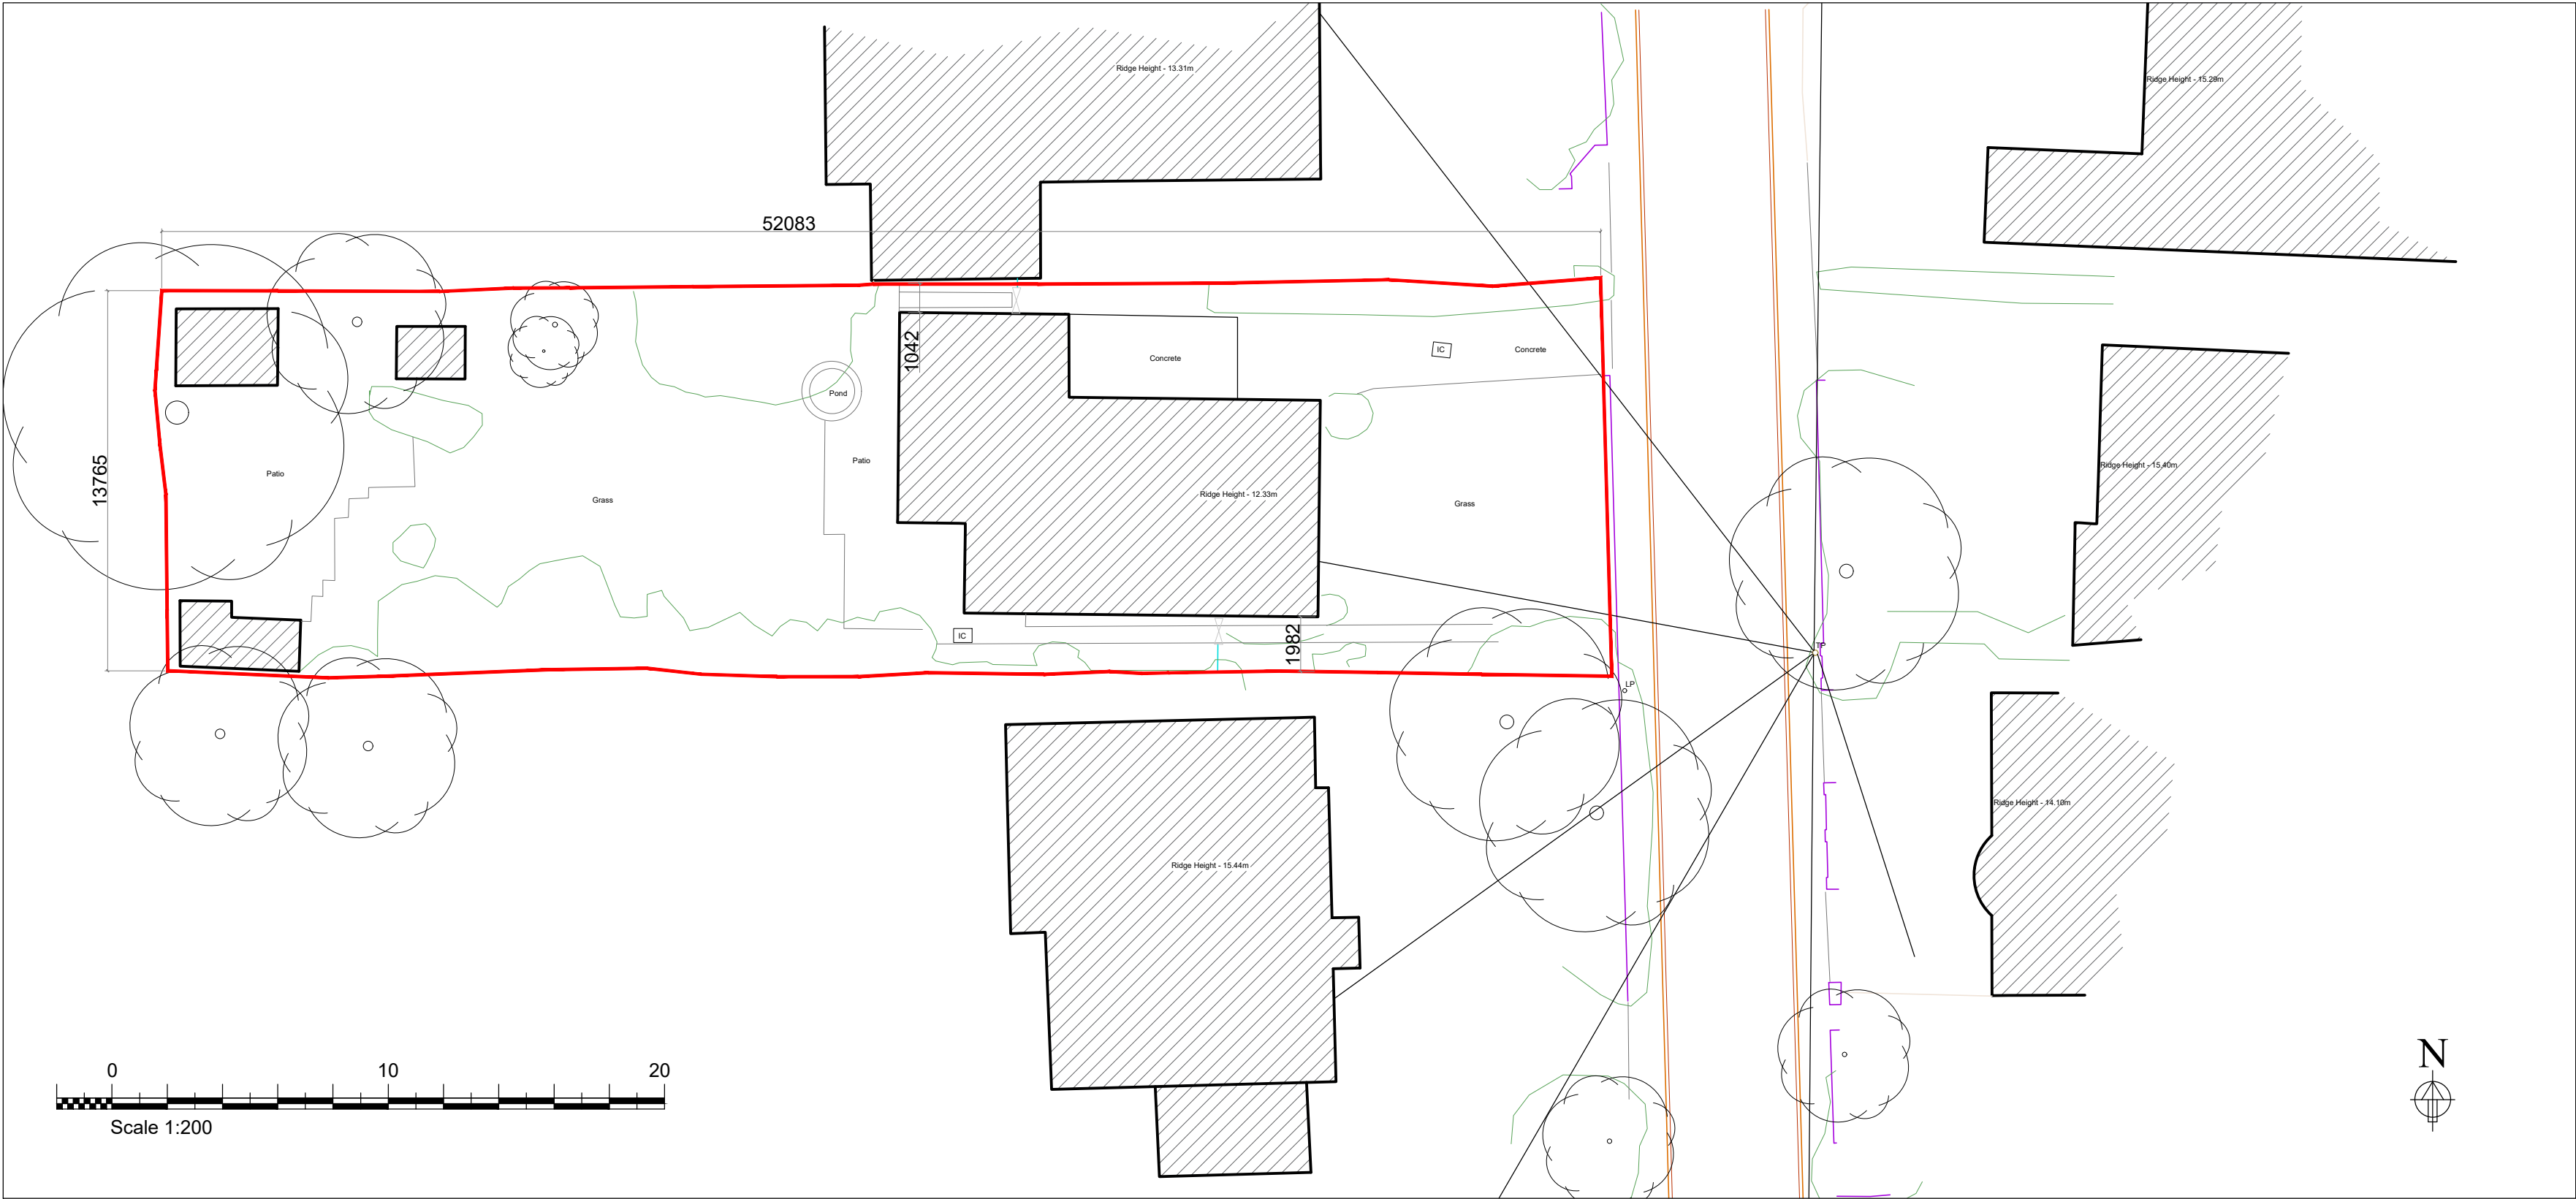

CLIENT
Mr J. Dobbie

PROJECT
4 Kingsey Avenue
Emsworth
Hampshire
PO10 7HP

TITLE
Existing
Floor Plans &
Elevations
Site Plan

STATUS
Planning

DATE
Dec. 2024

SCALE
1:50, 1:100, 1:200

DRAWN BY
CB

DRAWING NUMBER
1531

REVIEWED BY
CB

P 001

01730 816336
07949 682974
info@boherarchitecture.com
www.boherarchitecture.com
Challenger House, Rumbolds Hill
Midhurst, GU29 9BY

