


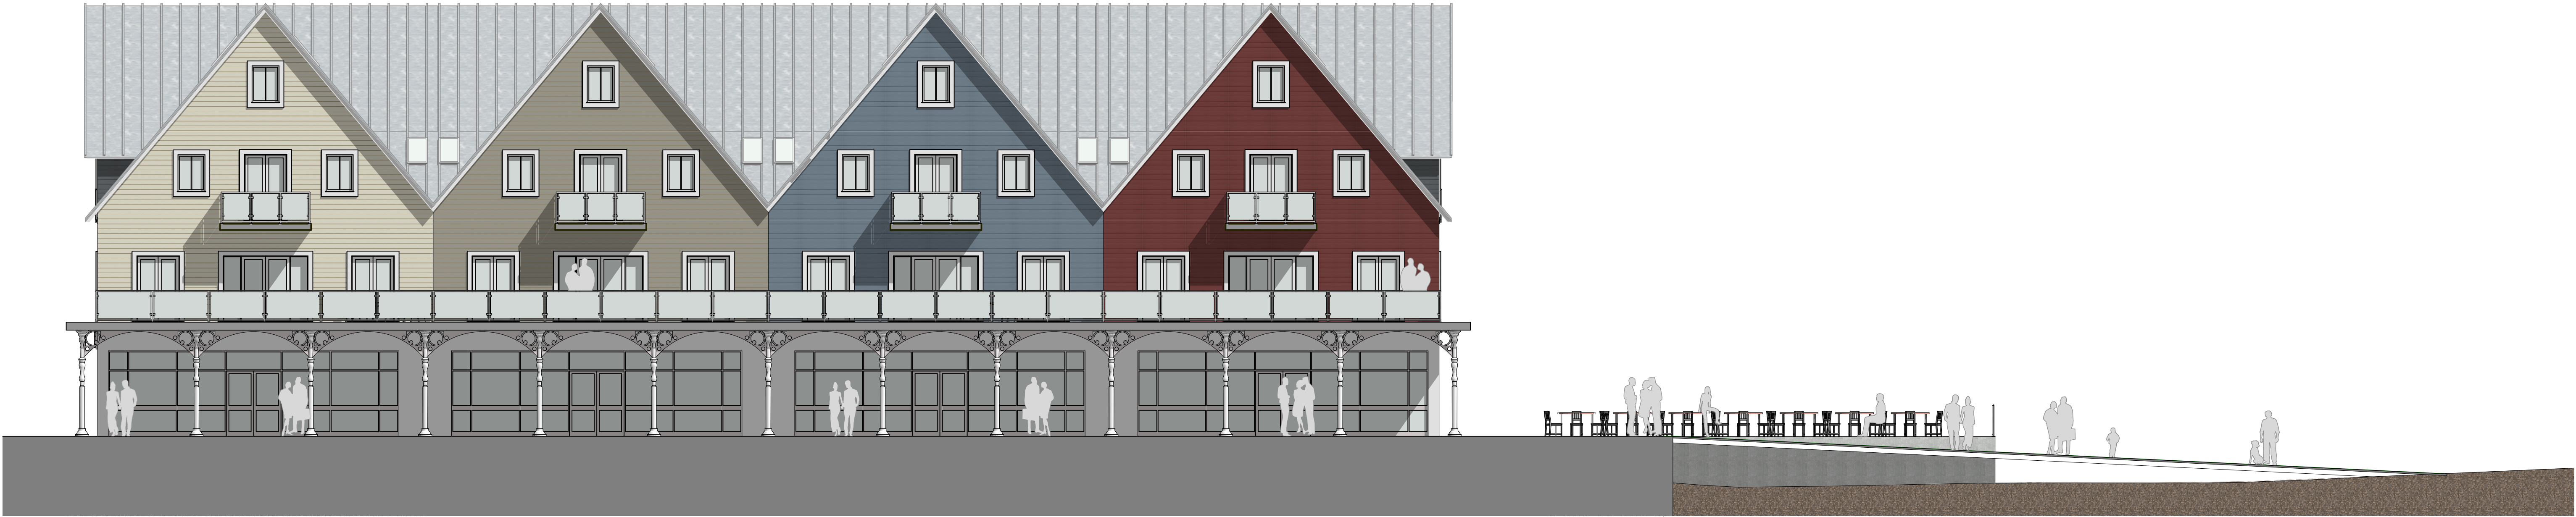

revisions & notes:

RevID	CHD	Change Name	Date
A	Ch-01	Planning Application	18/12/2024
B	Ch-04	Revision	18/12/2024

Drawing:
Drawing name: West Elevation - East Building
Date: ####
Scale: 1:100 @ A1
Drawn: JS

Project:
Project name: Beachlands
Site address: 5 Sea Front
Client: Linland Ltd

Project description: Site Redevelopment
Project status: Planning



61 South Street, Havant, Hampshire PO9 1BZ
t: 023 9248 2494
e: design@pwp-architects.com

f: 023 9248 1152
w: www.pwp-architects.com

Project No. **5855**
drawing No. **1292** rev **B**