



Drawing
Technical

info@drawingtechnical.co.uk
07845656848

Site Address: Fraser Rd
Havant
PO9 3EJ

Drawing Title: Proposed Pitchside
Container

Client Name: Havant Rugby Club

Job No. DT125B - PL Scale A1 Date 22/07/2024

Revision B Drawing No. 125B-PL1 Drawn By LA




Drawing Notes

The contents of this drawing are copyright to Drawing Technical and may not be altered, copied or reproduced without written consent.

Contractor must verify all dimensions and report any discrepancies before putting work in hand.

Drawings for PLANNING purpose only and hence do not scale from this drawing.

Rev	Description	Date

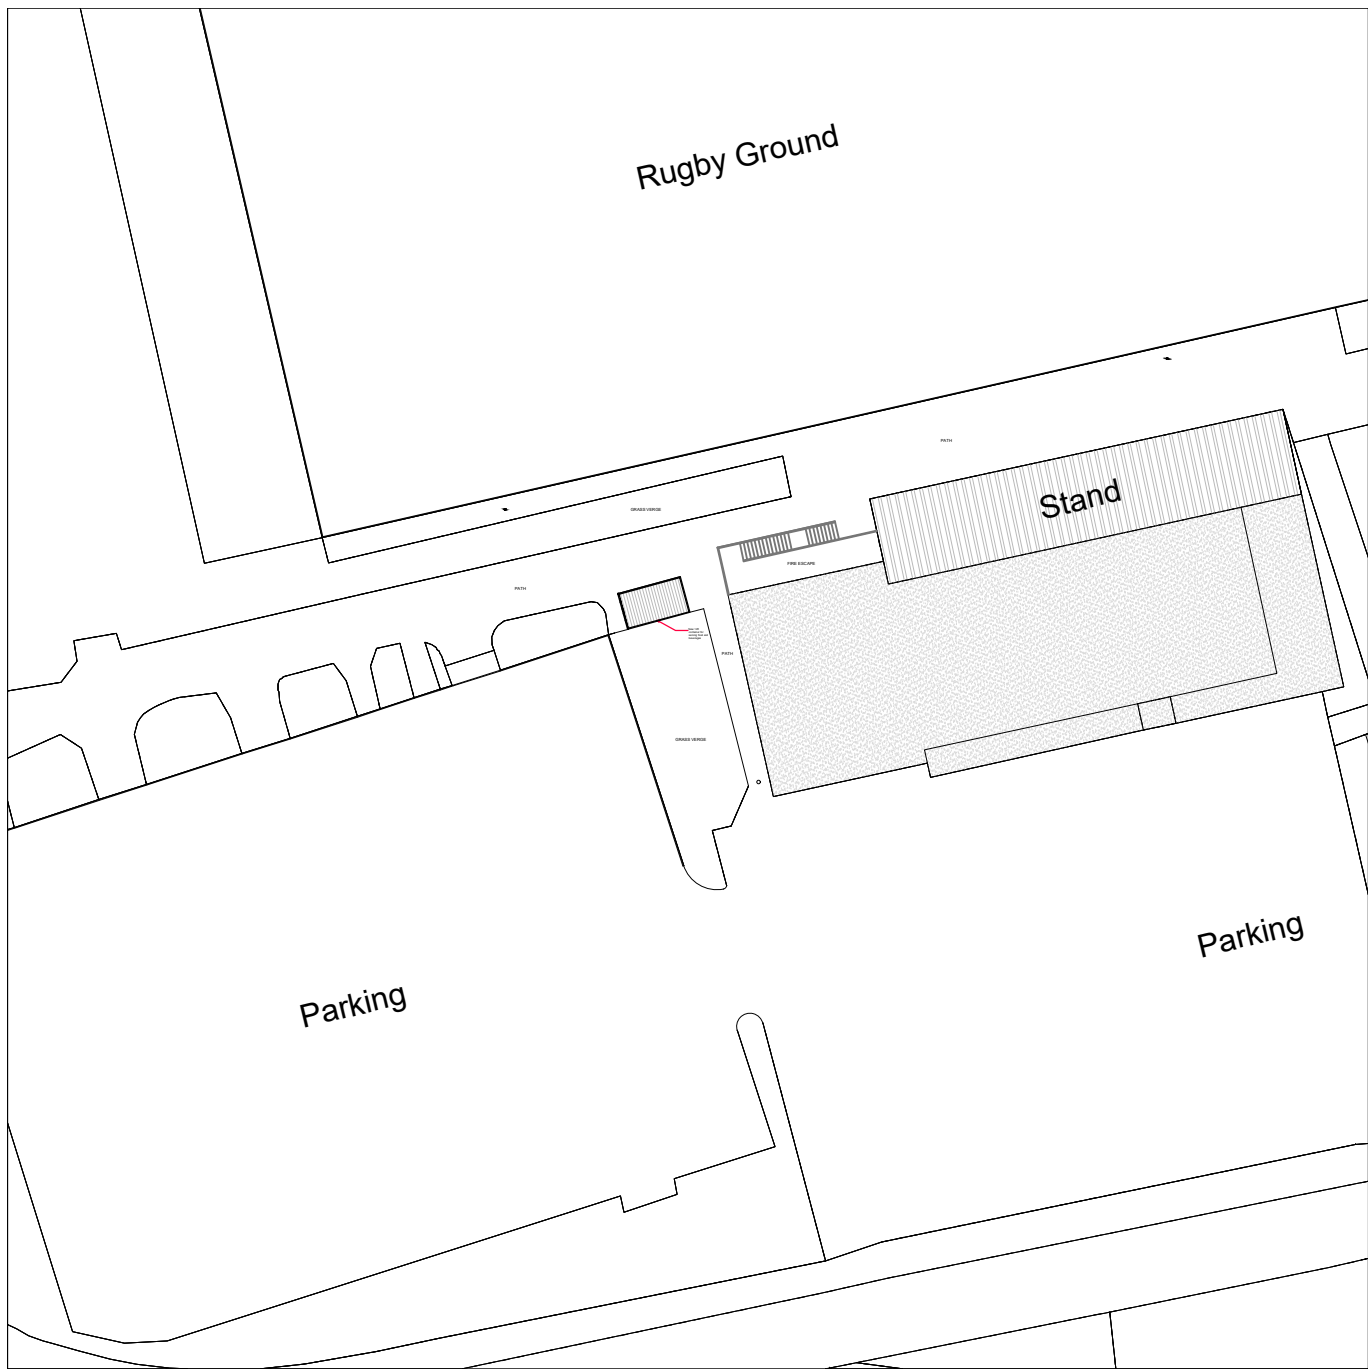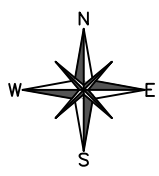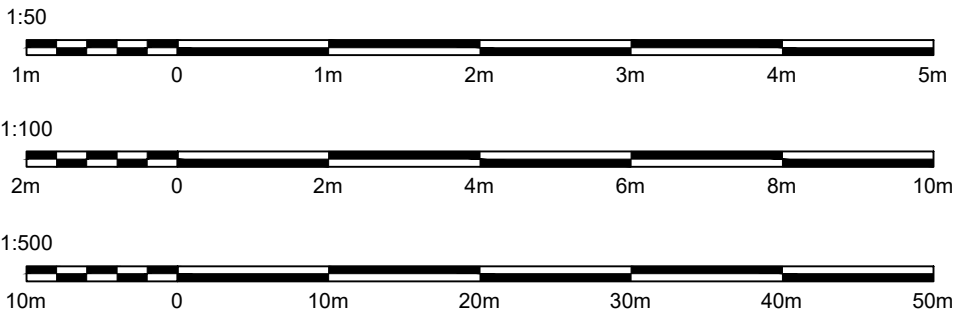


Proposed Block Plan
1:500

Elevation A


Elevation C

Elevation B

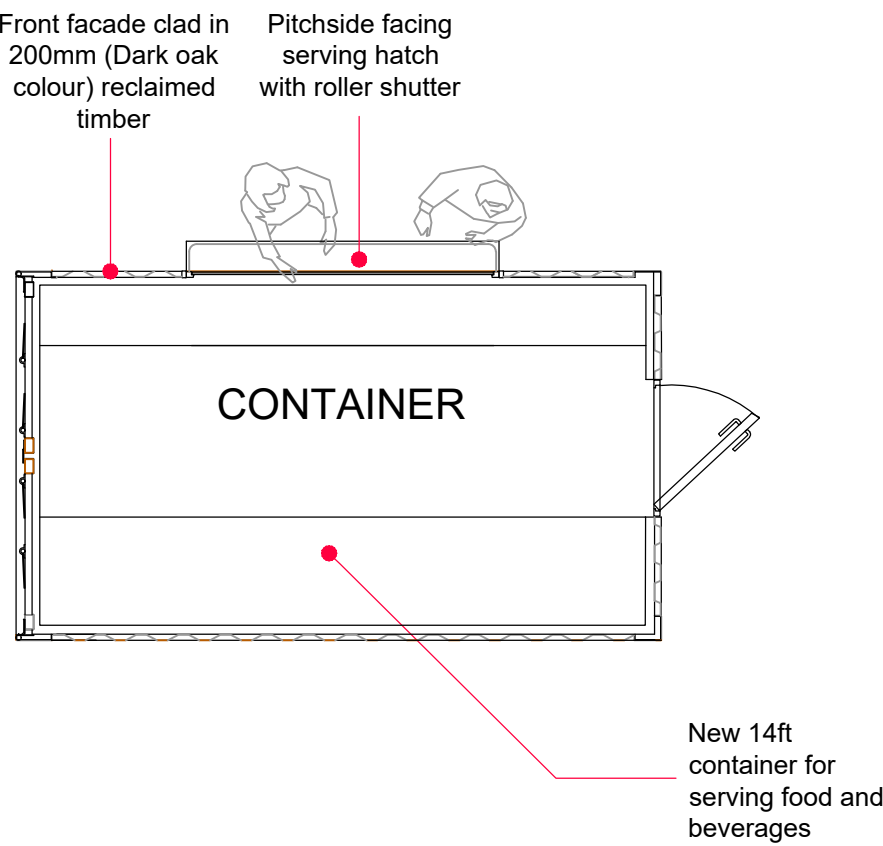


Elevation D


Proposed Layout
1:50

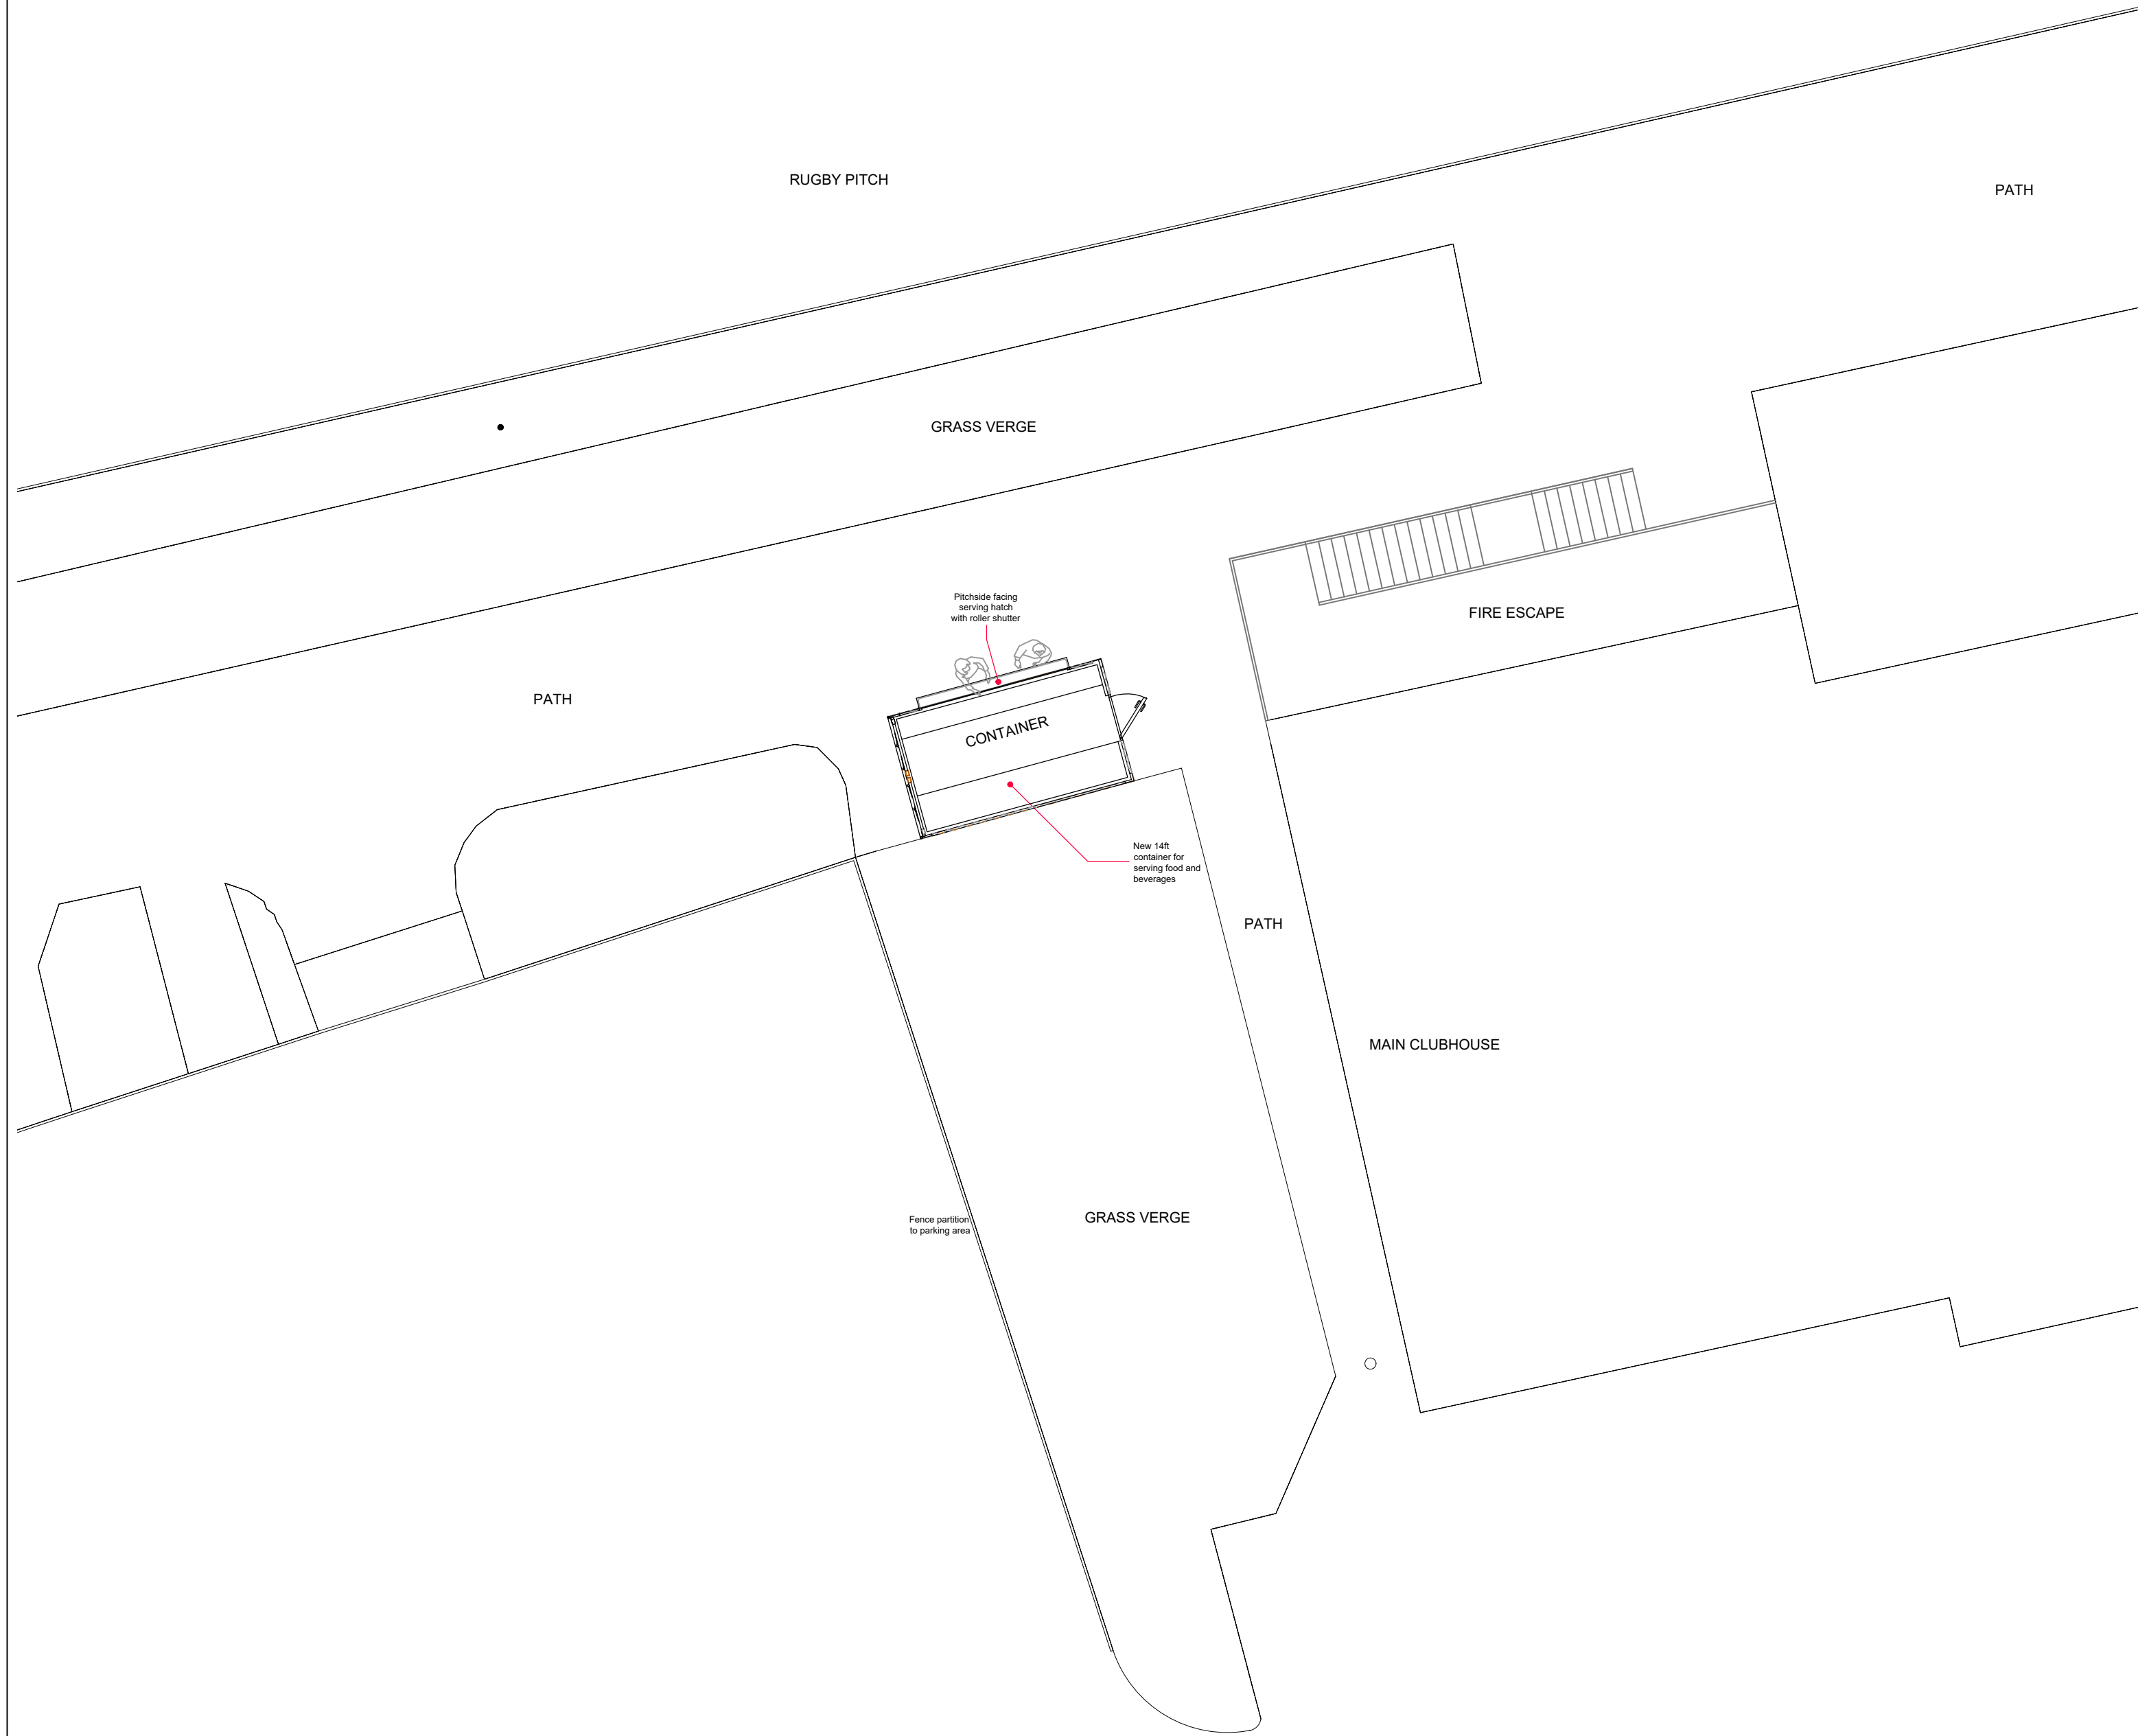

Proposed Site Plan
1:100

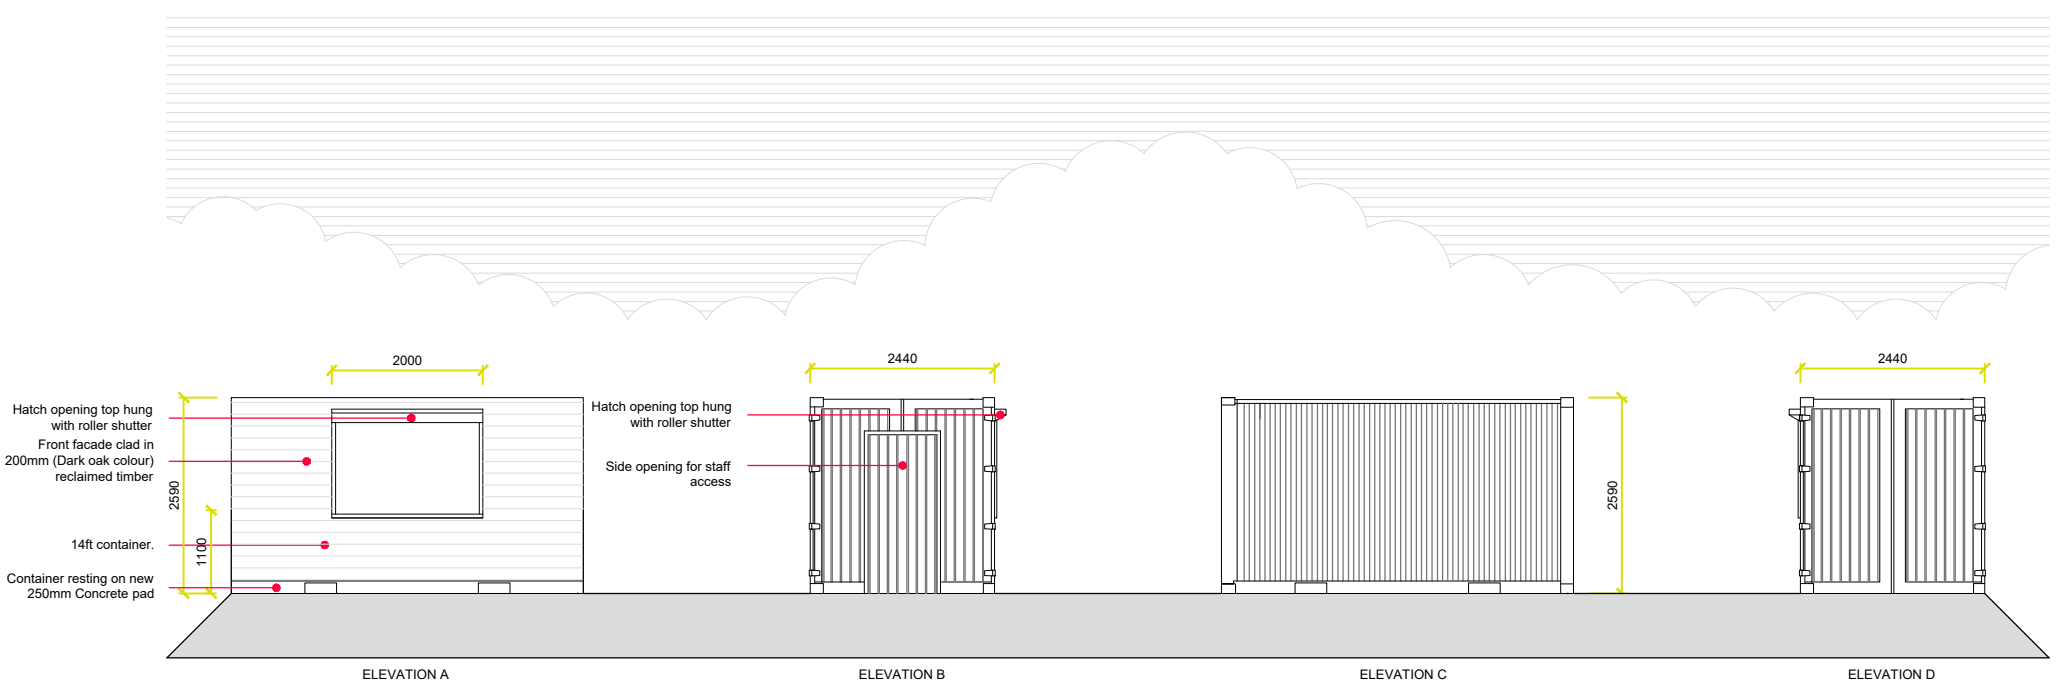

Proposed Elevations
1:100

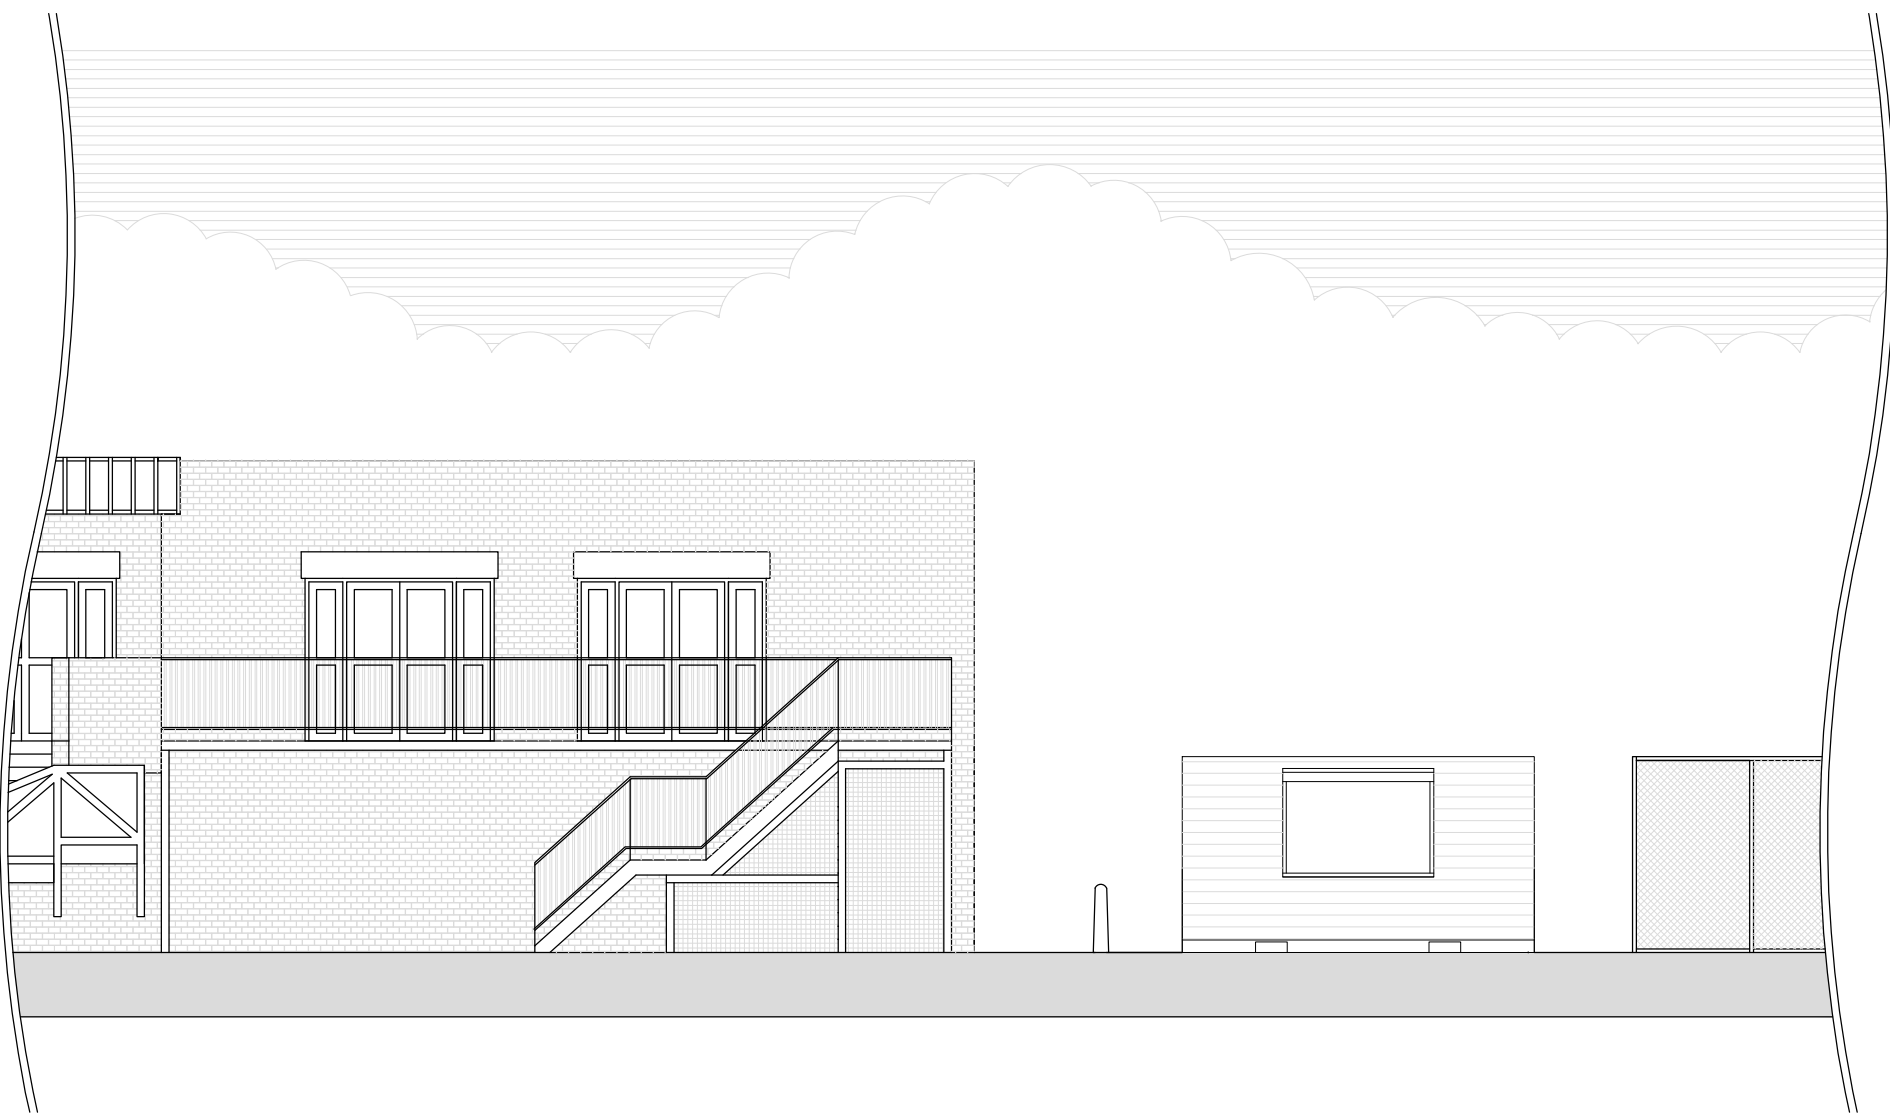

Pitchside Elevation
1:100