



- GENERAL NOTES :
1. This drawing is the copyright of KSA Architects Ltd and may not be copied, altered or reproduced in any form or passed on to a third party without written consent. If in doubt ASK.
 2. The drawing reflects current standards and legislation agreed for this project at the time of original issue.
 3. This drawing is to be read in conjunction with all relevant architects, structural engineers, mechanical & electrical engineers and specialists drawings / specifications.
 4. Any discrepancies in dimensions or details between the various drawings should be reported immediately.
 5. All dimensions are in millimetres and all levels are in meters.
 6. Do not scale from this drawing for construction, if in doubt ASK.



Front Elevation

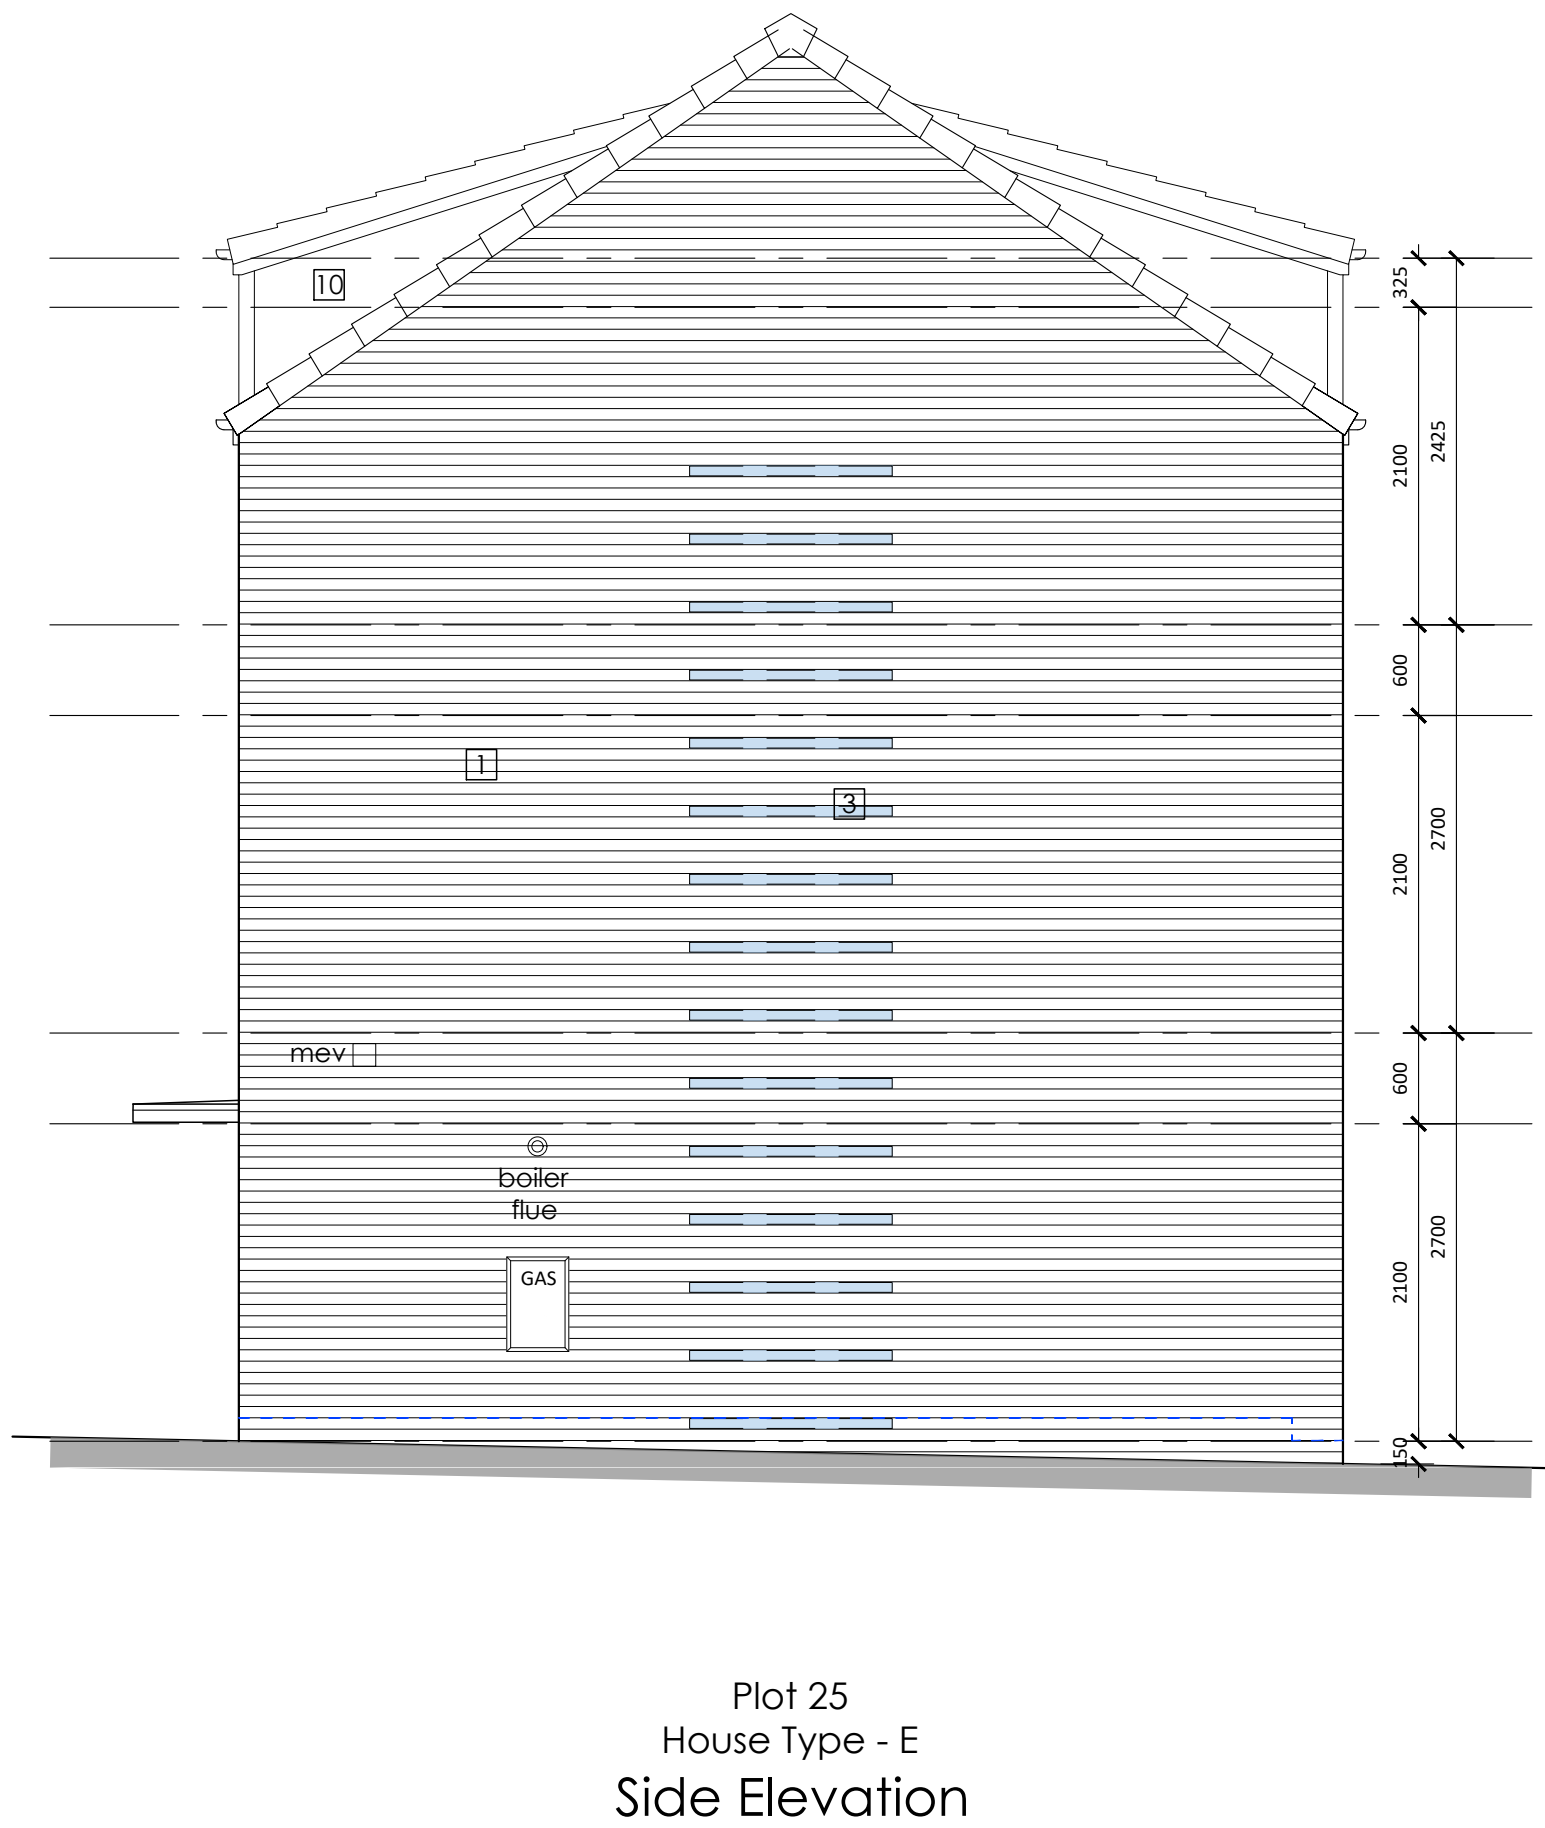

Rear Elevation

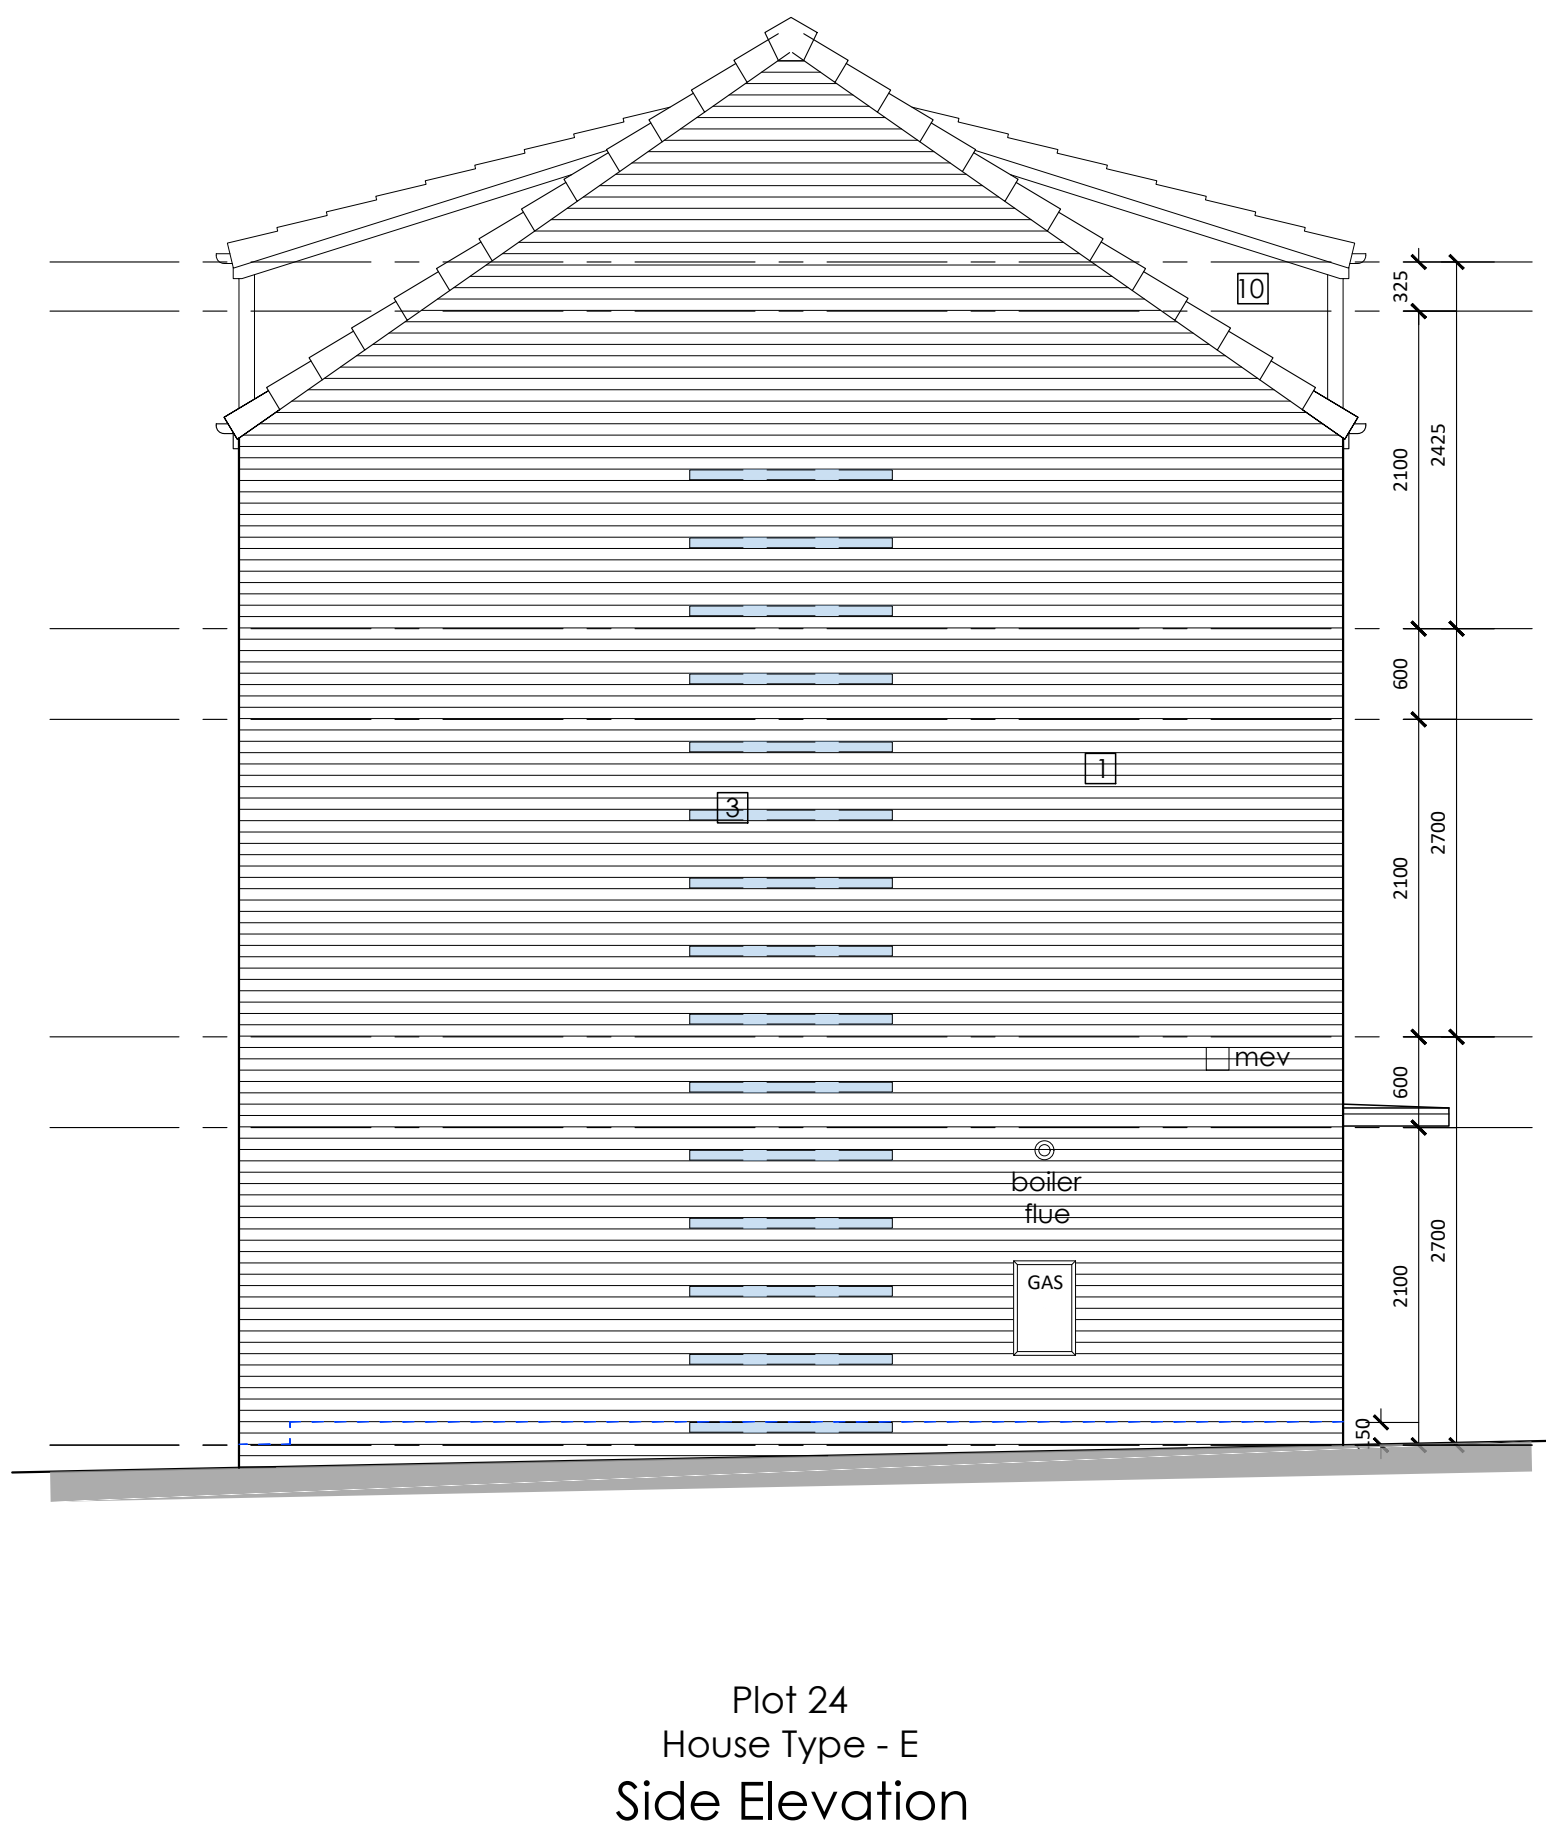

Symbol Legend:

⊙	Boiler Flue
mev	Mechanical Vent Location
obs	Obscure Glazing
- - -	DPC
- - -	Movement Joint location
GAS	Gas Meter Location
Water	Water Meter Location
Elec	Electric Meter Location

Material Legend:

1	Brickwork - Red / Brown Multi Stock Brick
2	
3	Projecting brickwork detail - Blue Engineering Brick
4	Windows / Doors - Grey (RAL 7016) - Upvc
5	Roof Tile - Redland Mini Stonewold - Grey Slate
6	Soffits and Fascias - Grey (RAL 7016) - UPVC
7	Canopy - Grey (RAL 7016) - UPVC
8	Front Door - Grey (RAL 7016) - Metal Faced Composite
9	Rwp / Guttering - Grey (RAL 7016) - Upvc
10	Lead faced dormers

Note:
All lintels and penetrations to be provided with cavity trays. Please refer to details for guidance.

E	09-10-24	Window type C adjusted to a 3 light arrangement, as instructed.	SS	EG
D	11-07-24	MIs added.	SS	EG
C	03-06-24	Minor update to capture EA and client comments 31-05-2024	SS	EG
B	25-04-24	Co-ordinated in accordance with clients comments - for construction issue.	SS	EG
A	08-04-24	First issue	SS	EG
Rev	Date	Description	Rev By	Ckd By

KSA The people orientated placemakers.

Client **Amiri HOMES**

Project
31 Homes at -
Woodcroft Copse,
Woodcroft Lane,
Waterlooville.

Drawing Title
House Type E - Plots 24-25 Elevations

Drawing Status
CONSTRUCTION ISSUE

Document Ref.
1303-KSA-XX-XX-DR-A-405

Scale
1:50 @ A1

Revision
E

Drawn By
SS

RIBA **KSA Architects Ltd.** 35 Kingston Crescent, North End Portsmouth, Hampshire, PO2 8AA. Phone: 023 9267 3618 Email: info@ksaltd.co.uk Web: www.ksaltd.co.uk