



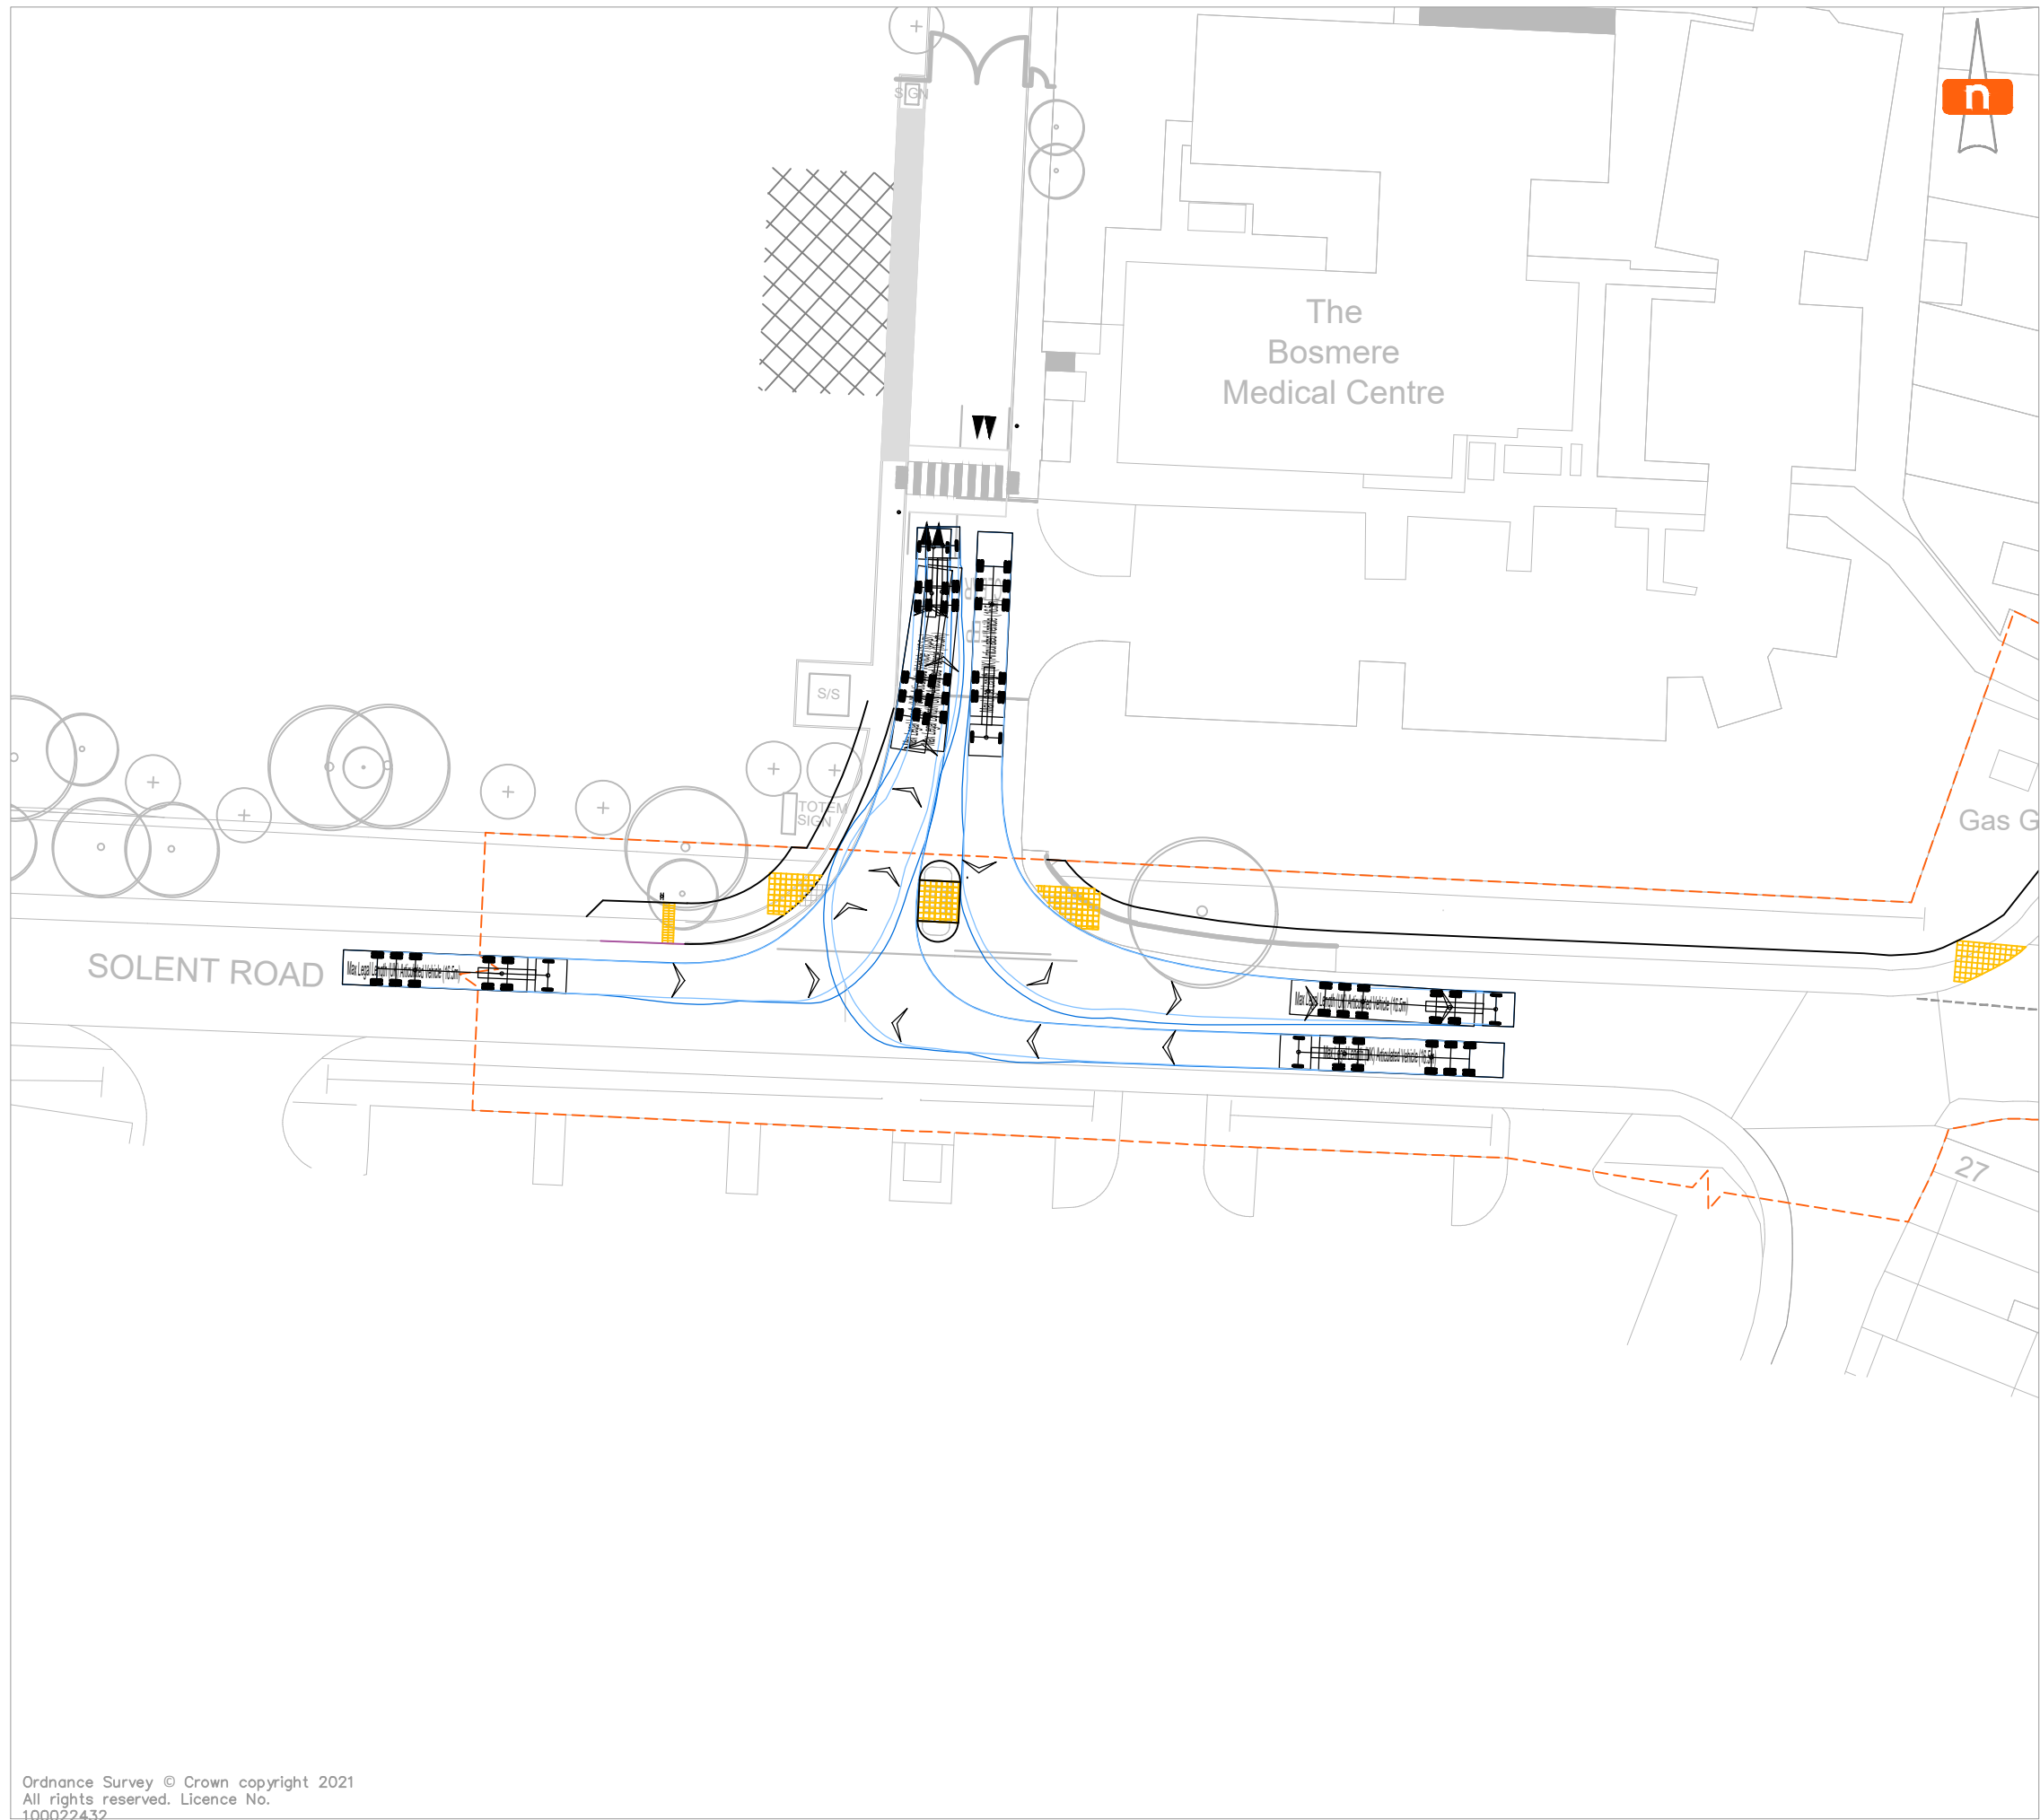

- Note:
1. This drawing is indicative and subject to discussions with local & national highway authorities. This design is also subject to confirmation of land ownership, topography location of statutory services, detailed design and traffic modelling.
 2. Road markings & traffic signs are to be in accordance with "The Traffic Signs Regulations and General Directions 2016".
 3. Do not scale from this drawing. Work from figured dimensions only.
 4. All dimensions are shown in metres unless noted otherwise.
 5. Drawing based on Cornish Architects layout: TP_003H_Site Plan As Proposed_19003.dwg

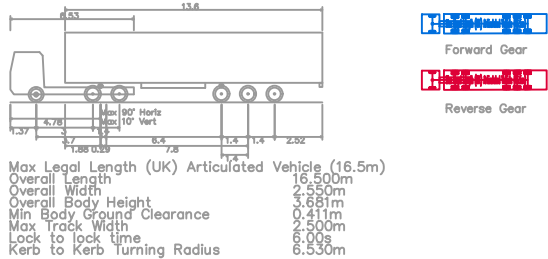

—	05.12.2023	Initial Issue
REV	DATE	REMARKS

CLIENT

Chancerygate (Erdington) Ltd

JOB
TITLE

Solent Road, Havant

DRAWING
TITLE

Swept Path Analysis
Articulated Vehicle (16.5m)

DRAWING NO.

J32-5257-AT-A01

DRAWN	PS	CHECKED	MF
-------	----	---------	----

CREATED	Apr '22	SCALE	1:500 at A3
---------	---------	-------	-------------

mode transport planning
Butler House
177 - 178 Tottenham Court Road
London
W1T 7NY



T 020 7000 9389
E info@modetransport.co.uk
W www.modetransport.co.uk

transport planning