



PLANNING ONLY


This drawing is for the above approval only and is subject to Planning Approval. This drawing has been based on third party survey and scheme drawings. Do not scale from this drawing (LA Planning Dept. can scale the drawings). The Architect, Richard Silver (RS Design), owns the copyright in the drawings and documentation produced in the course of the project. The client named below has a licence to copy and use the drawings and documentation only for purposes related to the project named below at the stage noted above. No drawings or client details will be released to anyone other than the client, unless given written instruction for distribution.

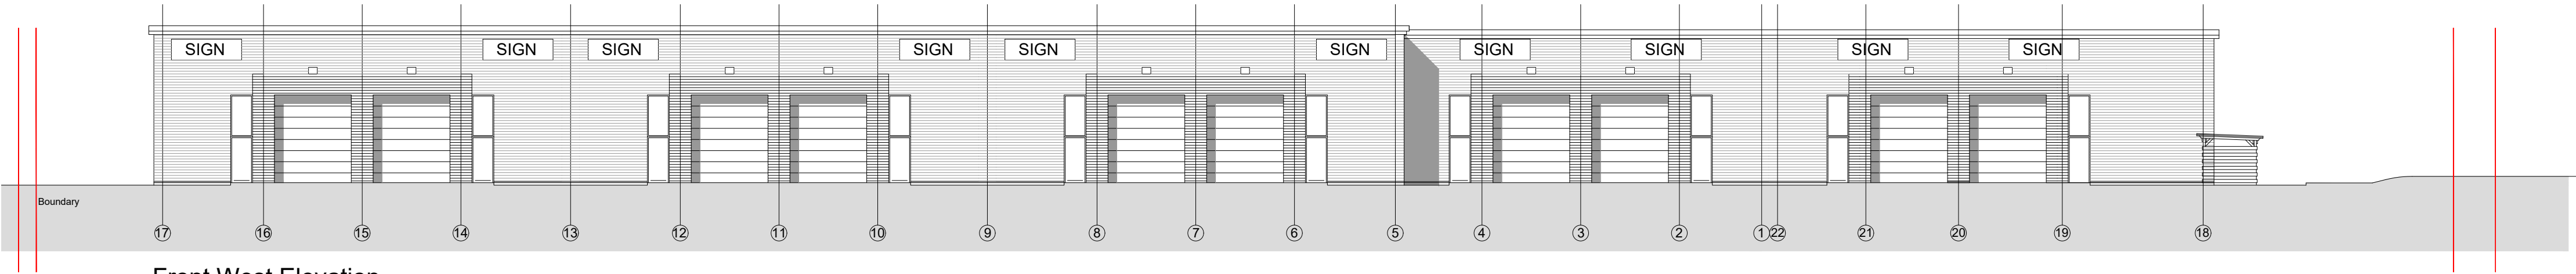


Front West Elevation

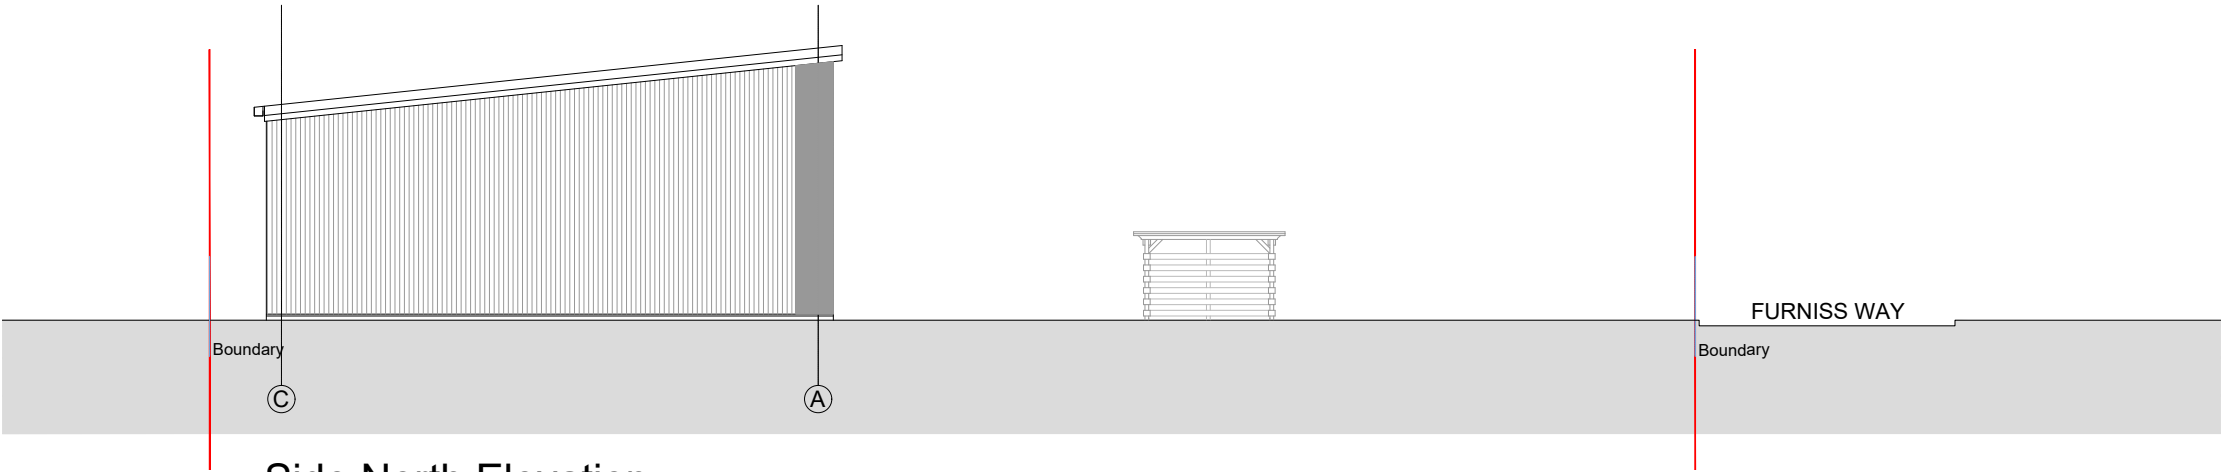

Side North Elevation

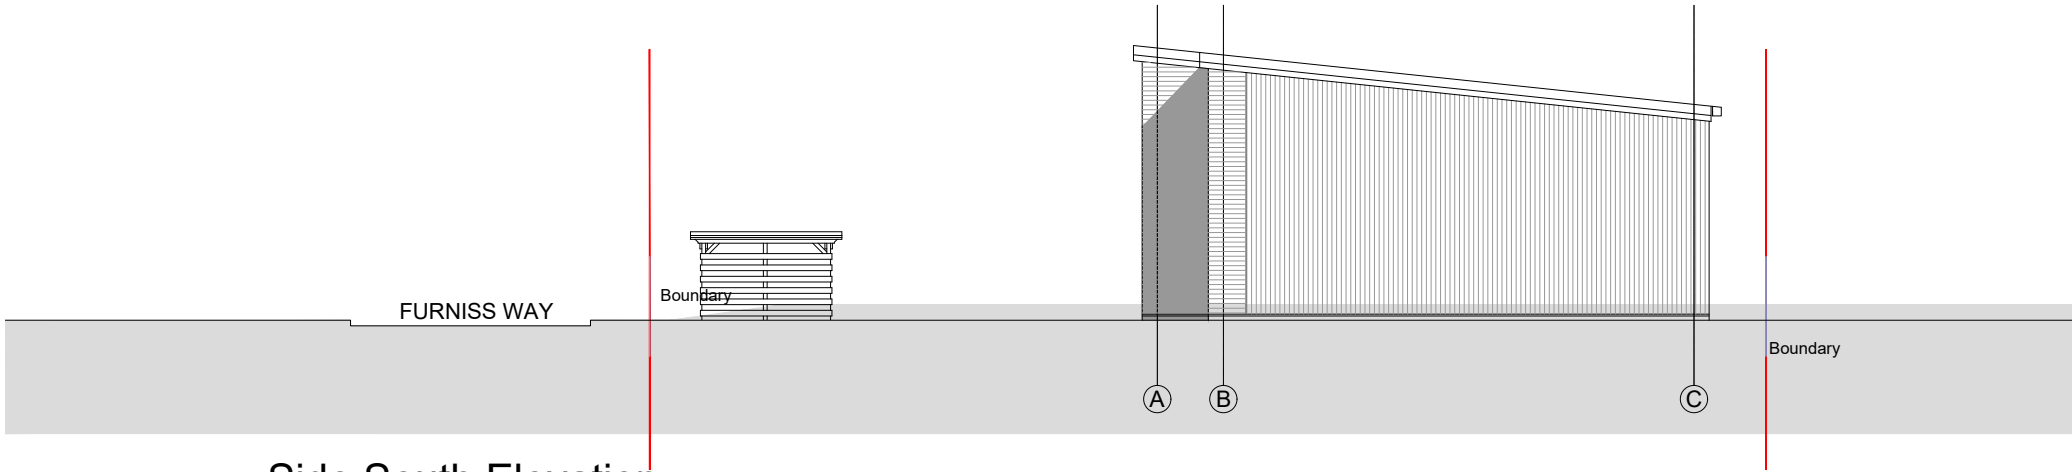

Side South Elevation

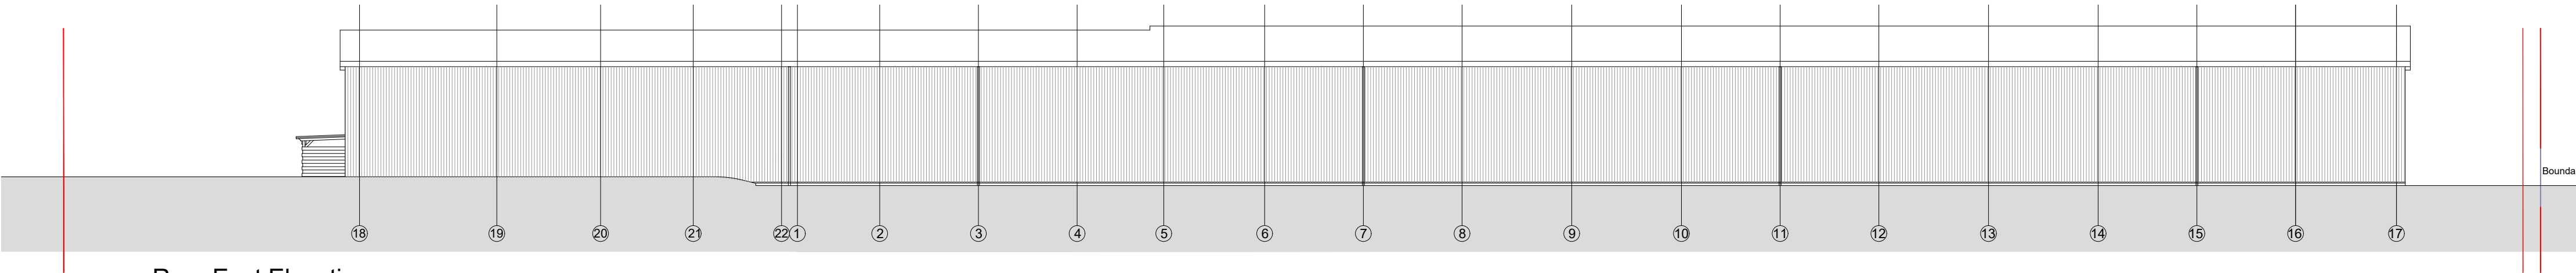

Rear East Elevation

CLIENT	PROJECT	DATE	DRAWN
Hayling Island Builders Ltd	Furniss Way	June 2022	RS
SCALE	DRAWING	DRAWING NO	REV
1:200 @ A2	Elevations as Proposed	22854 P 10	E