
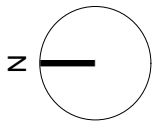


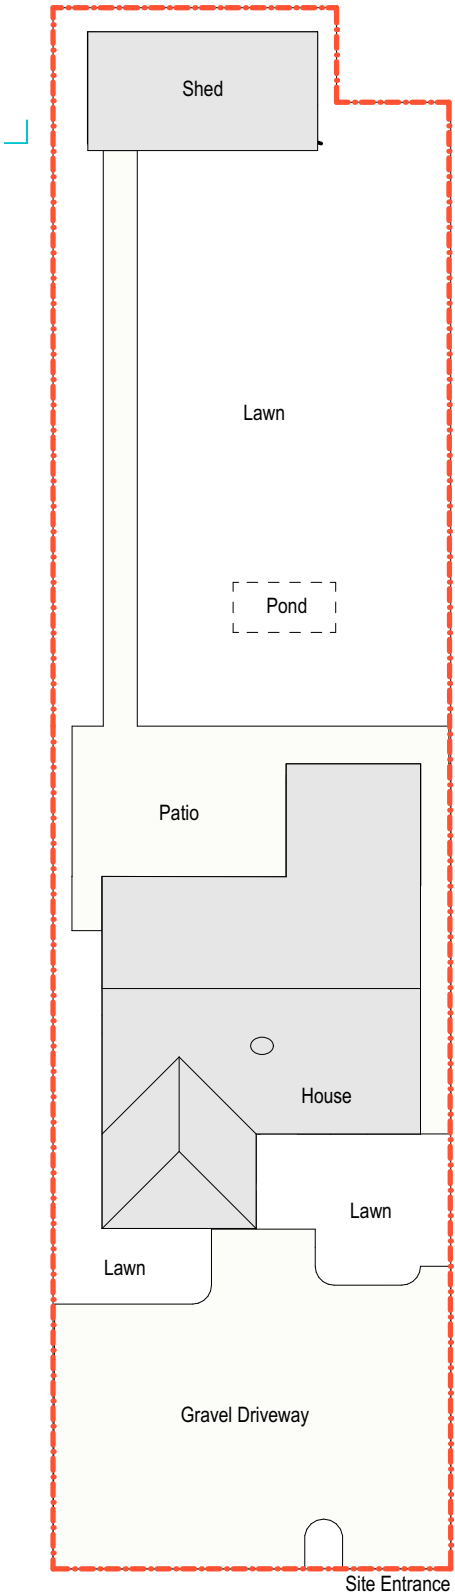

Kingsway Road

Rev	Description	Date	DB	CB
-----	-------------	------	----	----

Site Plan

PROJECT Kingsway	JOB NO Kingsway
SCALE 1:200@A3	DATE
DRAWN BY/CHECKED BY /	REVISION
DWG#	