

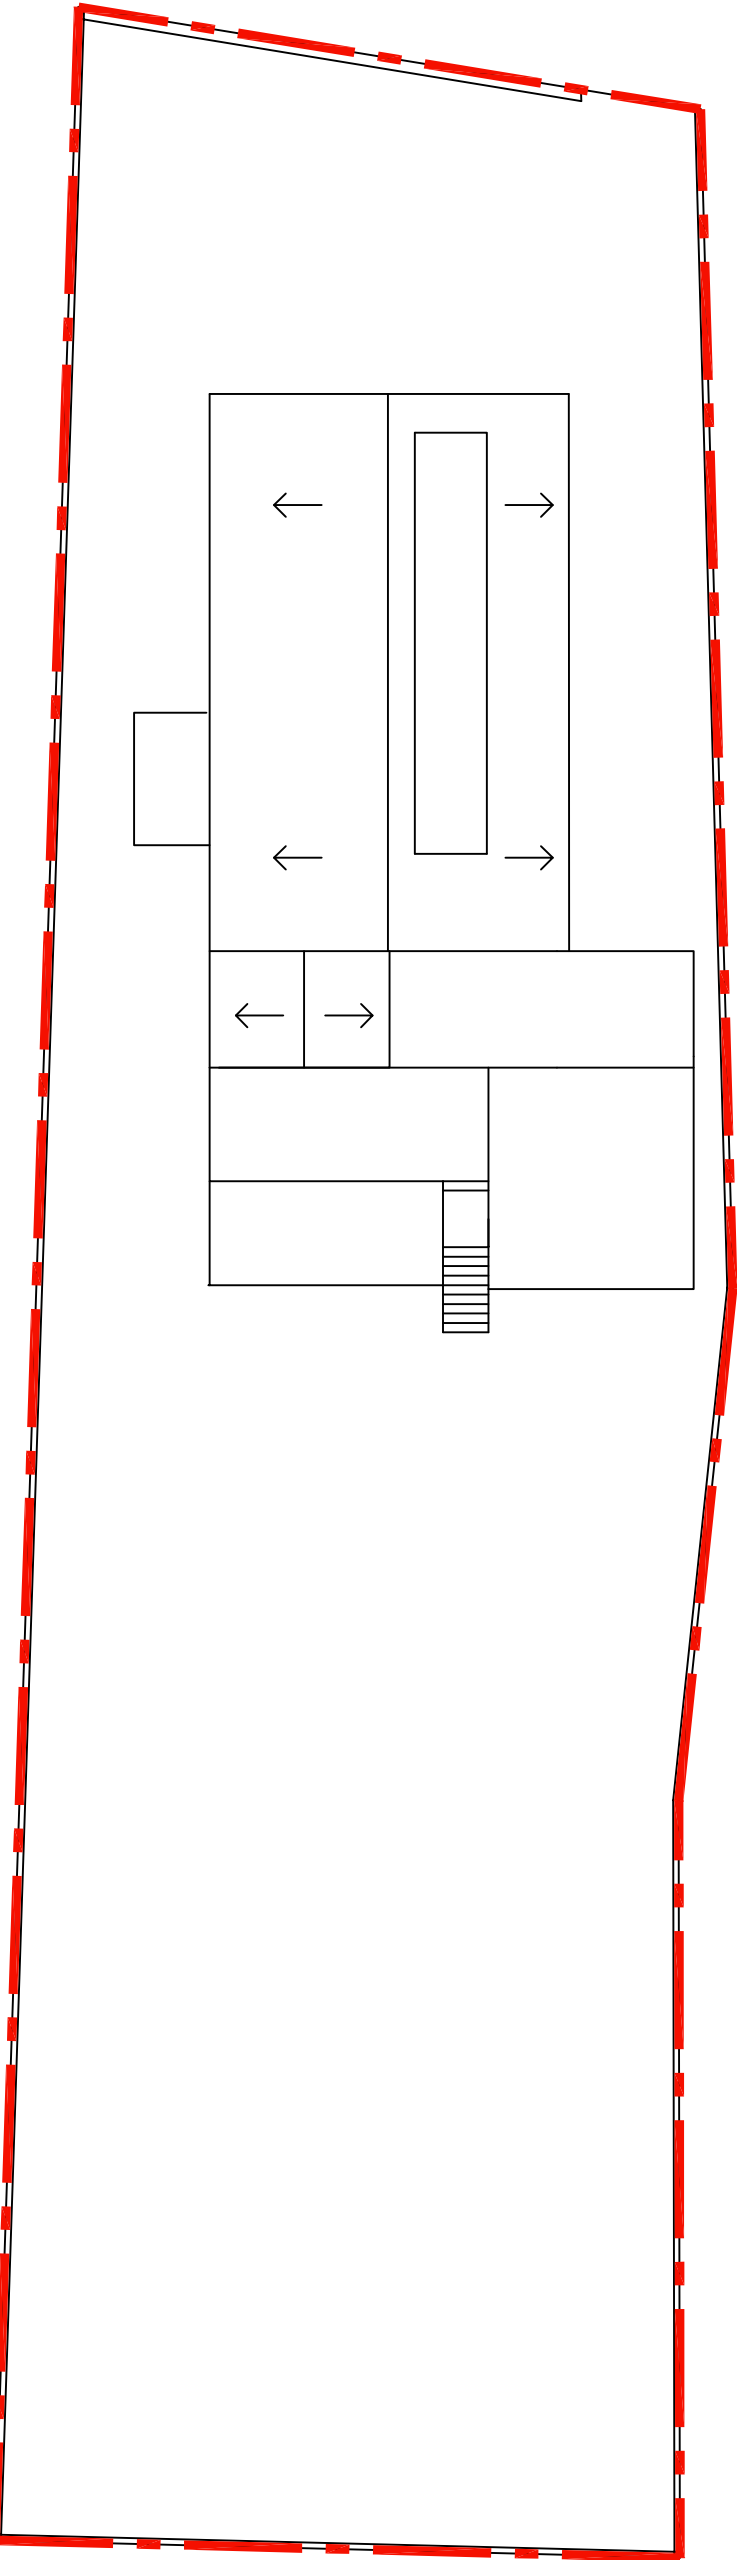
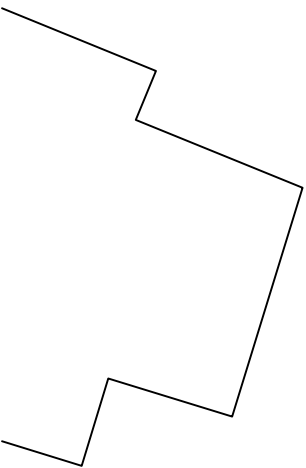
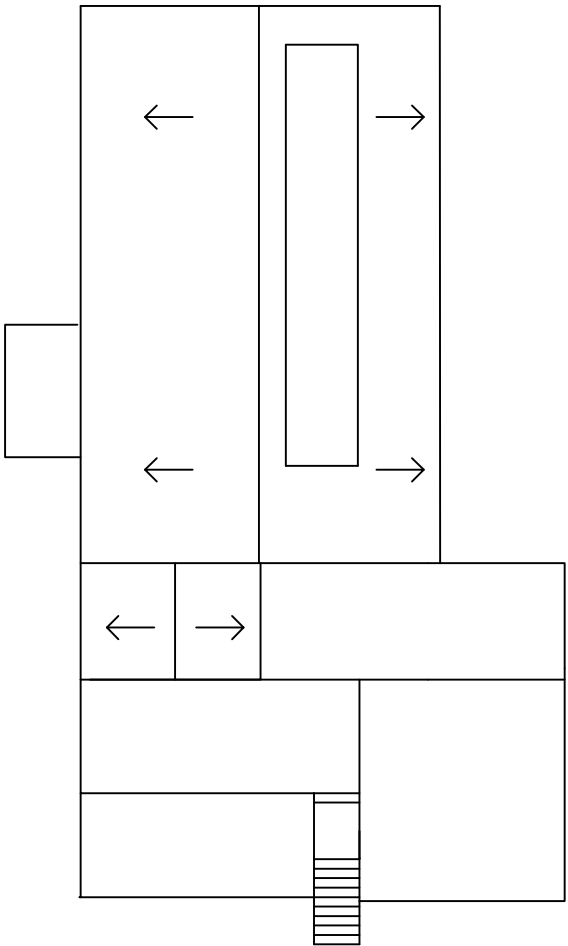
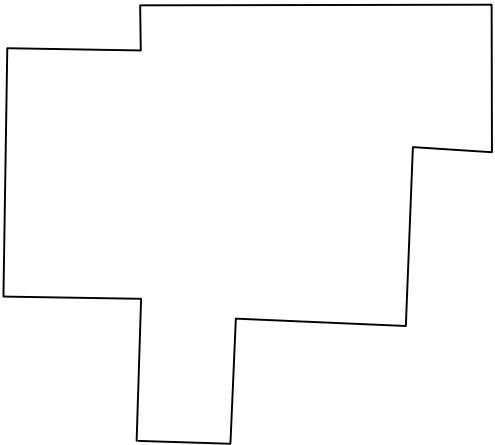


 

88 STAKES ROAD
PROPOSED
SITE / ROOF PLAN

 

88 STAKES ROAD PROPOSED SITE / ROOF PLAN			
DATE:	JAN-24	SCALE:	1:200@A3
DWG No:			DRAWN:
FILE:			REV. No: