



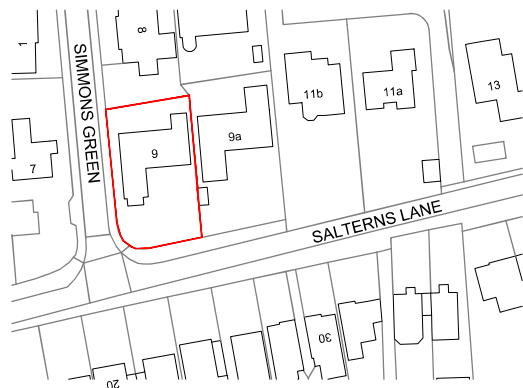


LOCATION PLAN 1:1250

 

Scale 1:1250


© Crown copyright 2023 Ordnance Survey 100053143

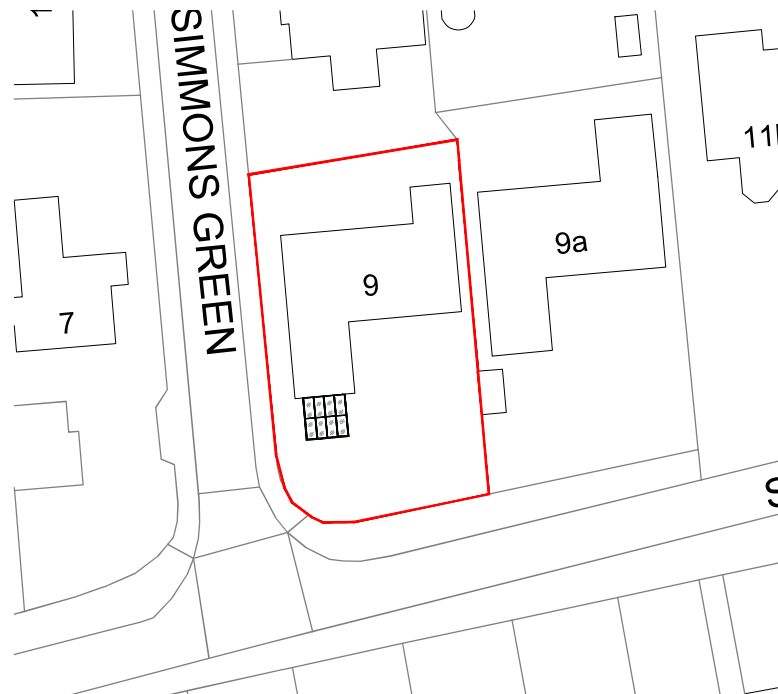

BLOCK PLAN 1:500



Scale 1:500

 

notes

Single storey glass roof located on the front elevation of the property in the private garden. The structure will feature aluminium powder coated posts and profiles in WT29/50704 RAL 6009 metallic fir green and clear glazed elements.

no.	revision/issue	date
-	-	-



Eden Verandas Ltd,
Unit 11, Southwest Business Park,
Armstrong Mall,
Farnborough,
GU14 2NR
0252451580
www.edenverandas.co.uk info@edenverandas.co.uk

job title

Mr & Mrs J. Taylor
9 Salterns Lane,
Hayling Island,
Hampshire
PO11 9PH

drawing title

Location and Block Plan

drawing status

PLANNING

job no.

35680

date

01/07/2023

scale

varies @A3

drawing no.

35680-07