



EXISTING ELEVATIONS
SCALE 1:100

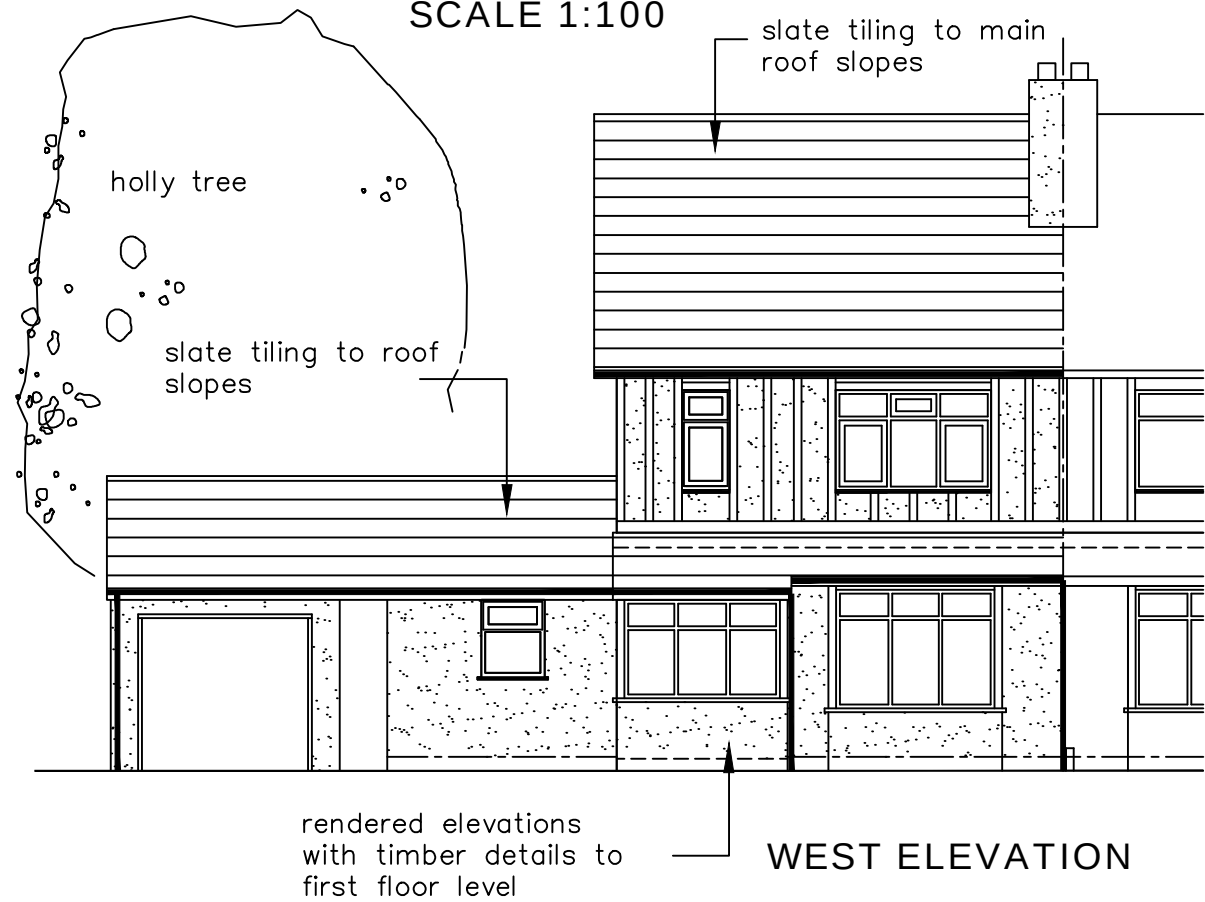

WEST ELEVATION




NORTH ELEVATION

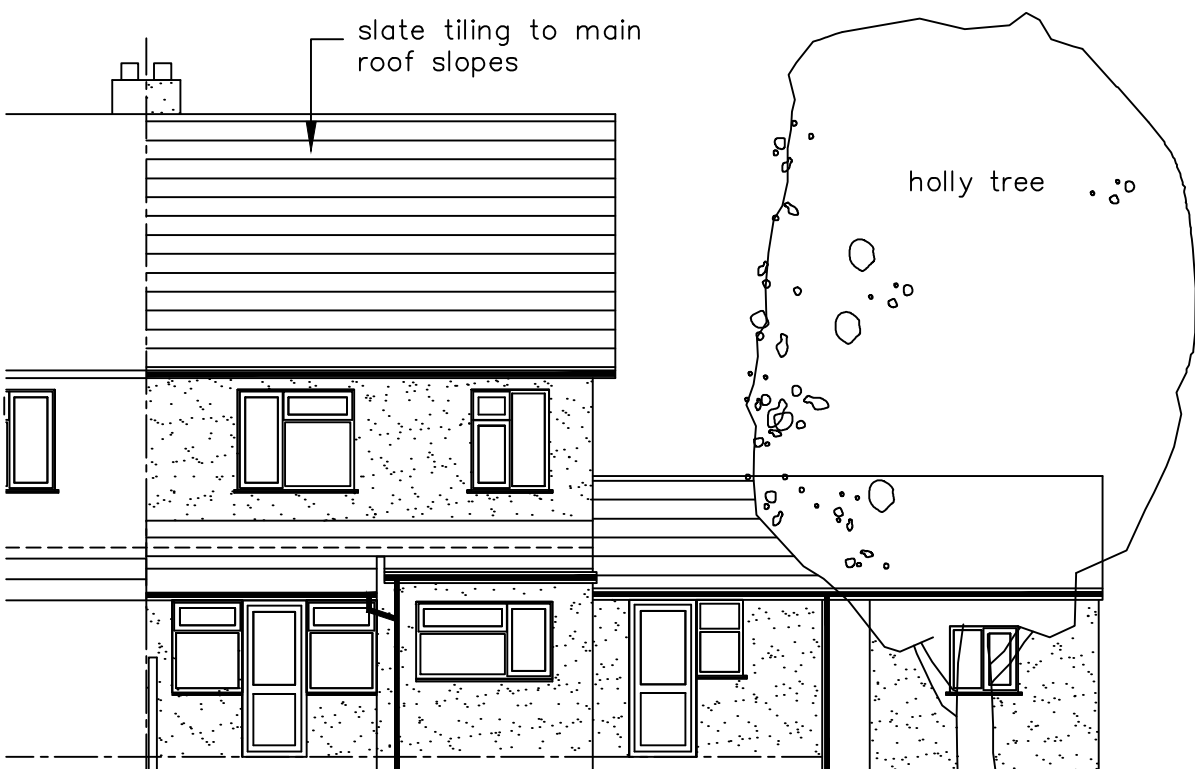


EAST ELEVATION

EXISTING FLOOR LAYOUTS
SCALE 1:100

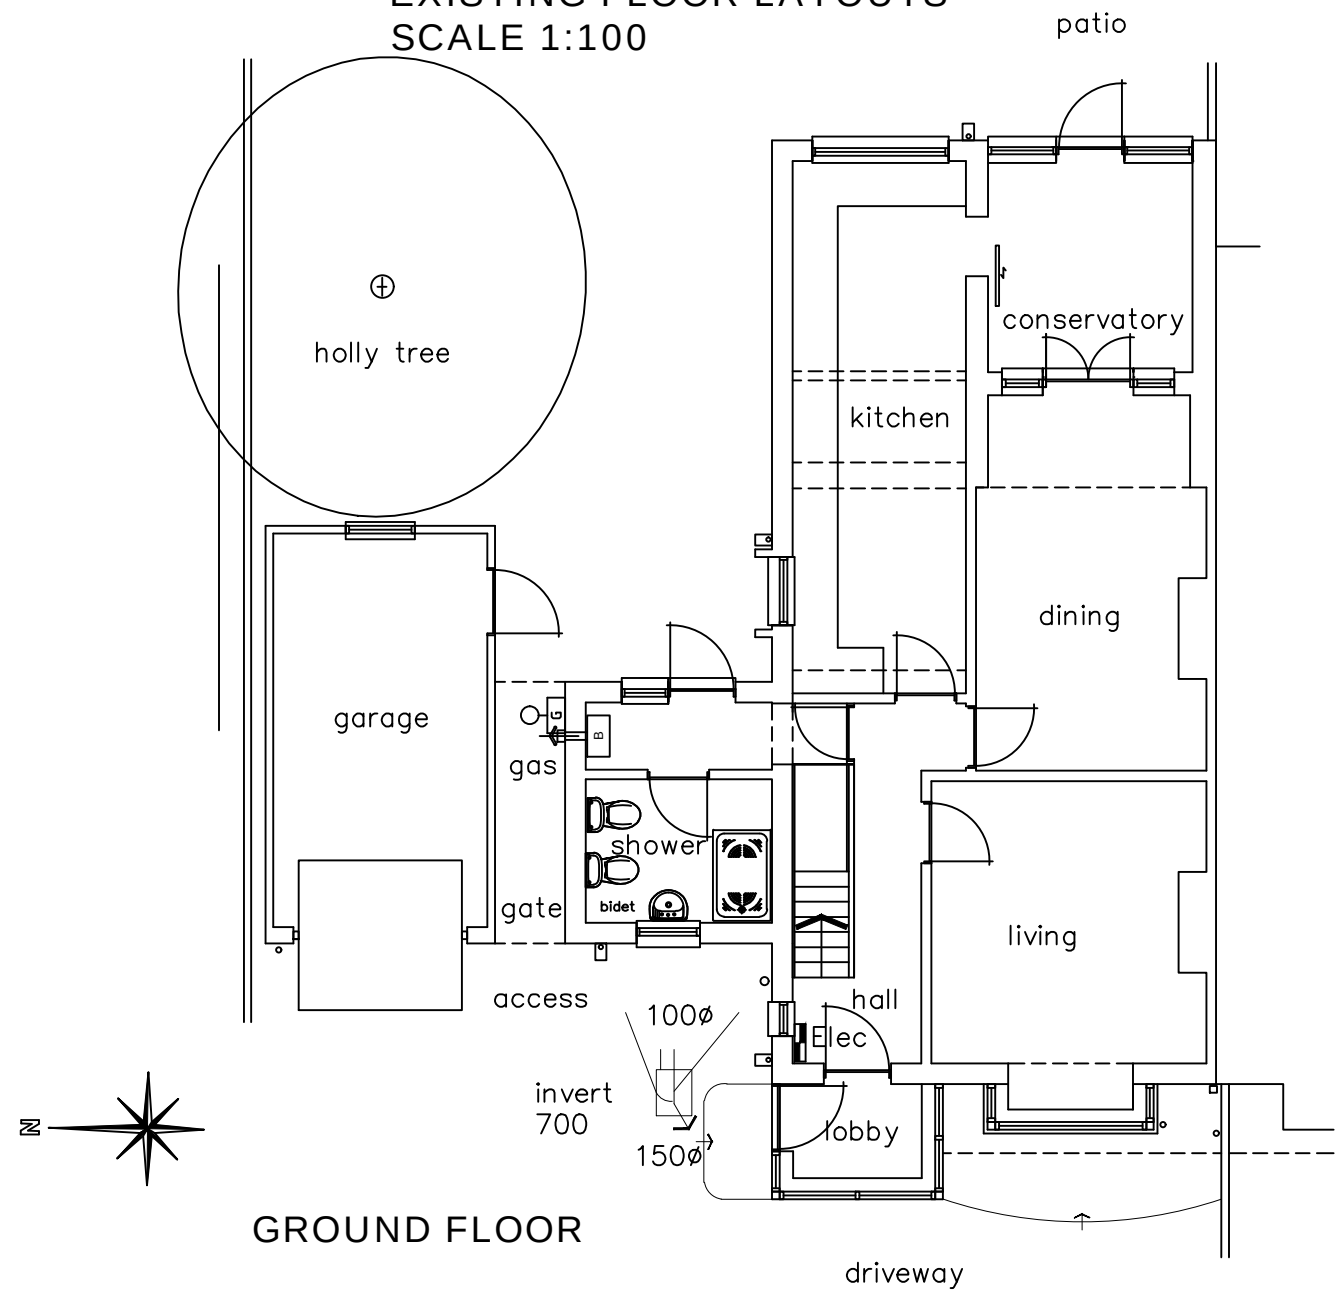


GROUND FLOOR

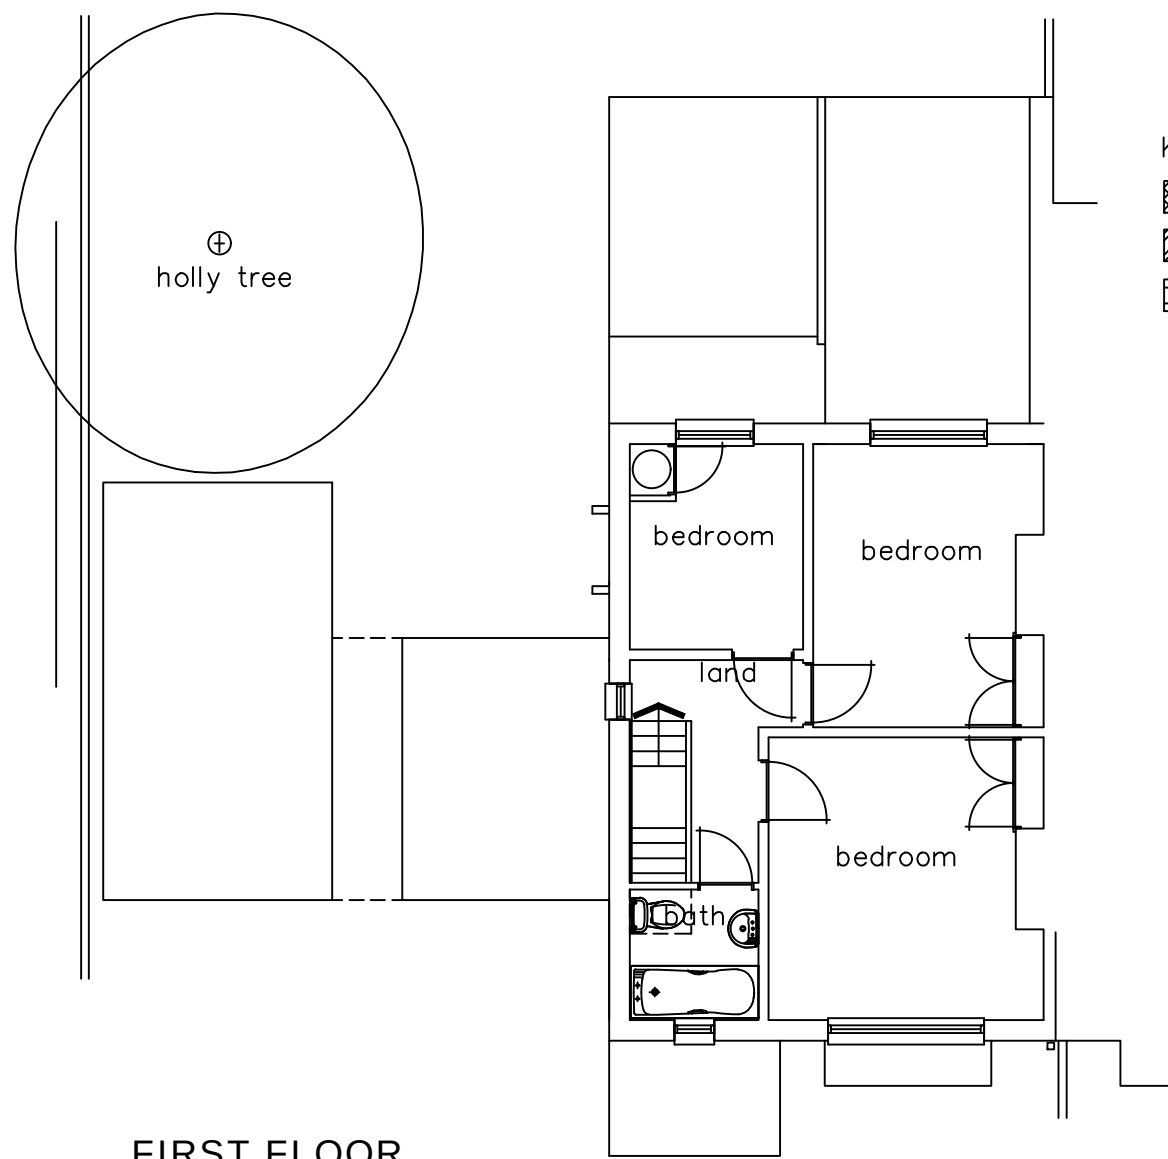

FIRST FLOOR

- KEY:
- Blockwork
 - External brickwork
 - Timber/metal framed stud walling
 - Mains Powered Extract Fan
 - Mains Powered interconnecting smoke detectors
 - SVP Soil & vent pipe
 - SS Stub stack
 - RWP Rain water pipe
 - Spot levels

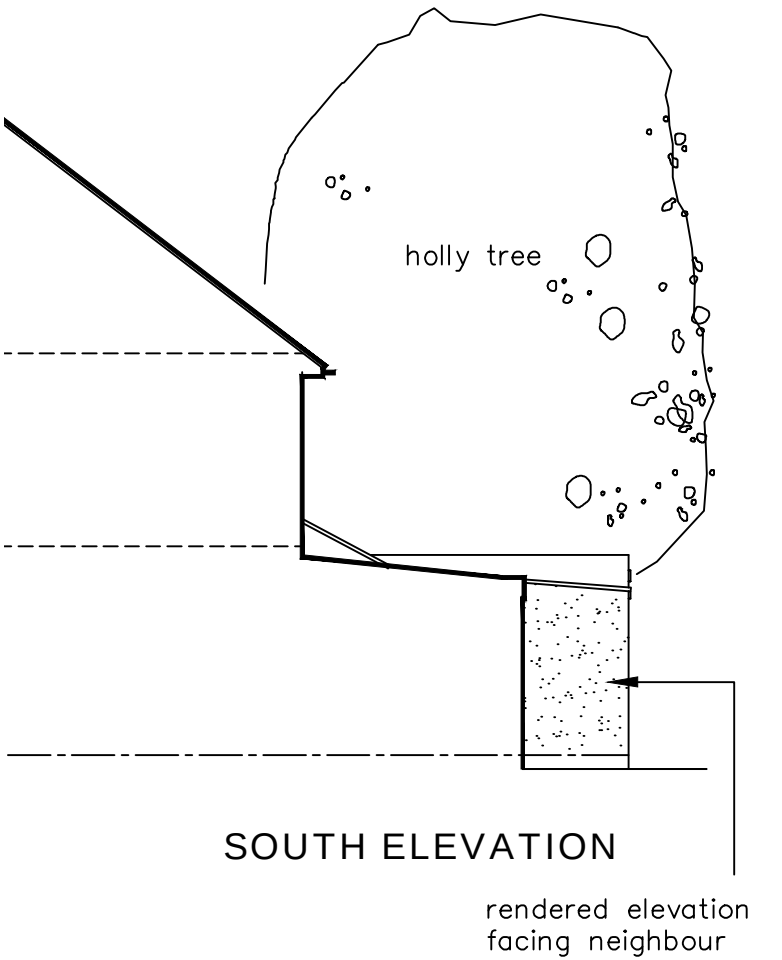

SOUTH ELEVATION

NOTES:
The design and construction of this project shall be in accordance with the current Building Regulations & NHBC Standards. These notes & drawings have been prepared solely for the purpose of Planning & Building Regulation approval.

Do not scale from this drawing unless for Planning purposes. All dimensions to be checked on-site and any alterations to be approved by the Architect and/or client prior to any work commencing.

Ordnance Survey Licence No: 100047591

This drawing to be copyright and to be read in conjunction with all other drawings

Amendments:

Key:

Client Name & Address:

Mr & Mrs H Harding
204 Park Avenue
Waterlooville
PO7 5EZ

Project Address:

204 Park Avenue
Waterlooville
PO7 5EZ

Drawing Details:

PLANNING DRAWING

Existing Floor Layouts & Elevations

Project No: 1017	Drawing No: 1	Rev No:
Scale: 1:100 @ A2	Drawn: BWH	Date: 26/09/24



BH ARCHITECTURE Ltd
Heath Cottage
Newlands Lane
Purbrook
Waterlooville
Hants
PO7 5SQ
Tel: 023 9223 2322
Mob: 07747 771808
E-mail:bernard@bernardharding.com