




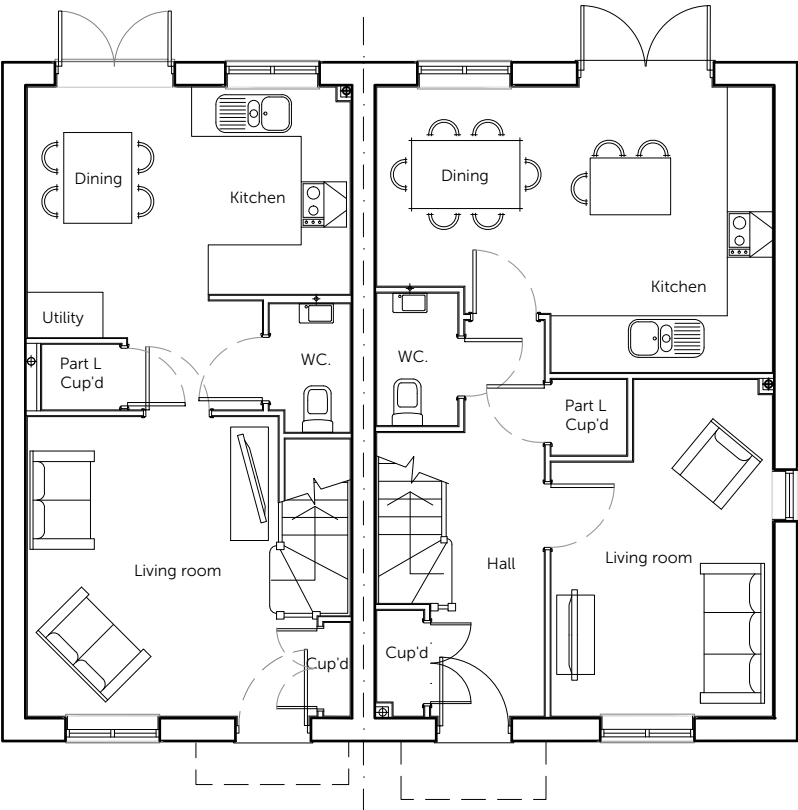

Ground Floor Plan

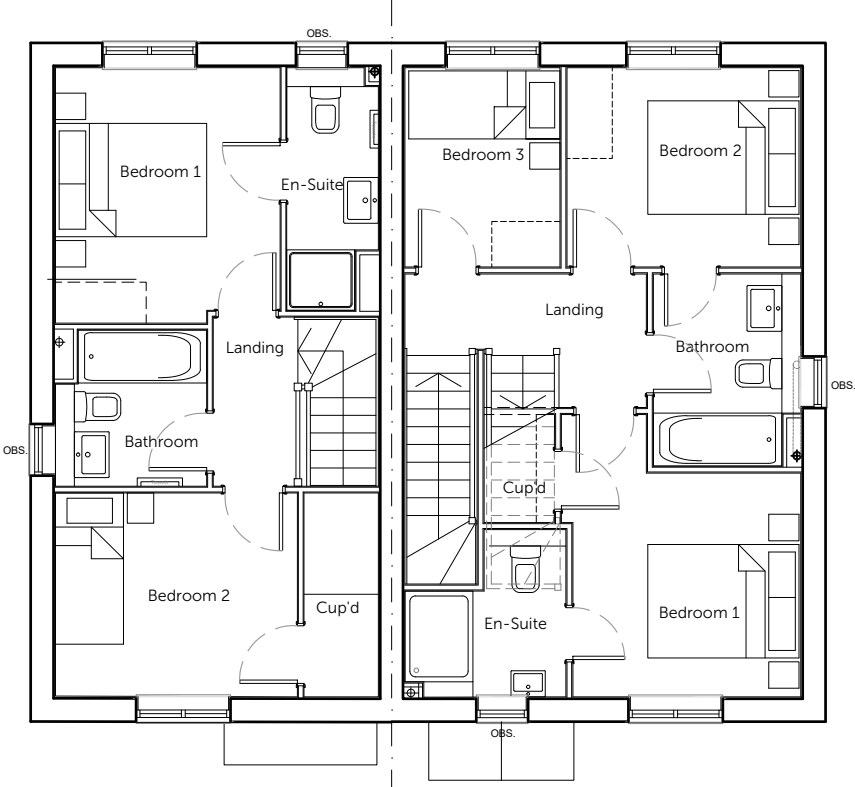

First Floor Plan

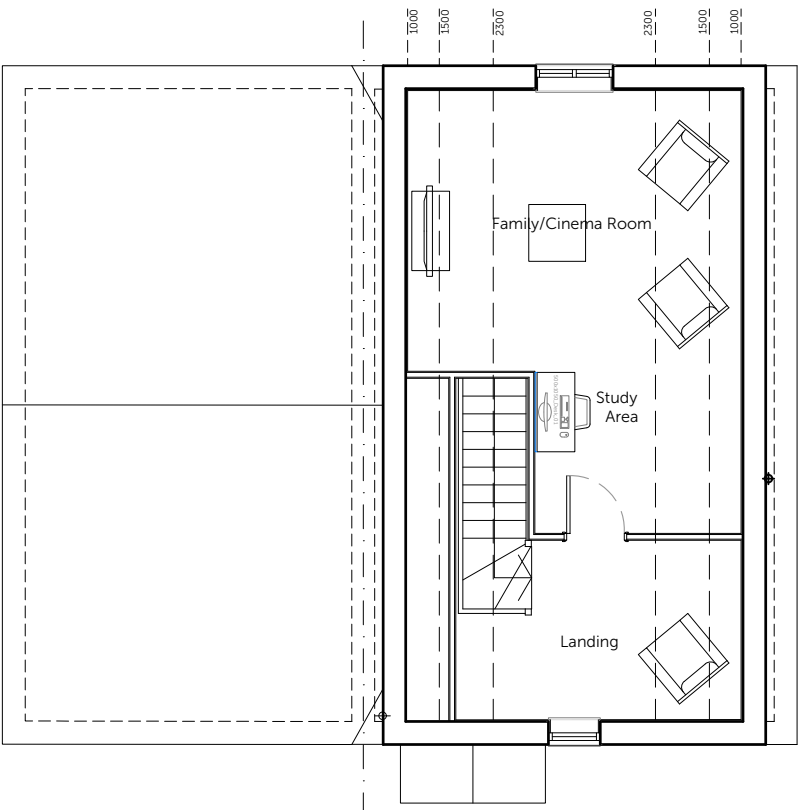

Second Floor Plan

Housetype	2B.1	Variation	Option	Housetype	3B.3	Variation	Option
Bedrooms	2	Persons	3	Bedrooms	3	Persons	5
Sq.ft finish	765	Sq.m finish	71.08	Sq.ft finish	1257	Sq.m finish	116.81
Sq.ft structural	779	Sq.m structural	72.34	Sq.ft structural	1273	Sq.m structural	118.35



Romsey Office
Building 300, The Grange,
Romsey Road,
Michelmersh, Romsey,
Hampshire, SO51 0AE
T:01794 367703 F:01794 367276

Portishead Office
Unit 5, Middle Bridge Business Park,
Bristol Road,
Portishead,
Bristol, BS20 6PN
T:01275 407000 F:01794 367276

Rev Description
A Planning issue.

Date Au Ch
20.09.23 MWP CMI

www.thrivearchitects.co.uk
This drawing is the copyright of Thrive Architects Ltd ©. All rights reserved. Ordnance Survey Data © Crown Copyright. All rights reserved. Licence No. 100007359. DO NOT scale from this drawing. Contractors, Sub-Contractors and Suppliers are to check all relevant dimensions and levels of the site and building before commencing any shop drawings or building work. Any discrepancies should be recorded to the Architect. Where applicable this drawing is to be read in conjunction with the Consultants' drawings.

Project	Southleigh Park, Havant		
Drawing	Plots 4-5 (HT.2B.1 / HT.3B.3) Floor Plans		
Client	Bargate Homes		
Job no.	BARG230130	Date	August 2023
Dwg no.	P.4-5.p	Rev.	A
Author	MWP	Checker	Scale 1:100 at A3
Status	PLANNING	Office	Romsey
Client ref.			

