


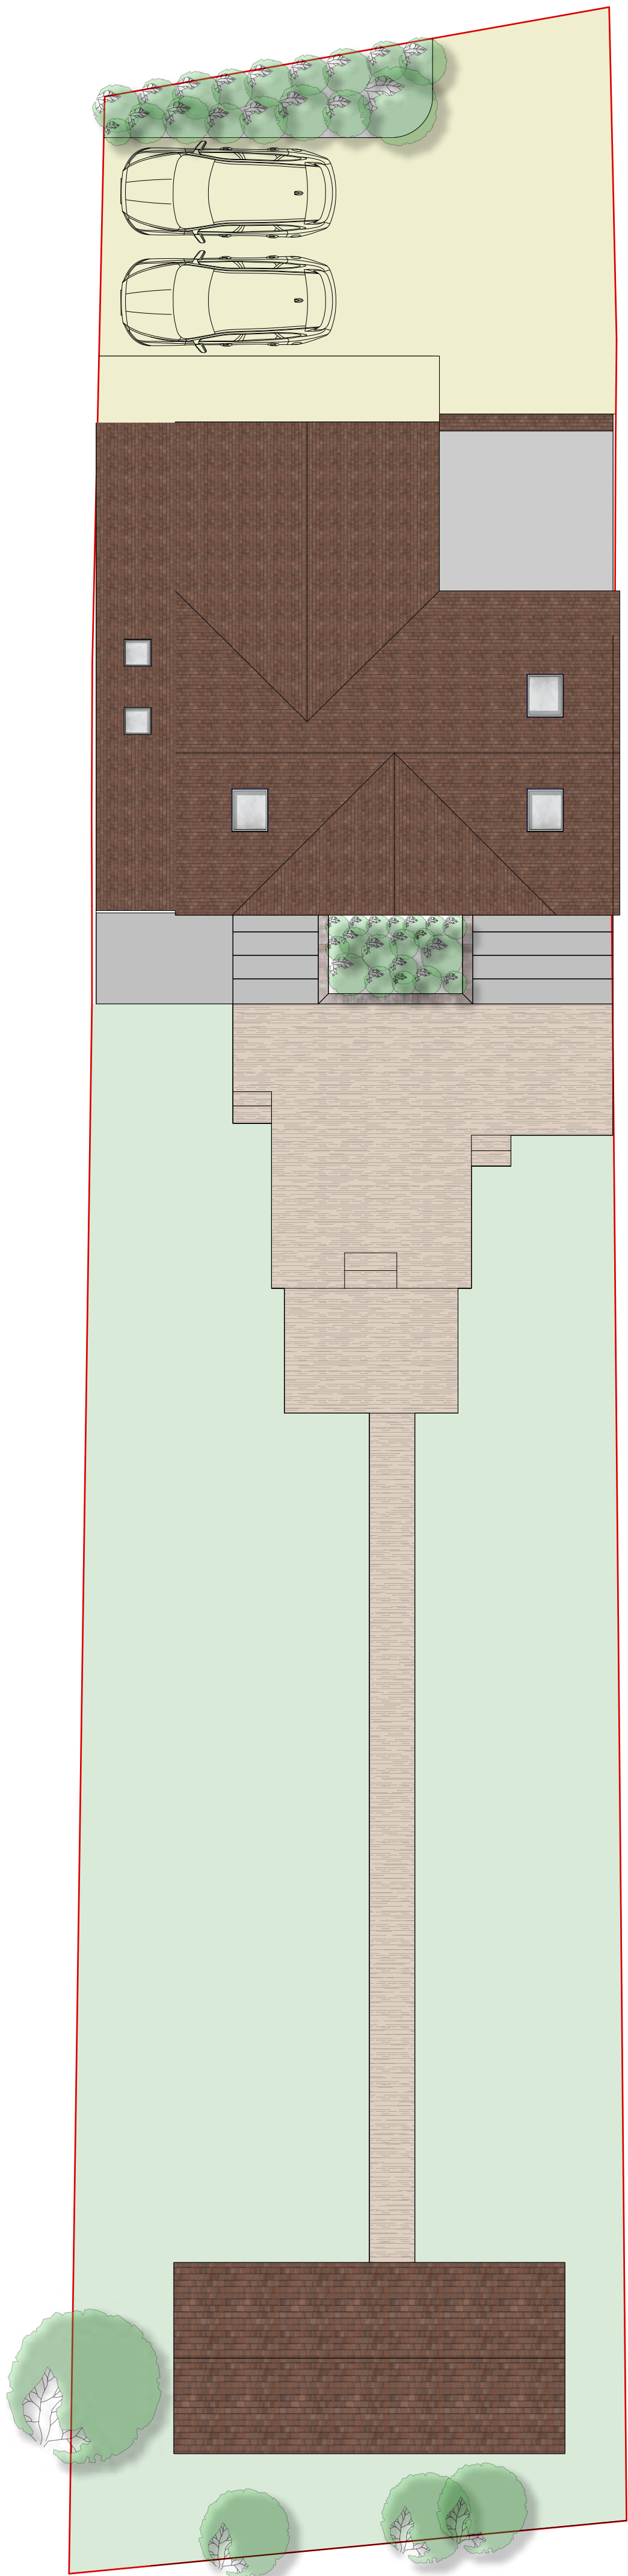

PROPOSED SITE PLAN 1:100
Scale 100
0 2m 4m 6m 8m 10m



PROPOSED REAR ELEVATION 1:100



PROPOSED FRONT ELEVATION 1:100




PROPOSED SIDE ELEVATION 1:100




PROPOSED SIDE ELEVATION 1:100



PROPOSED FRONT ELEVATION 1:100

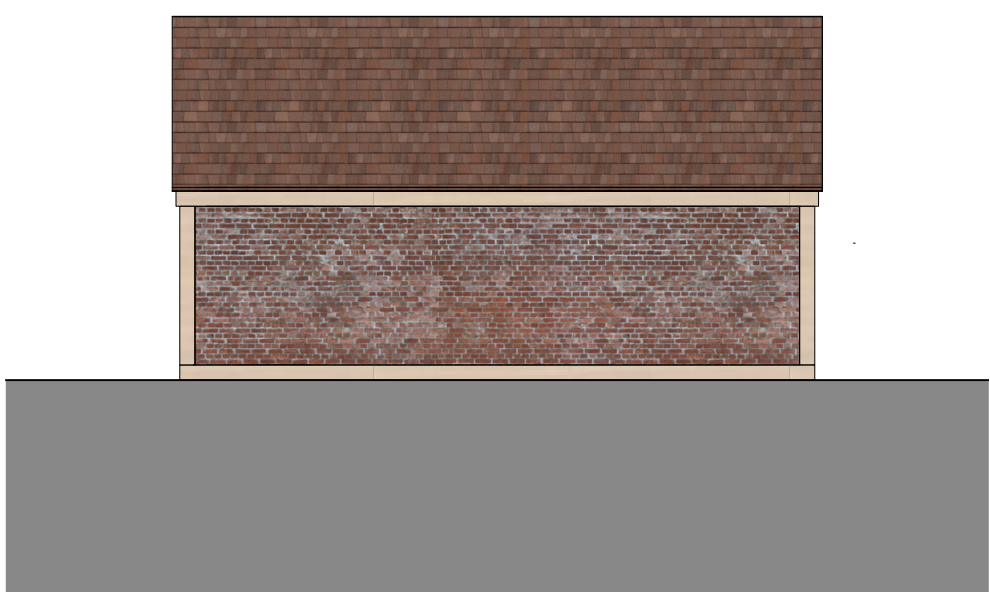

PROPOSED REAR ELEVATION 1:100

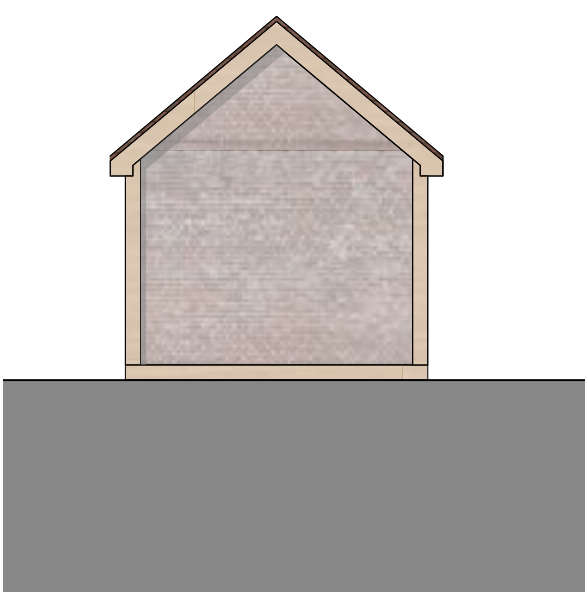

PROPOSED SIDE ELEVATION 1:100



PROPOSED 3D SKETCH VISUAL (NTS)



PROPOSED 3D SKETCH VISUAL (NTS)

Job Title: 67 The Brow
Proposed Drawings: Proposed Site Plan & Elevations
Scale: As Shown @ A1
Drg.No: WATD-003-P
Drawn by: LMW
Issued to: HBC
Status: Planning
Date: 27.06.2024
WATDESIGN B&B ARCHITECT
WAT DESIGN B&B ARCHITECT