



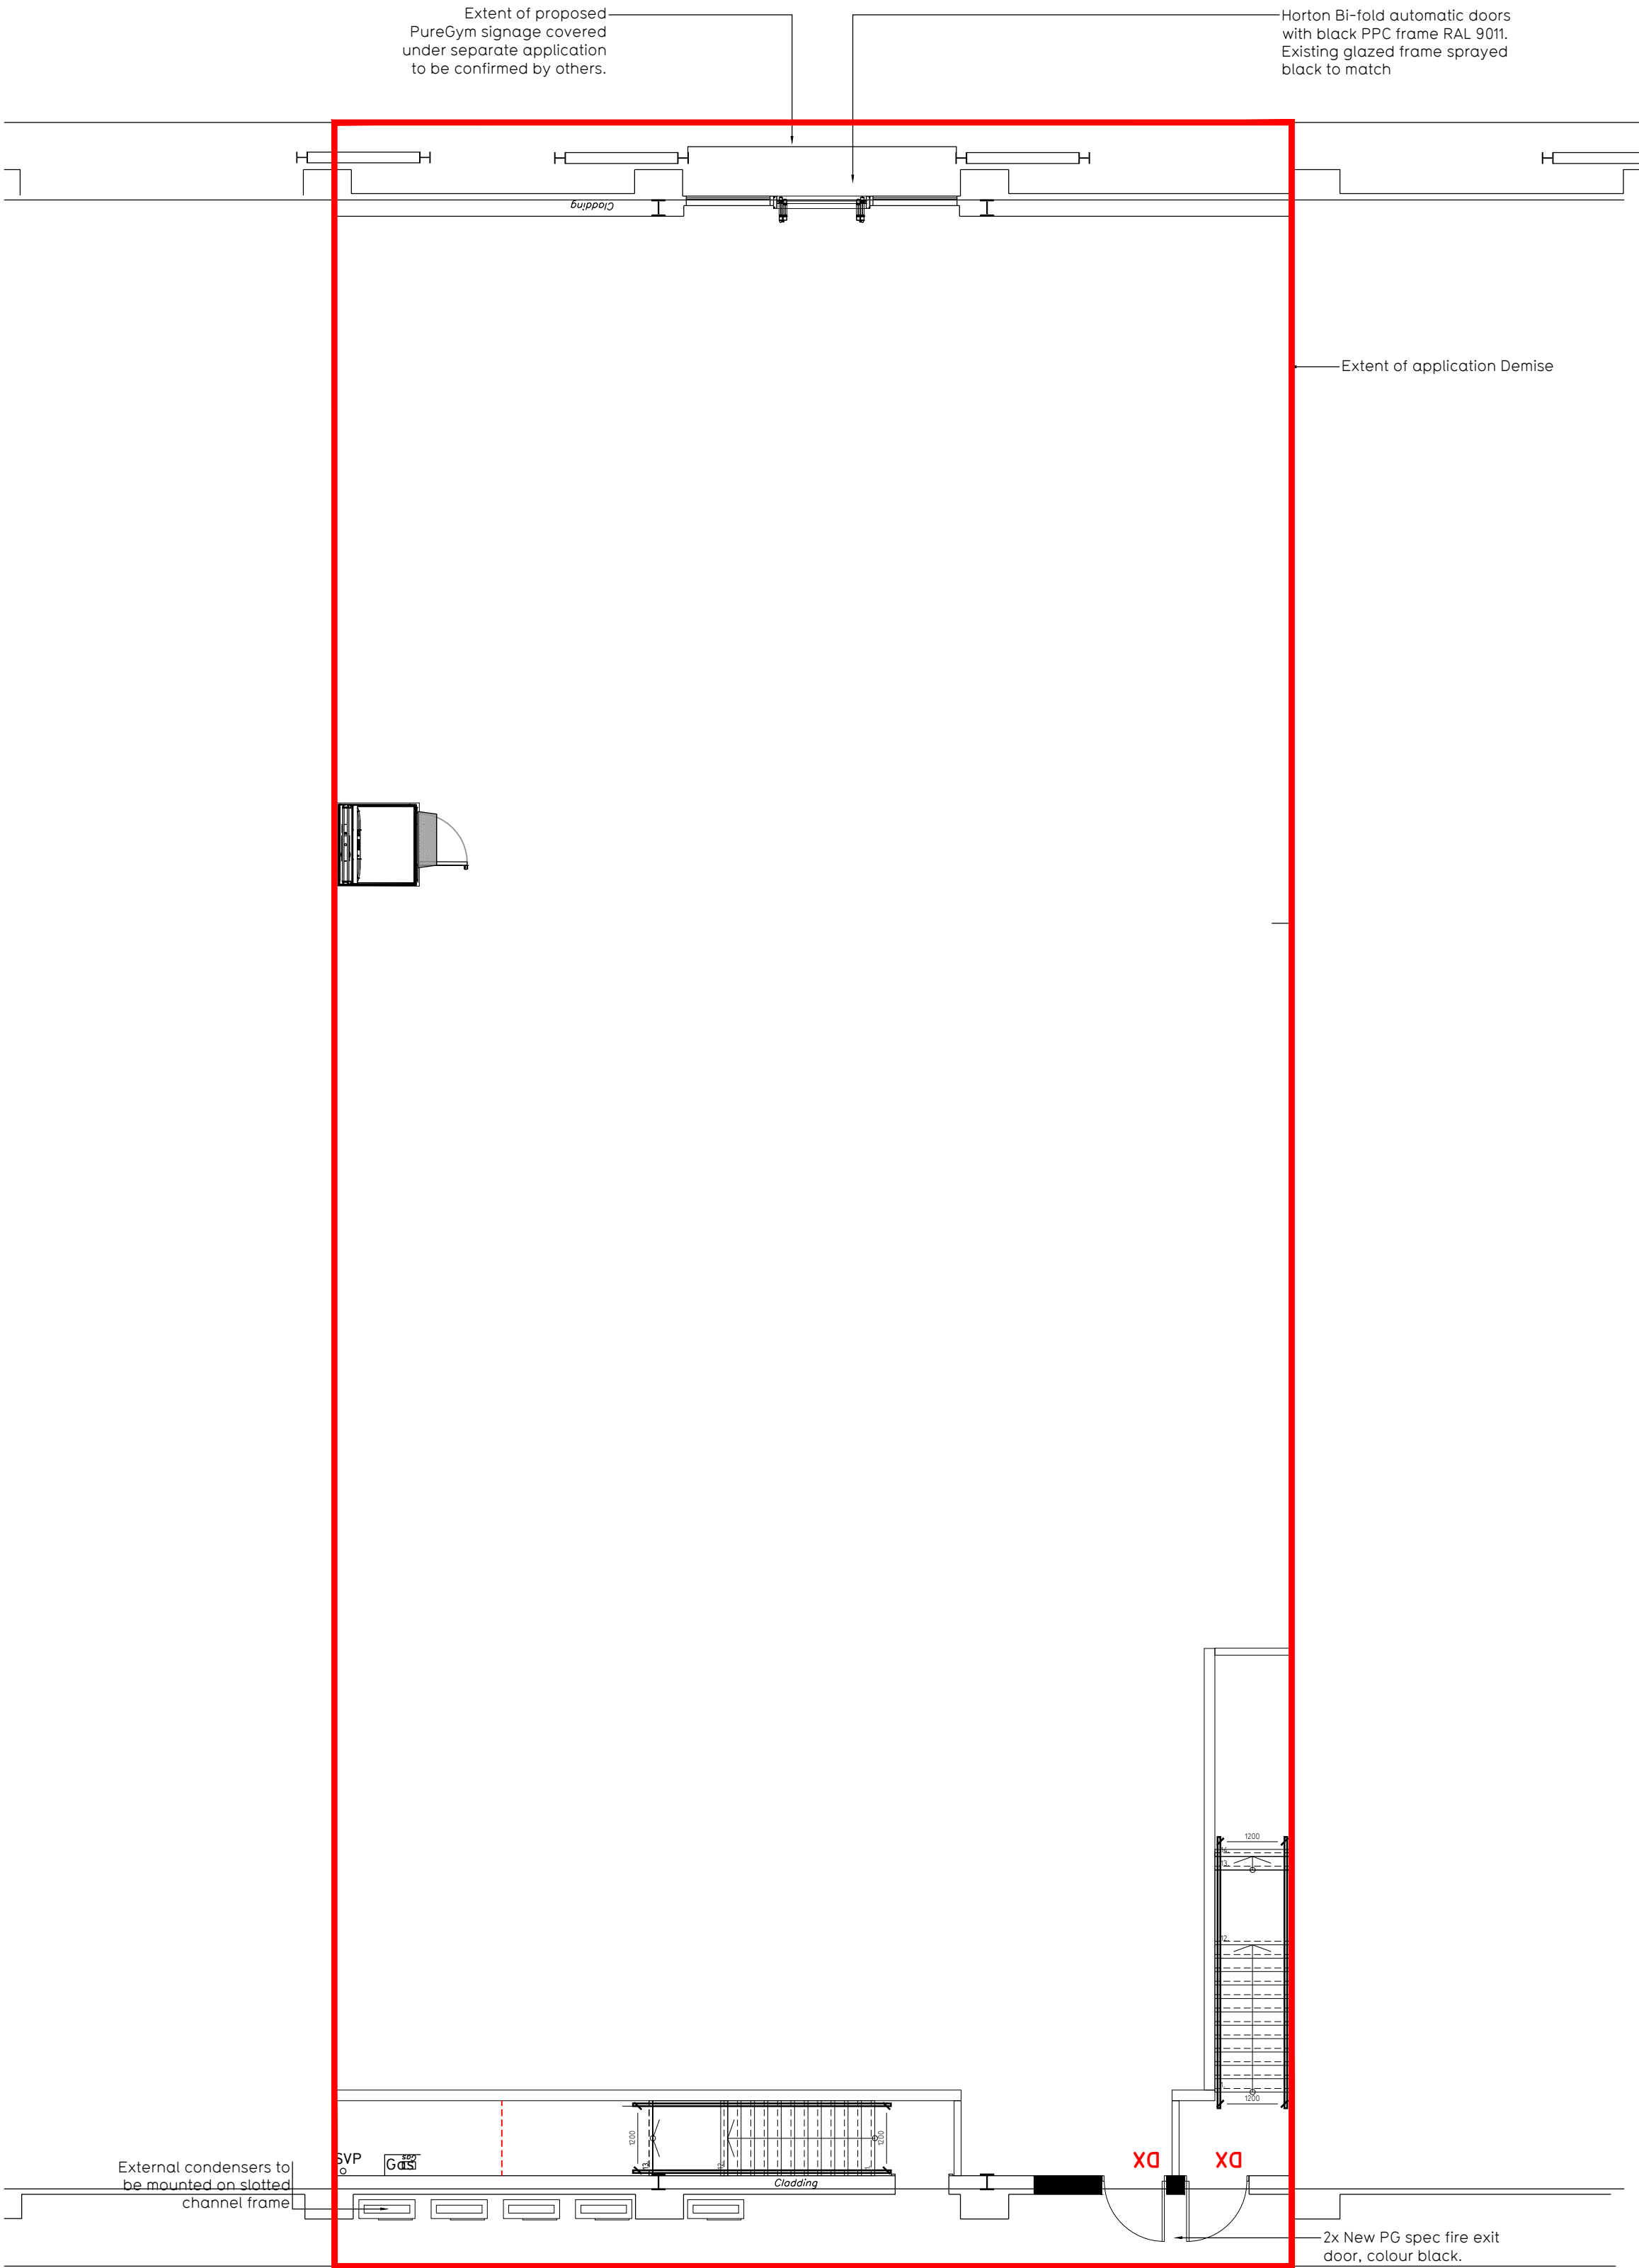

Proposed Ground Floor Plan

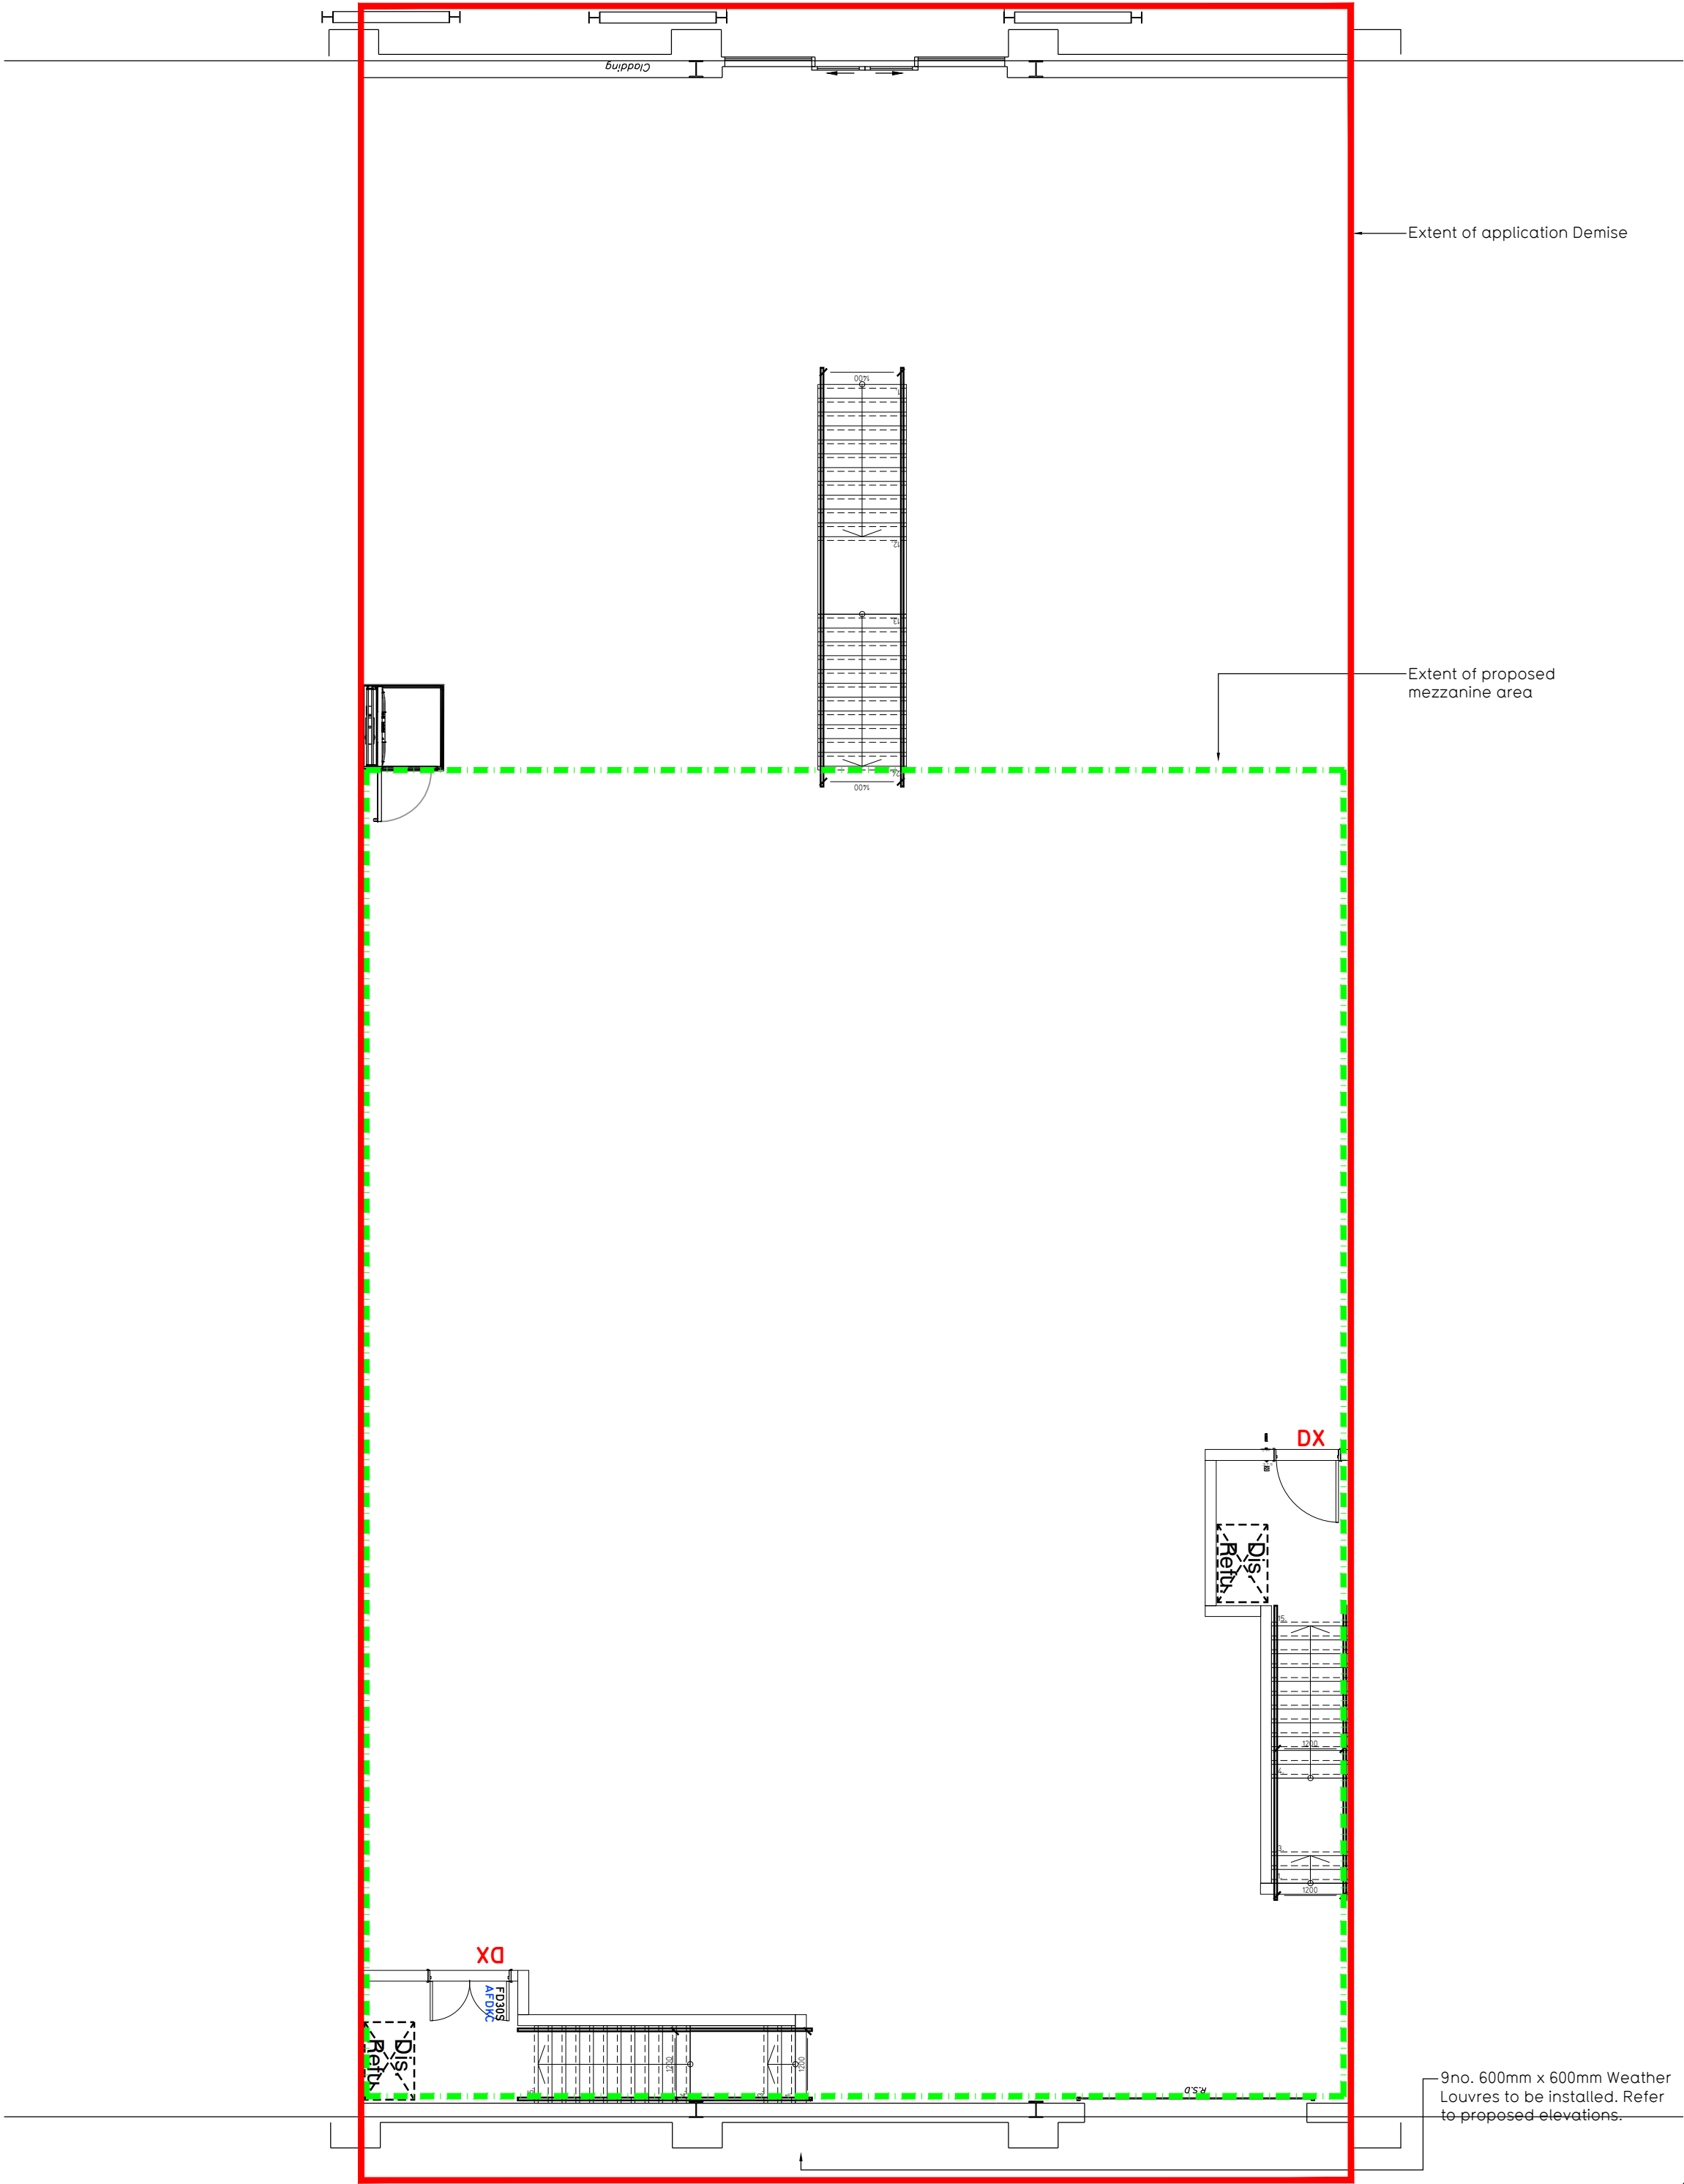

Proposed Mezzanine Floor Plan

Proposed Internal Areas

Gross Internal Area (Red Line)		
Ground	654.6 m² / 7046.0 ft²	
Mezzanine	430.2 m² / 4630.3 ft²	
Total	1084.8 m² / 11676.3 ft²	

Key



Application Demise

Rev	Date	Description	Drawn/ Checked
PROJECT TITLE		DRAWING TITLE	
Havant		Proposed Floor Plans	
Central RP, 6 Park Way, Havant PO9 1HH		Ground & Mezzanine Floor Plans	
DRAWING CHECKED	DATE	SCALE	DRAWING NO.
TH/CS	30.08.24	1:100 @ A1	2498
DRAWING PURPOSE			Rev
TOWN PLANNING APPLICATION			P00

Pure Gym Ltd
Town Centre House
The Meriton Centre
Leeds
LS2 8LY
e: architecture@puregym.com
t: 0113 285 8787
w: www.puregym.com