


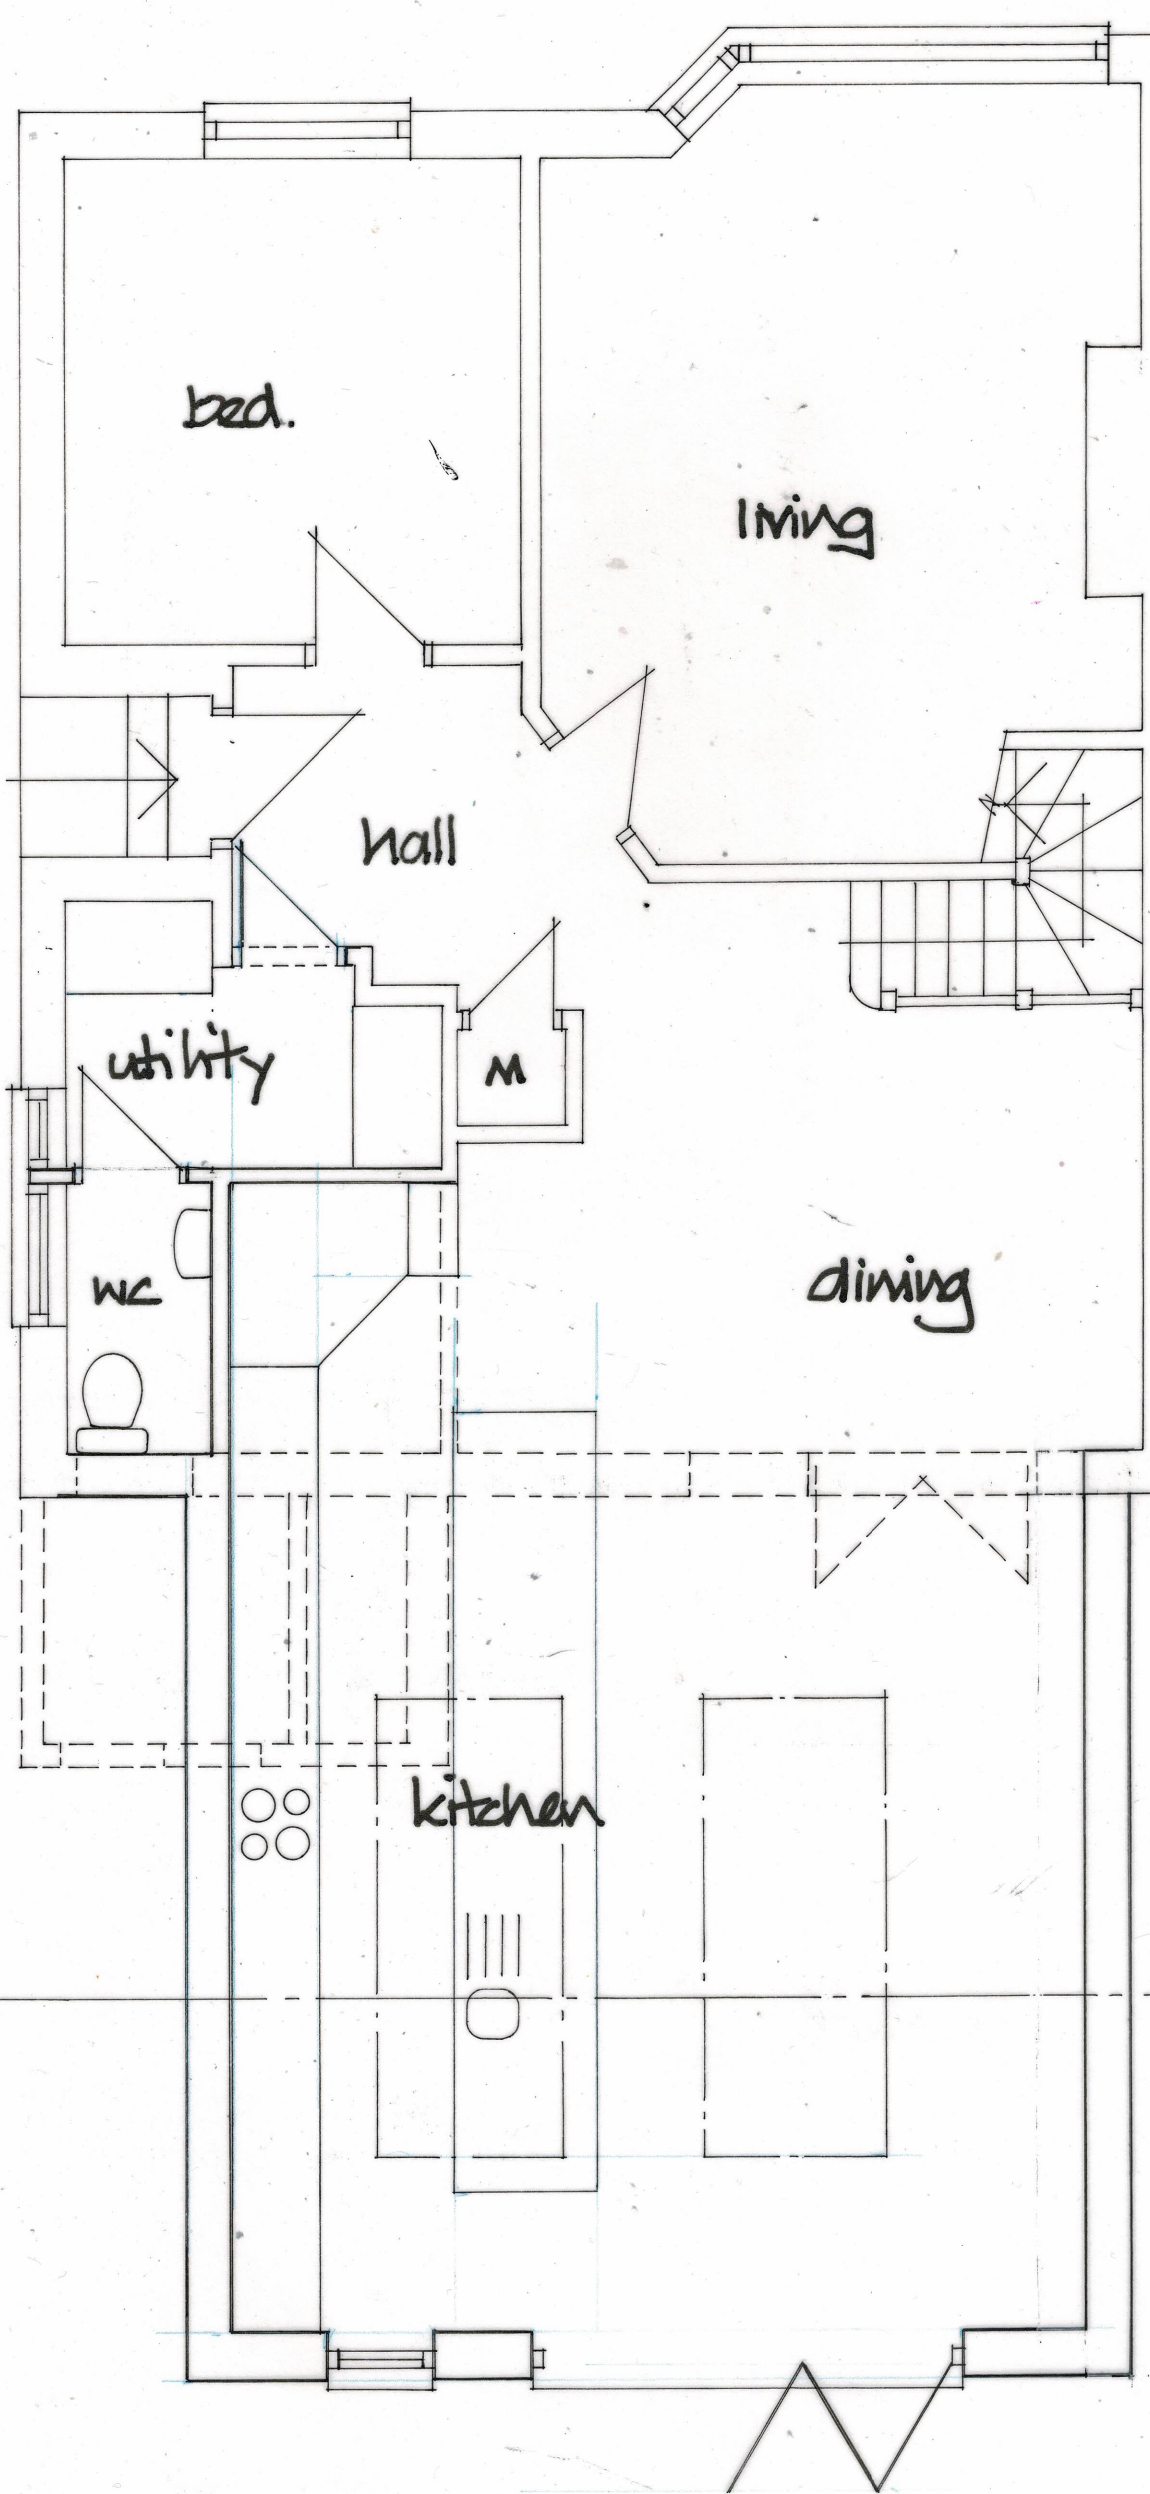

garage

DEREK TREAGUS ASSOCIATES ARCHITECTURAL SERVICES Tel: 07956 624094 Email: derek.treagus@gmail.com			
Project	REAR EXTENSION AT 34 YEW TREE AVENUE, WATERLOOVILLE, HAMPSHIRE.		
Client	Mr & Mrs S Fletcher		
Subject	Planning Drawing Proposed Floor Plan		
Date: Aug 2024	Scale: 1: 50,		
Rev:	Drg. No. 24/399/02		
• Copyright reserved. • All dimensions are to be site confirmed and should not be scaled unless for Planning purposes. • Verify all queries with the office.			