


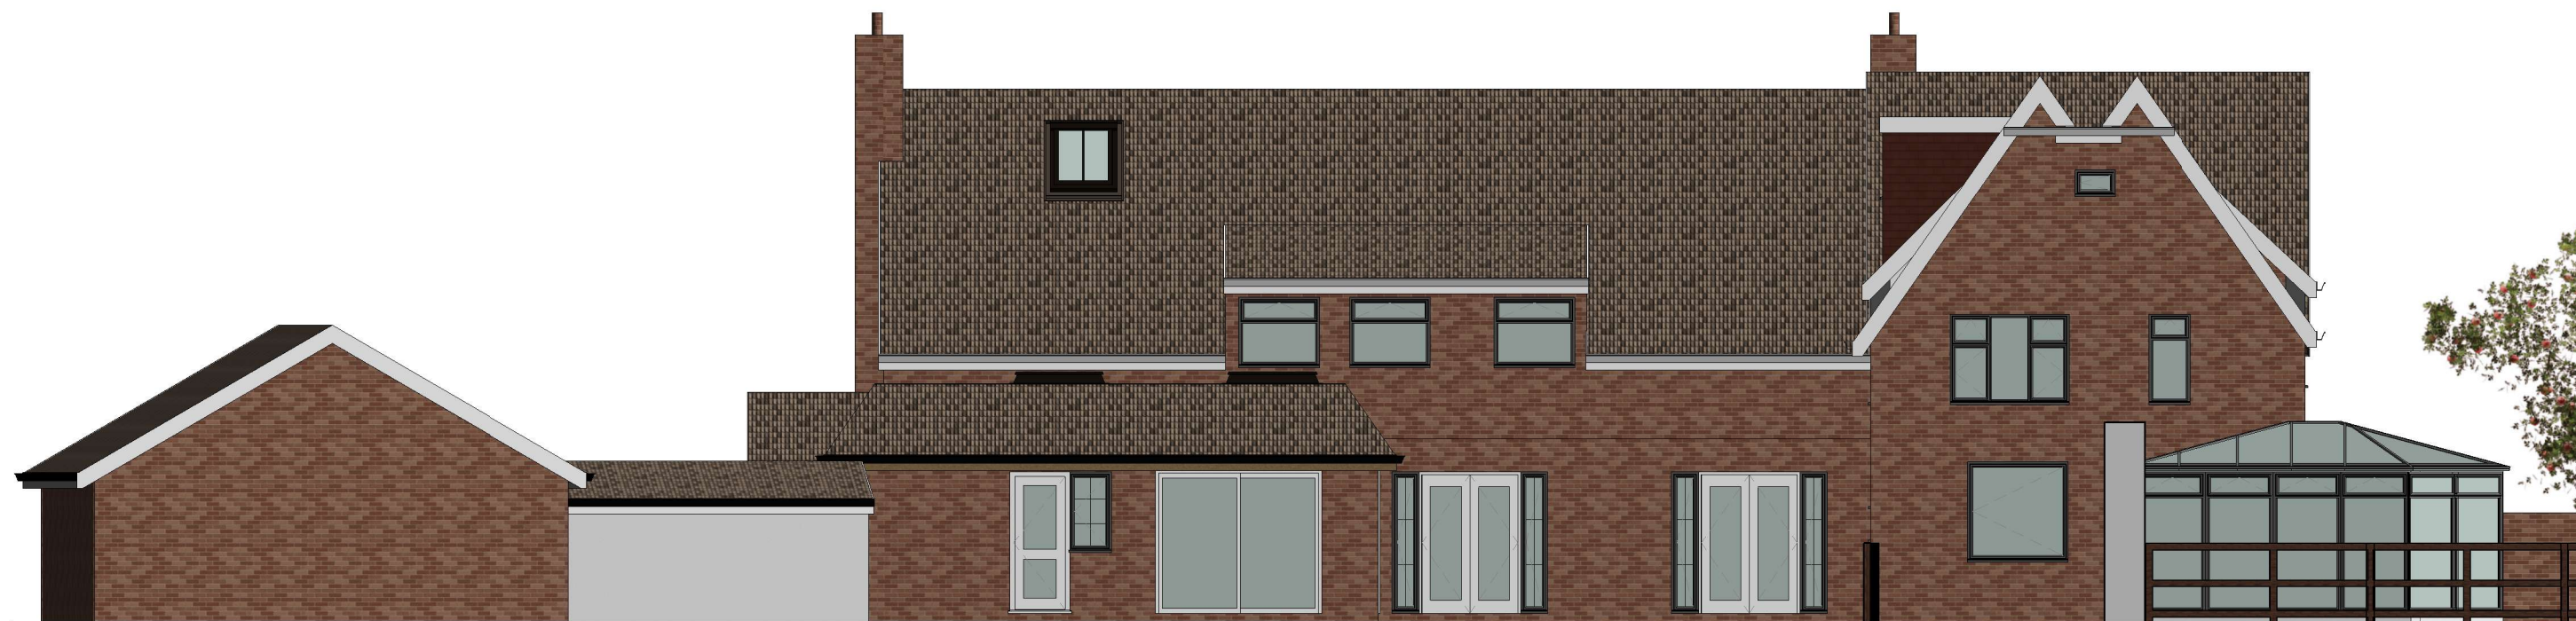

1 **East Elevation**
1 : 100



2 **North Elevation**
1 : 100



VISUAL SCALE 1:100 @ A3