



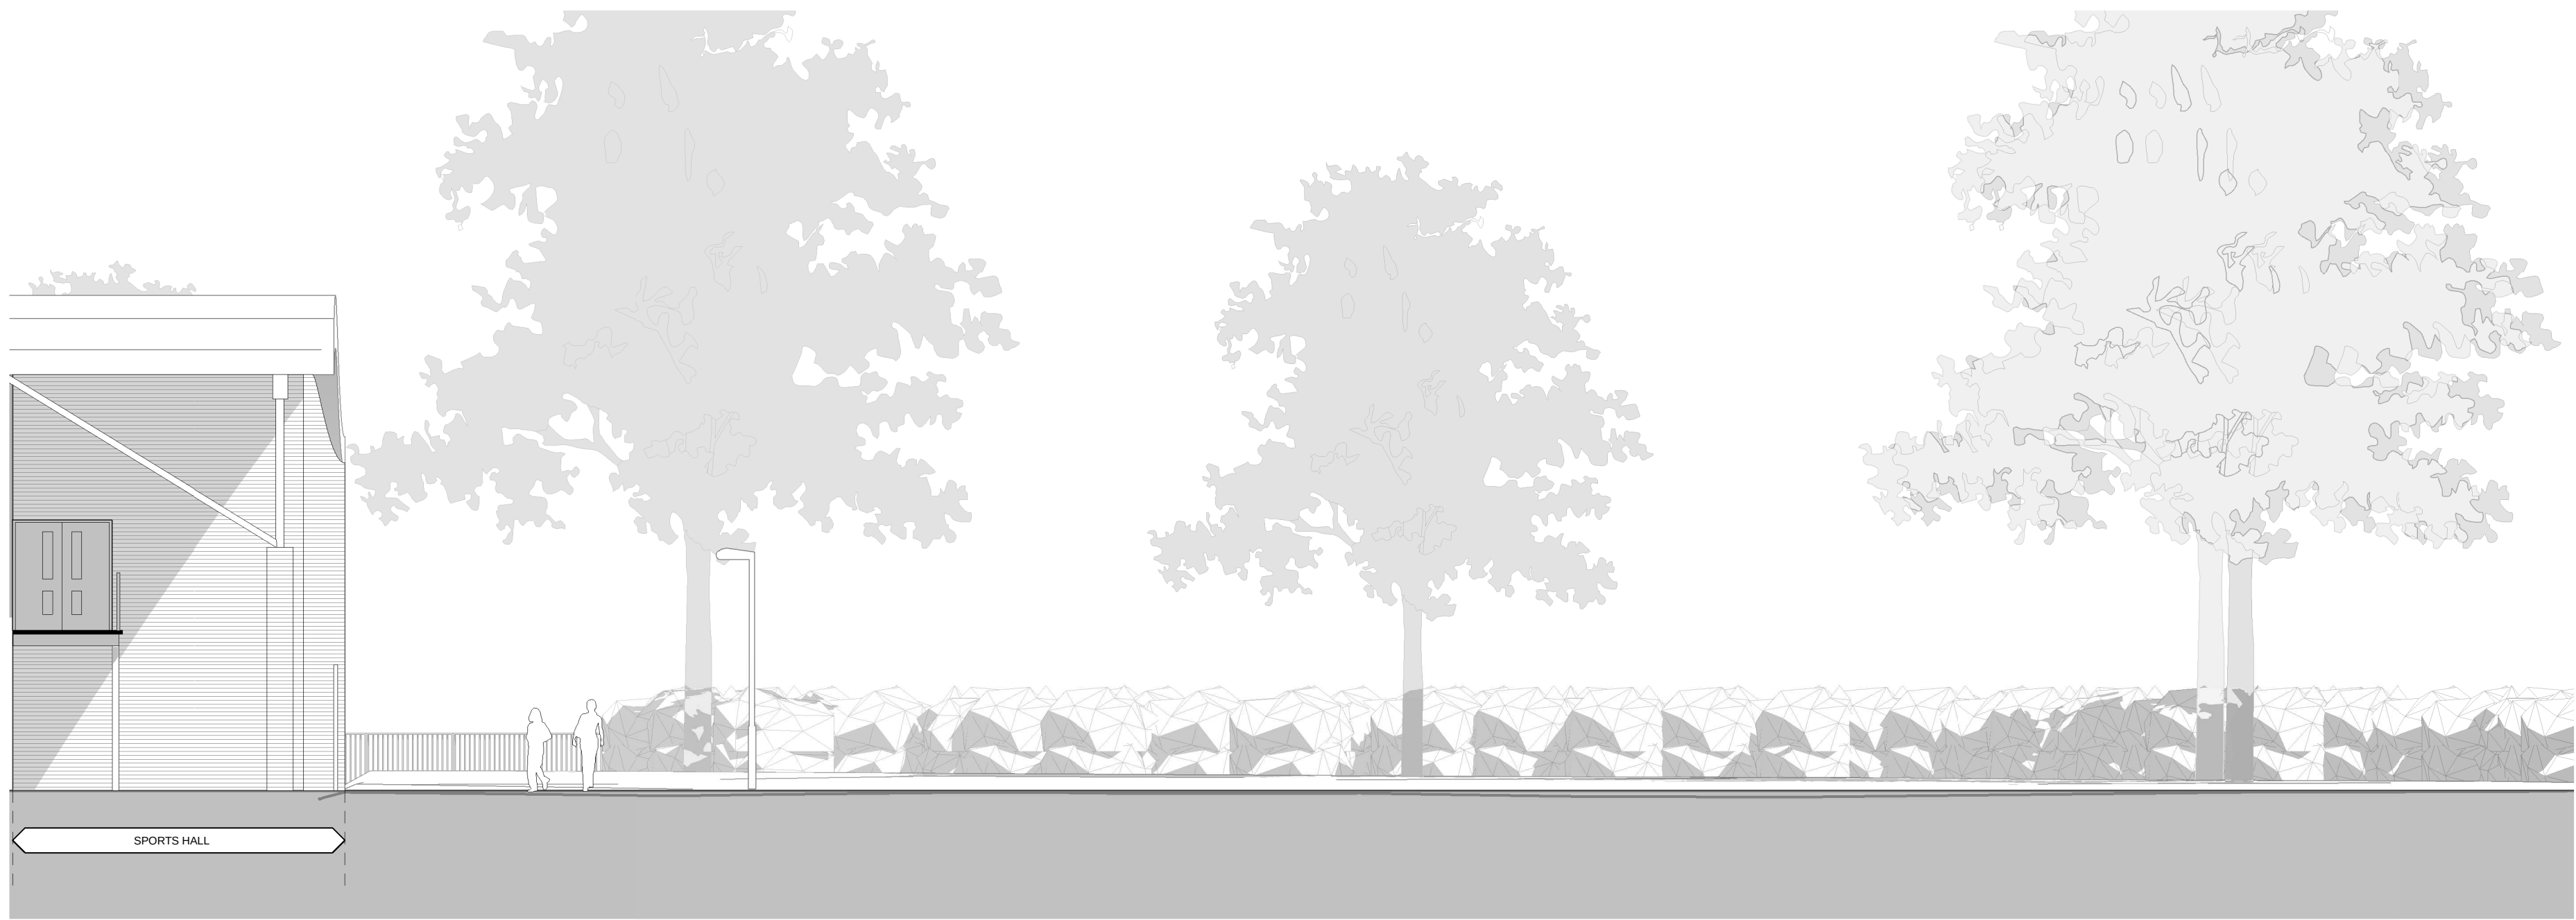

1 | Existing North Elevation AA
1 : 100




2 | Existing West Elevation BB
1 : 100

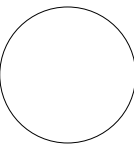

NOTES:

The copyright of this drawing is held by Ayre Chamberlain Gaunt Ltd. Not to be used for any purpose without consent.

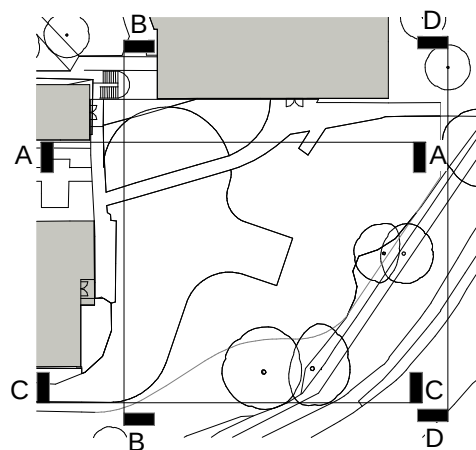

ACGARCHITECTS.CO.UK

Ayre Chamberlain Gaunt
Belvedere House
Basing View
Basingstoke
Hampshire, RG21 4HG

+44 (0)20 3909 5750
mail@acgarchitects.co.uk



PROJECT

Havant Campus
HSDC, Havant, New Road Havant
PO9 1QL

DRAWING TITLE

North & West Existing Elevations

REV.	DATE	DESCRIPTION
P1	02.10.23	Issued for Planning

DRWN BY	CHKD BY	APPD BY
ME	TH	DG

DRAWING NO.

project - code - originator - volume - level - type - role - number

HVT-ACG-XX-ZZ-DR-A-4100

STAGE	SUITABILITY
RIBA stage	code description
2	S2 Suitable for Information