




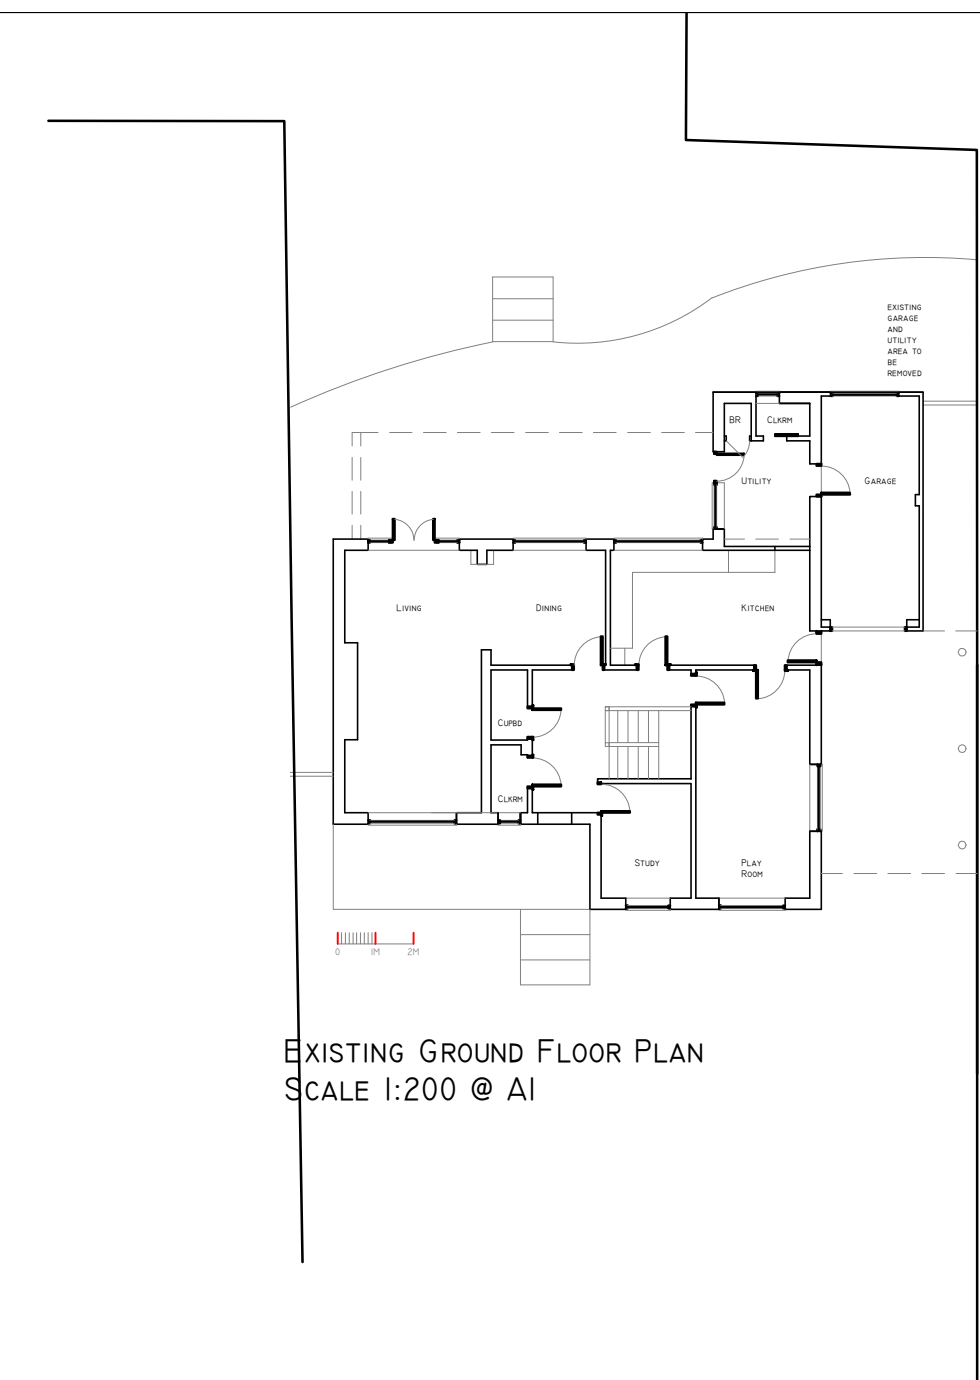

EXISTING GROUND FLOOR PLAN
SCALE 1:200 @ A1

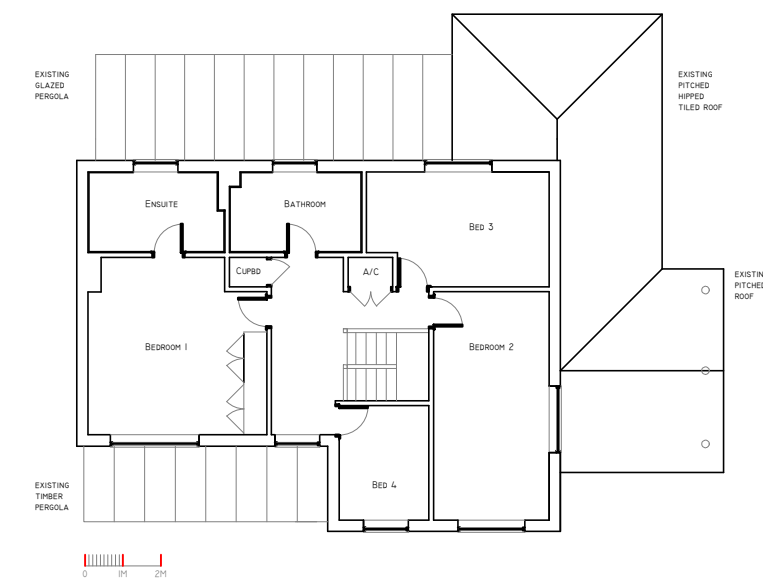

EXISTING FIRST FLOOR PLAN
SCALE 1:200 @ A1

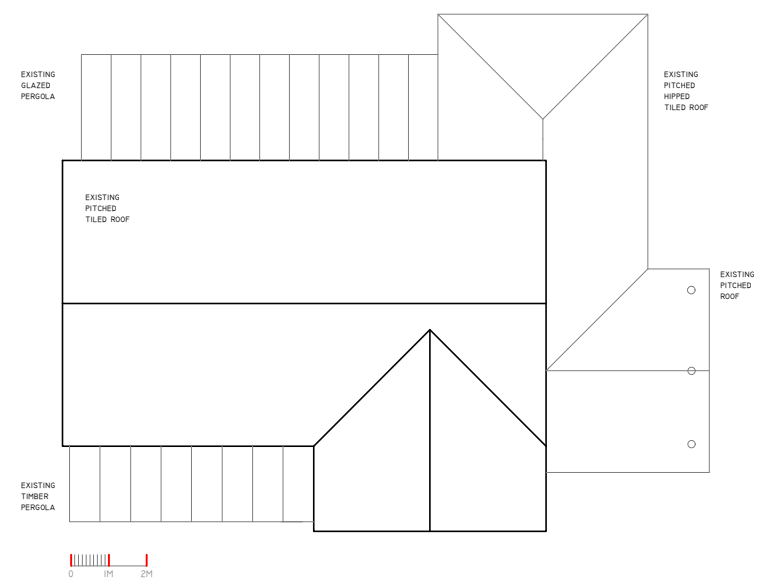


EXISTING ROOF PLAN
SCALE 1:200 @ A1



EXISTING NORTH ELEVATION



EXISTING SOUTH ELEVATION

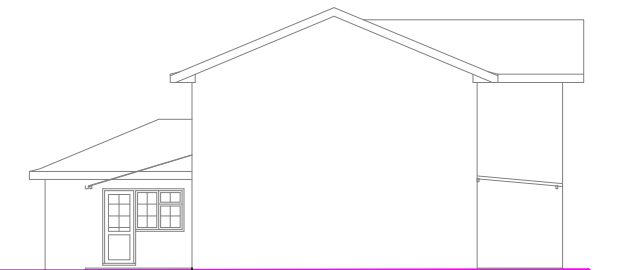


EXISTING WEST ELEVATION




EXISTING EAST ELEVATION


EXISTING ELEVATIONS
SCALE 1:200 @ A1

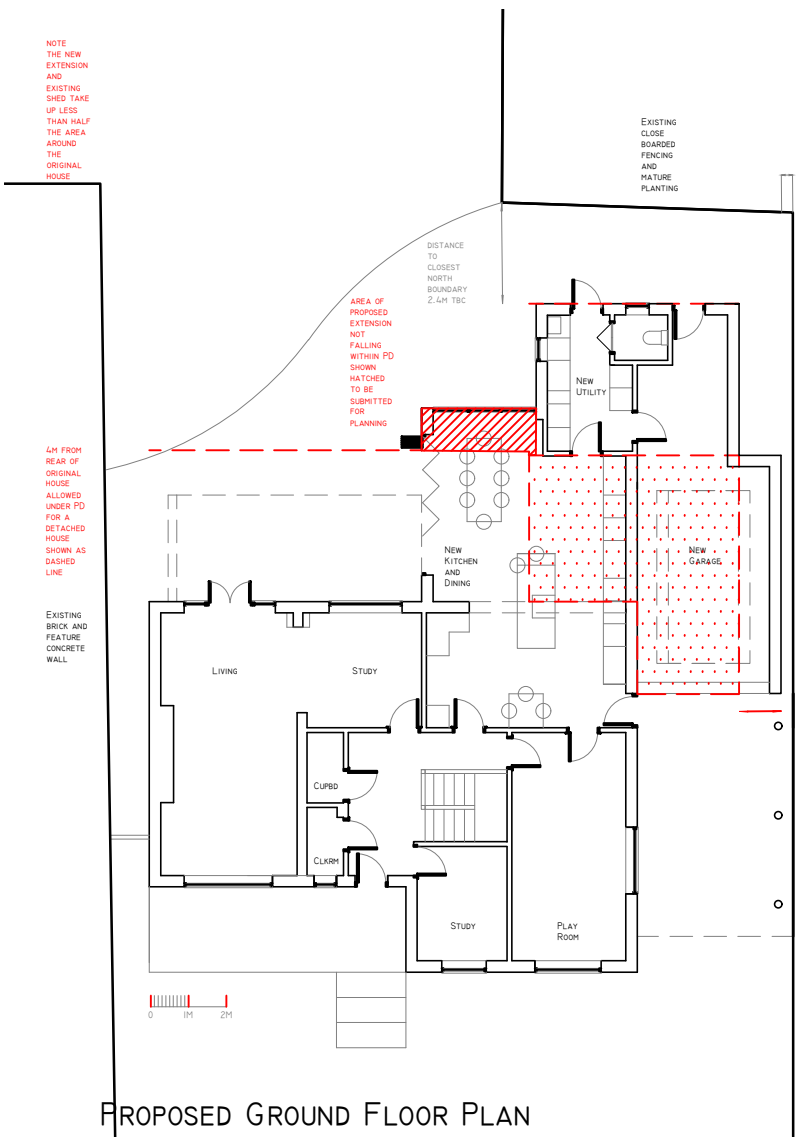

PROPOSED GROUND FLOOR PLAN
SCALE 1:200 @ A1

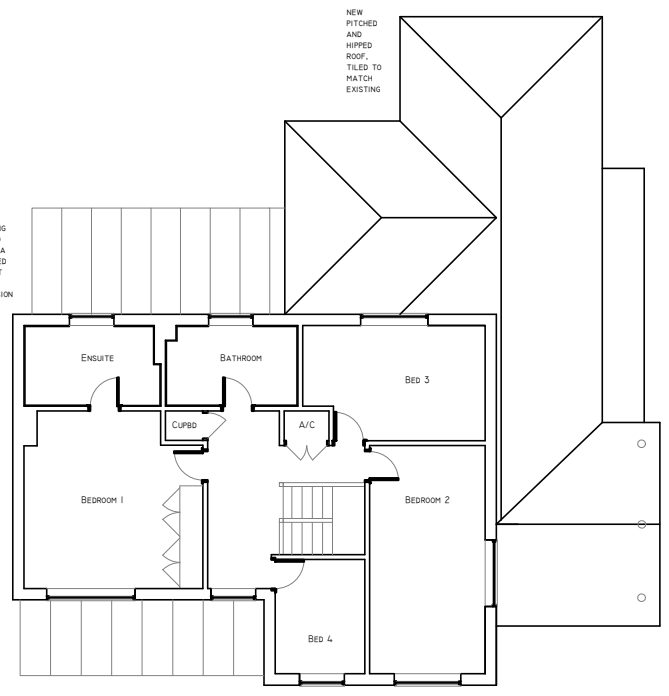

PROPOSED FIRST FLOOR PLAN
SCALE 1:200 @ A1

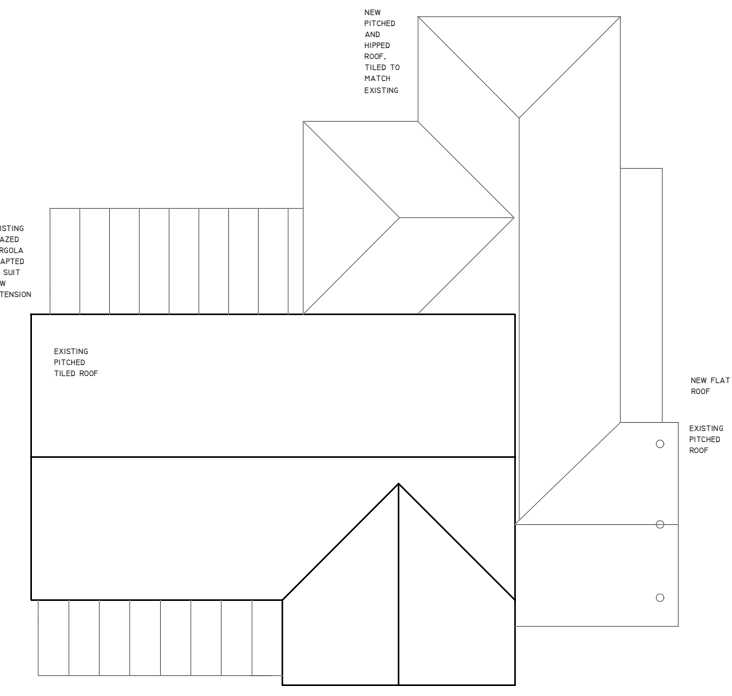


PROPOSED ROOF PLAN
SCALE 1:200 @ A1




PROPOSED NORTH ELEVATION



PROPOSED SOUTH ELEVATION, NO CHANGE

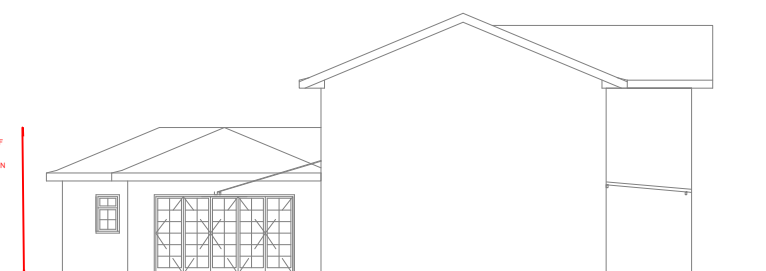

PROPOSED WEST ELEVATION

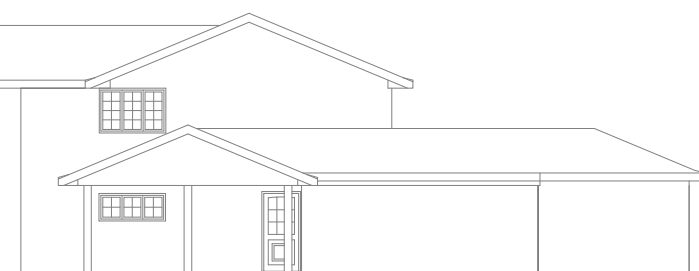

PROPOSED EAST ELEVATION

PROPOSED ELEVATIONS
SCALE 1:200 @ A1



LOCATION PLAN
SCALE 1:1250



SITE PLAN
SCALE 1:500

b | issue for certificate of lawful development | 260723



Pope Stevens Architecture Ltd.
Crossways | 2 Beech Avenue
Chichester | West Sussex | PO19 3DR
Telephone: 01243 782 796
Email: pope.stevens@btinternet.com

RIBA
Chartered Practice

Project
Hollyhill House, Hollybank Lane, Emsworth
Proposed single storey extension to replace
existing garage and utility area

Drawing
Existing and proposed plans and
elevations, site and location
plans

Date
July 2022

Drawn by
EMP

Scale
as shown @ A1

Drawing No.
CLD-01

Revision
b