
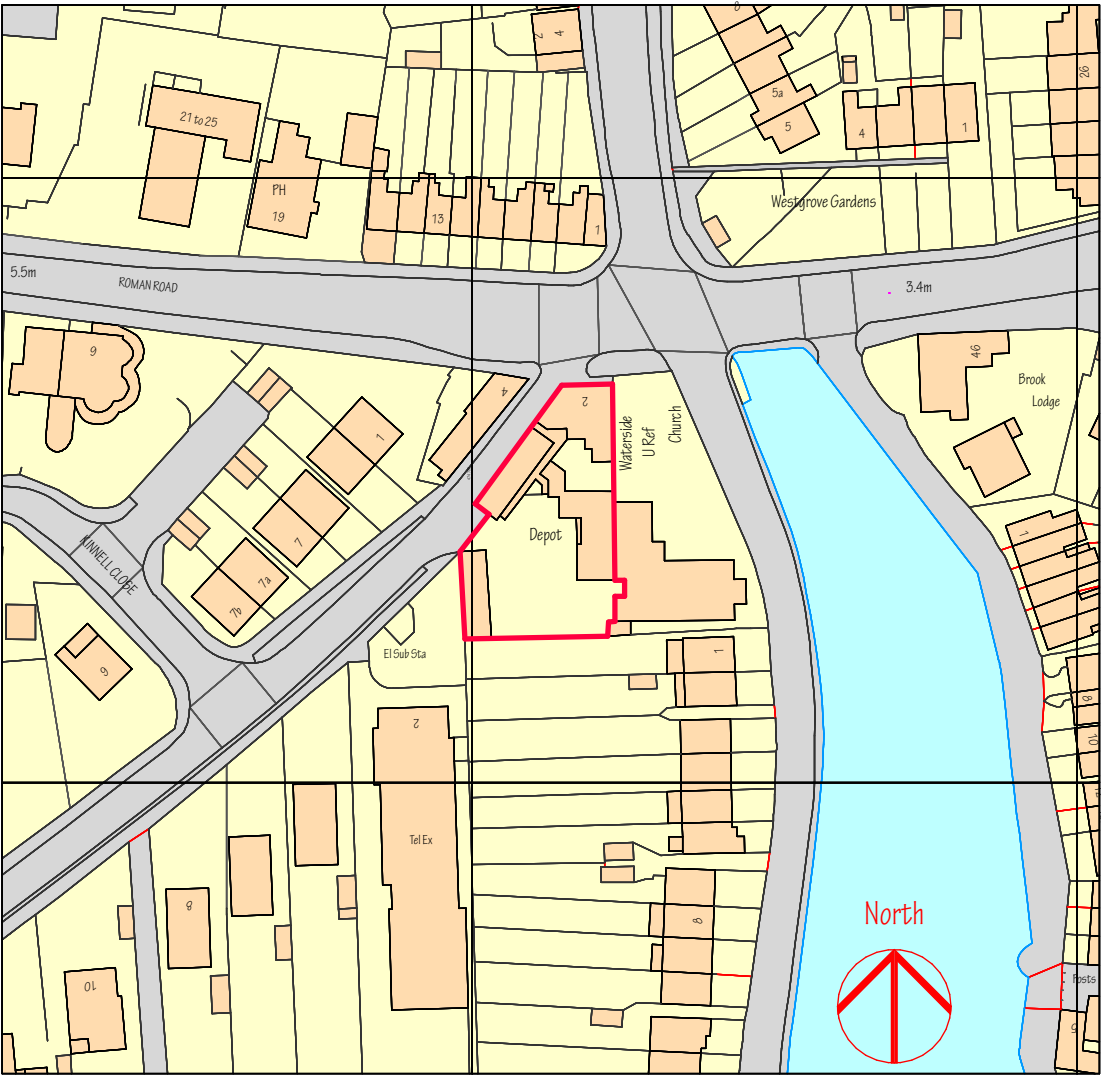


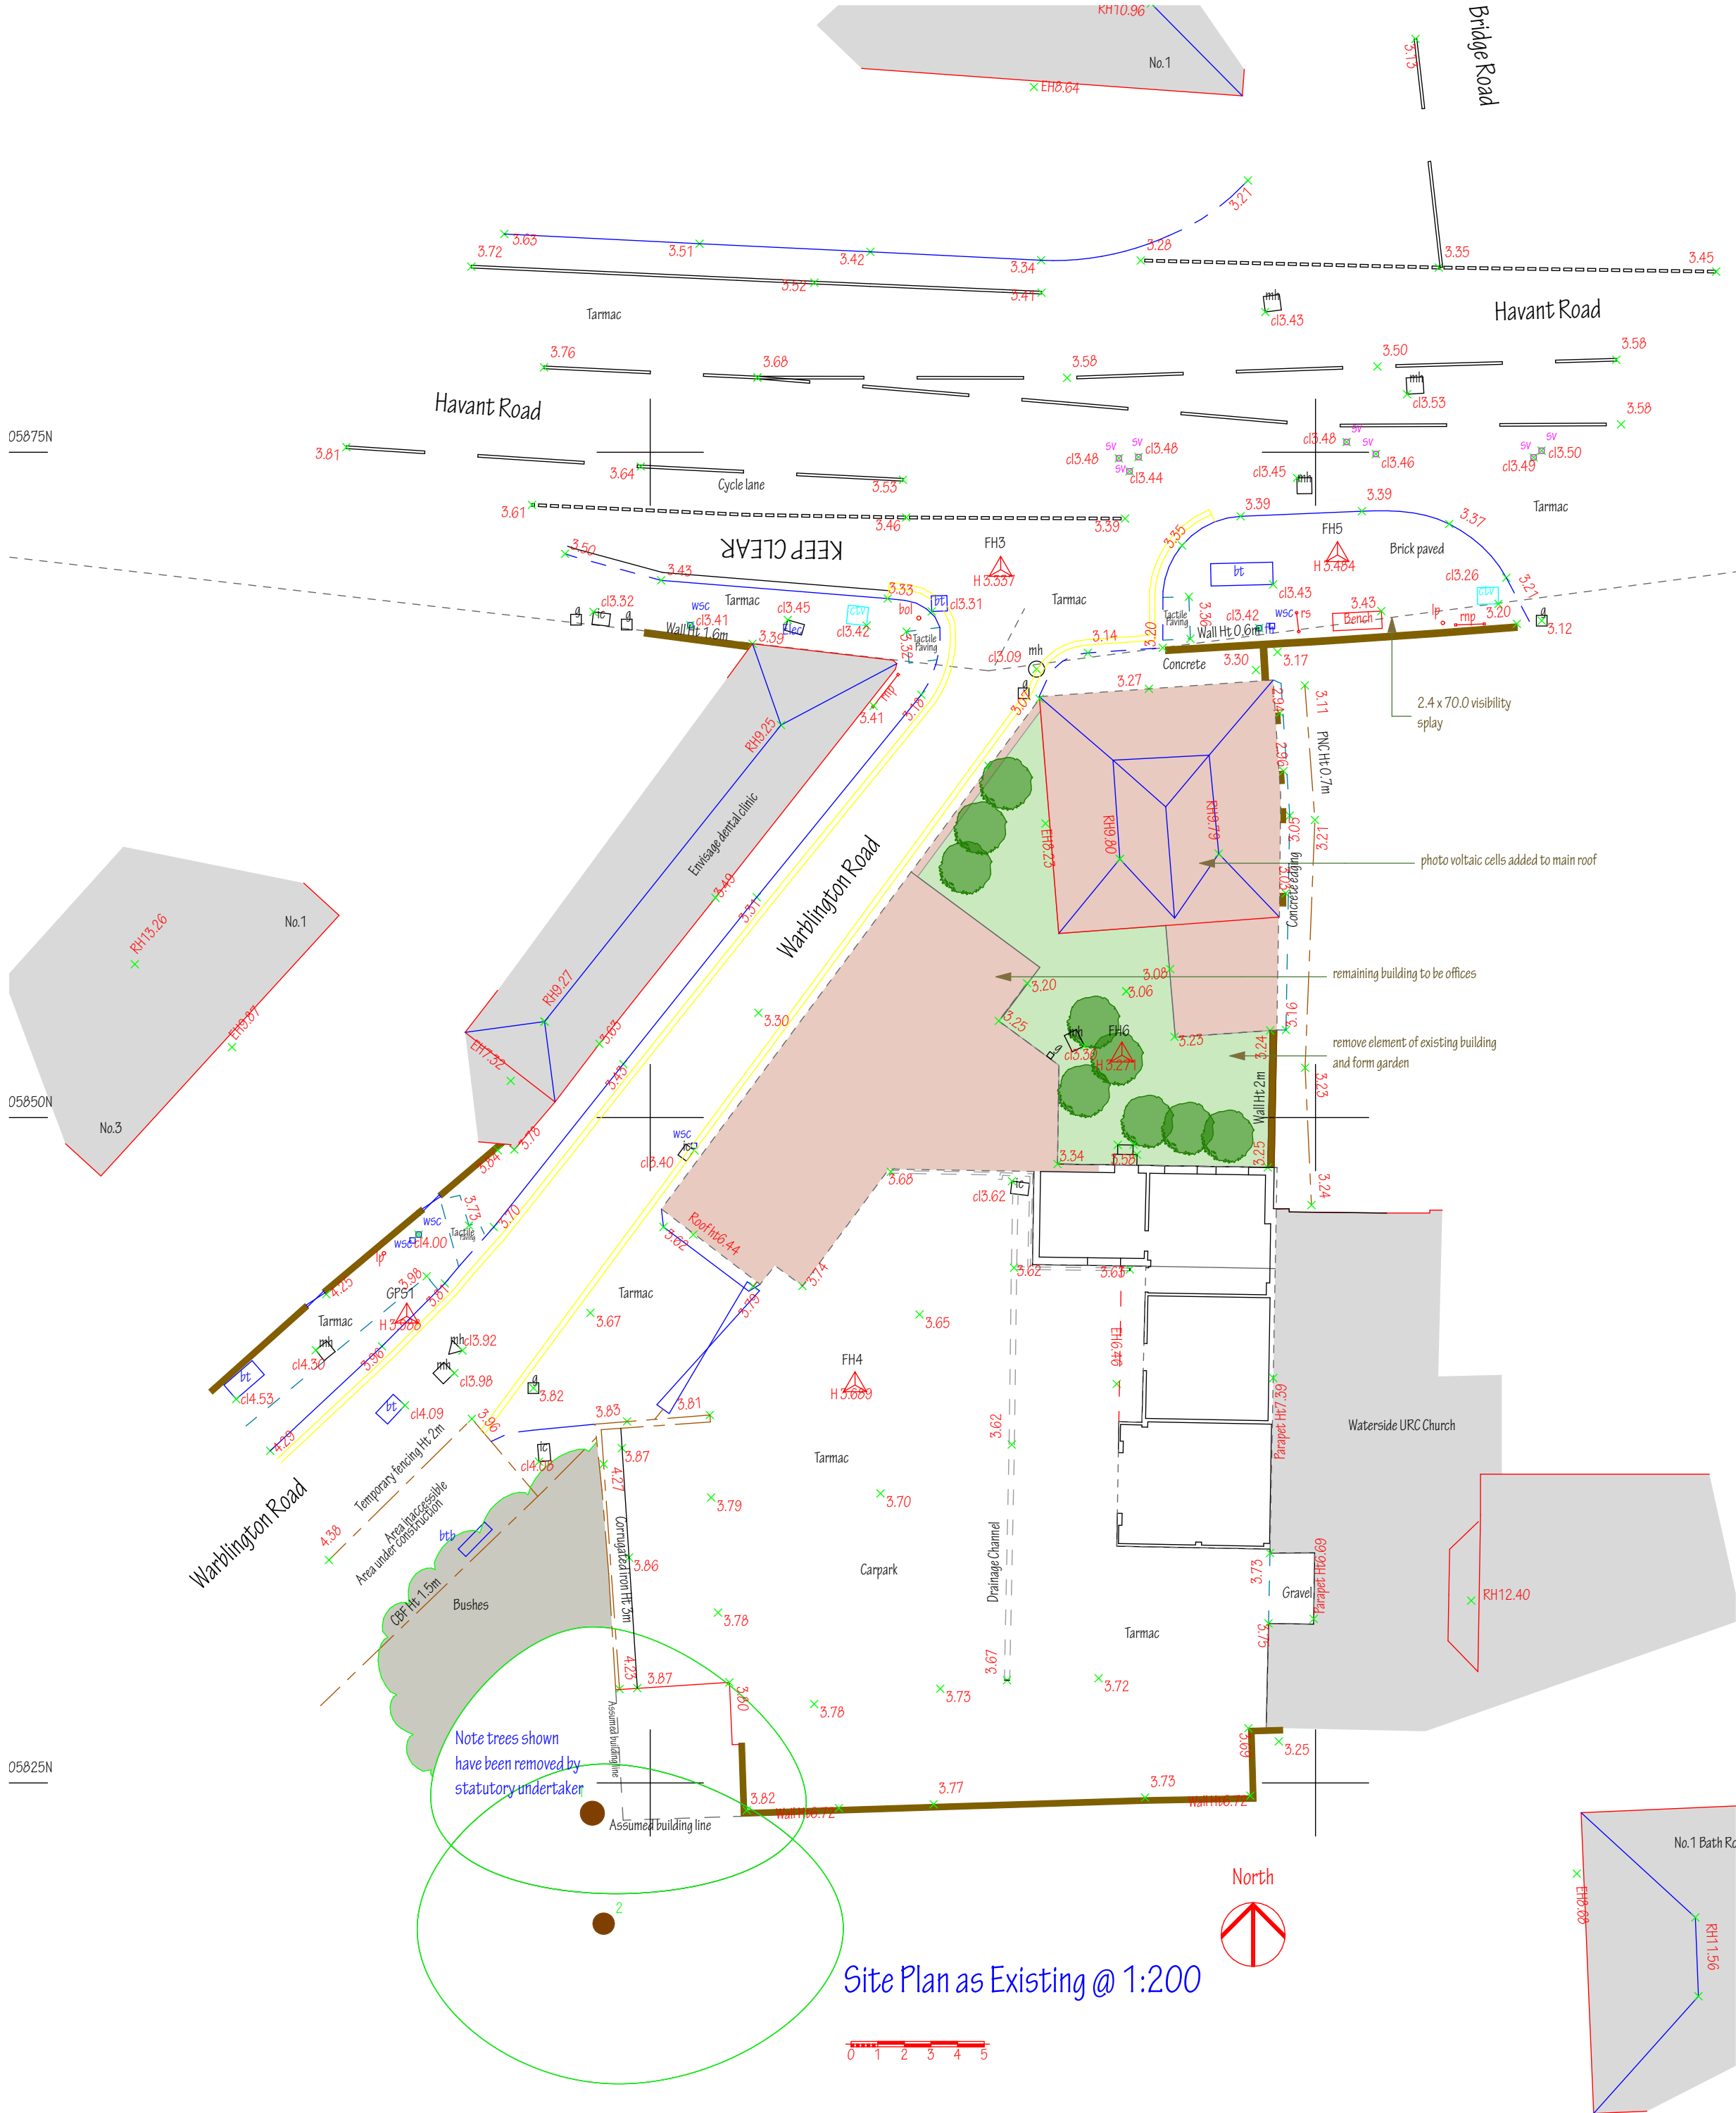

Ordnance Survey, (c) Crown Copyright 2016. All rights reserved. Licence number 100022432.
Fiscal House, 2 Havant Road, Emsworth P010 7JE
Location Plan @ 1:1250

NOTES:
This drawing is the copyright of
EDWARD CAUSH + ASSOCIATES
All dimensions must be checked on site prior to the commencement of construction
and the Architect notified of any discrepancy. Figured dimensions are to be used in
preference to scaled dimensions. The Local Planning Authority may scale from this
drawing as the only exception. No deviation from the drawing will be permitted without
the written consent of the Architect.

Transmittal Set	Revision ID	Change Name	Date
05	01		15/05/2022
05	A	Planning Nov 22	12/12/2022

PURPOSE OF ISSUE
INFORMATION
DESIGN
TENDER
CONSTRUCTION

EDWARD CAUSH + ASSOCIATES
ARCHITECTS
11 SOUTHDOWN ROAD COSHAM PORTSMOUTH
PO6 2EB
phone 023 92 384477
fax 023 92 381582
email: eca@south-down.demon.co.uk

CLIENT
Mr & Mrs P A Munday

JOB TITLE
Fiscal House
2 Havant Road
Emsworth
Hampshire
P010 7JE

DRAWING TITLE
Site Plan as Existing

SCALE
1:1250 & 200 @ A2

DATE
16/08/2022

DRAWN BY
EC

CHECKED BY

DRAWING NUMBER	LAYOUT ISSUE	DRWG REVISION
12:1089:L(2-)-301	06	A