



Dimensions to be checked on site before commencing work. Any discrepancies shall be reported to the architect immediately.

Do not scale from these drawings except for planning purposes. Use figured dimensions only.


Where applicable this drawing is to be read in conjunction with other consultants' drawings.

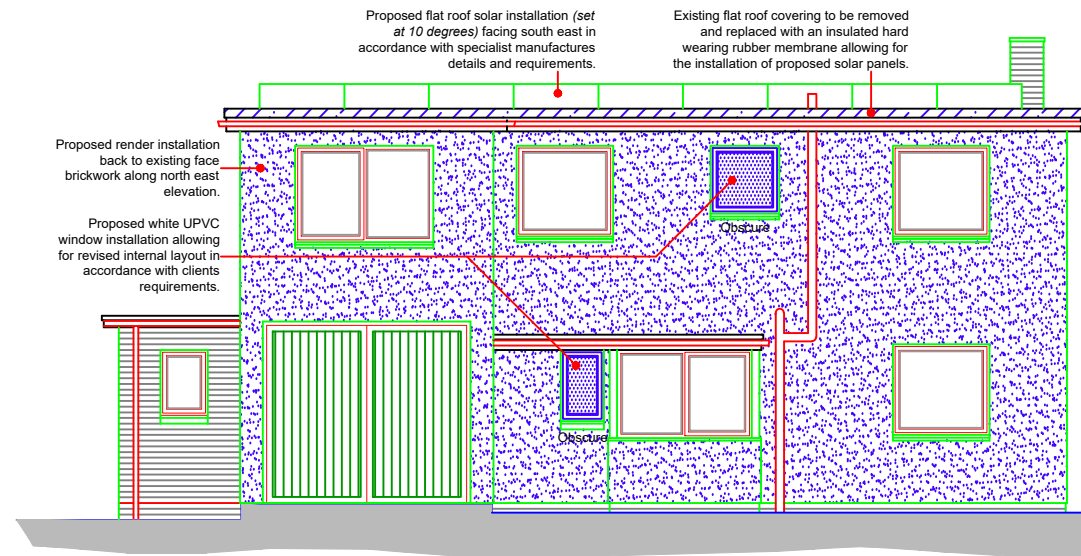


North east elevation scale 1:100

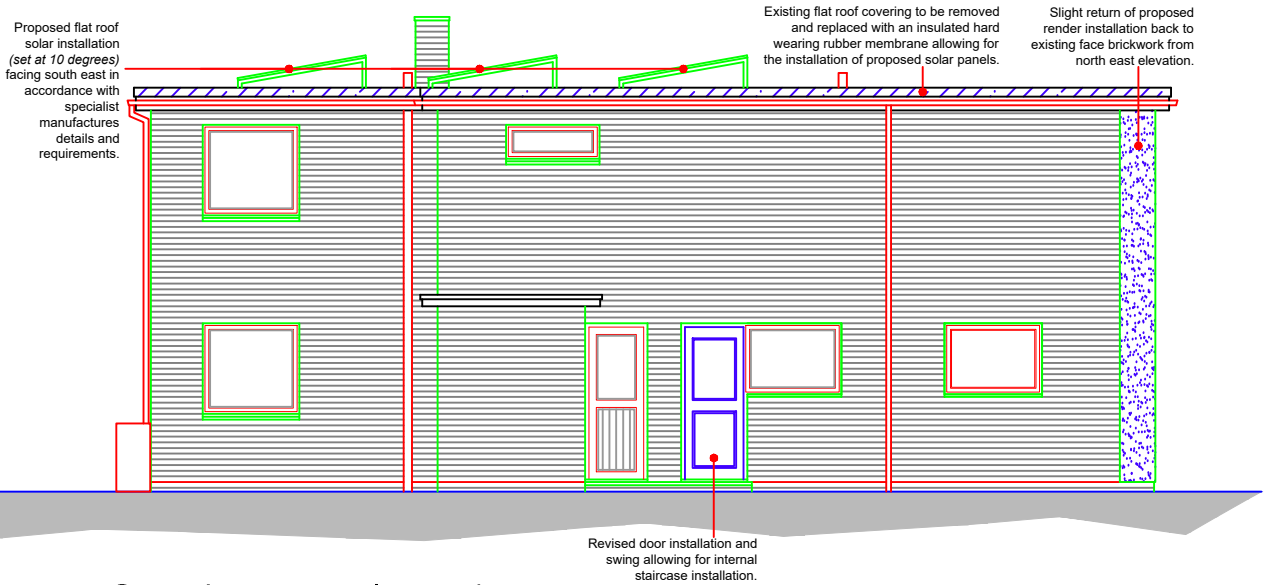


South east elevation scale 1:100

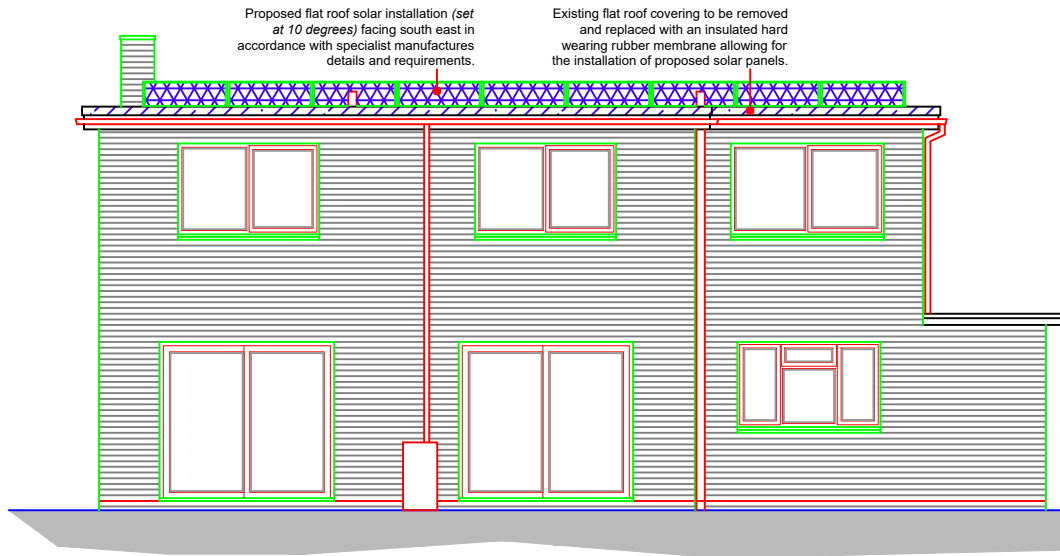

South west elevation scale 1:100

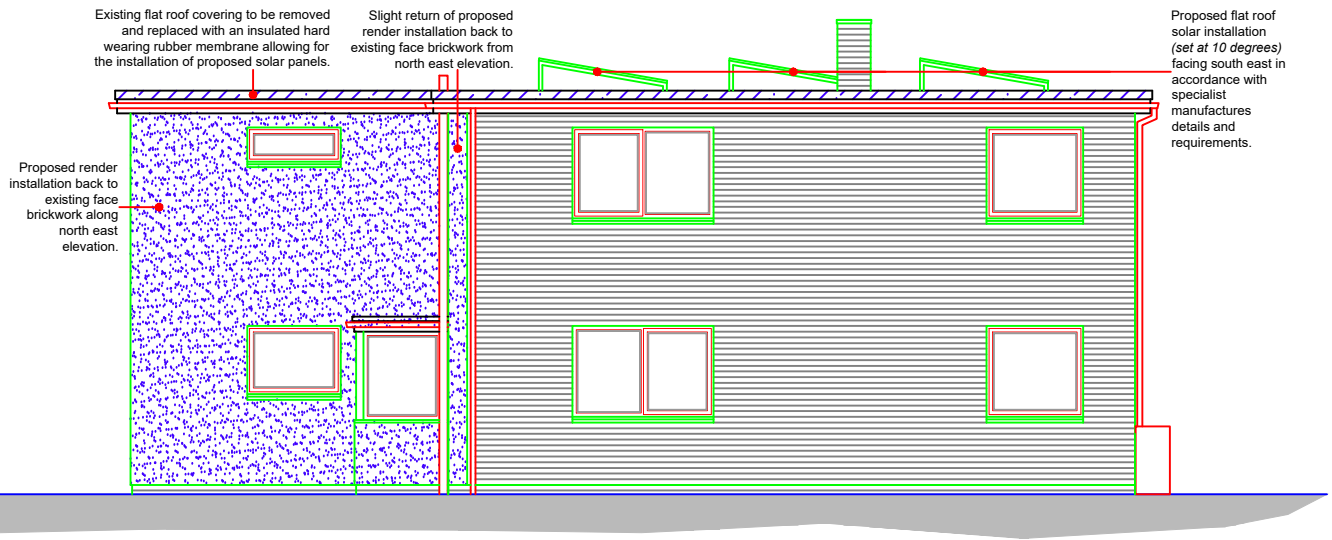

North west elevation scale 1:100

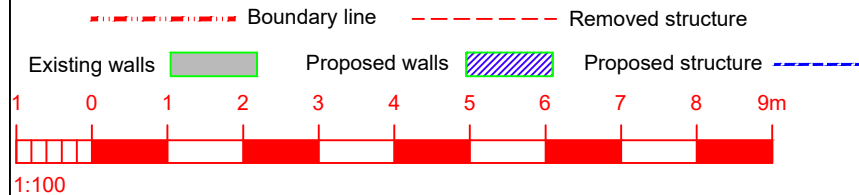

For	MR ROBERT CRUICKSHANK
Project	PROPOSED ANNEX, INTERNAL & ELEVATION ALTERATIONS THROUGHOUT AT 25 WITTERING ROAD, HAYLING ISLAND, HAMPSHIRE, PO11 9SP

Title PROPOSED ELEVATIONS			
Date	Drawn	Scale	Checked
AUGUST 24	SR	as noted @ A3	-
Job Number	Drawing Number	Revision	
PL800.24	5	C	

Office Tel:	01243 933732
Email:	admin@jb-architecturedesign.com
Web:	www.jb-architecturedesign.com

JB ARCHITECTURE