



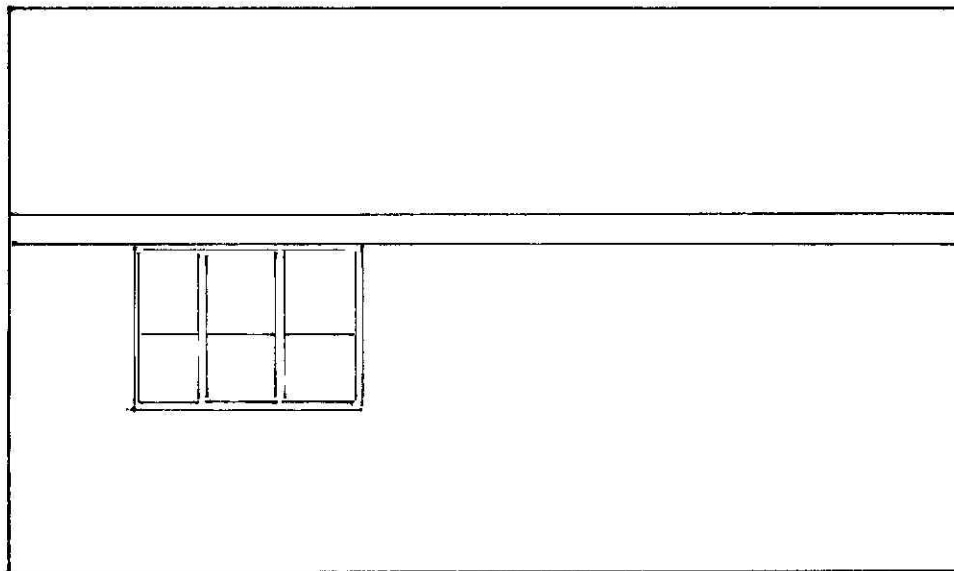

NORTH ELEVATION

NEW WINDOW TO NORTH ELEVATION

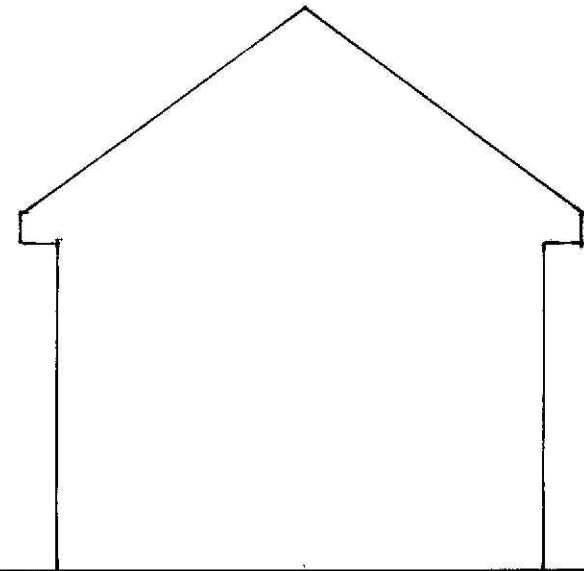

EAST ELEVATION

NORTH & EAST ELEVATION OF PROPOSED
GARAGE CONVERSION TO LIVING SPACE
For Mr & Mrs McDermott-Roe

SCALE 1:50
DATE 09/09/2024 DRAWING No 3 of 5