


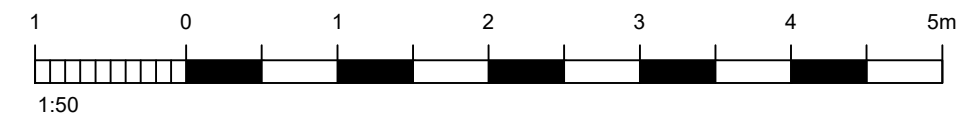

FRONT ELEVATION
[west] 1:50



SIDE ELEVATION
[south] 1:50



REAR ELEVATION
[east] 1:50



SIDE ELEVATION
[north] 1:50

GENERAL NOTES

Dimensions to be checked on site before commencing work. Any discrepancies shall be reported to the architect immediately.

Do not scale from these drawings except for planning purposes. Use figured dimensions only.

ACCOMPANYING DOCUMENTATION

All details shown on Helyer Davies Architects drawings are to be read in conjunction with the project specification and other consultants drawings and details.

F	06/08/24	Fenestration changes and revised porch design	NC
REV	DATE	AMENDMENT	DRAWN

H Helyer Davies Architects

www.hdarchitects.co.uk
mail@hdarchitects.co.uk
01243 370 715

Unit 1 The Old Flour Mill . Queen St
Emsworth . PO10 7BT

PROJECT
4 The Fishermans King Street, Emsworth PO10 7BS

DRAWING Proposed Elevations	SCALE As noted @A1
--------------------------------	-----------------------

DATE Aug-24	DRAWN NC
DRAWING No. 24014 - 300G	REV G