




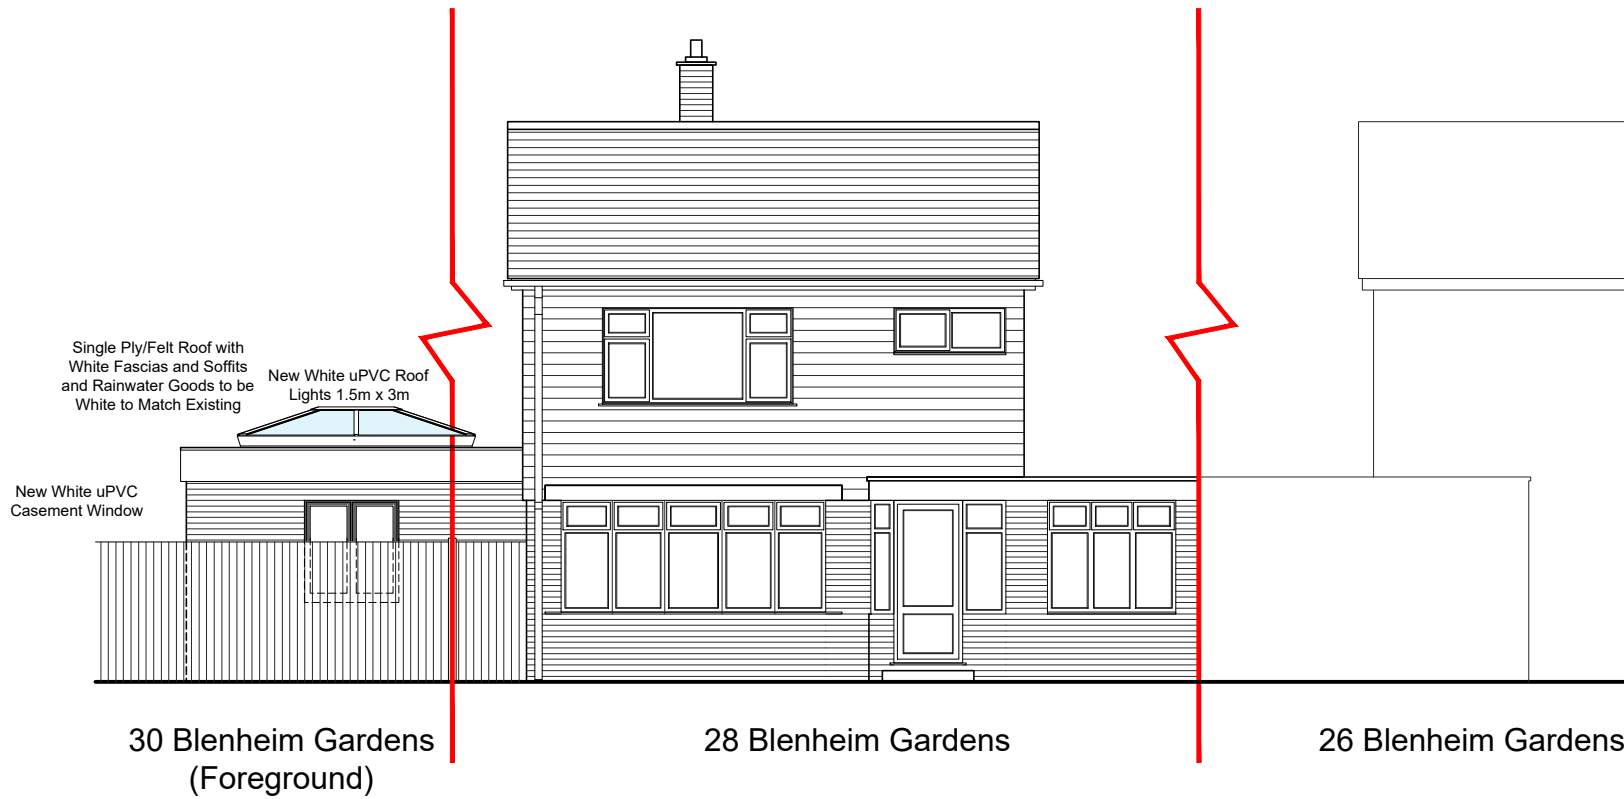

Front Elevation

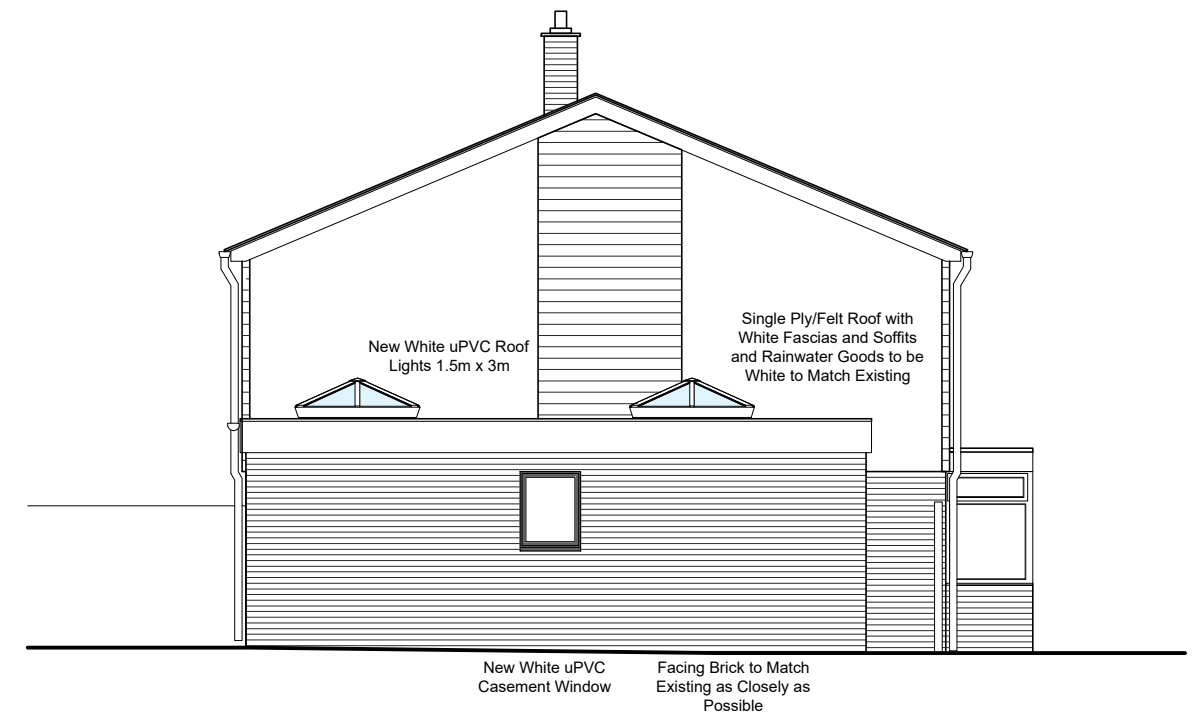


Side Elevation

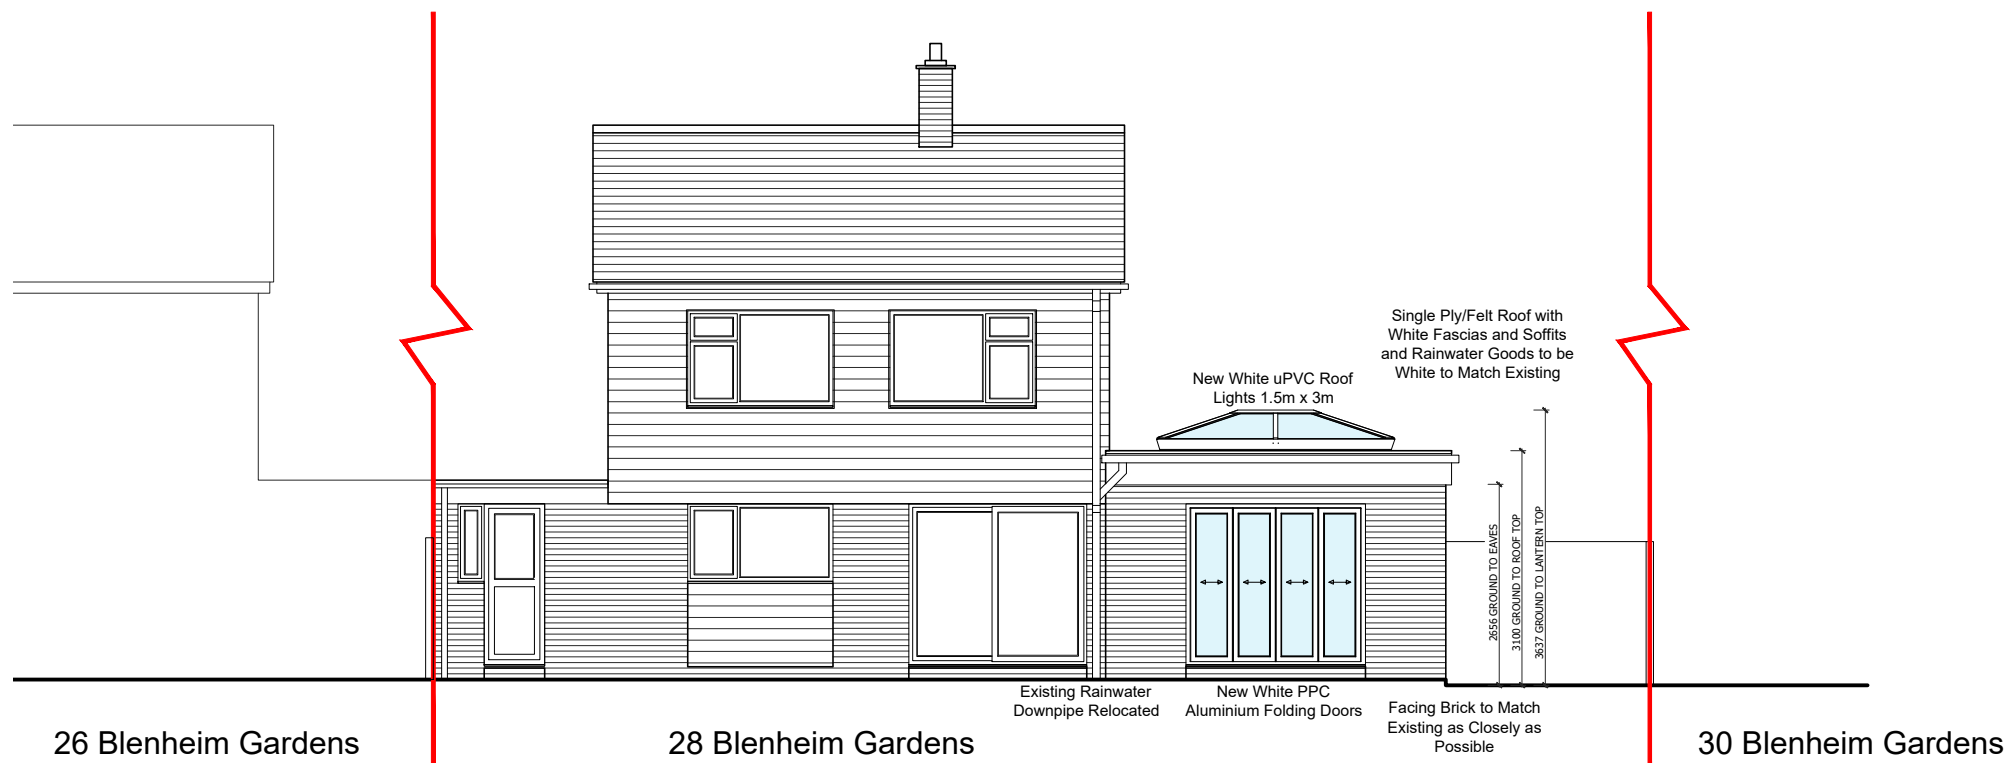

Rear Elevation

Elevations 1:100 @ A3

 

Rev.	Revision Note/Purpose of Issue	Drw By	Date	Chk By	Date
Applicant					
James Spurling					
Project					
Proposed Residential Extension					
28 Blenheim Gardens					
Havant, PO9 2PN					
Drawing Title					
Proposed Elevations					
Project Ref.	No.	Rev.	Drawn By	Date	Scale at A3
28BLG	0004	P03	AH	19/12/24	1:100