



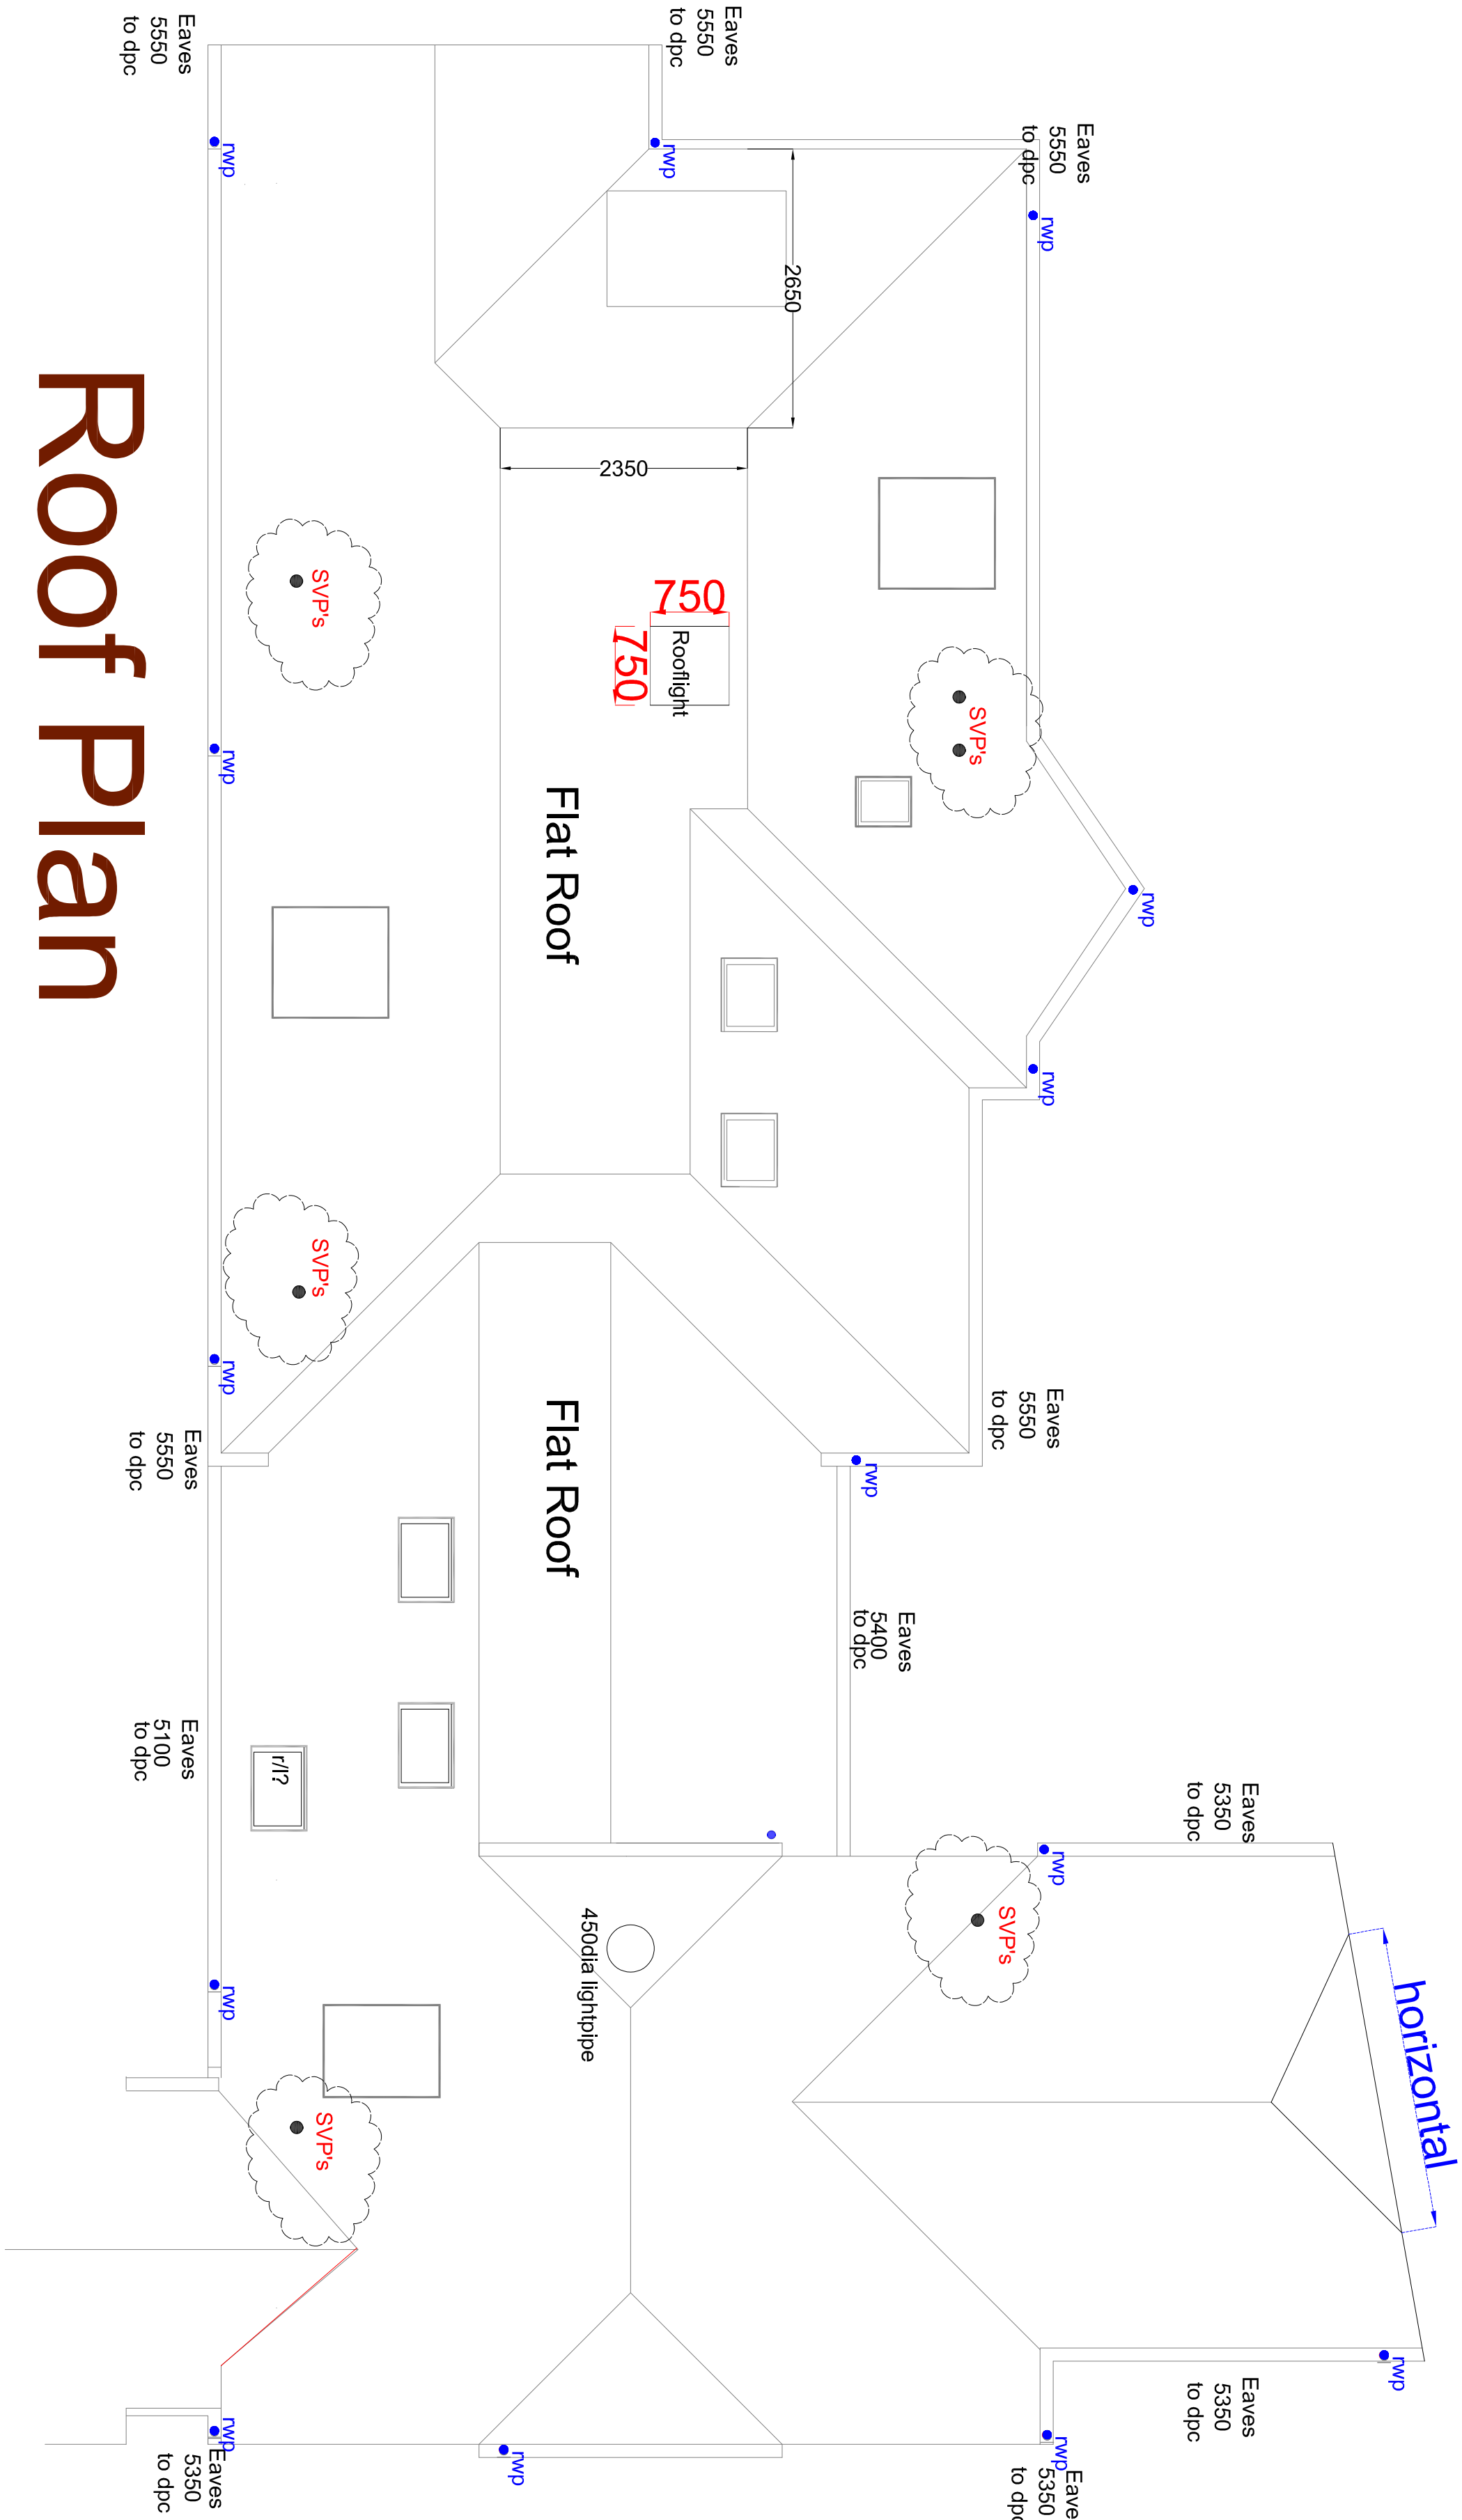

Roof Plan

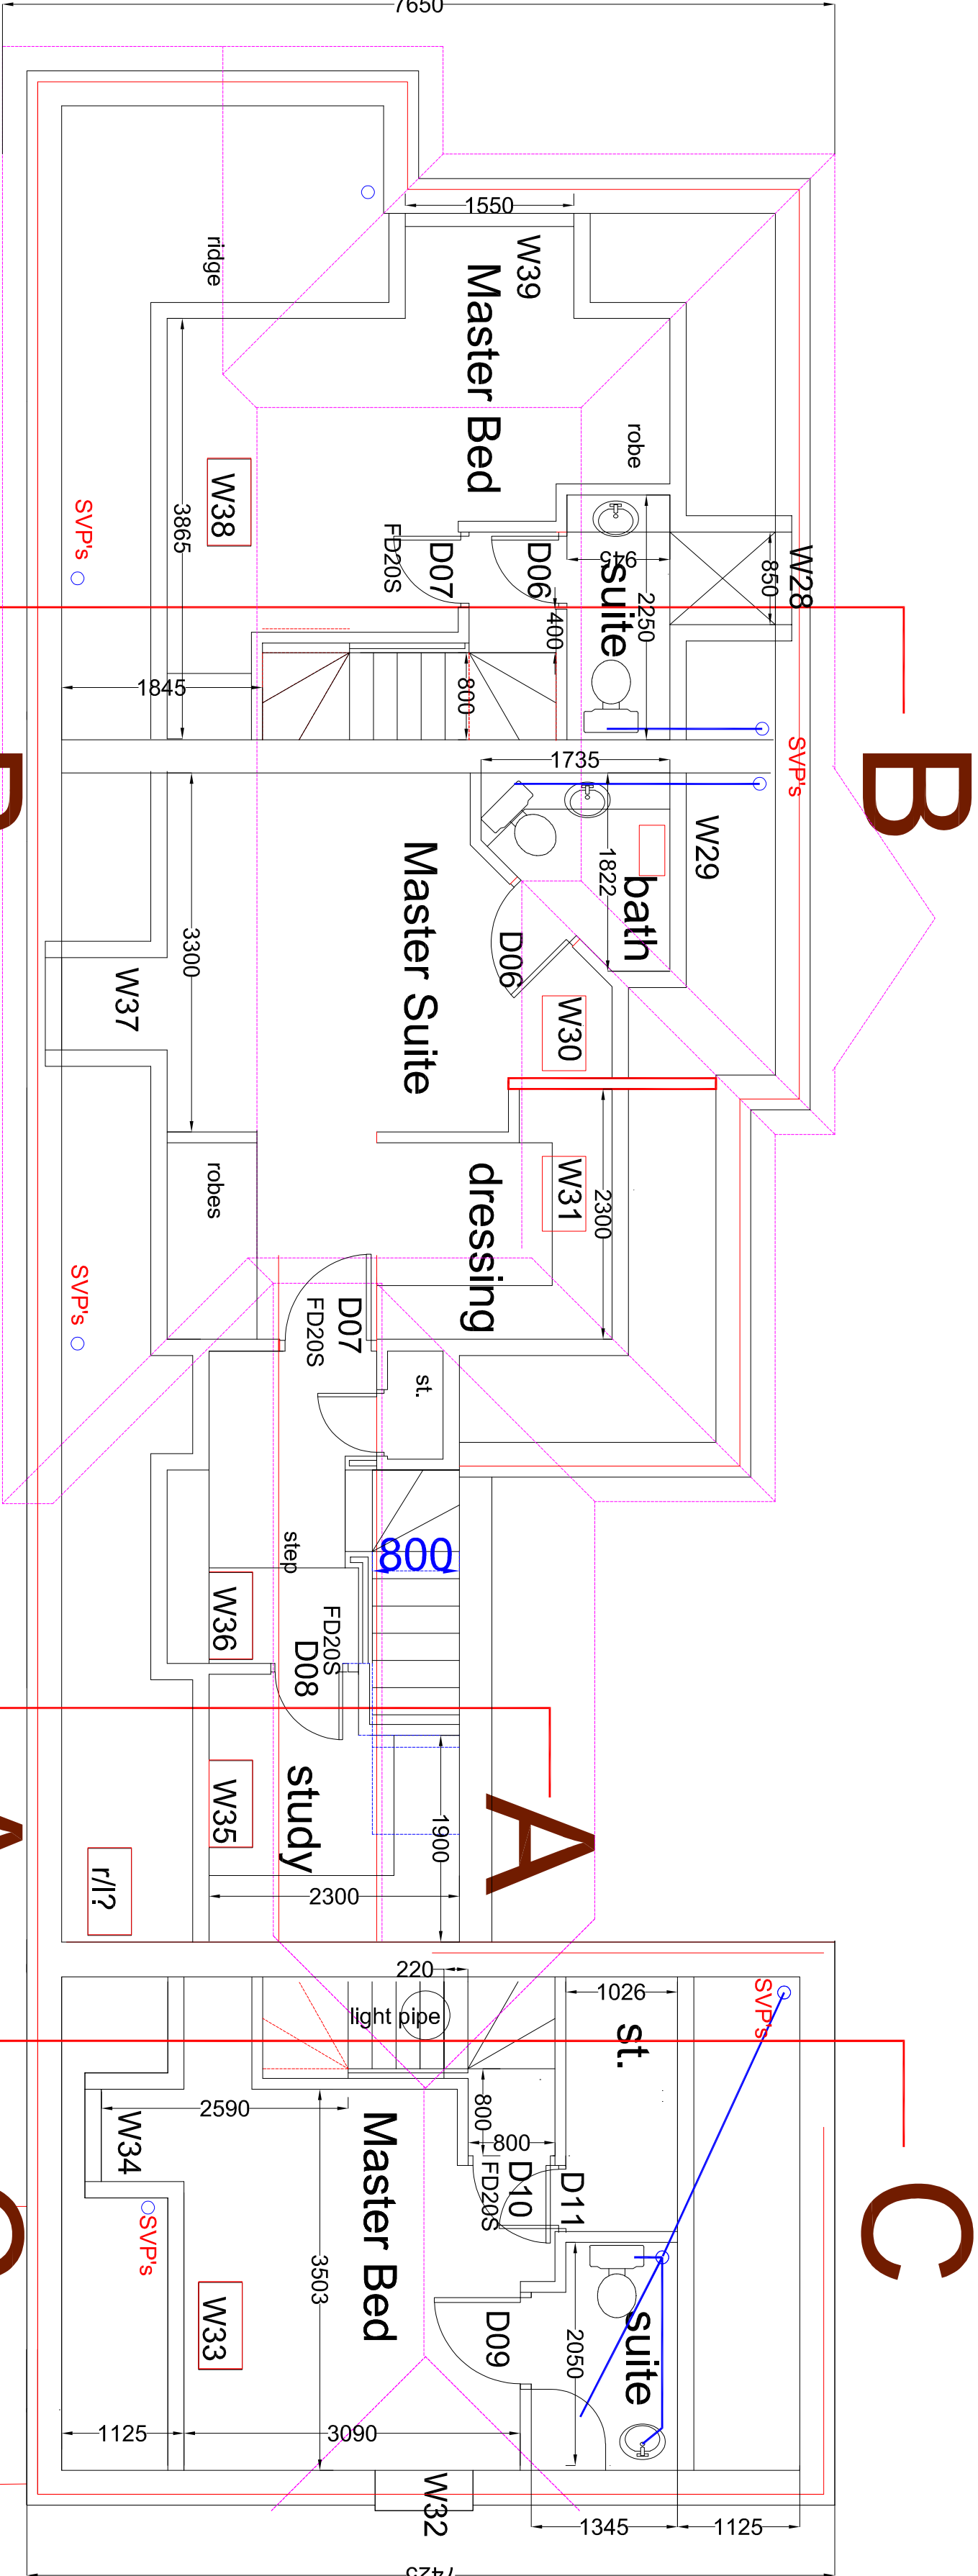

Second Floor Plan

Drawing to be read in association with Cowan Details

REVISION A, SOIL PIPE LOCATIONS ADDED - 18/01/24 - PG		PETER GALLOWAY PARTNERSHIP	
SCALE	TITLE	DATE	DETAIL
1/50	Residential Proposals - Revised	Oct. 23	10A, The Pallant - Havant
DRAWING NO		HAWANT	
PG		ARCHITECTS	
19/01/W02		ARCHITECTS	
TEL: 02982 483163		MOB: 07888 483962	
E-MAIL: peter@gallowayarchitects.co.uk			