



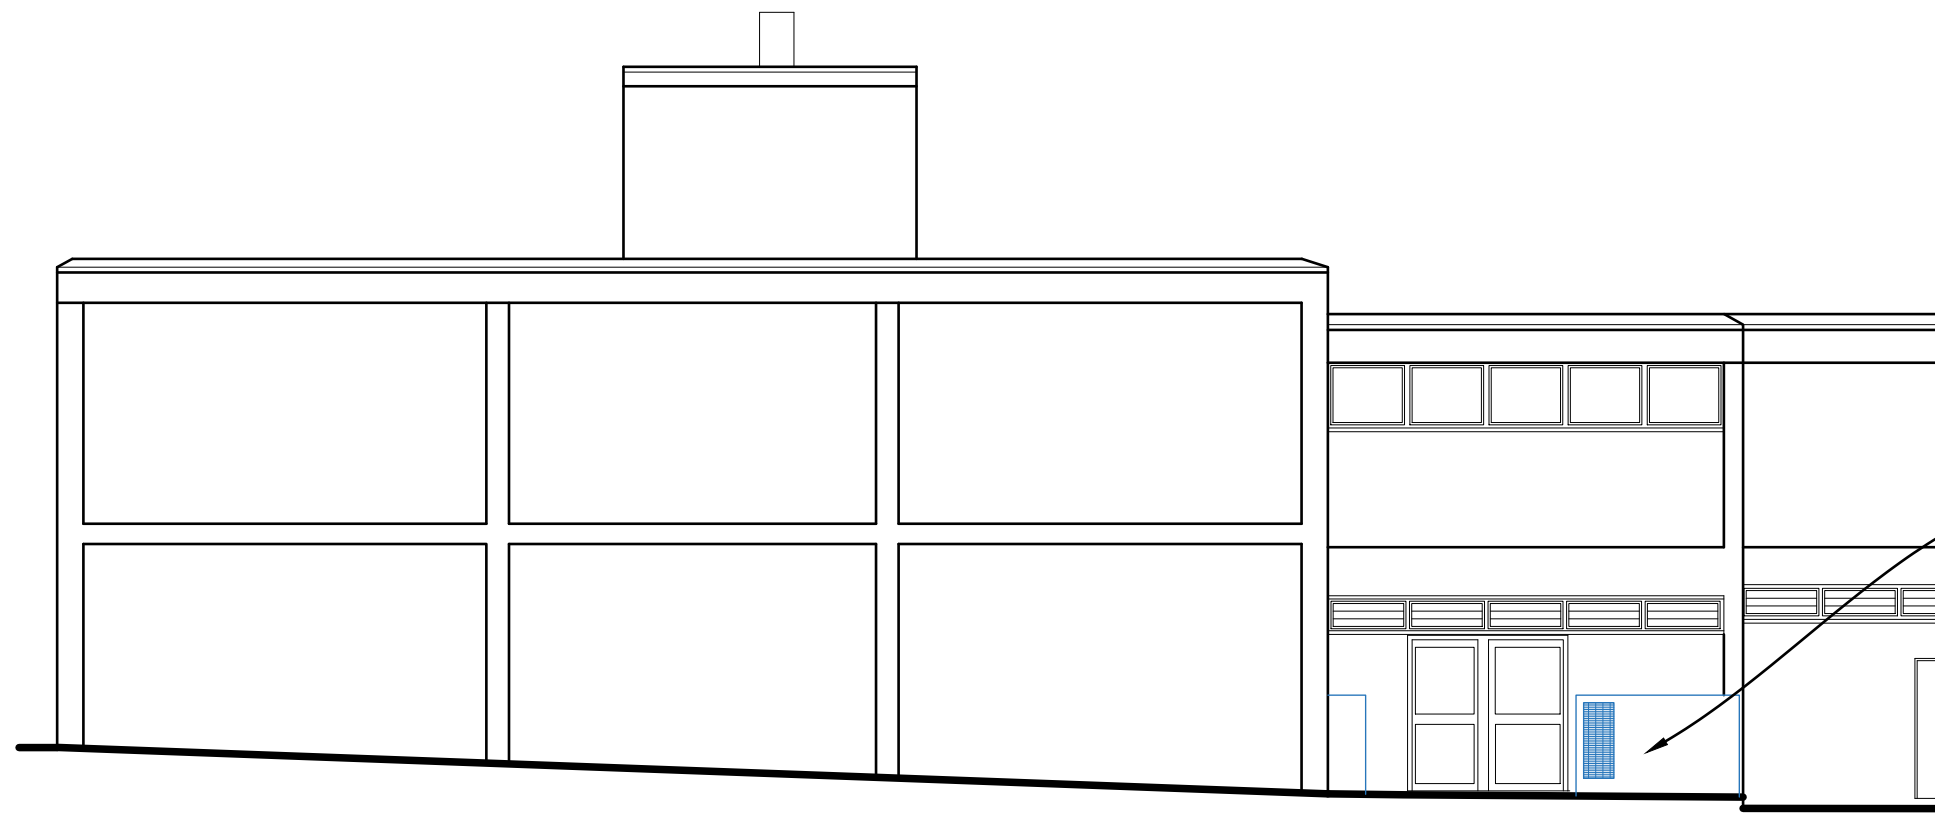

2no. new condensers for comfort cooling within a proprietary acoustic enclosure with an "Enclosure Insertion Loss" so to meet recommendations in Table 6.4 of Noise Impact Assessment

Healthy Pet Store (17-21 Wellington Way)

① Proposed North West Elevation
Scale 1:100

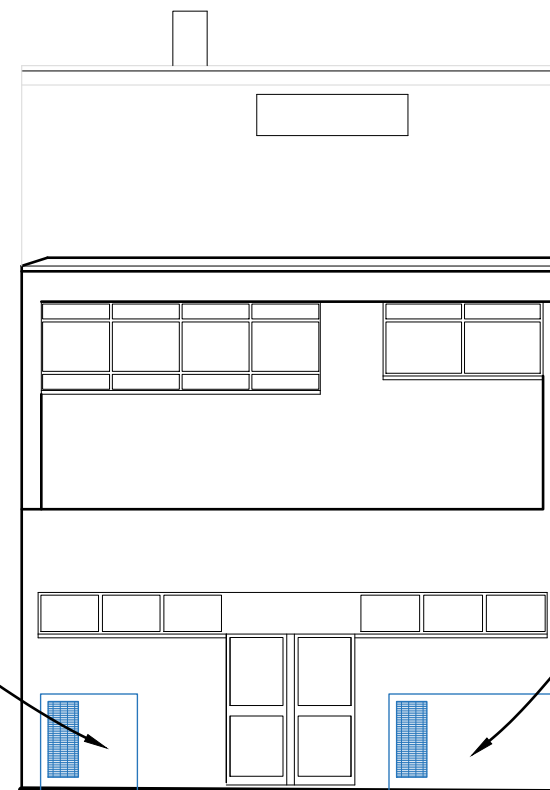


1no. new condenser for refrigerated store within a proprietary acoustic enclosure with an "Enclosure Insertion Loss" so to meet recommendations in Table 6.4 of Noise Impact Assessment

2no. new condensers for comfort cooling within a proprietary acoustic enclosure with an "Enclosure Insertion Loss" so to meet recommendations in Table 6.4 of Noise Impact Assessment

Healthy Pet Store
(17-21 Wellington Way)

② Proposed South West Elevation
Scale 1:100

 

Revisions:
Rev A - Addition of acoustic enclosures over condensers - 02.01.2025



Mountbatten House
1 Grosvenor Square
Southampton
Hampshire, SO15 2JU
Tel: 023 8022 2292

Project Title: 17-21 Wellington Way, Waterlooville, PO7 7ED			
Drawing Title: Proposed Elevations.			
Client	Healthy Pet Store		
Dwg No:	211	Scale	1:100 @ A3
Drawn	FD	Date	Aug 2024
All dimensions are in millimeters and are to be checked on site. Contact Primmer Olds BAS with any queries and to report any discrepancies.			