



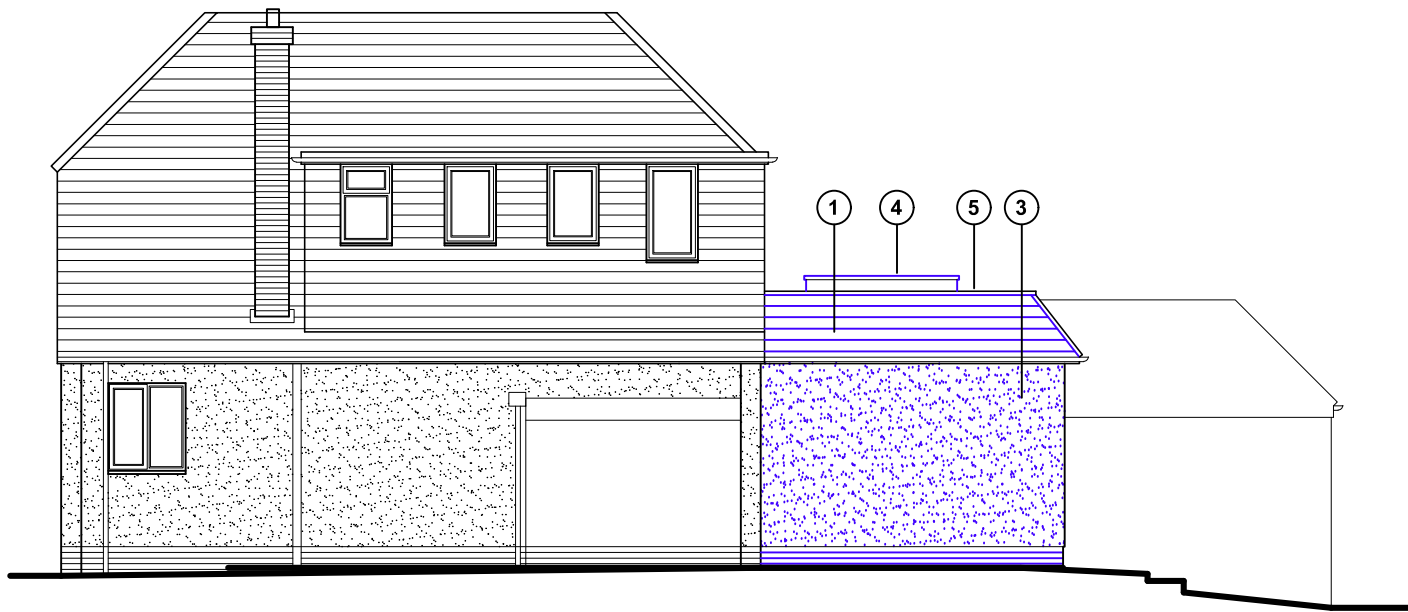

North (side) elevation

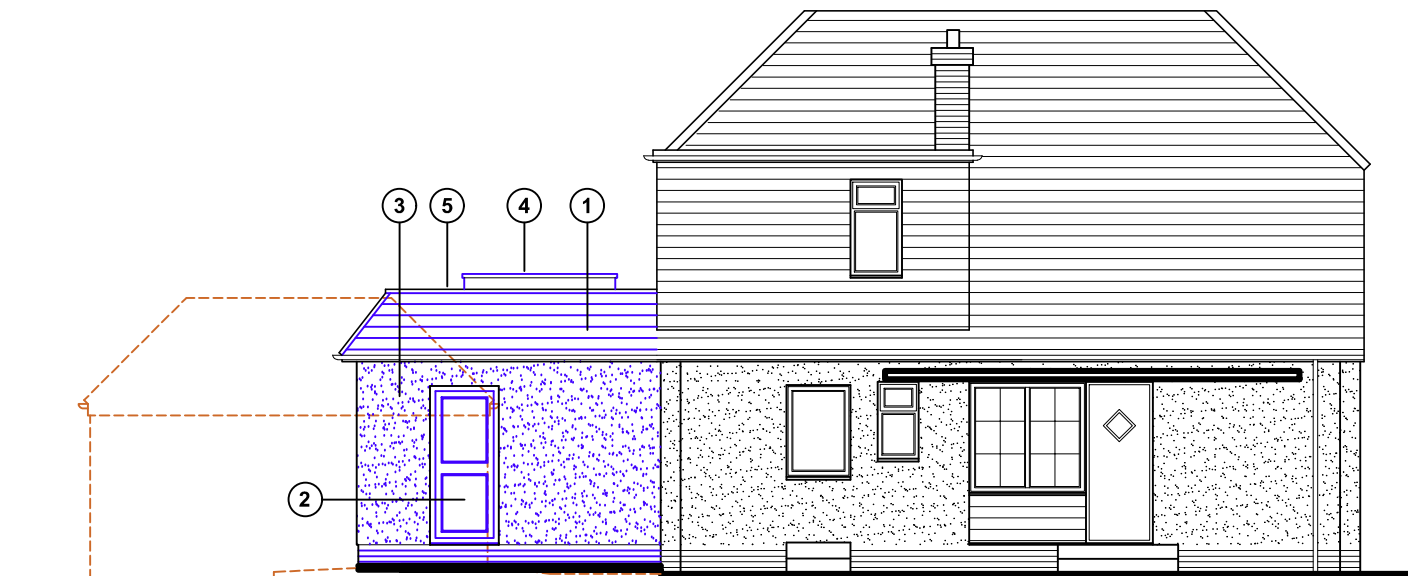


South (side) elevation



West (rear) elevation

- ① Roof Tiles to match existing
- ② UpVC windows & doors to match existing
- ③ Render to match existing
- ④ Skylight - Velux or similar product
- ⑤ Single ply flat roof

Existing walls  Proposed walls  Proposed structure 

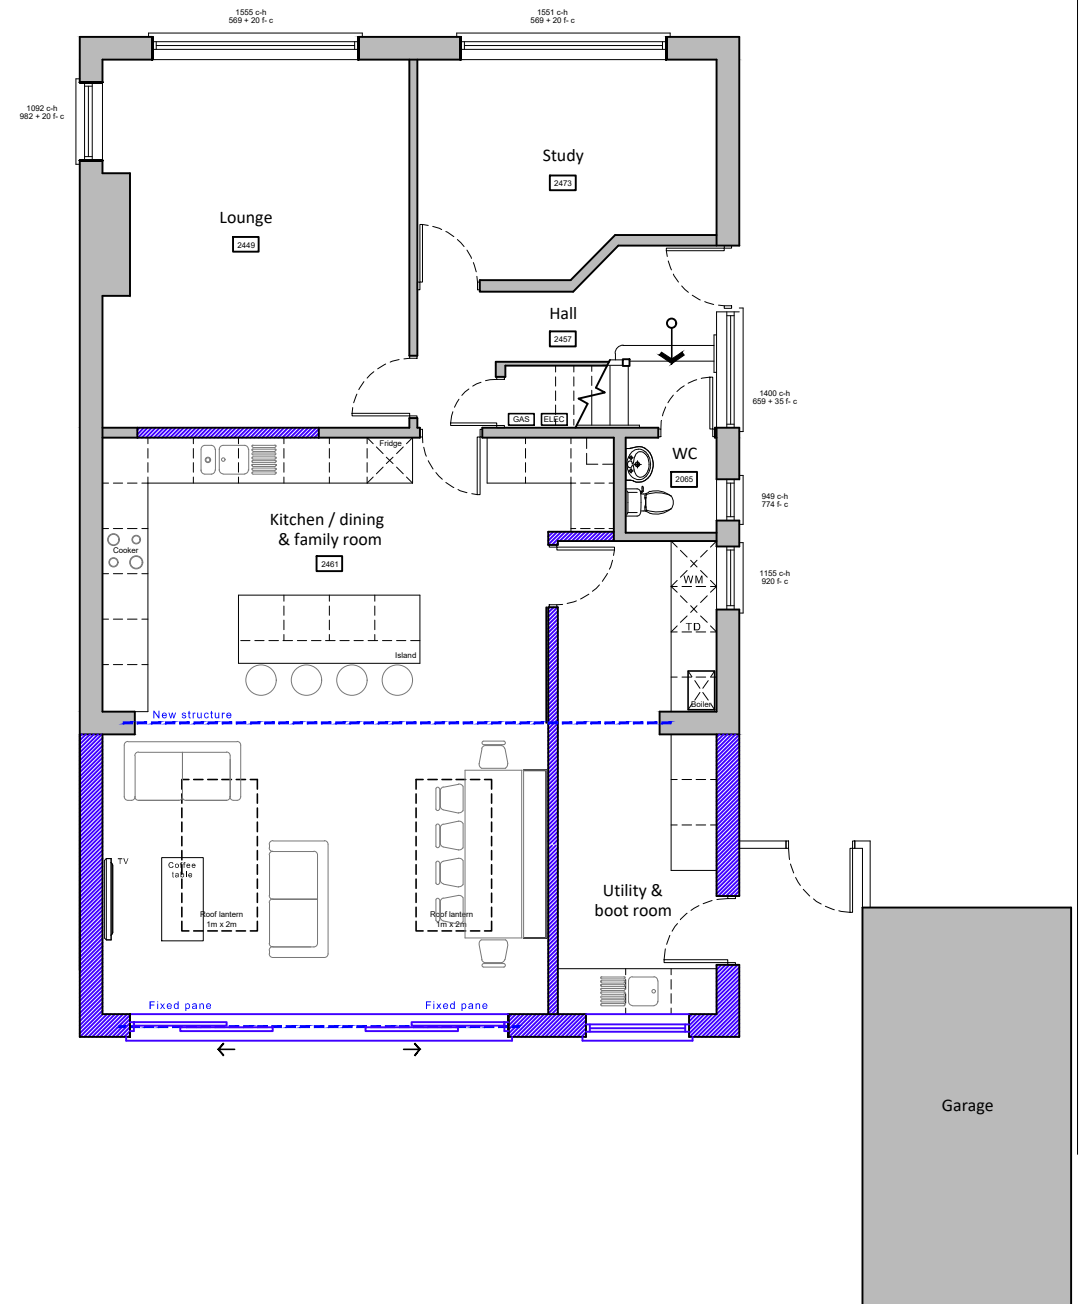

Proposed ground floor plan - scale 1:100
(first floor plan unchanged in new proposal)



For MS GREENWELL	Title PROPOSED GROUND FLOOR PLAN & ELEVATIONS	Office Tel: 01243 933732
Project PROPOSED REAR EXTENSION 23 CAVENDISH DRIVE, WATERLOOVILLE, PO7 7PJ.	Date JULY 2023	Email: admin@jb-architecturedesign.com
	Drawn JB	Web: www.jb-architecturedesign.com
	Scale 1:100 @ A3	
	Job Number PL 726.23	Revision -03 A