
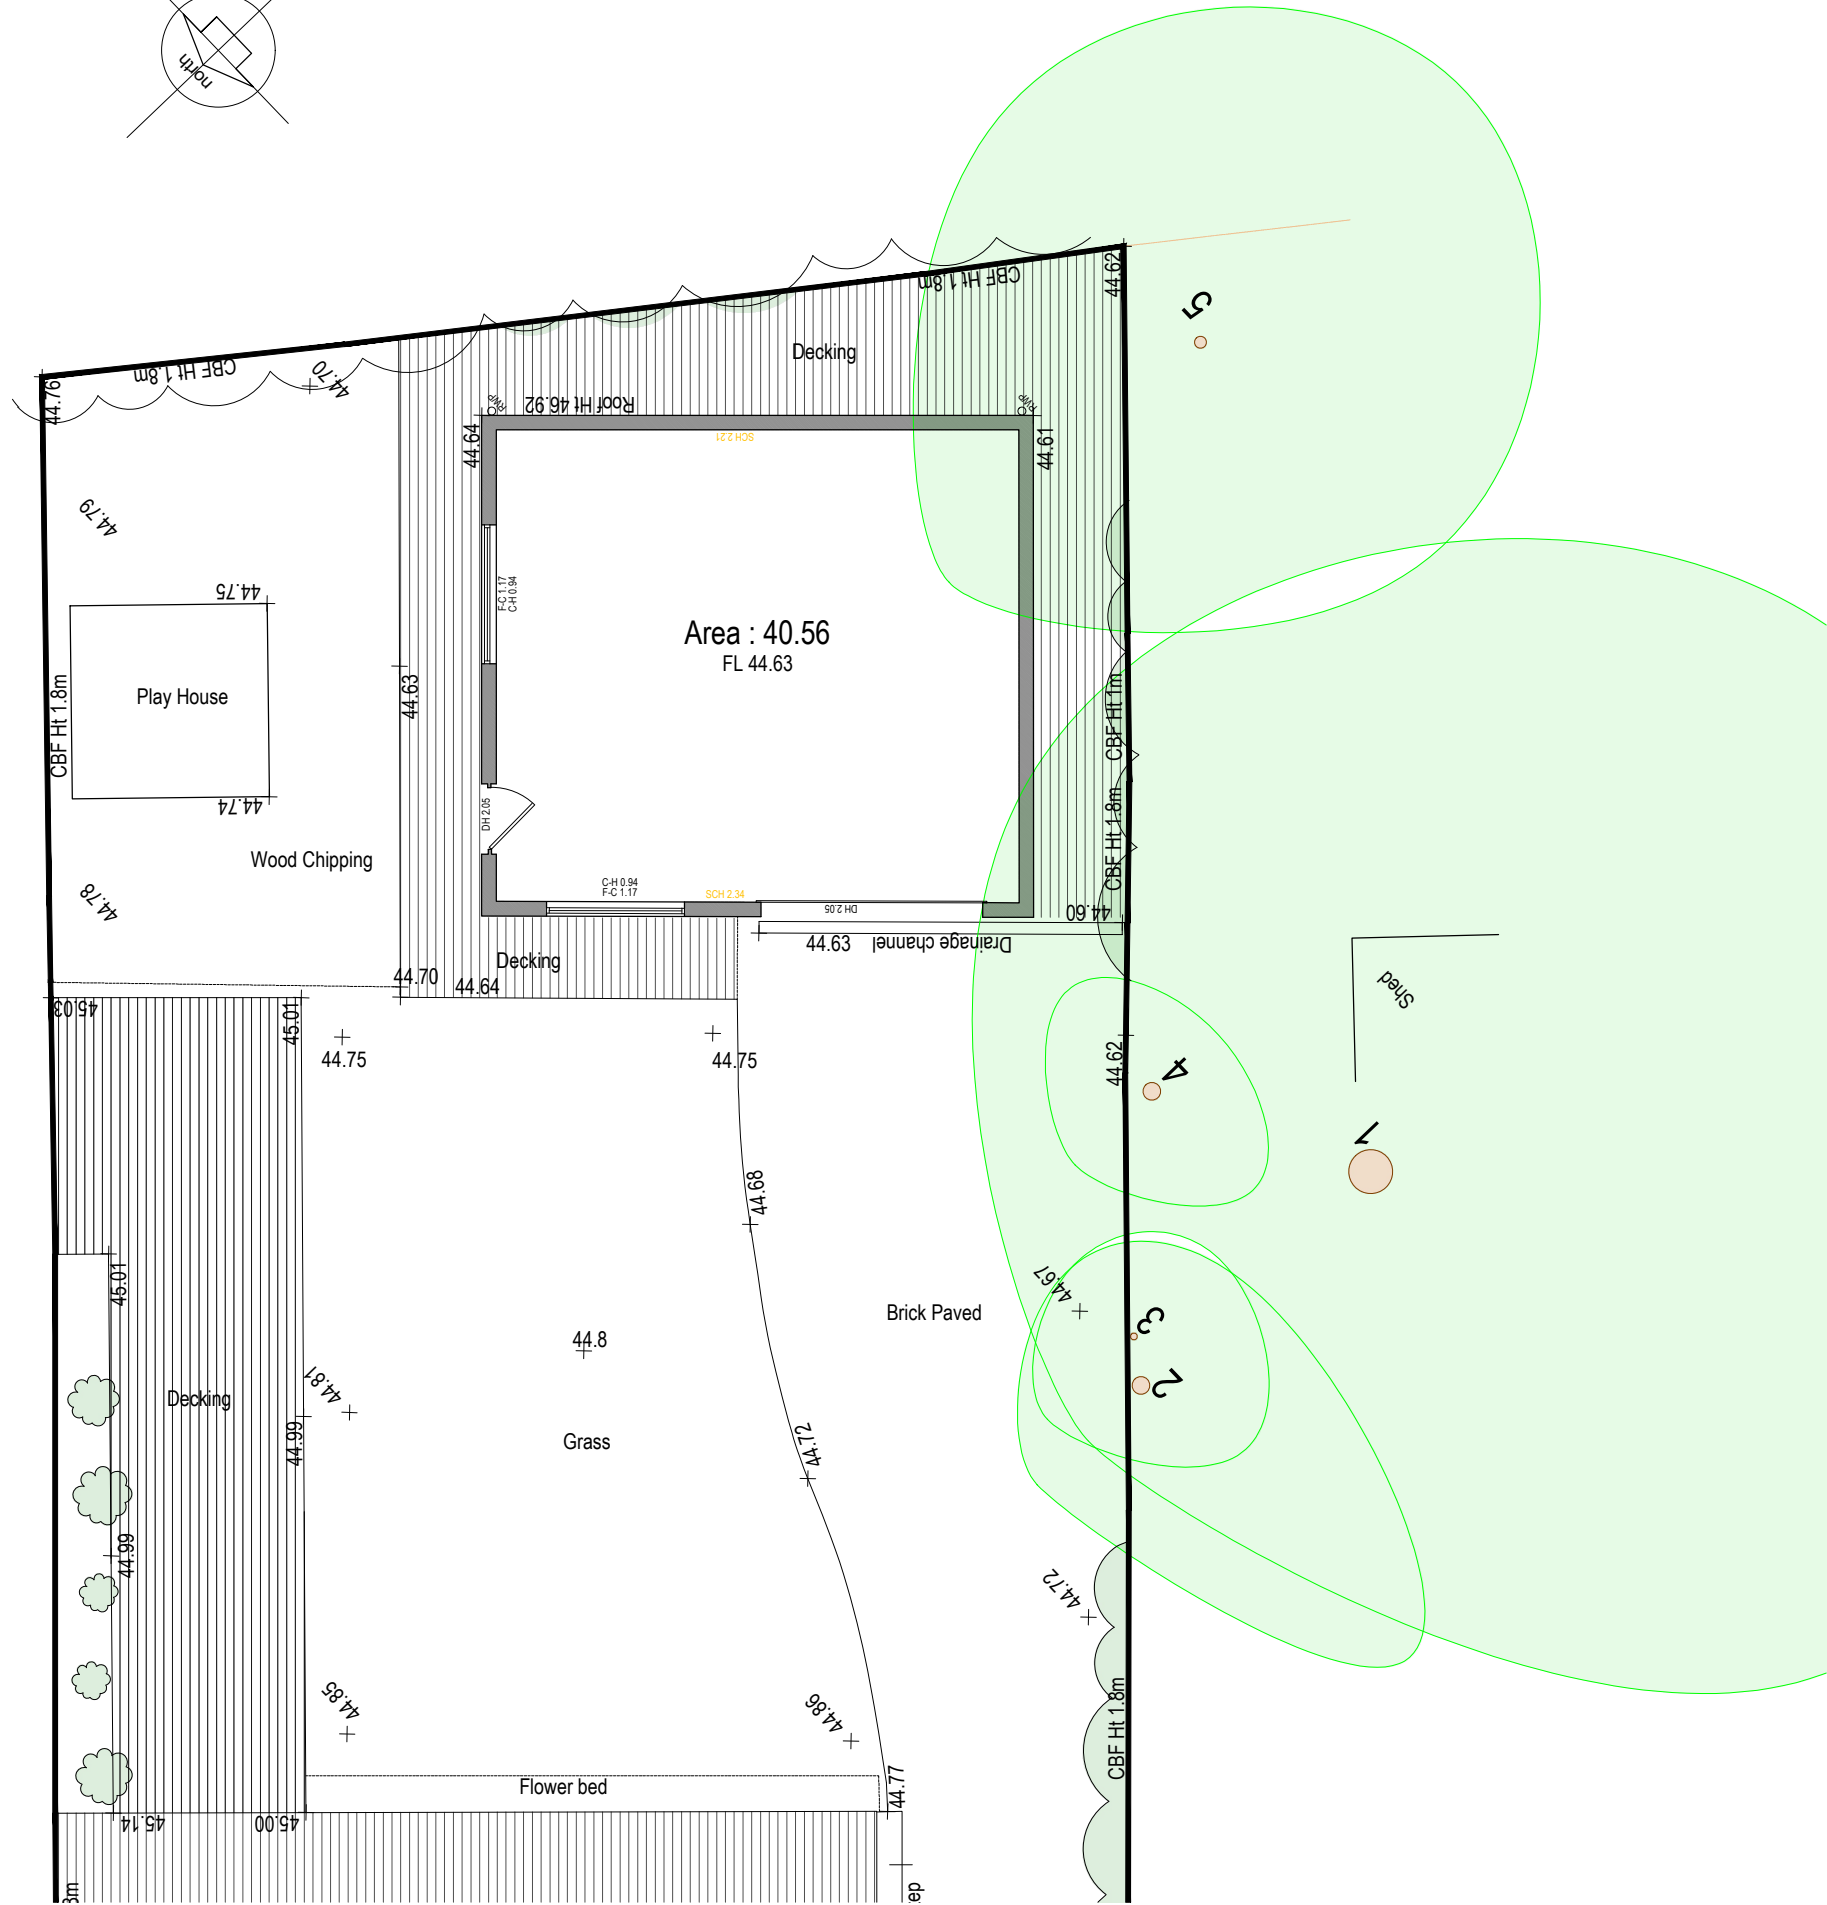


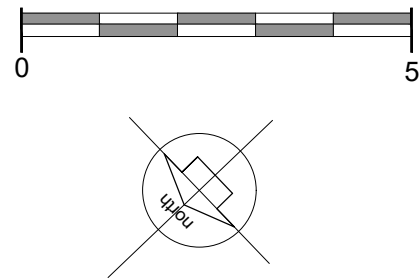

EXISTING

NOTES:

This drawing has been prepared for concept and design development and is not to be used for any other purpose. Dimensions are indicative and should be referenced against measured surveys only.

This drawing is the property of LUNDI ARCHITECTS and must not be reproduced, in part or whole, or deviated from, without their permission.

EXISTING GARAGE
DOUBLE GARAGE / STORAGE ROOM WITH DECKING SURROUND.
STEEL / TIMBER CONSTRUCTION WITH LOW MAINTENANCE BLACK TIMBER LOOK A LIKE CLADDING.

THE EXISTING FOUNDATION / FOOTPRINT WILL BE RETAINED AND EXTENDED.
GARAGE / STORAGE SPACE WILL BE REDUCED IN SIZE.

SMALL TIMBER PLAY HOUSE SHED WILL ALSO BE REMOVED.

AMENDMENTS	DATE

CLIENT
MARTIN HOBSON

PROJECT
PROPOSED EXTENSION
34 CAVENDISH DRIVE,
WATERLOOVILLE

DRAWING TITLE
PART SITE PLAN
AS EXISTING

DATE
OCTOBER 2023

SCALE
1:100 @ A3

DRAWING No.	REVISION
LA2364 06	.

LUNDI
ARCHITECTS

Lundi Architects Ltd
THE STUDIO
12A FIVE HEADS ROAD
HORNDEAN
HANTS, PO8 9NW
www.lundi-architects.co.uk
studio@lundi-architects.co.uk