

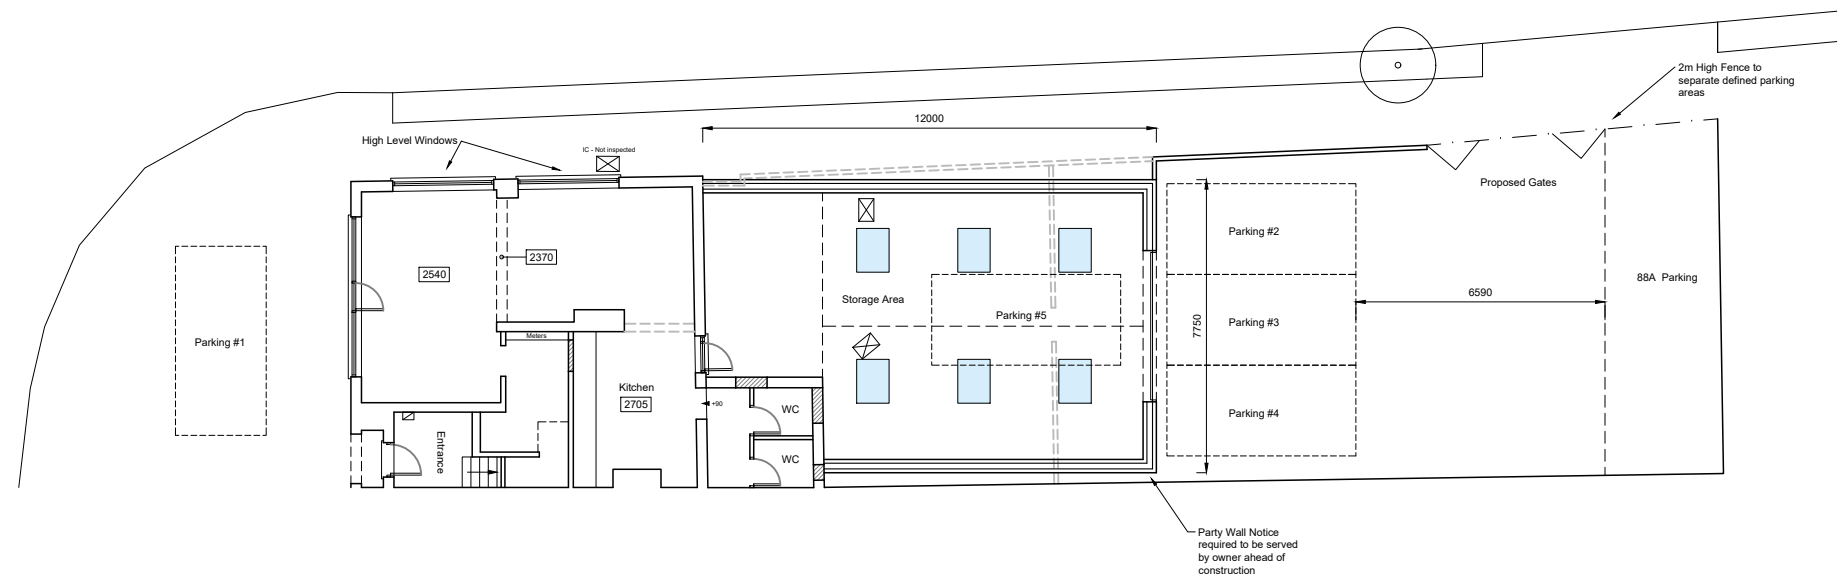


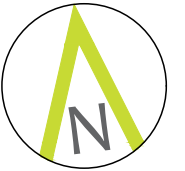

OS SITE PLAN: PROPOSED

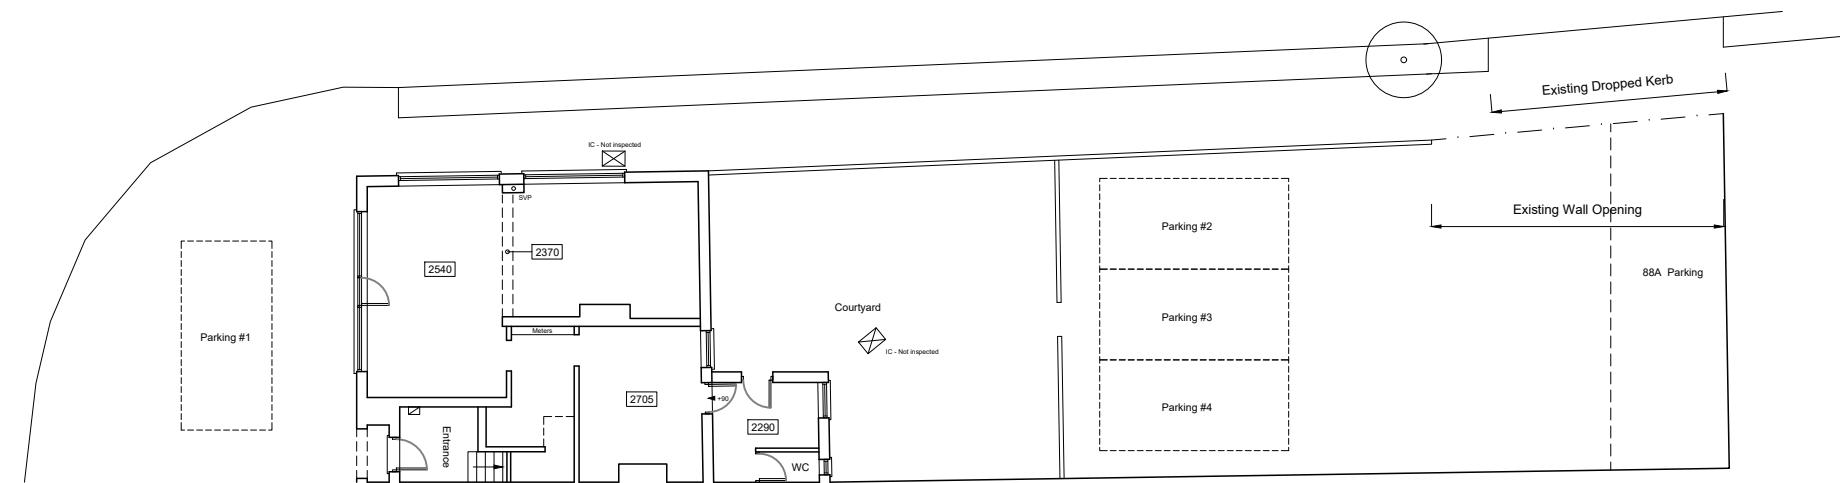

OS SITE PLAN: EXISTING

NOTES

- The details shown are for design intent purposes only and are subject to further design development with suppliers and sub-contractors.
- Proposals subject to consultation and approval from Local Authority Planning Department and Building Control (or an Approved Inspector).
- All setting out dimensions should be checked on site prior to construction and any discrepancies and/or omissions should be reported to the Architect immediately.
- Do not scale from drawings, any dimensions shown are indicative only and are subject to verification on site.
- This drawing is to be read in conjunction with all other plans, structural calculations and specifications.



Critchley Architecture And Design Ltd.

Contact: 02392 474 919 | info@caad.online

The Old Bakery, 34 North Street, Havant, PO9 1PT

Revisions

- A. Extended viewport/25.01.24/SAR
- B. Tree plotted/14.03.2024/SAR
- C. Parking layout/21.03.2024/SAR
- D. Crossover alterations removed/22.08.24/JHL

Project Address

88 Elm Grove,
Hayling Island,
PO11 9EH

SITE PLANS

Scale A3 1:200
Drawn By OS/SAR
Date 16.11.2023

Project No. Sheet No. Rev.

23069 102 D

SCALE BAR 1:200

