
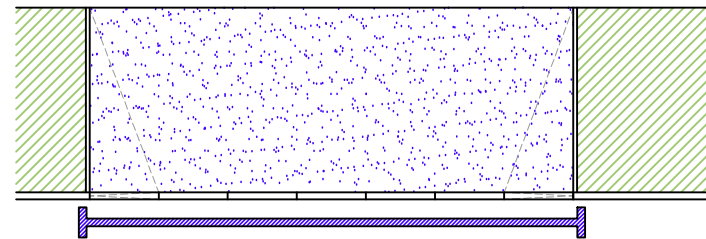


NOTES:



Dimensions to be checked on site before commencing work. Any discrepancies shall be reported to the architect immediately.

Do not scale from these drawings except for planning purposes. Use figured dimensions only.


Where applicable this drawing is to be read in conjunction with other consultants' drawings.

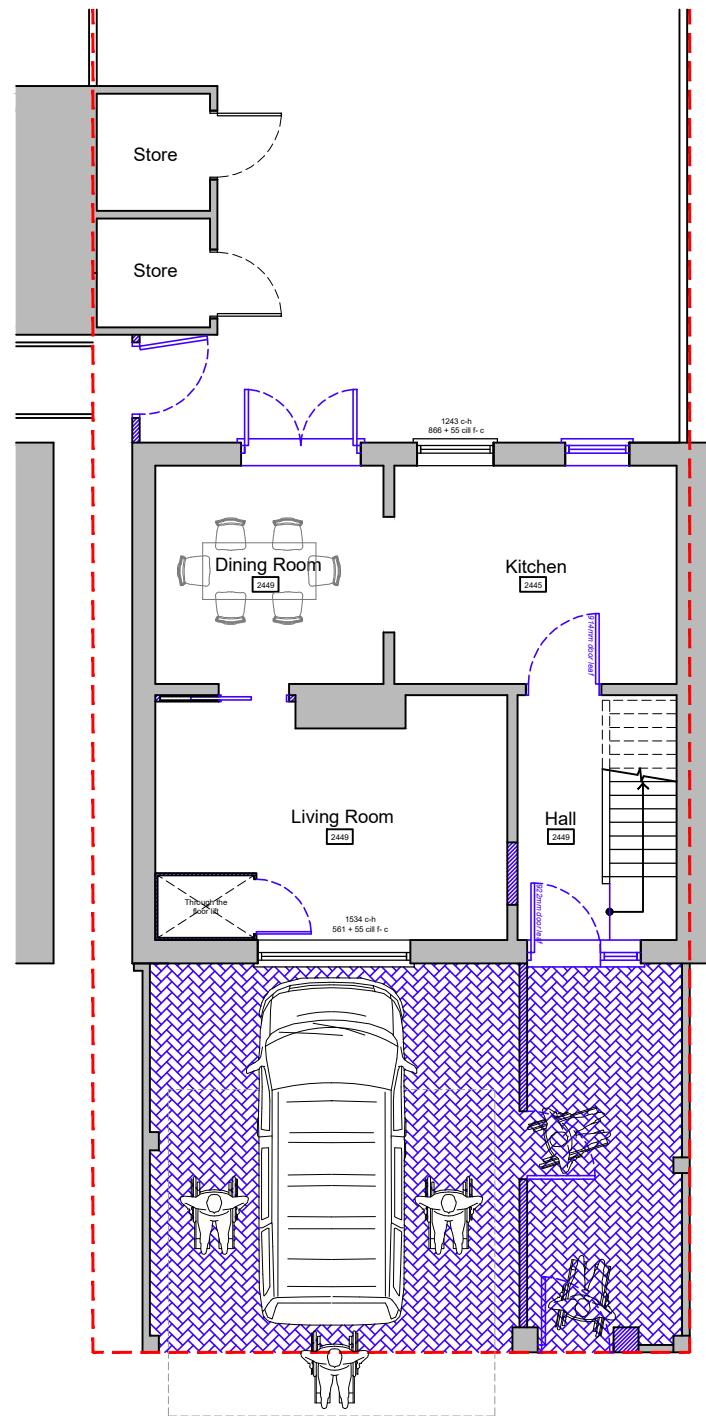

Ground floor plan scale 1:100

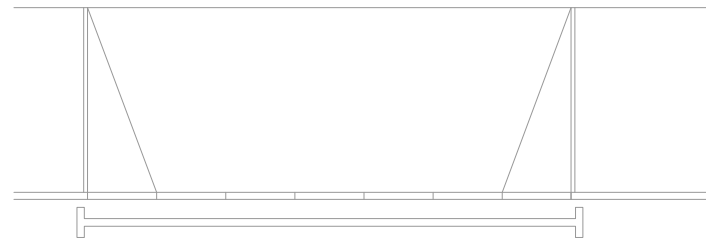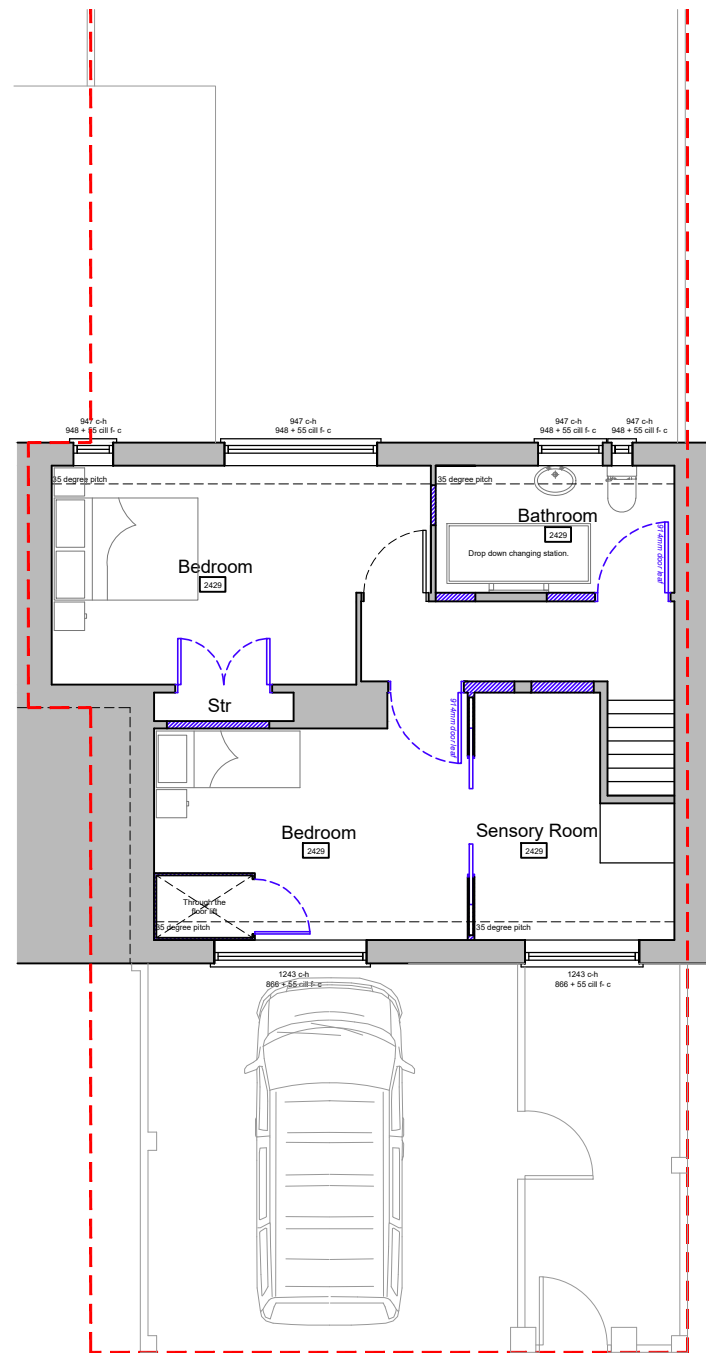

First floor plan scale 1:100

 

Boundary line --- Removed structure
Existing walls Proposed walls Proposed structure

For MS WOOD		Title PROPOSED FLOOR PLANS		Office Tel: 01243 933732	
Project PROPOSED ELEVATIONAL CHANGES, ONSITE PARKING, DROPPED KERB & INTERNAL RENOVATION AT 17 BOTLEY DRIVE, HAVANT, HAMPSHIRE, PO9 4PH		Date SEP 2023	Drawn SR	Scale as noted @ A3	Checked -
		Job Number PL.739.23	Drawing Number 04	Revision A	
		Email: admin@jb-architecturedesign.com		Web: www.jb-architecturedesign.com	

