


1828.5

SCALE 1:500

SCALE 1:2500

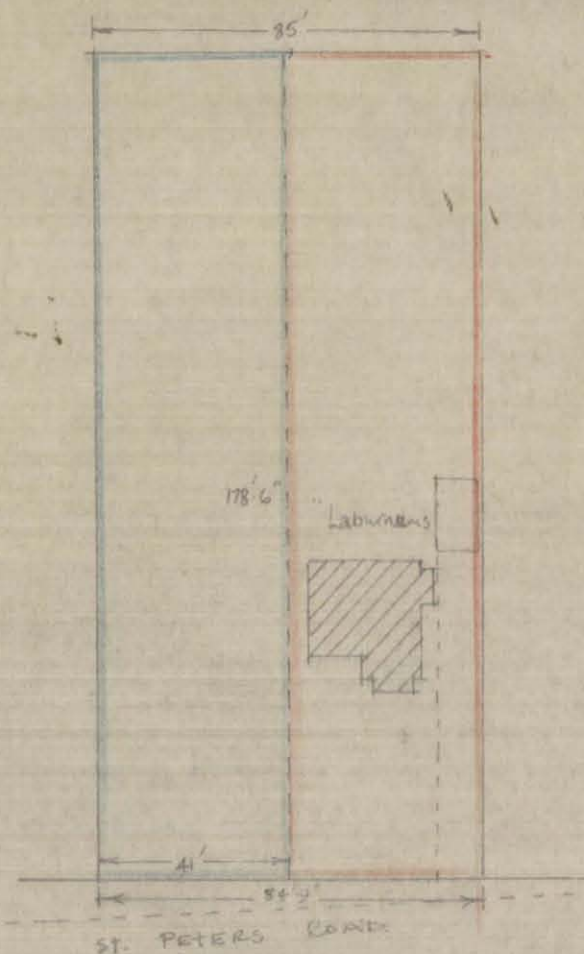

SITE PLAN OF "LABURNUMS",
ST. PETERS RD., N.TH HAYLING ISLAND

WHITEHEAD & WHITE
Surveyors, Valuers & Estimators
5, WEST STREET, HAYLING
Other offices in
Hants, Sussex & Surrey

Scale:	1" = 100'	Drawn:	
Date:	10.1.67	Drawing:	