


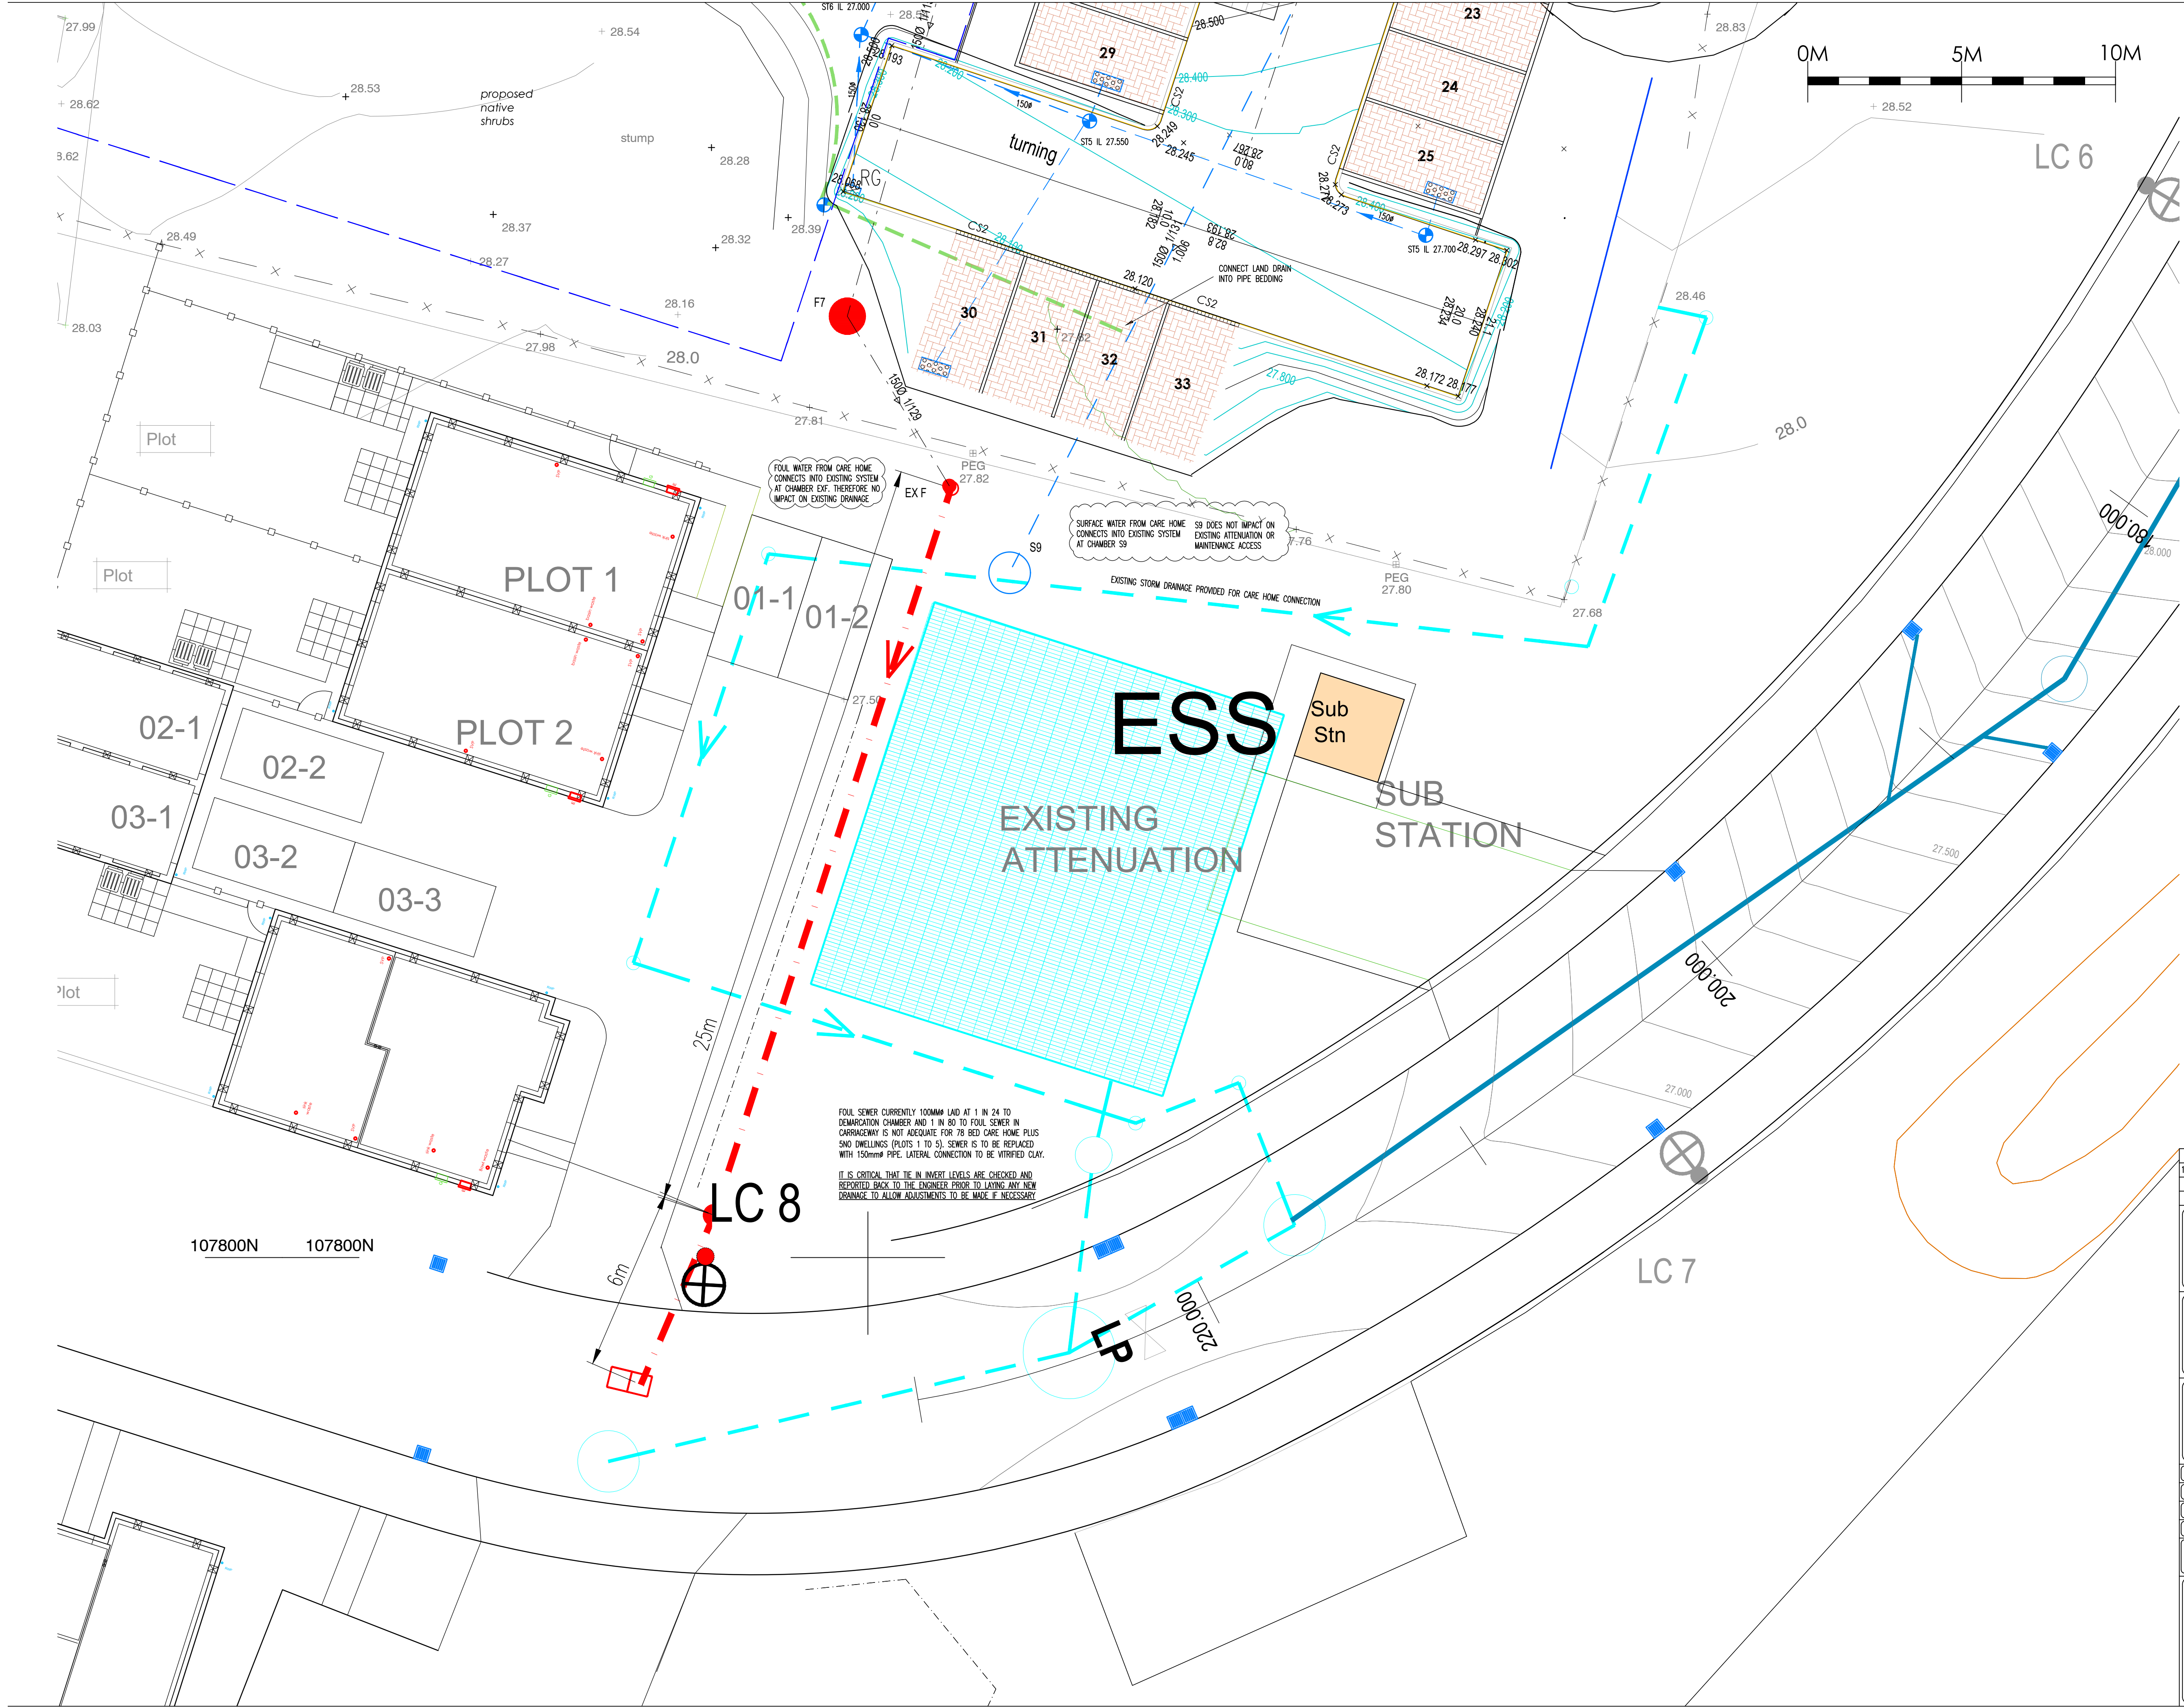

- NOTES**
1. DO NOT SCALE FROM THIS DRAWING. USE FIGURED DIMENSIONS ONLY, IF IN DOUBT ASK.
 2. ALL DIMENSIONS IN MILLIMETRES UNLESS NOTED OTHERWISE.
 3. THIS DRAWING IS TO BE READ IN CONJUNCTION WITH ALL RELEVANT ENGINEERS AND ARCHITECTS DRAWINGS AND SPECIFICATIONS.

C1	CONSTRUCTION ISSUE	NJ
16.10.24		
REVISION		DRAWN
DATE		CHECKED
Client: ANAVO DEVELOPMENTS LIMITED		
Project Title: HAVANT : HAVANT CARE HOME BARTONS ROAD, HAVANT		
Drawing Title: PROPOSED DRAINAGE LAYOUT SHEET 3 OF 4		
Drawn By: RN	Scales: 1:1000M1	Rev:
Date: APRIL 2024	Drawing Number: 11063-502	C1
Checked By: ANR		
Date: APRIL 2024		
Drawing Status: CONSTRUCTION		
NJP UK NJP Consulting Engineers Limited 20 St Andrews Crescent Cardiff CF10 3DD Tel: 029 2072 9500 Email: info@njpuuk.com Web: www.njpuuk.com		