



- 1

Concrete roof tiles
- 2

Roof light
(Velux or similar product)
- 3

UpVC windows
(grey)
- 4


Marley Eternit
weatherboard cladding (clad)

5


Timber doors

6

Single ply flat roof

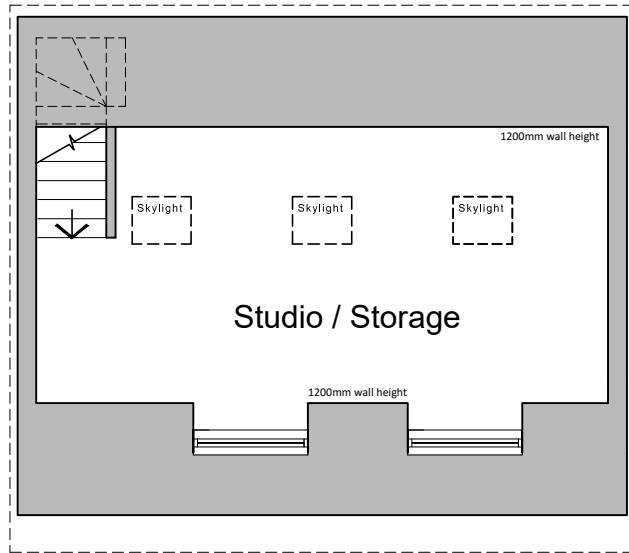


First floor plan

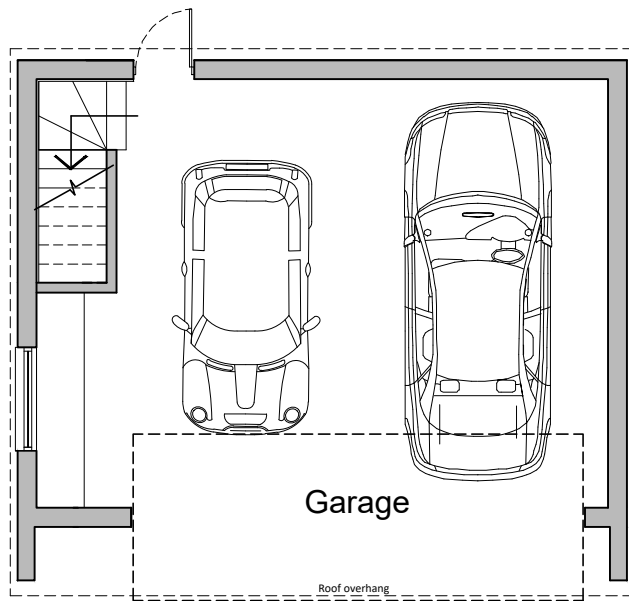


Ground floor plan


Proposed garage scale 1:100

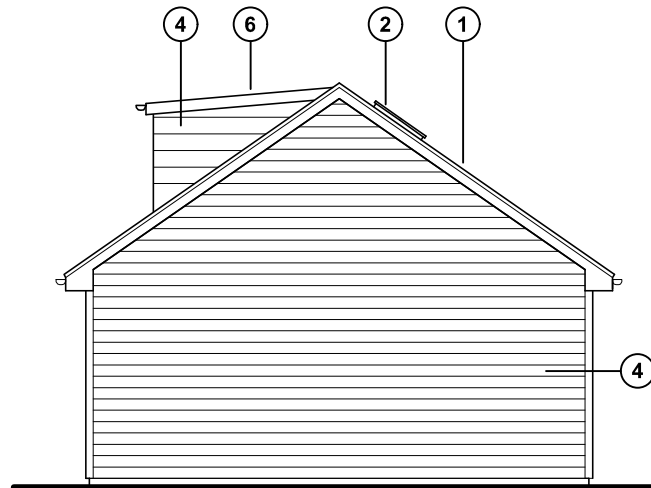


North (side) elevations

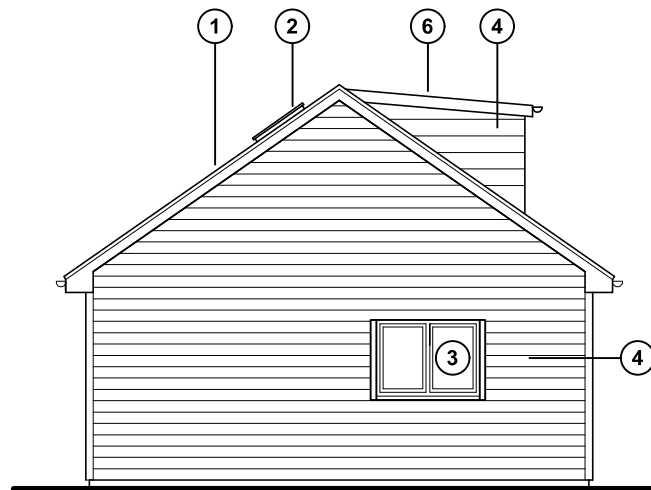

South (side) elevations

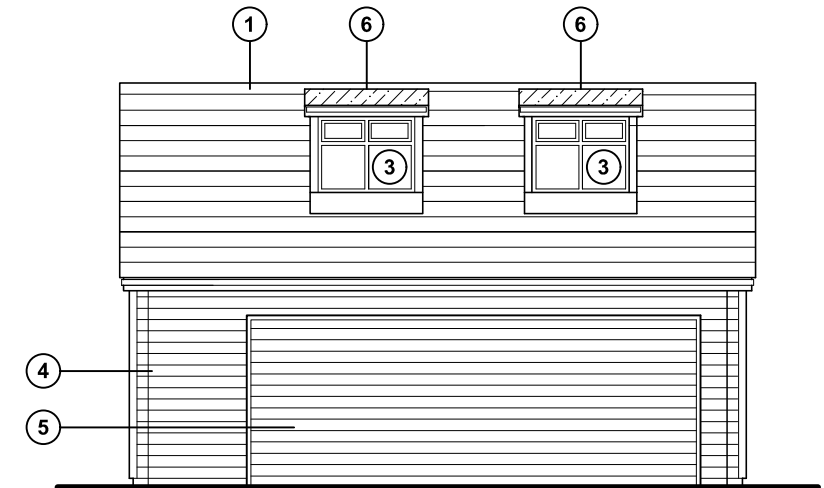

East (front) elevations

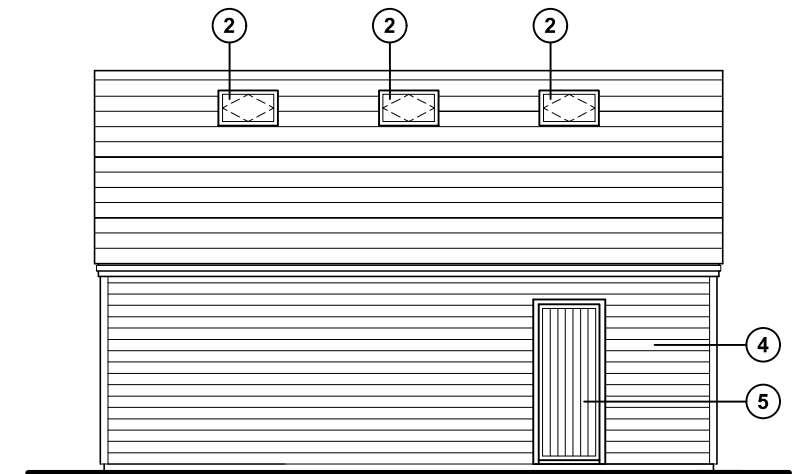

West (rear) elevations

For MR & MRS WALSH	Title PROPOSED GARAGE PLANS & ELEVATIONS	Office Tel: 01243 933732
Project PROPOSED EXTENSIONS 2 WOODLANDS AVENUE, EMSWORTH, PO10 7QE	Date Aug 2024	Email: admin@jb-architecturedesign.com
	Drawn JB	Scale 1:100 @ A3
	Checked -	Web: www.jb-architecturedesign.com
	Job Number PL.762.23	Drawing Number -04
	Revision	

