




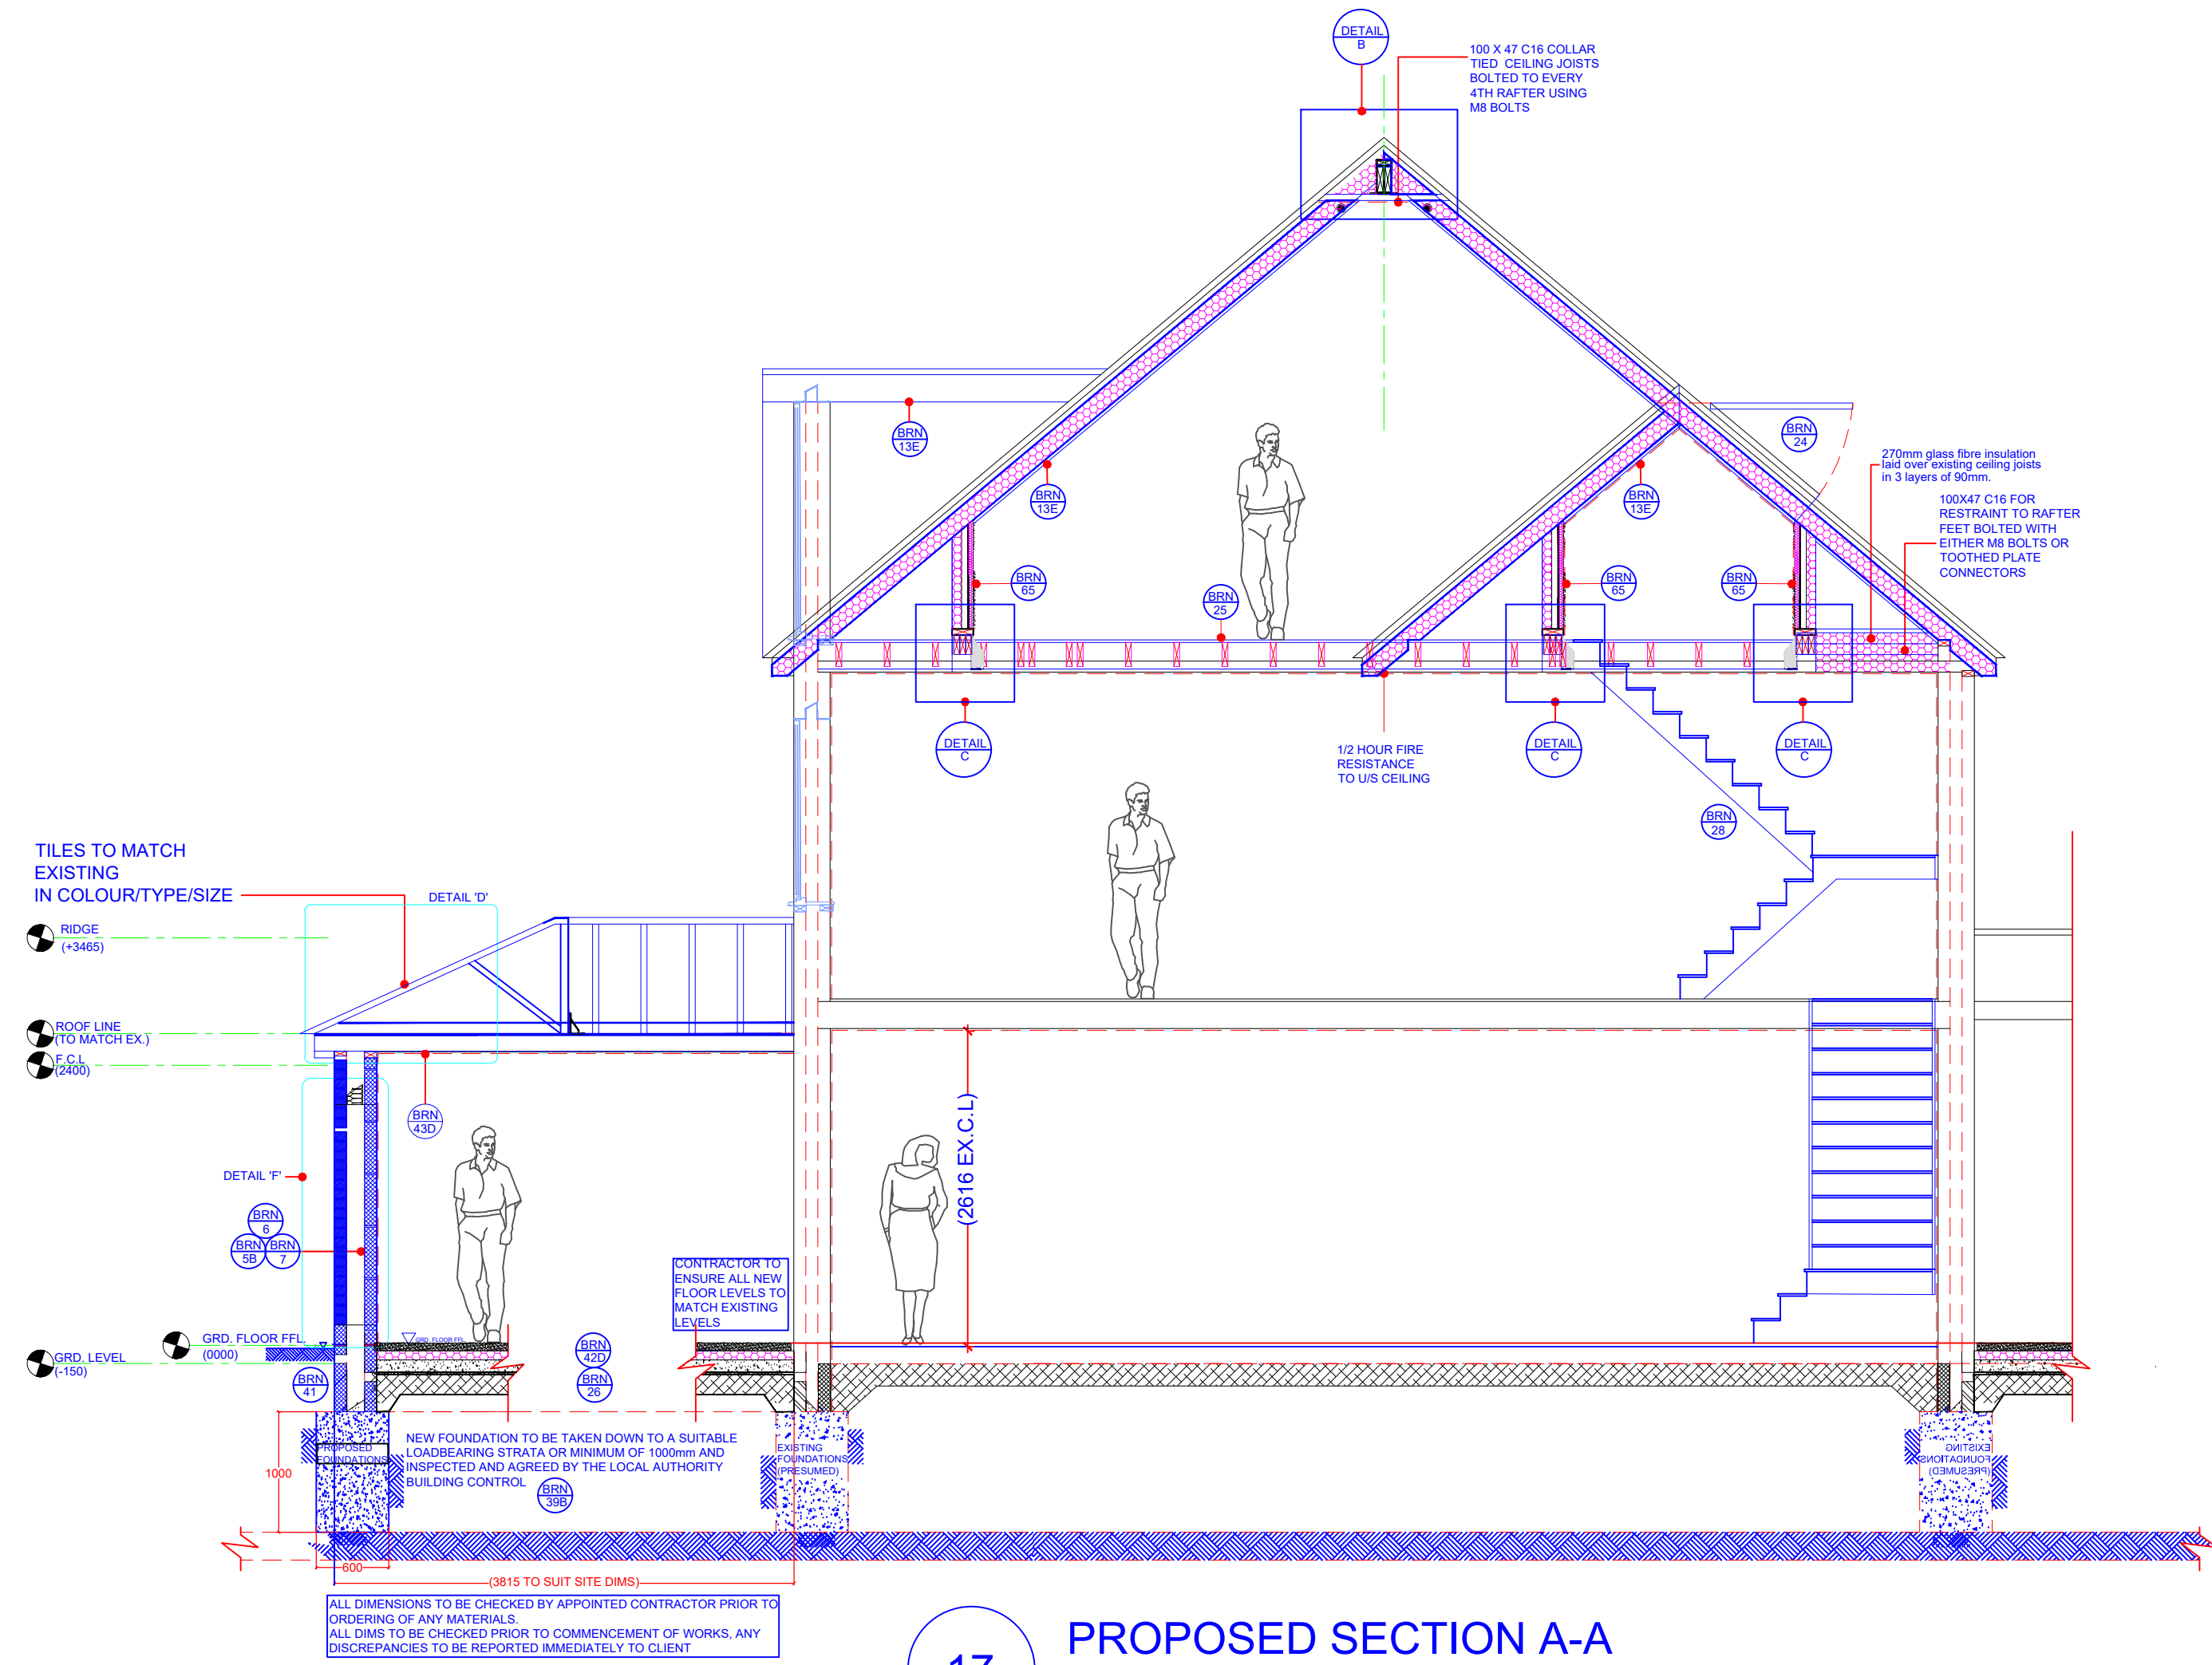


17 PROPOSED SECTION A-A
1:50

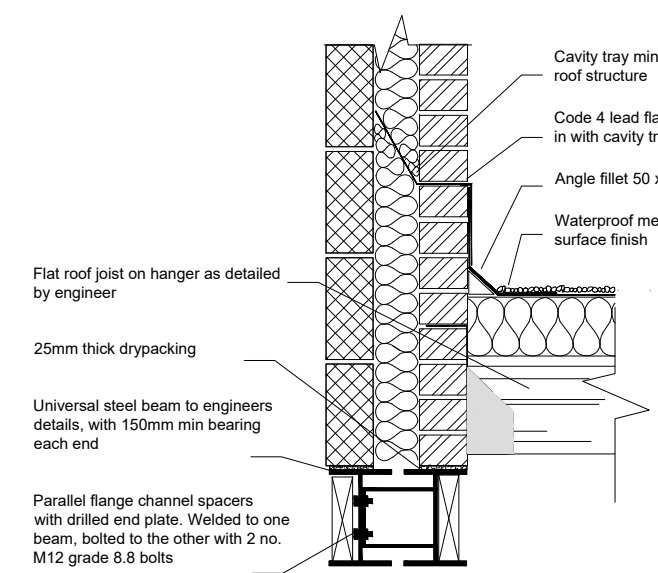


18 FLAT ROOF ABUTMENT DETAIL
1:20

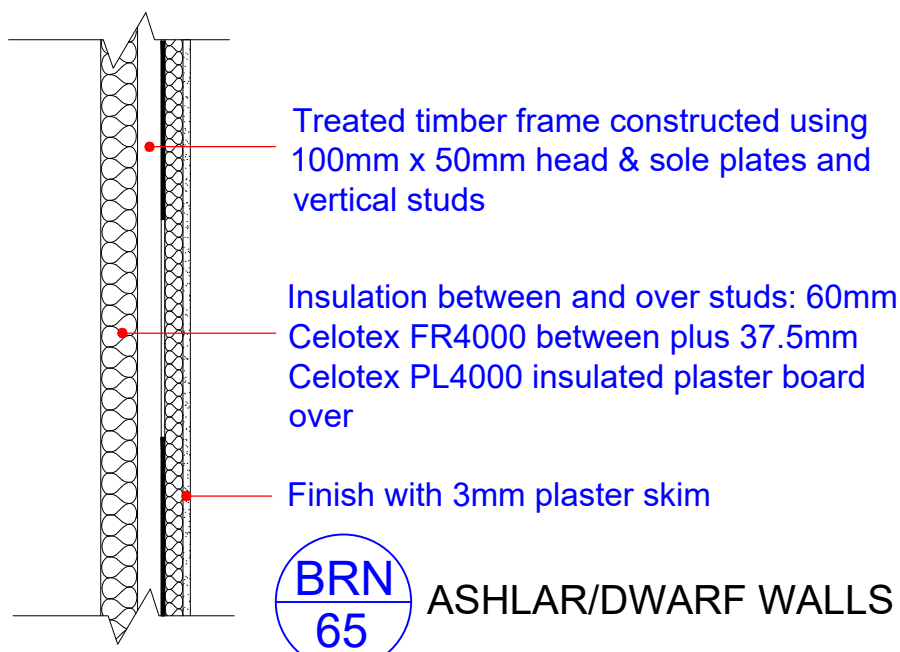


19 PROPOSED ASHLAR WALL SECTION
1:16

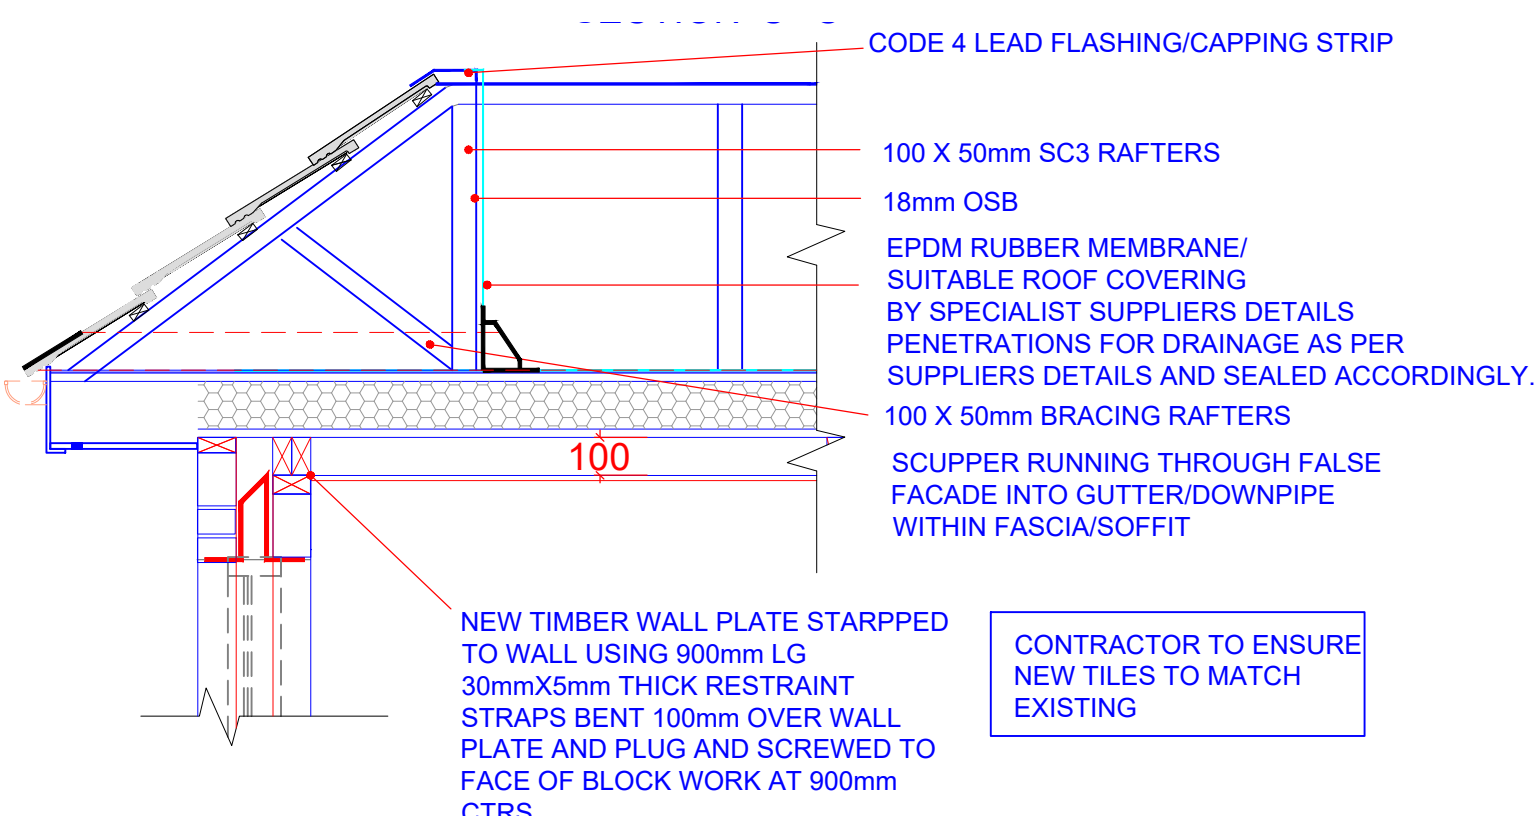


20 PROPOSED FIRST FLOOR ROOF SECTION
1:20

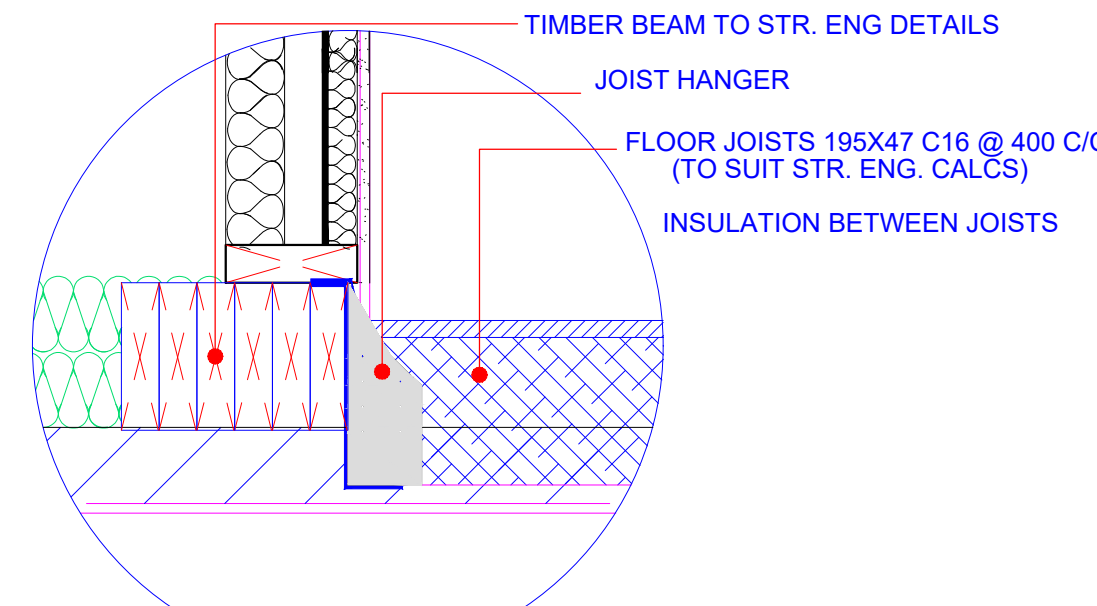


21 PROPOSED DETAIL 'C'
1:10

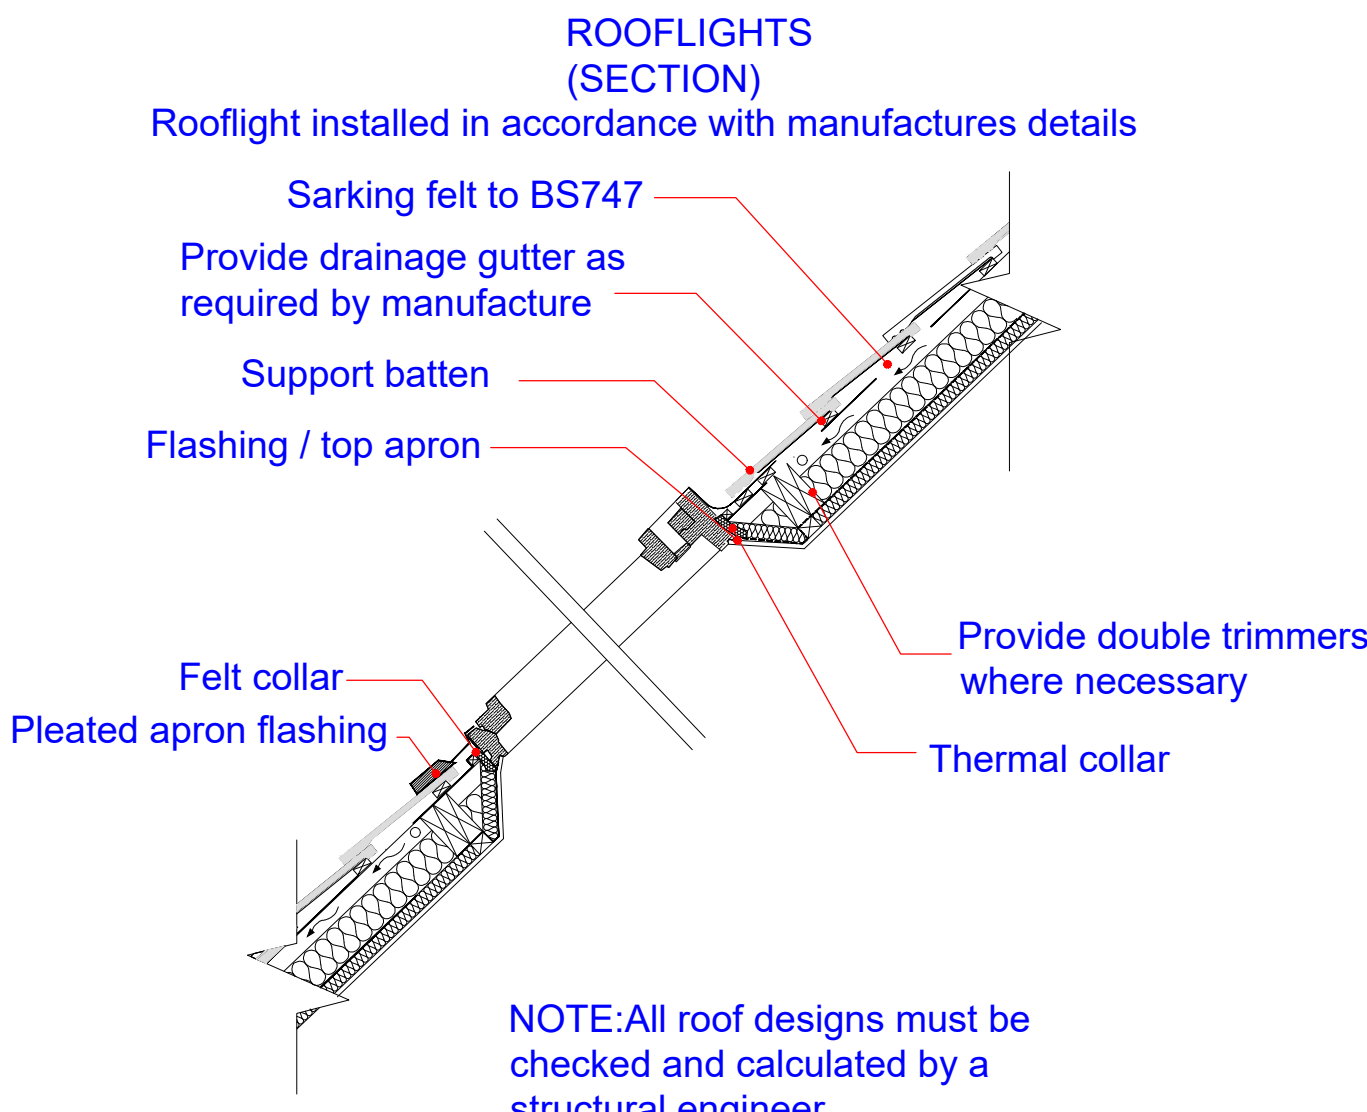


22 PROPOSED ROOF LIGHT SECTION
1:20

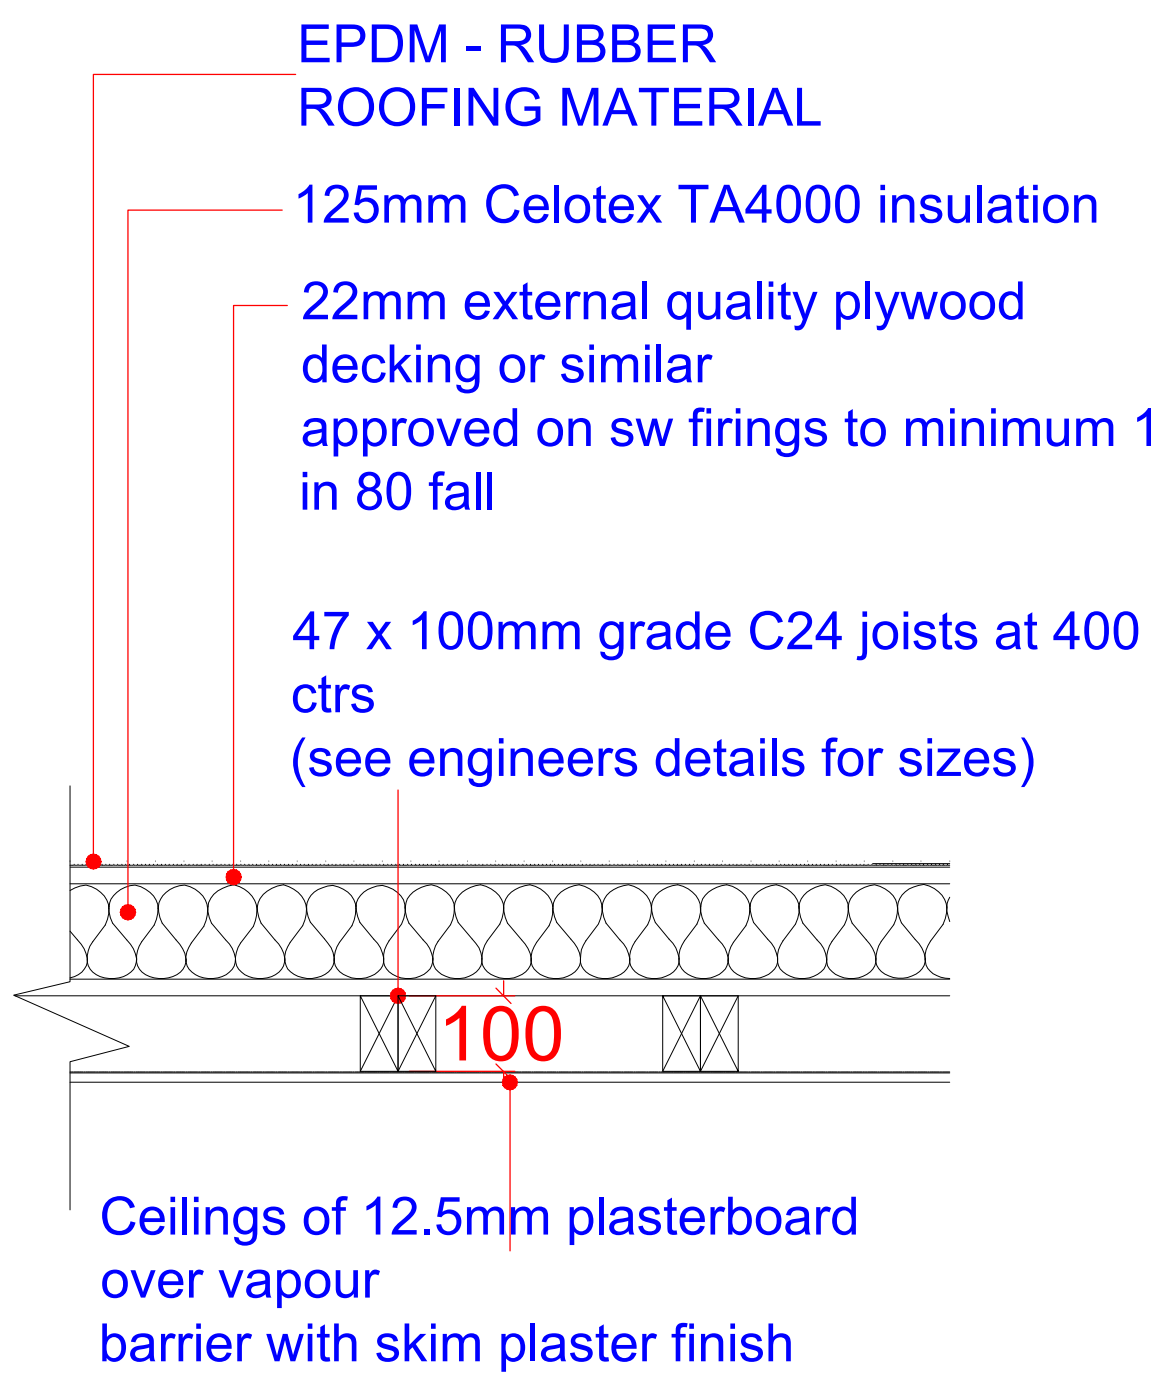


23 PROPOSED DORMER ROOF SECTION
1:10

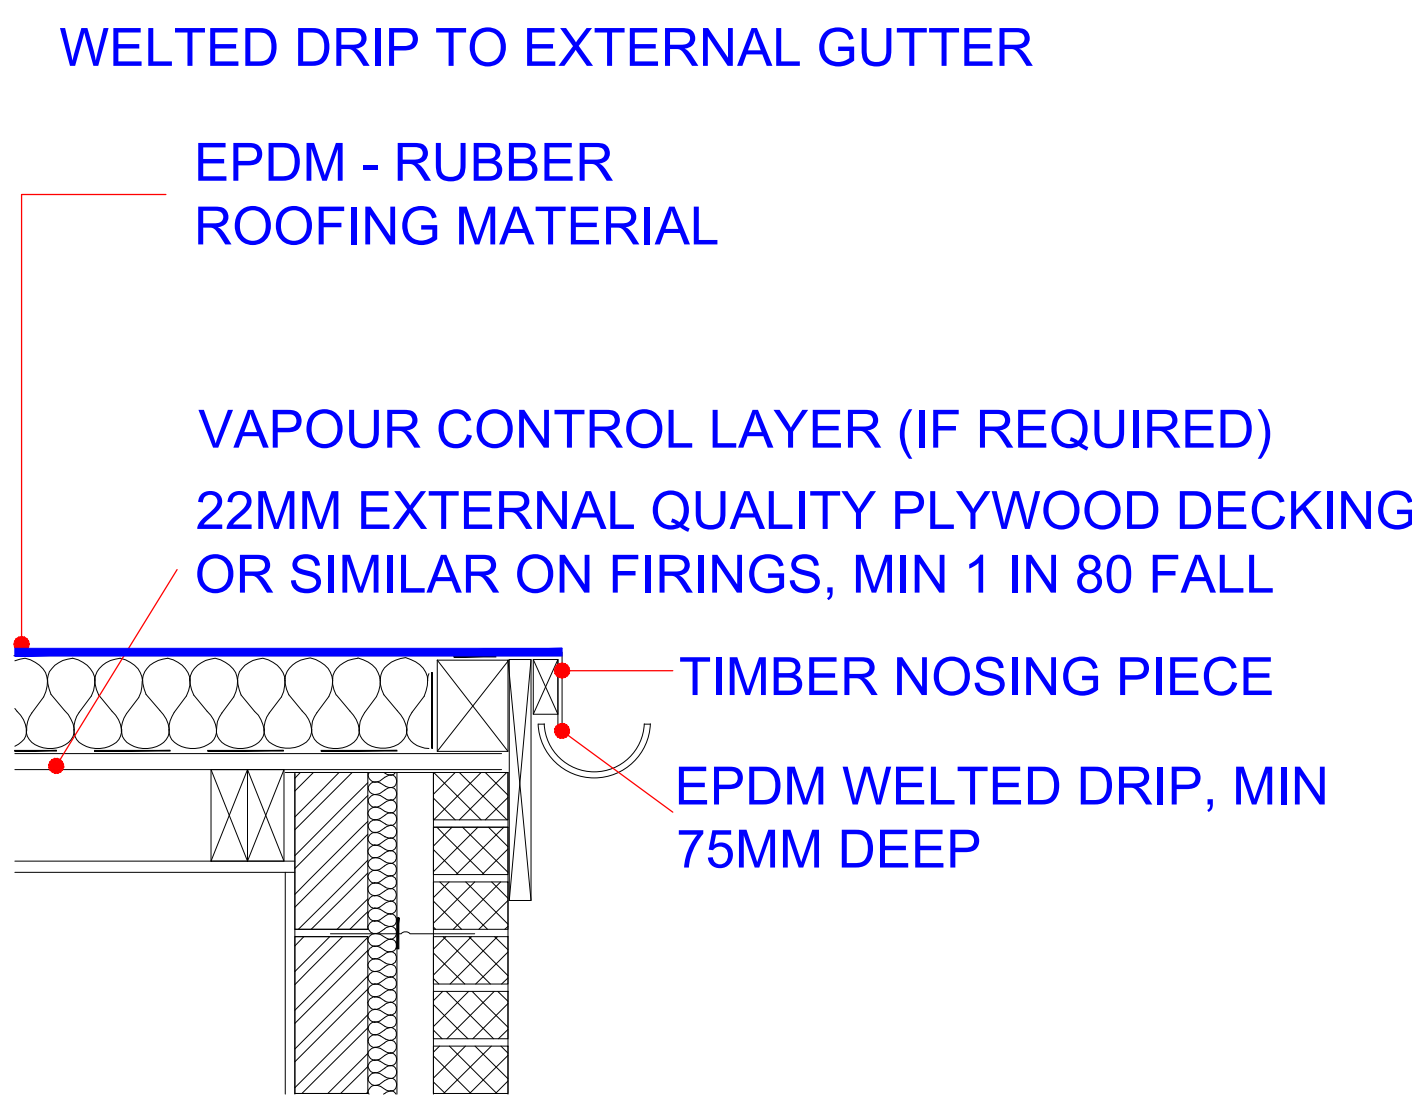


24 PROPOSED DETAIL 'D'
1:10

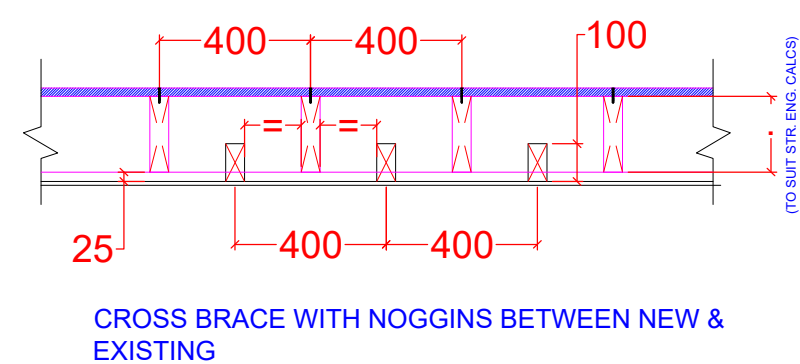


25 PROPOSED NEW FLOOR SECTION
1:20

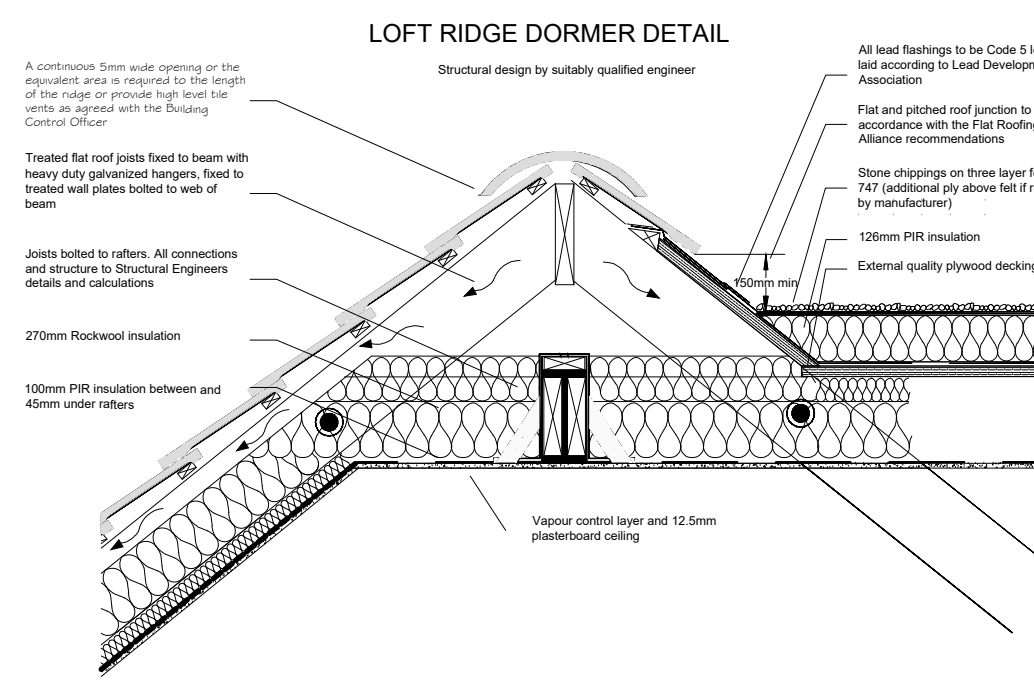

26 PROPOSED DETAIL 'B'
1:20

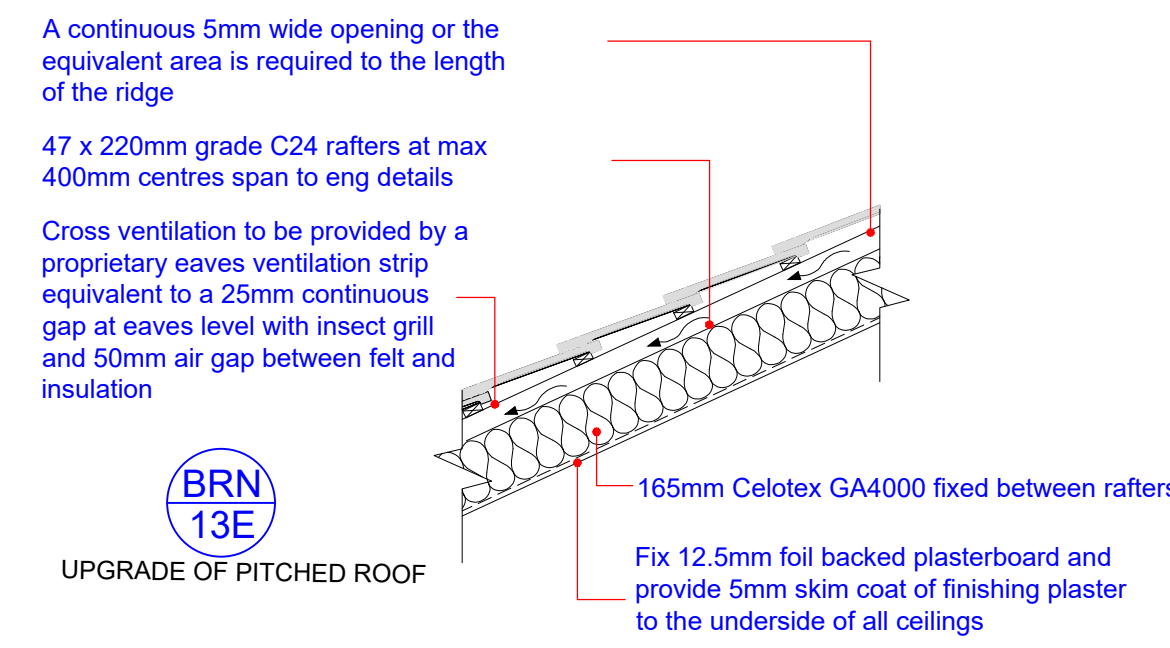

27 PROPOSED ROOF UPGRADE
1:20

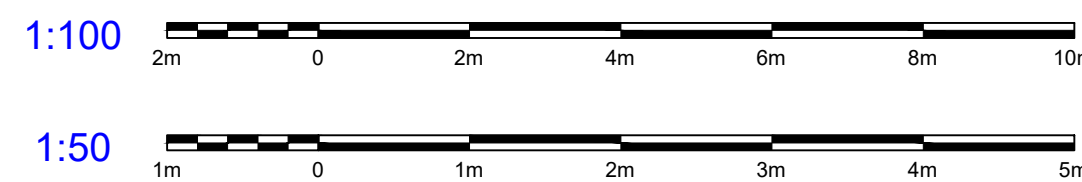

DETAILS AND DIMENSIONS OF ALL LEVELS OF PROPOSED PLANS TO BE CHECKED ON SITE BY APPOINTED CONTRACTOR PRIOR TO ANY COMMENCEMENT/ORDERING OF MATERIALS OF WORK, ANY QUERIES, VARIATIONS OR DISCREPENCIES DIRECTED TO CLIENT - DM DESIGNS ACCEPTS NO RESPONSIBILITY IN ANY PART ON DRAWINGS UNLESS OTHERWISE AGREED PRIOR.

NOTE:
DRAWING:PEARSON_01A TO BE USED IN CONJUNCTION WITH ASSOCIATED BUILDING REGULATIONS NOTES PEARSON/BRN. DIRECTIONAL NORTH ARROW SHOWN ON BLOCK & LOCATION PLANS PEARSON/BLP.

BRN 1 DENOTES ATTACHED BUILDING REGULATION NOTES
1 DENOTES ITEM No.

MODIFICATIONS	ISSUE:
TITLE	LOFT CONVERSION AND SINGLE STOREY EXTENSION
CUSTOMER	'DOLPHIN HEIGHTS' 172 SEAFRONT, HAYLING ISLAND, HAVANT, PO11 9HP
DRAWN BY:	
DRAWING NO:	PEARSON_01A
SCALE:	VARIES:
DATE:	08.08.2023
REVISION:	A
	AO